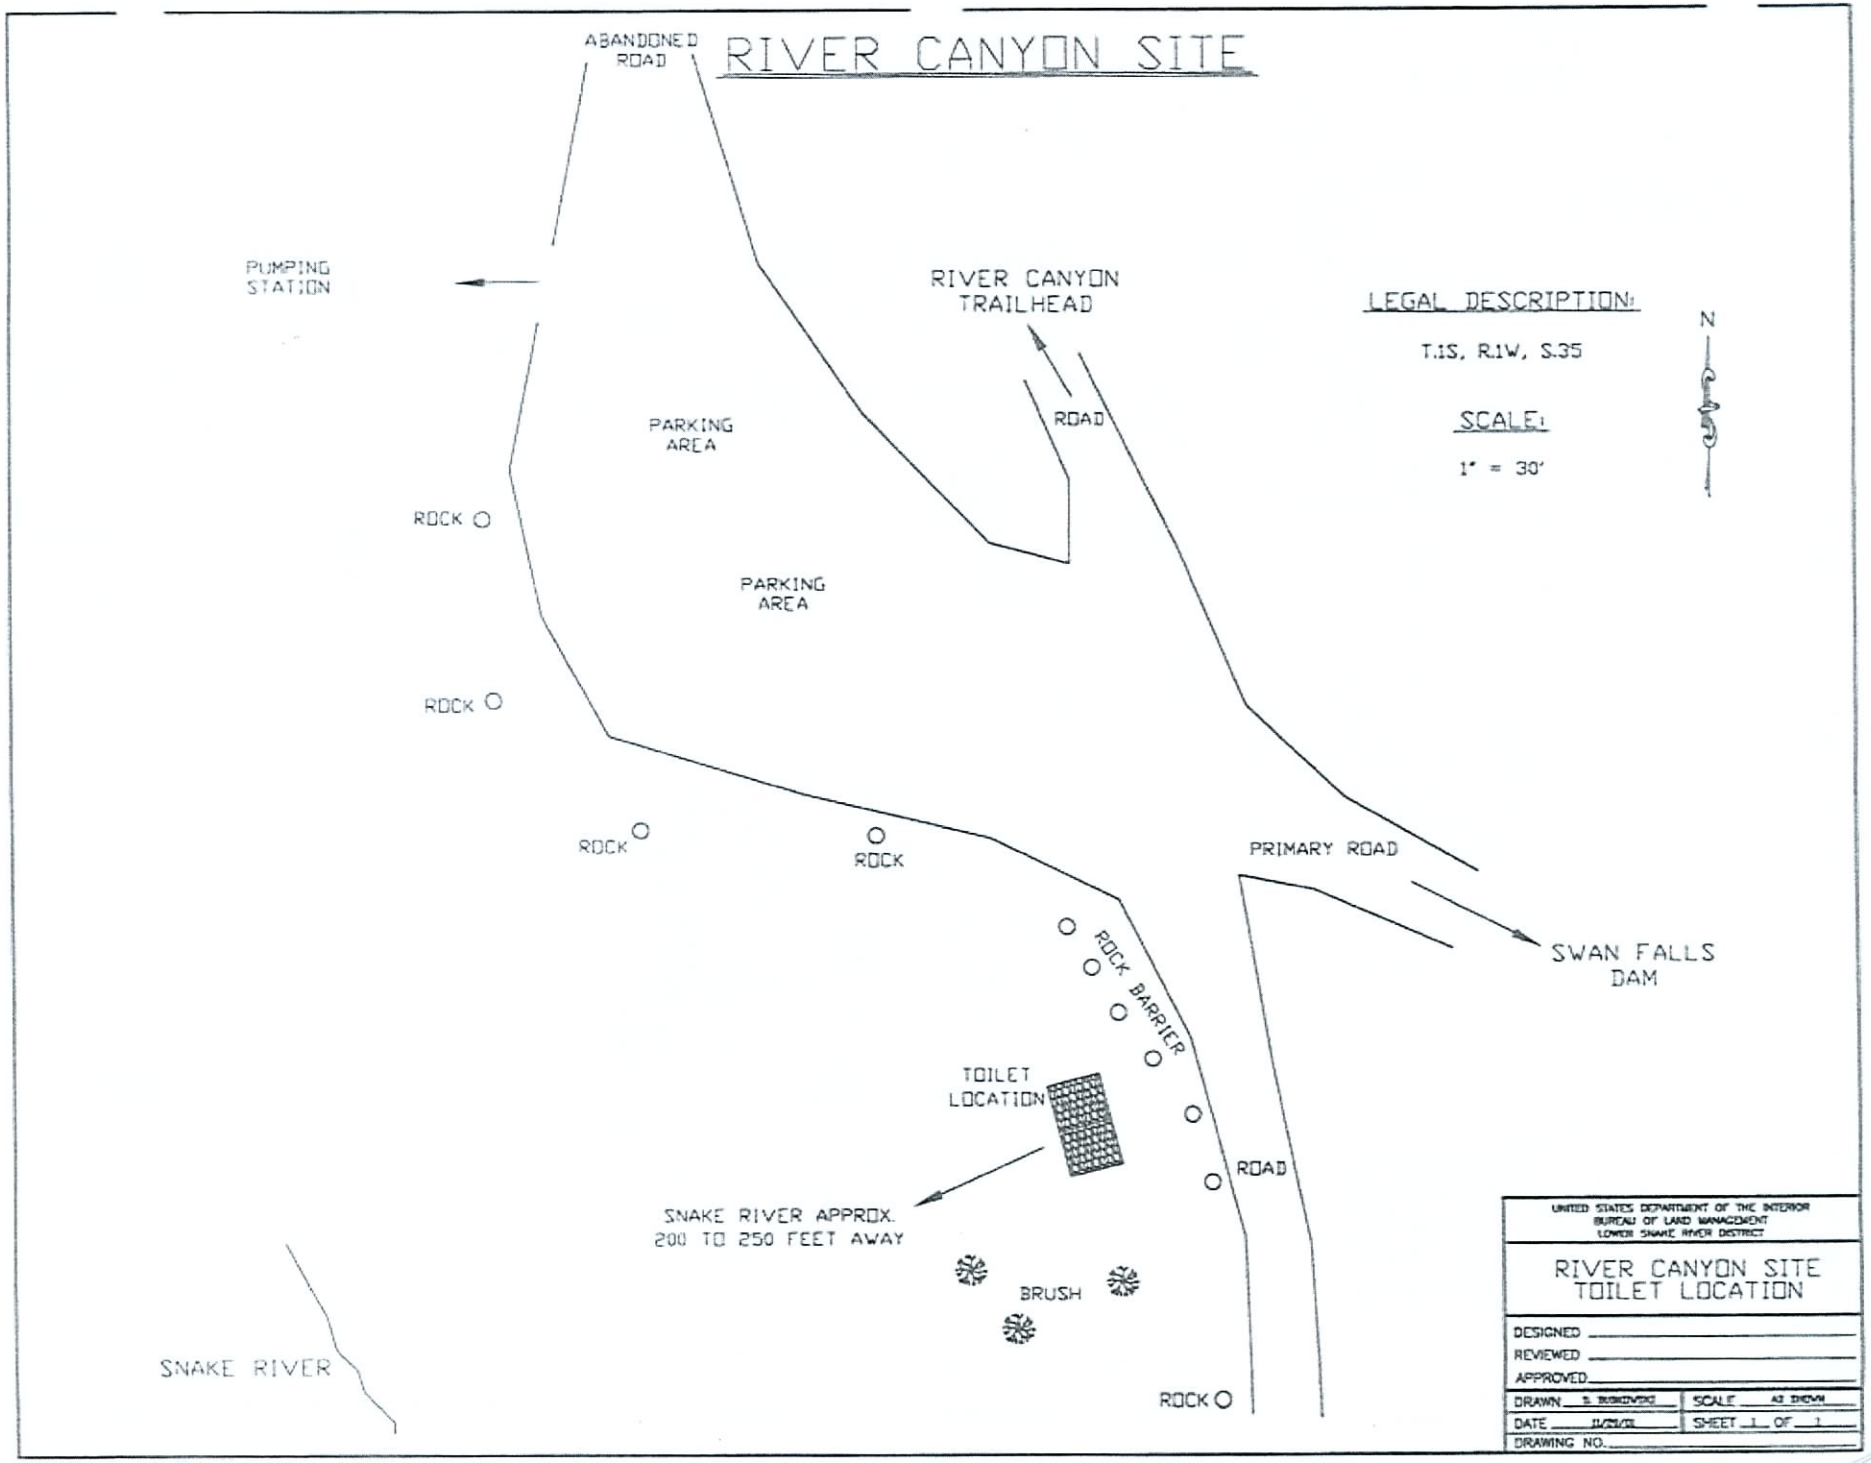
RIVER CANYON SITE
ABANDONED ROAD
PUMPING STATION
RIVER CANYON TRAILHEAD
ROAD
PARKING AREA
PARKING AREA
ROCK
ROCK
ROCK
ROCK
ROCK BARRIER
PRIMARY ROAD
SWAN FALLS DAM
TOILET LOCATION
ROAD
SNAKE RIVER APPROX. 200 TO 250 FEET AWAY
BRUSH
SNAKE RIVER
ROCK
LEGAL DESCRIPTION:
T.1S, R.1W, S.35
SCALE:
1" = 30'
N
UNITED STATES DEPARTMENT OF THE INTERIOR
BUREAU OF LAND MANAGEMENT
LOWER SNAKE RIVER DISTRICT
RIVER CANYON SITE
TOILET LOCATION
DESIGNED
REVIEWED
APPROVED
DRAWN
SCALE AS SHOWN
DATE
SHEET 1 OF 1
DRAWING NO.