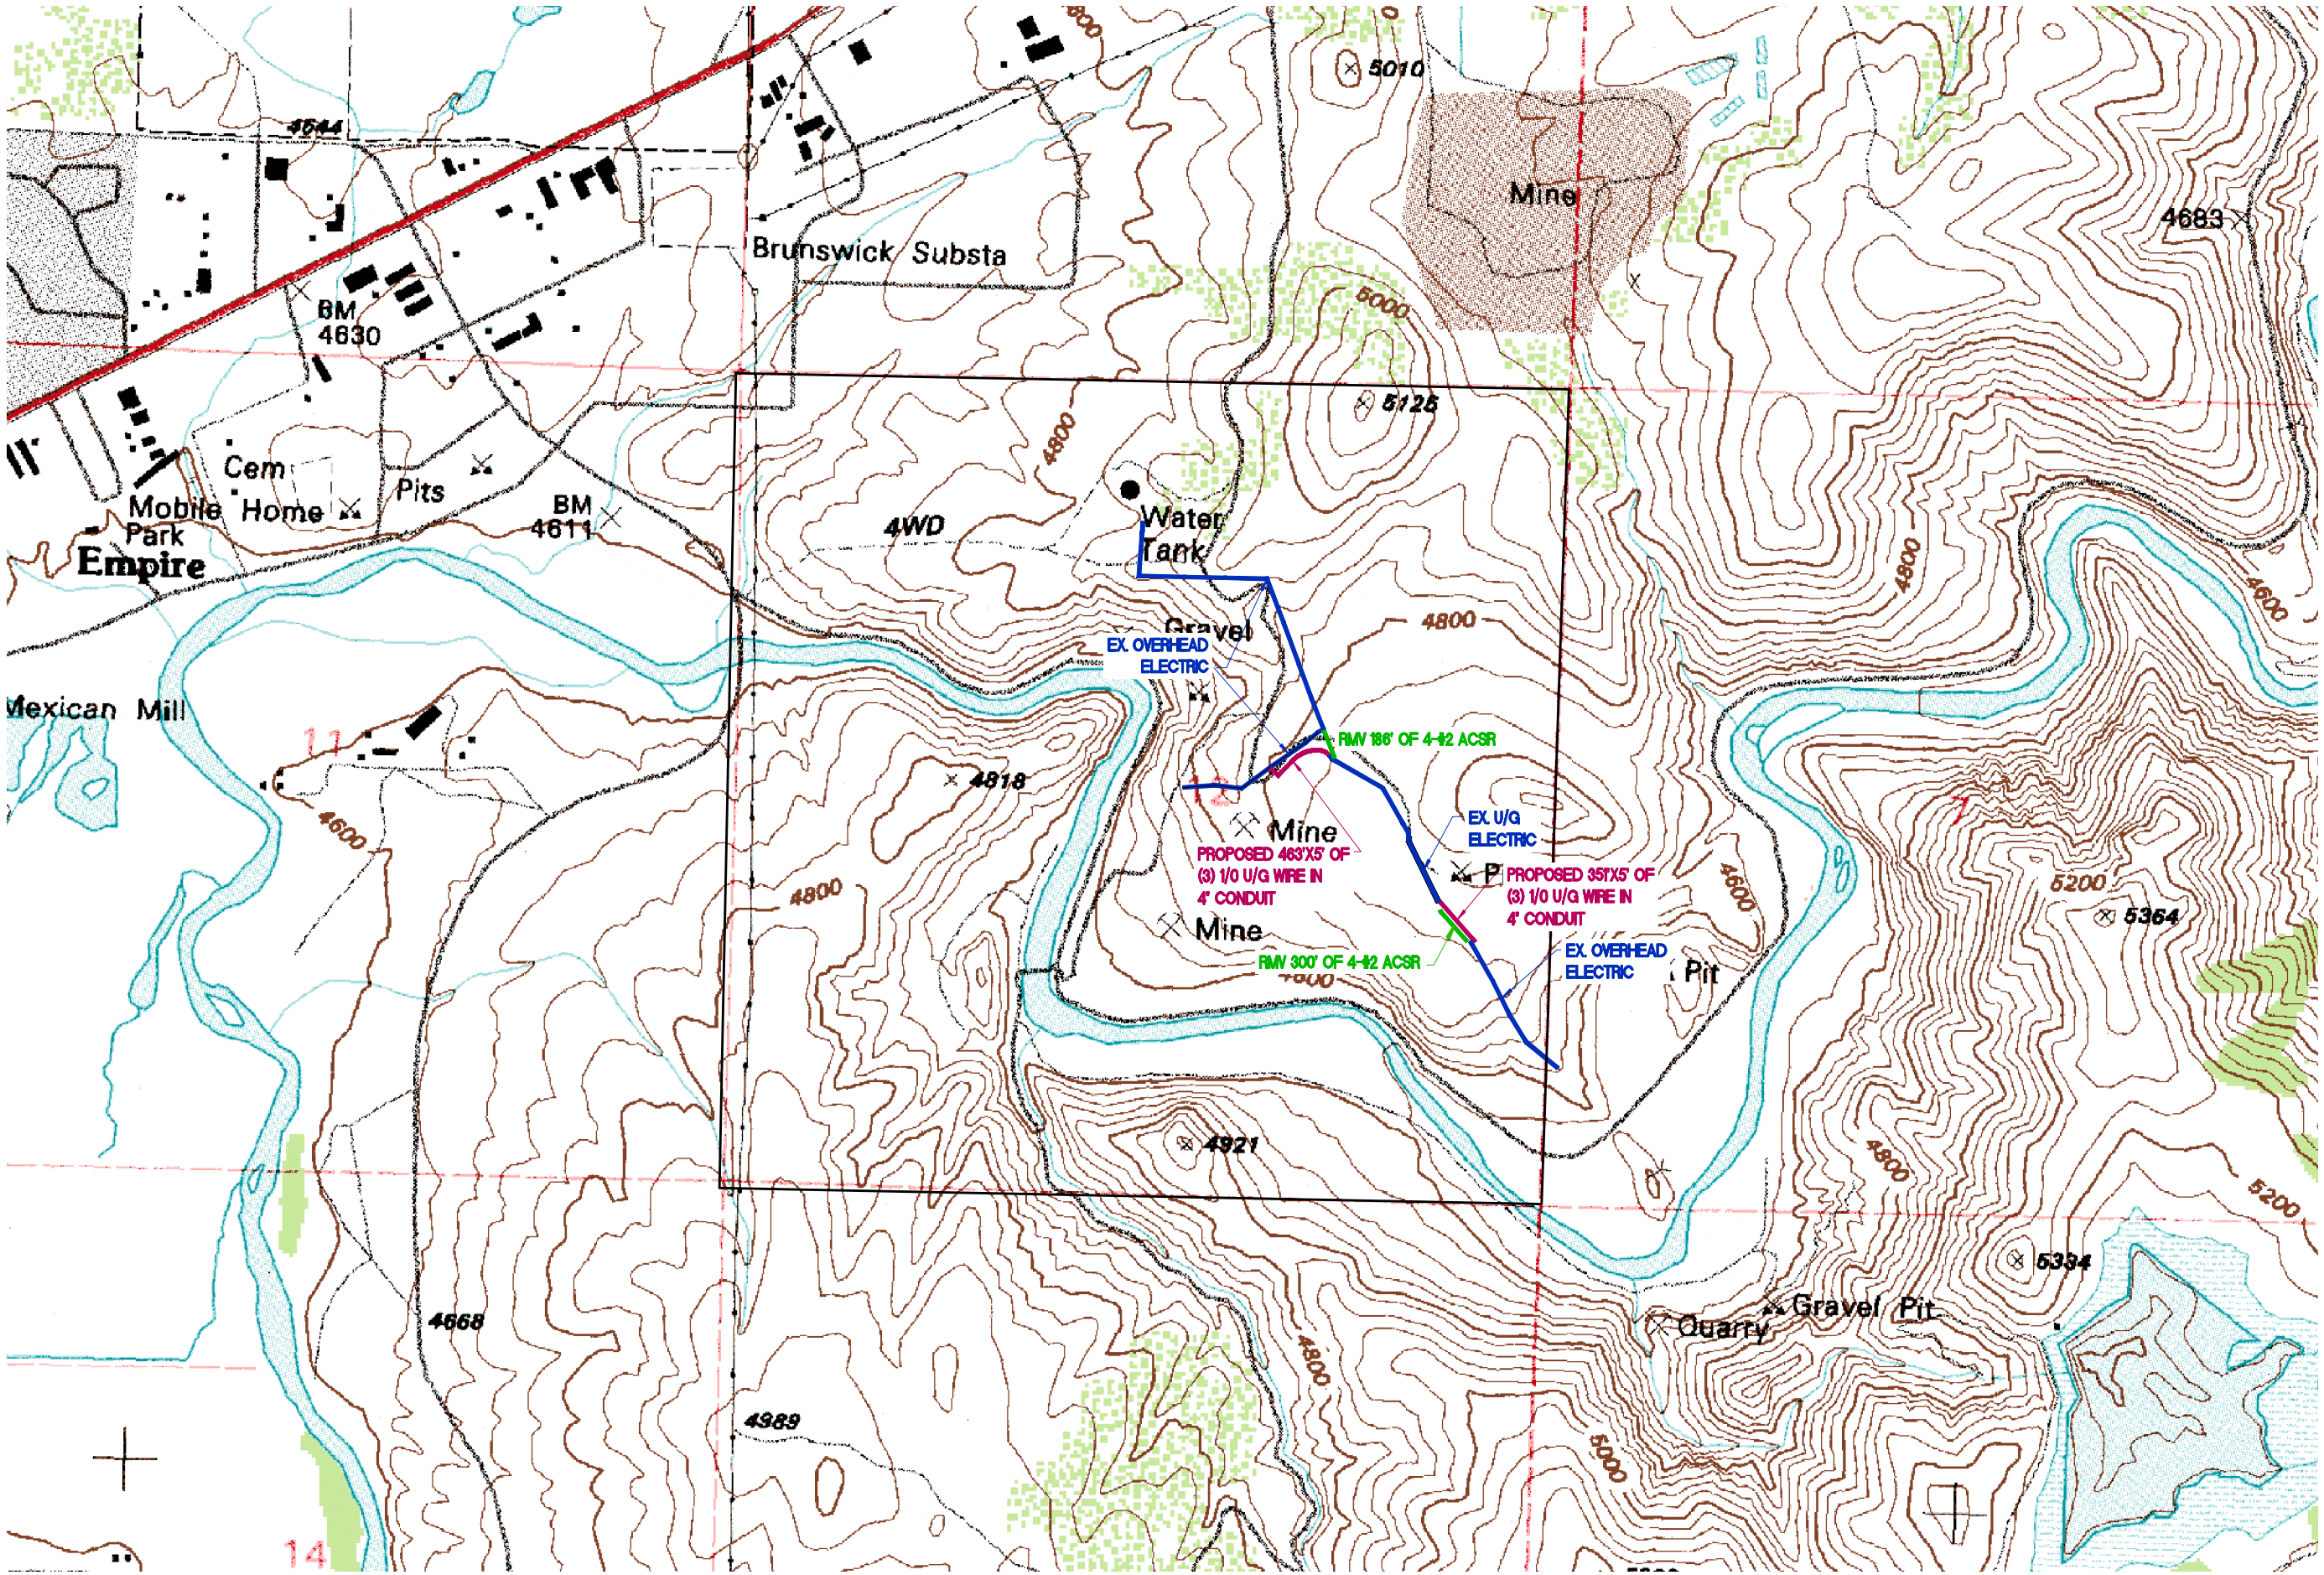

SURVEYOR: R.HAMRICK
PHONE NUMBER: (775)834-3097
PROJECT NUMBER: N/A
PROJECTION: N/A

SCALE: 1"=1000'

NVEnergy
6100 NEIL RD.
RENO, NV 89511
775-834-4011

EXHIBIT MAP
BLM PERMIT
U/G ELECTRIC

MOUNDHOUSE NEVADA

1 OF 1