Figure 2.1-3: Layout of a Typical Well Pad

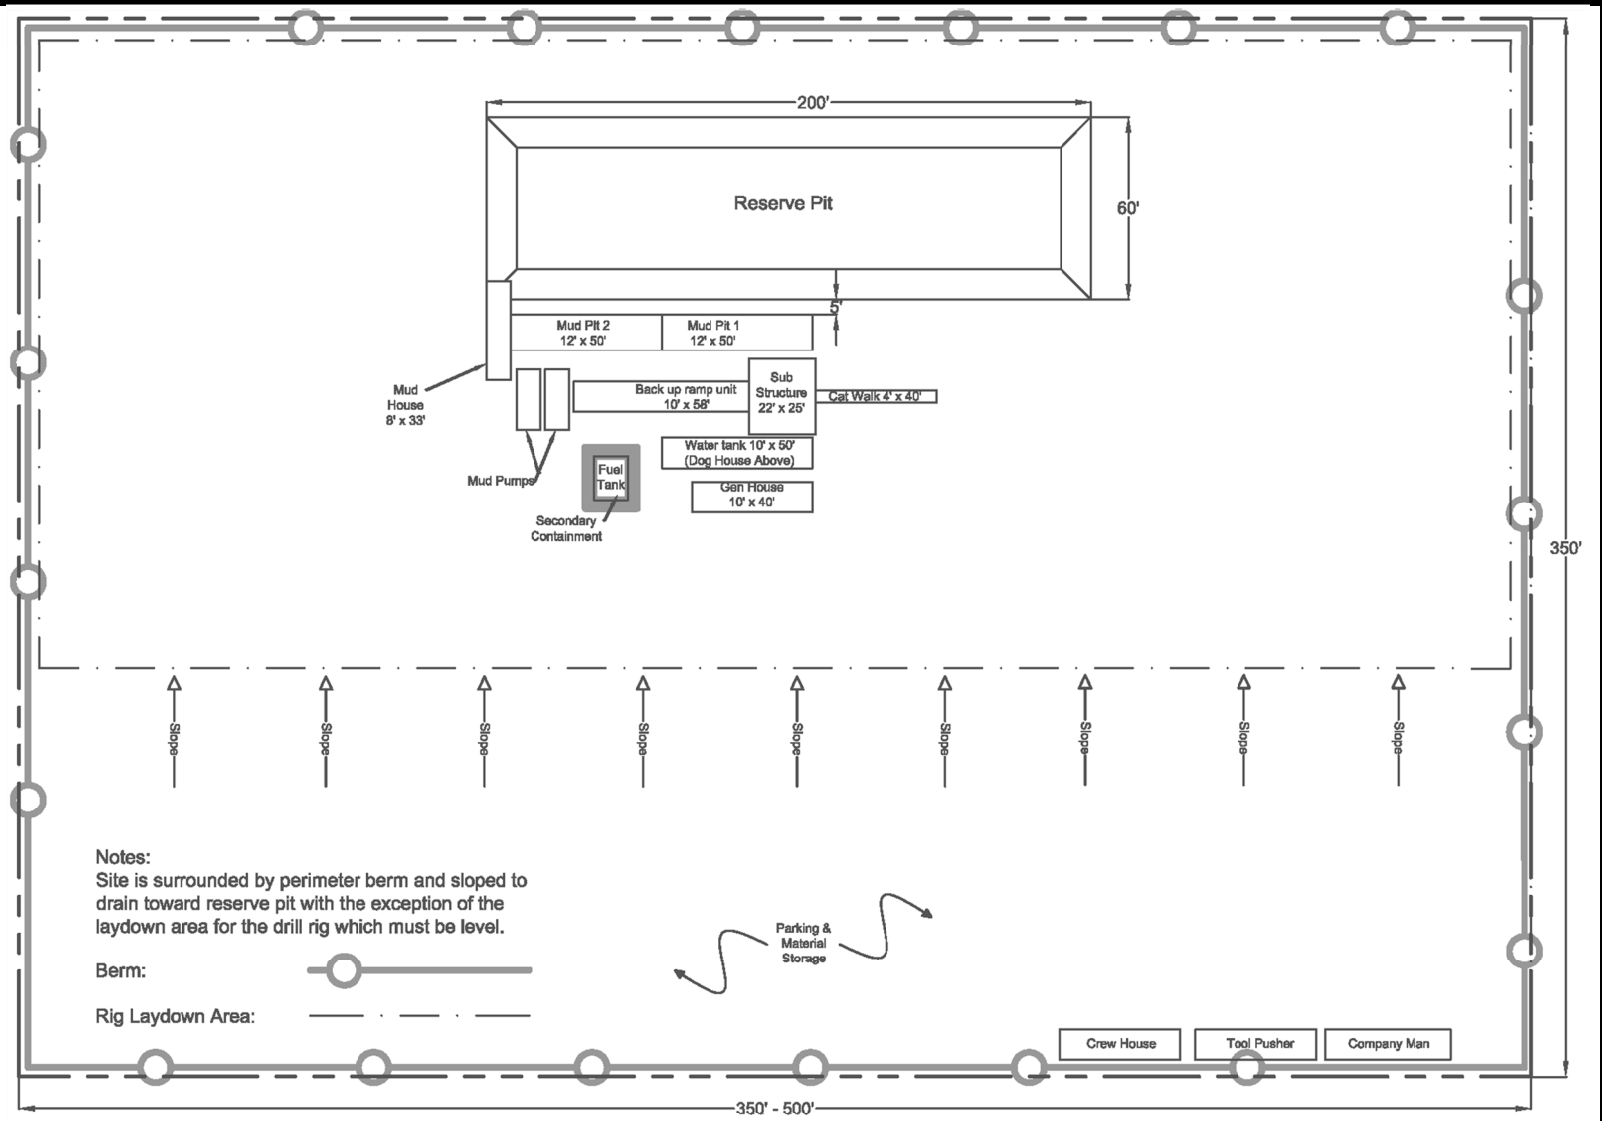

Note: Final well pad layout will be provided by drilling contractor

Typical Well Pad Layout