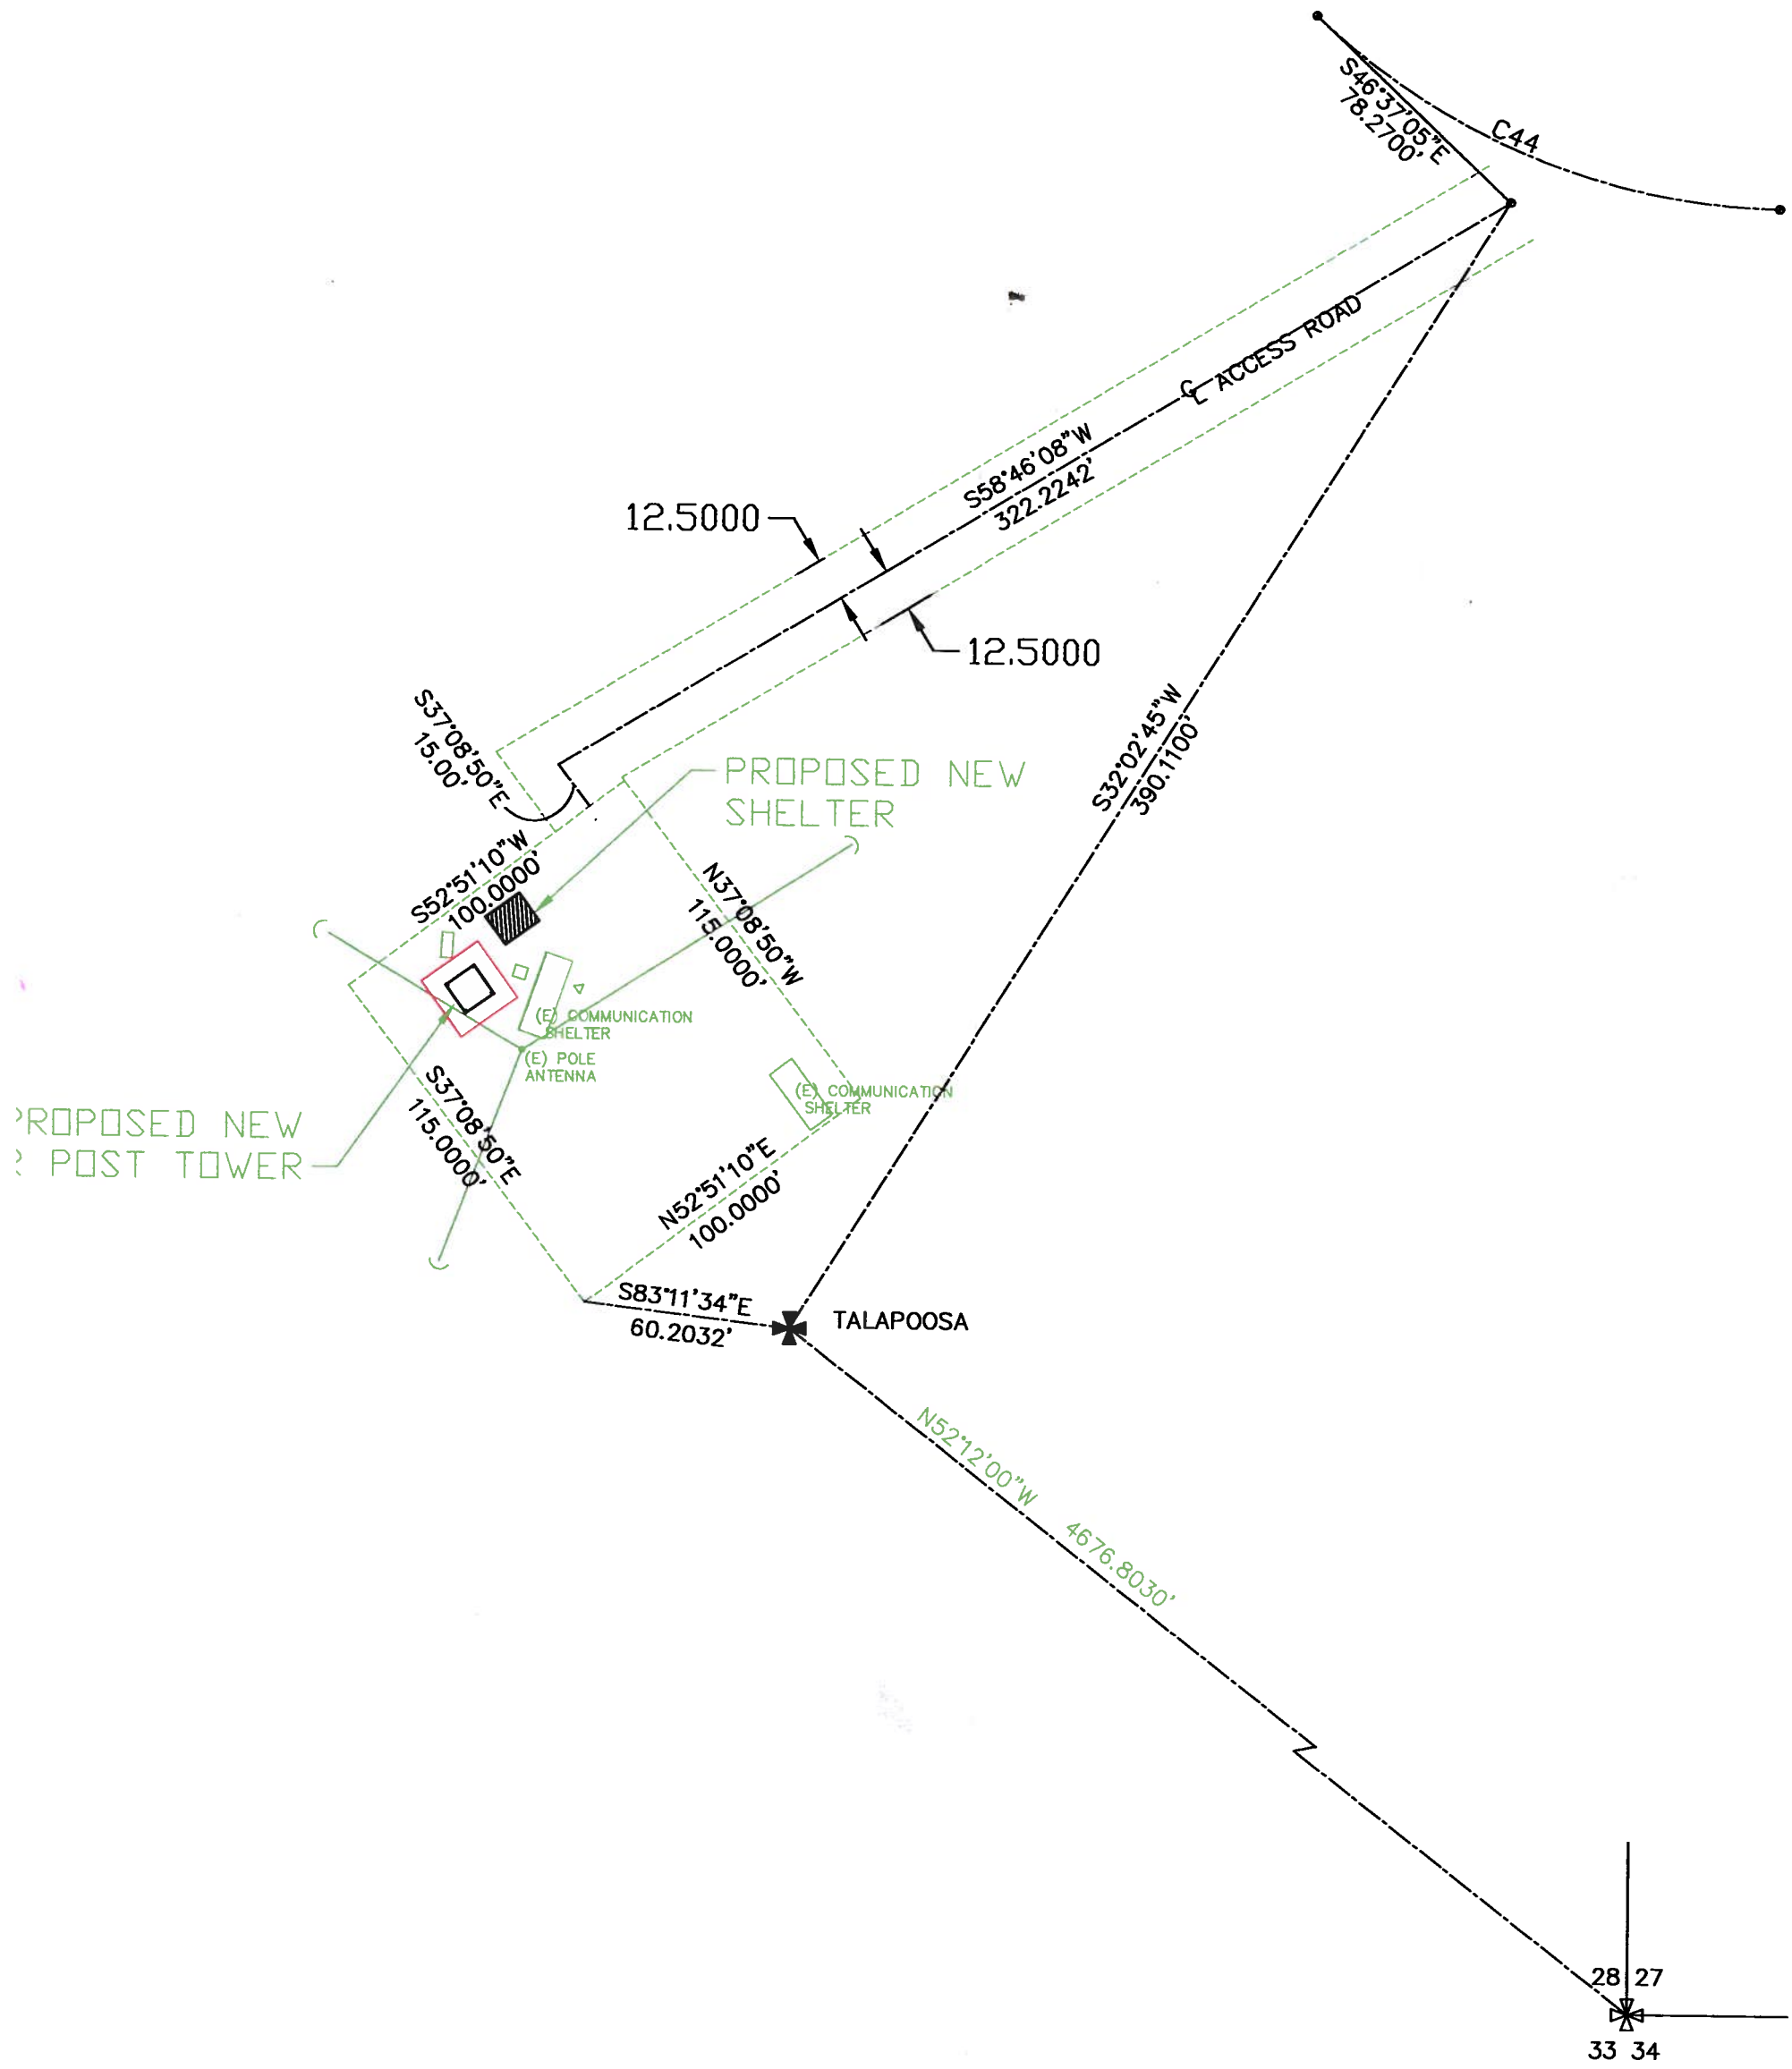

ENLARGED SITE PLAN

SCALE : 1" = 50'