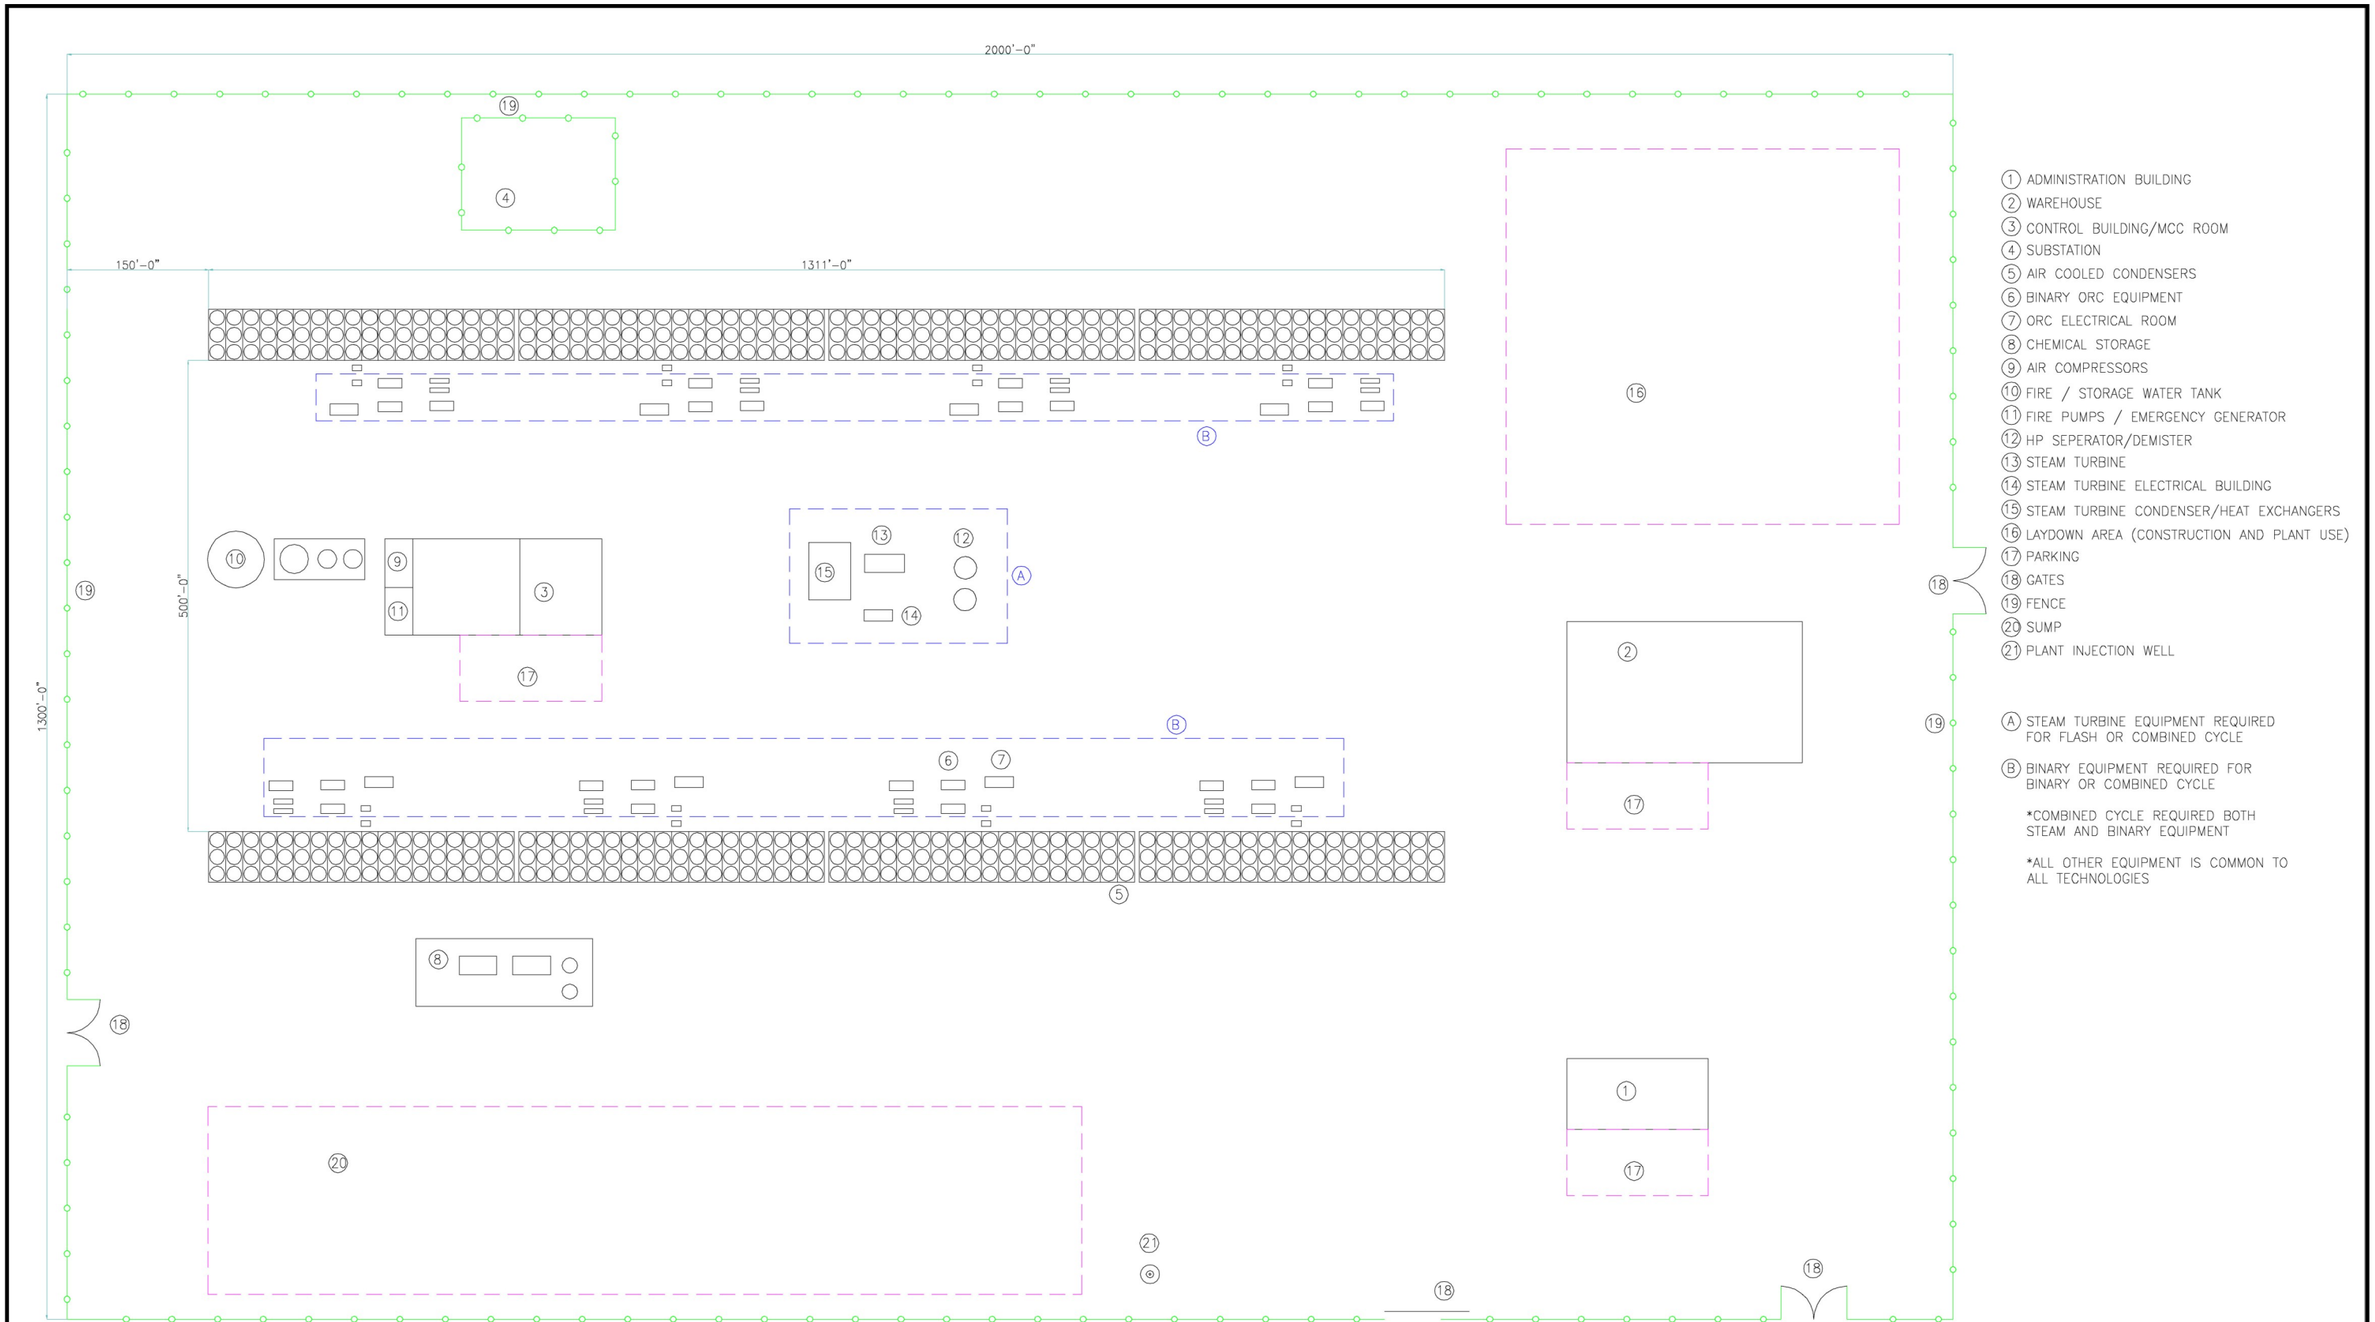

NO.	DATE	REVISION	BY	CHK	APP

NO.	DATE	REVISION	BY	CHK	APP

REFERENCE DRAWINGS	NUMBER

REFERENCE DRAWINGS	NUMBER

APPROVAL	DATE

SCALE: NTS

		DATE
DESIGNED BY	BWK	6/10
DRAWN BY	BWK	6/10
CHECKED BY		
PROJECT ENGINEER		
PROJECT MANAGER		

TERRA-GEN POWER
GEOTHERMAL PLANT – AIR COOLED
GENERAL ARRANGEMENT

Job No. CC | Dwg. No. 000-M-002 | REV A

Figure 7