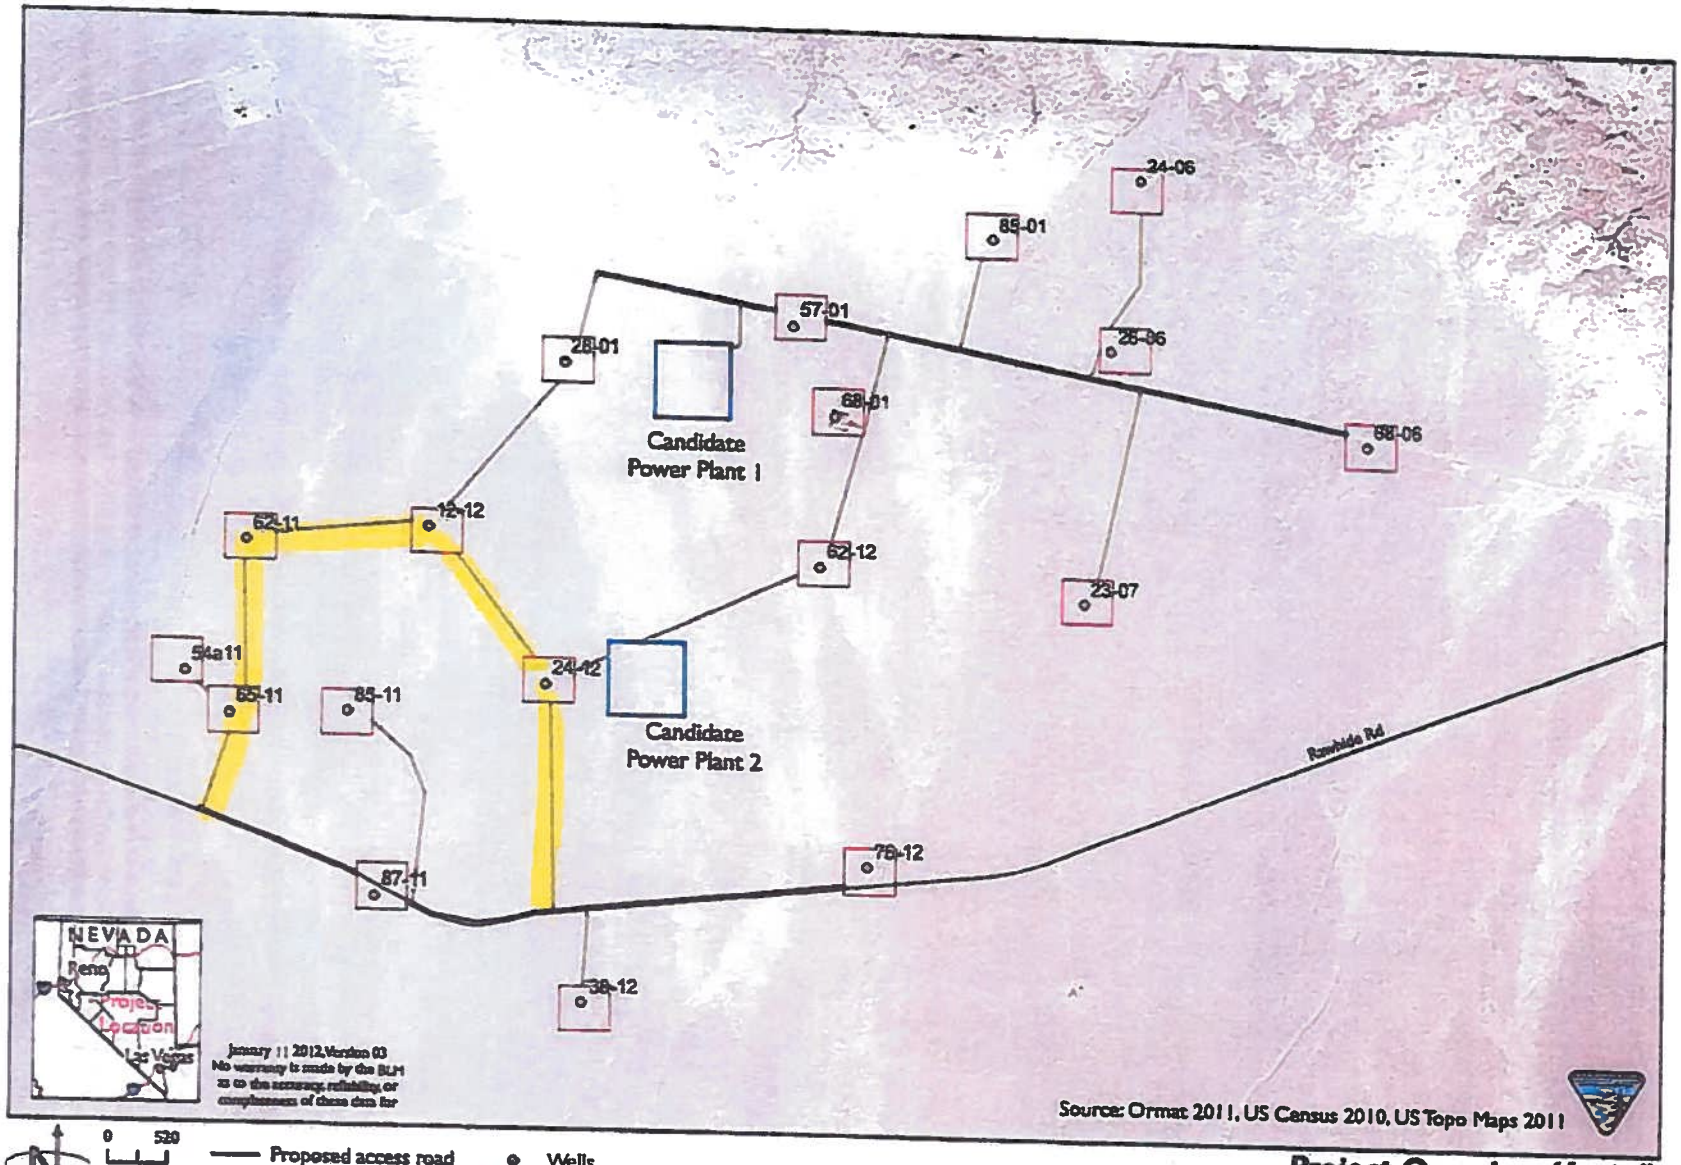

N

0 520
Feet

Proposed access road
Existing roads

Wells
Wellpads (400x450ft)
Power Plant Options

Project Overview (Aerial)

Mineral County, NV