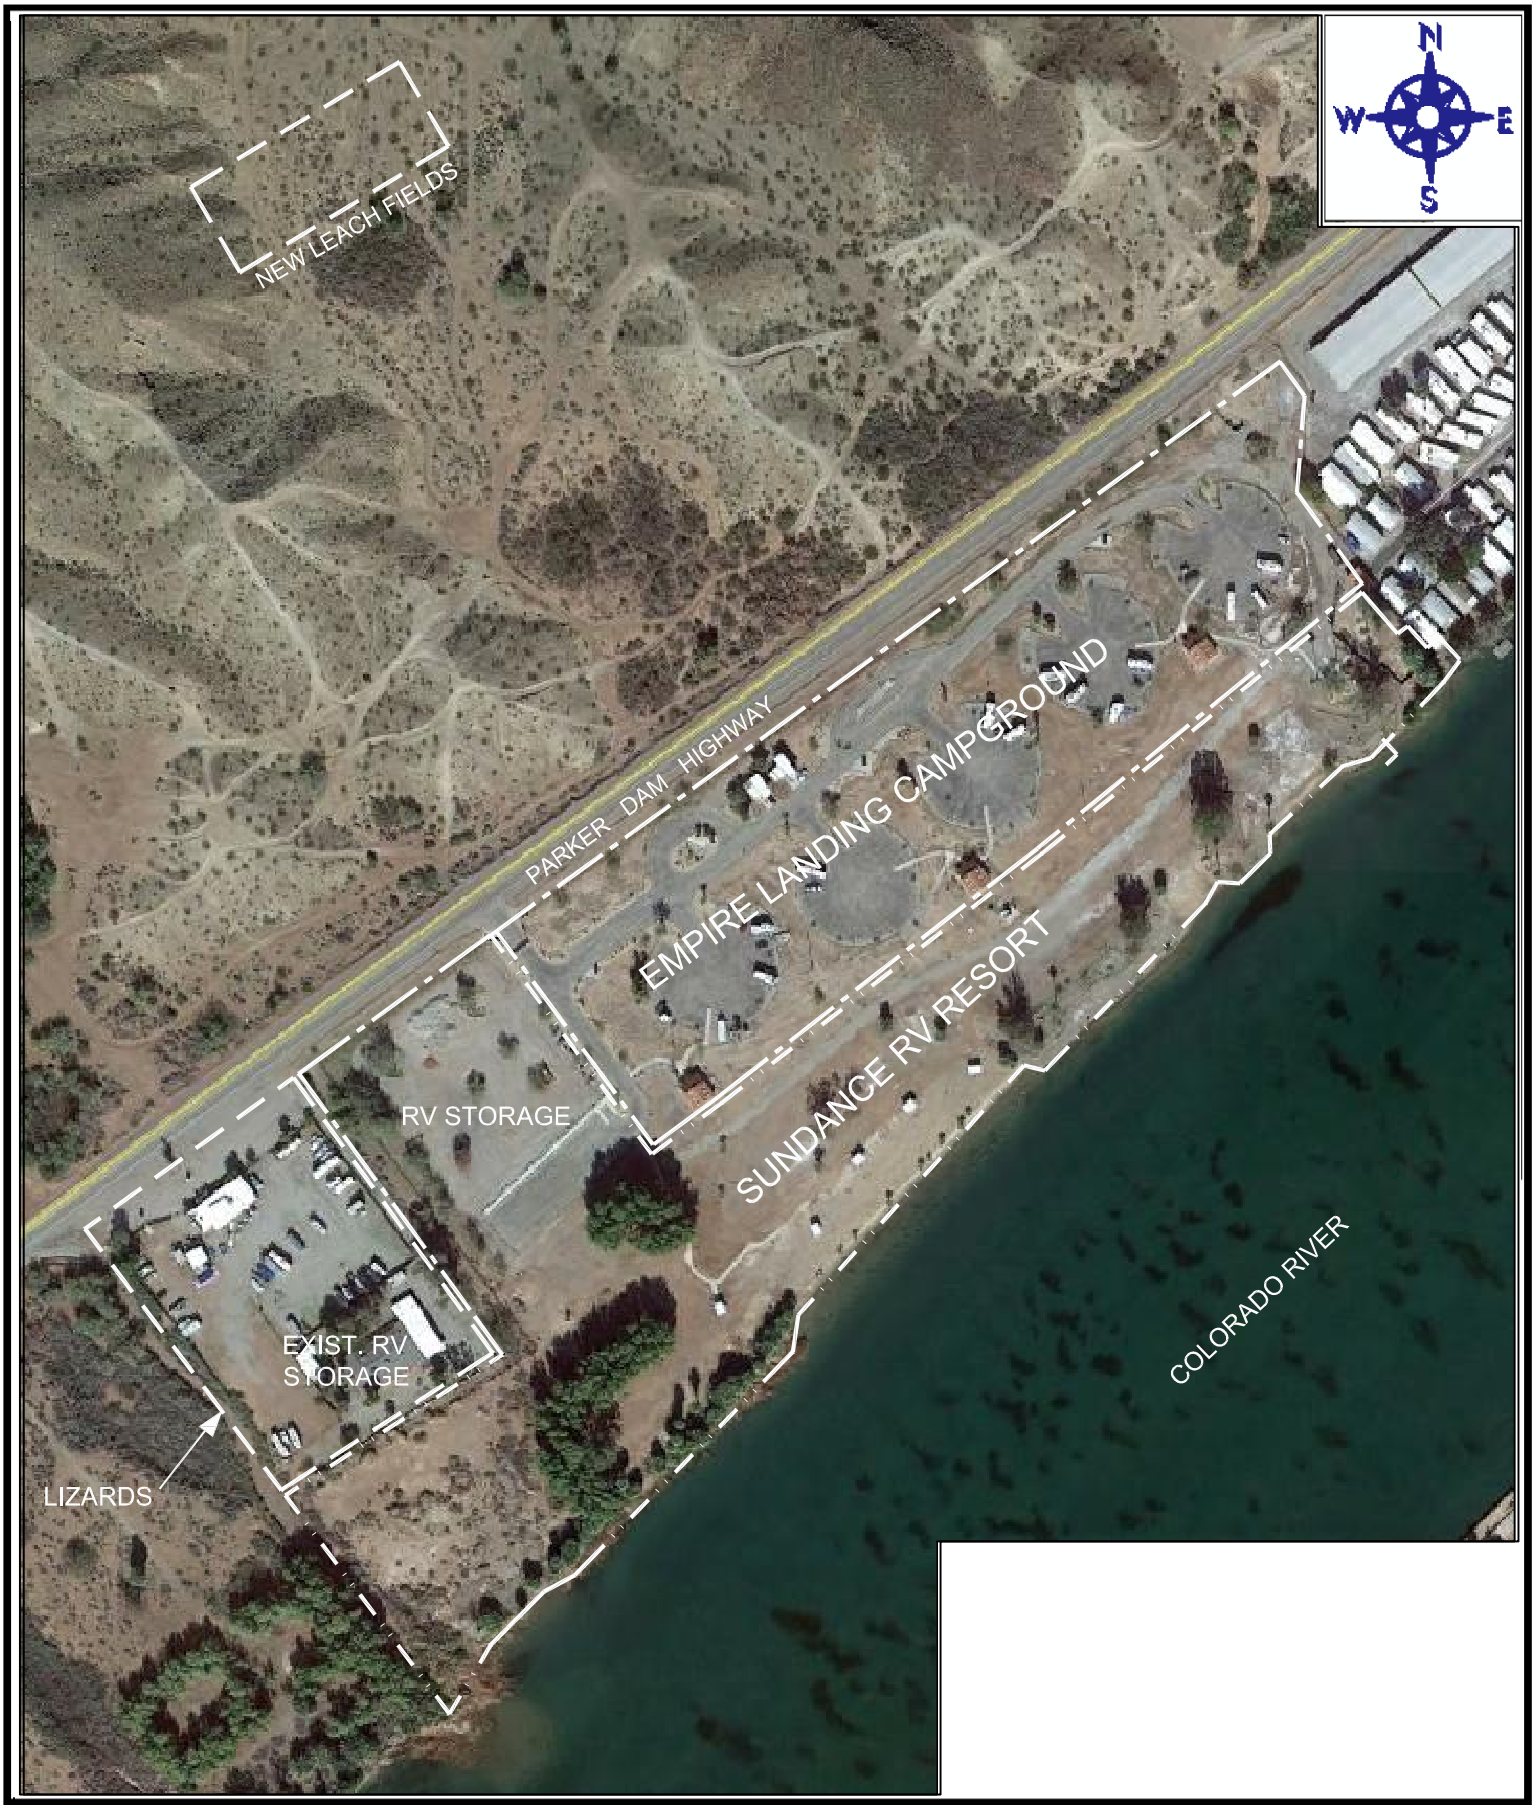

CLIENT: SR

DRAWING CREATED: 9/26/13

REVISED: 11/6/13

Figure 4. Site plan of the Alternative Project with Empire Landing Campground remaining a separate entity

SCALE: 1 IN. = 250 FT.

0 125 250 500 750 1000

FEET

CJE

FIGURE 4