LEK 10

LEK 9

LEK 5

LEK 2

LEK 3

LEK 1

LEK 8

LEK 6

LEK 7

LEK 4

NORTH

SCALE IN MILES

0 1 2

Atlanta Mine

NOT TO SCALE

LEK PENDING ACTIVE STATUS

ACTIVE LEK

INACTIVE LEK

PROJECT ACCESS ROAD

PROJECT AREA BOUNDARY

MEADOW BAY GOLD CORPORATION

REV NO.	COMMENT	DATE

FOR REVIEW ONLY NOT FOR CONSTRUCTION DATE

SUNRISE ENGINEERING
12227 S. BUSINESS PARK DR, SUITE 220
DRAPER, UTAH 84020
TEL 801.523.0100 · FAX 801.523.0990
www.sunrise-eng.com

MEADOW BAY GOLD CORPORATION

ENVIRONMENTAL ASSESSMENT
ATLANTA MINE
LEK SITES

SEI NO.	DESIGNED	DRAWN	CHECKED	SHEET NO.	FIG. 3-2
04064	DY	DY	DSA	07 of 12	

P:\Meadow Bay Gold Corp\04064 Atlanta Mine\Design3D\Sheets\Fig 3-2 Leks.dwg Feb 20, 2014 3:16pm dyang

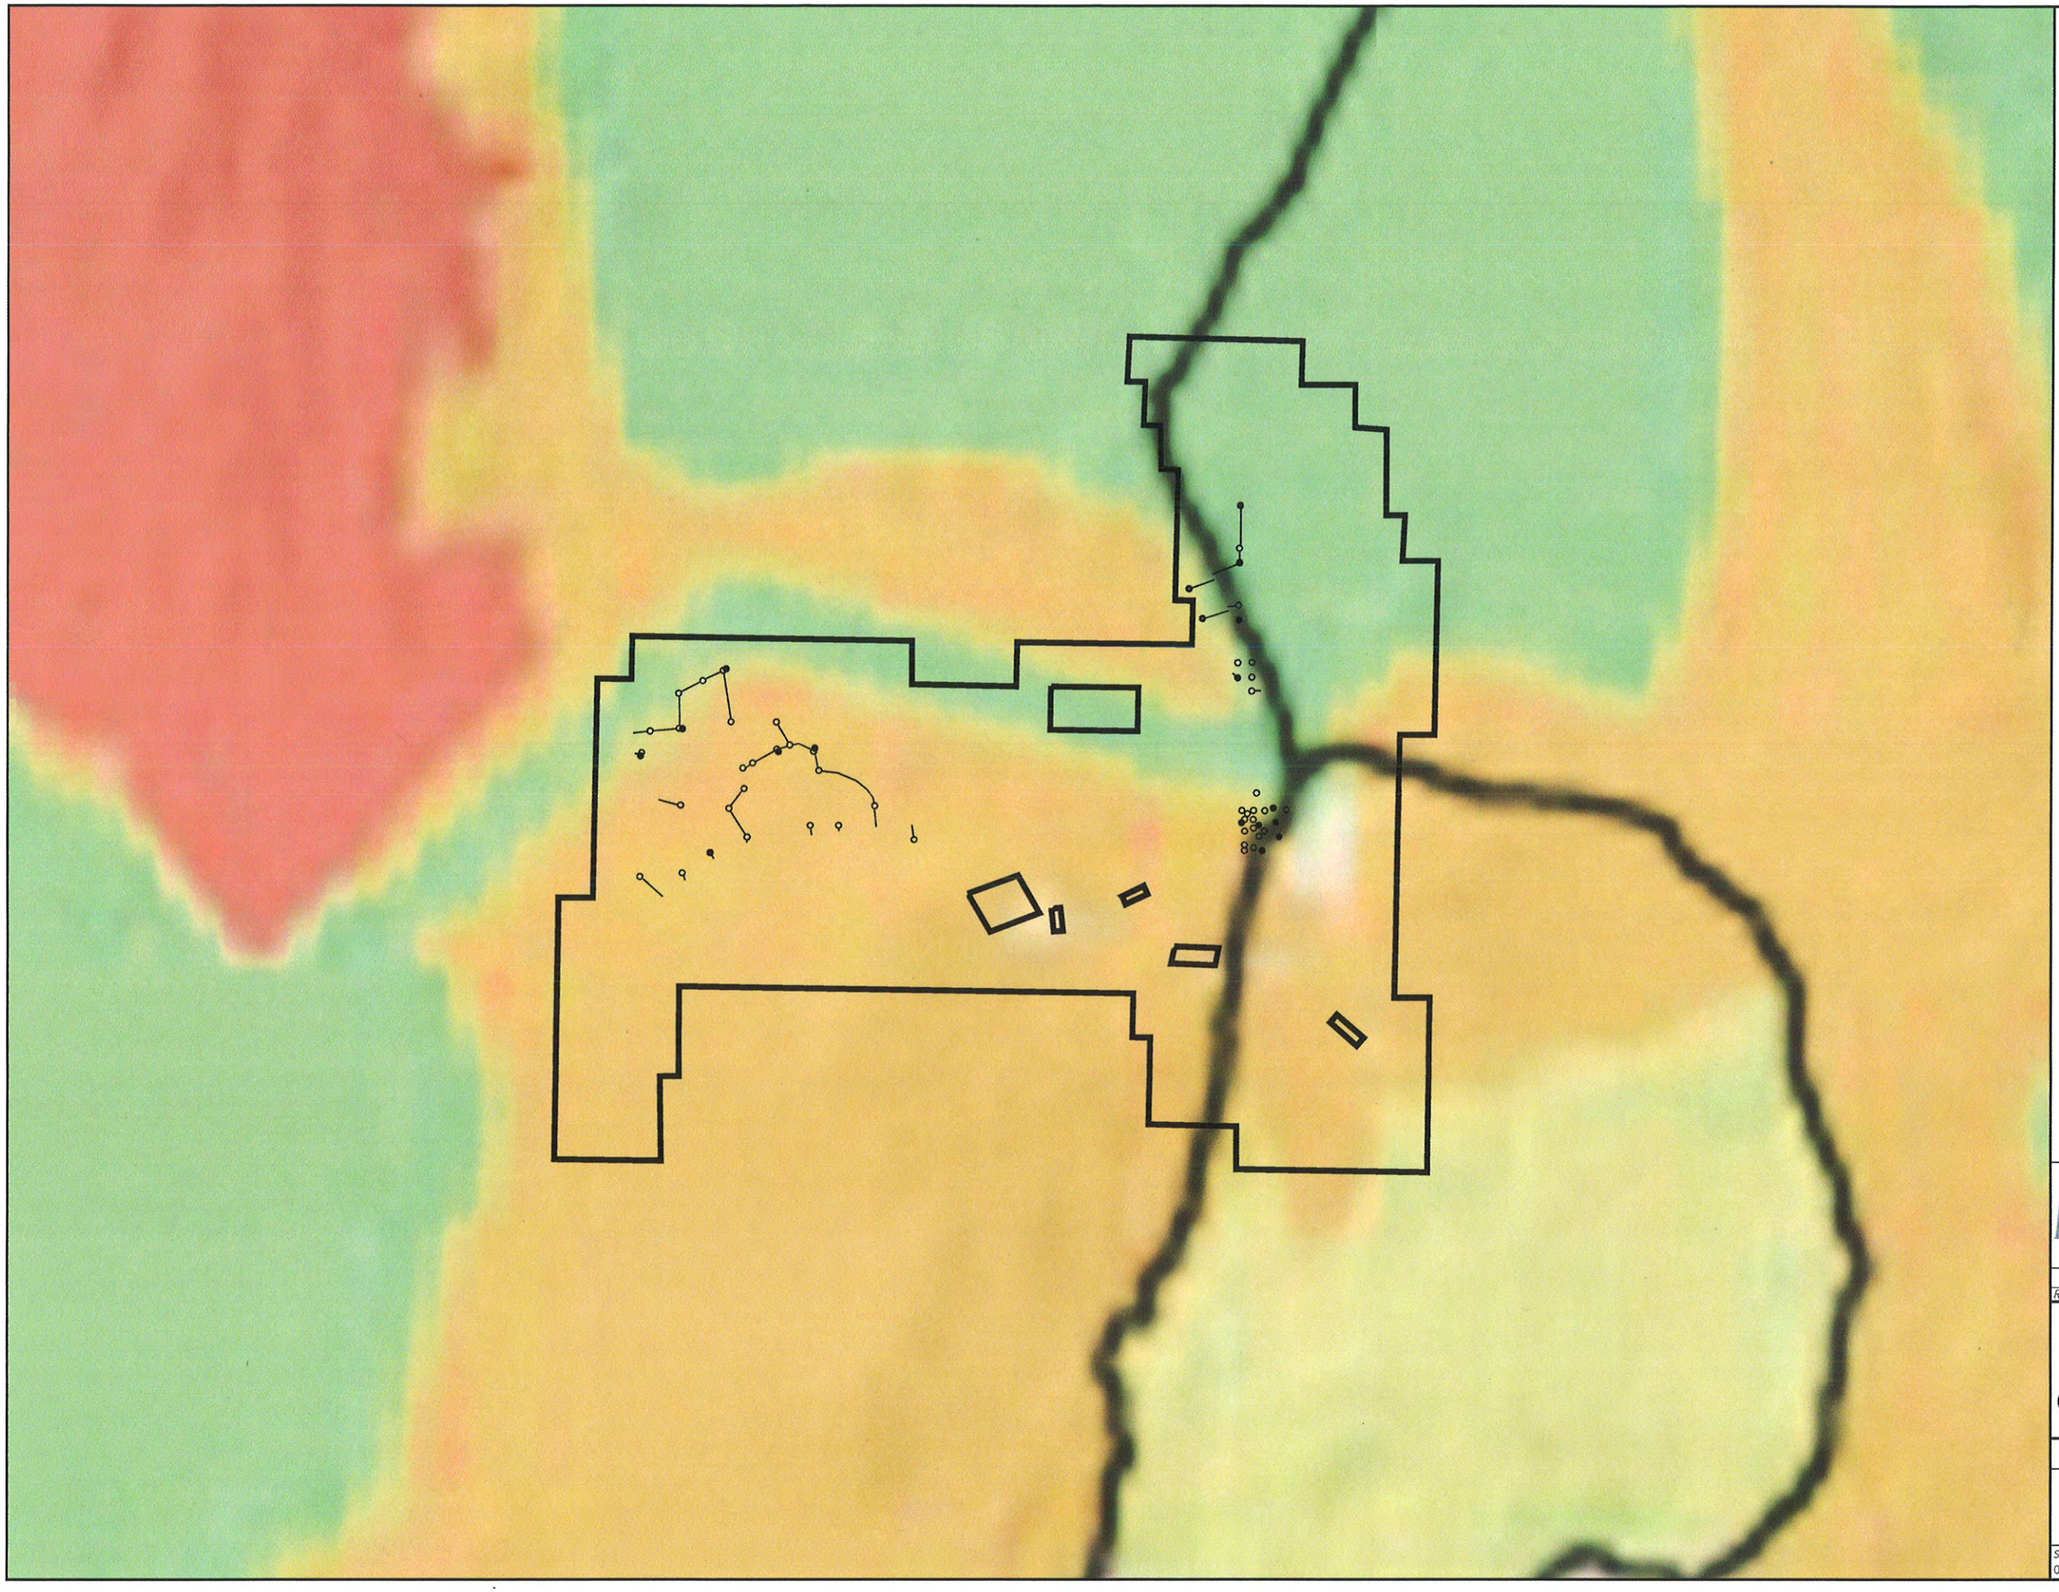

NORTH

SCALE IN MILES
0 0.5 1

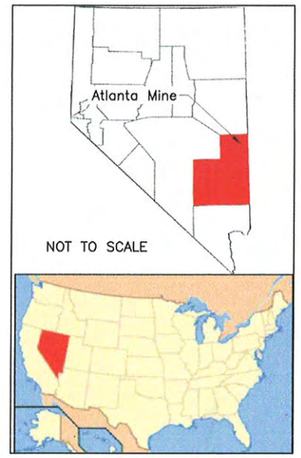

- VRM CLASS I
- VRM CLASS II
- VRM CLASS III
- VRM CLASS IV
- RC HOLES
- DEEP ANGLED CORE HOLES
- CORE HOLES
- ACCESS ROUTE TO DRILL SITE
- PROJECT AREA BOUNDARY

MEADOW BAY GOLD CORPORATION

REV NO.	COMMENT	DATE

FOR REVIEW ONLY
NOT
FOR CONSTRUCTION
DATE

SUNRISE ENGINEERING
12227 S. BUSINESS PARK DR, SUITE 220
DRAPER, UTAH 84020
TEL 801.523.0100 • FAX 801.523.0990
www.sunrise-eng.com

MEADOW BAY GOLD CORPORATION

ENVIRONMENTAL ASSESSMENT
ATLANTA MINE
VISUAL RESOURCE MANAGEMENT CLASSES

SEI NO.	DESIGNED	DRAWN	CHECKED	SHEET NO.	
04064	DY	DY	DSA	08 of 12	FIG. 3-3

P:\Meadow Bay Gold Corp\04064 Atlanta Mine\Design3D\Sheets\Fig VRM CLASSES.dwg Nov 25, 2013 11:27am dyang

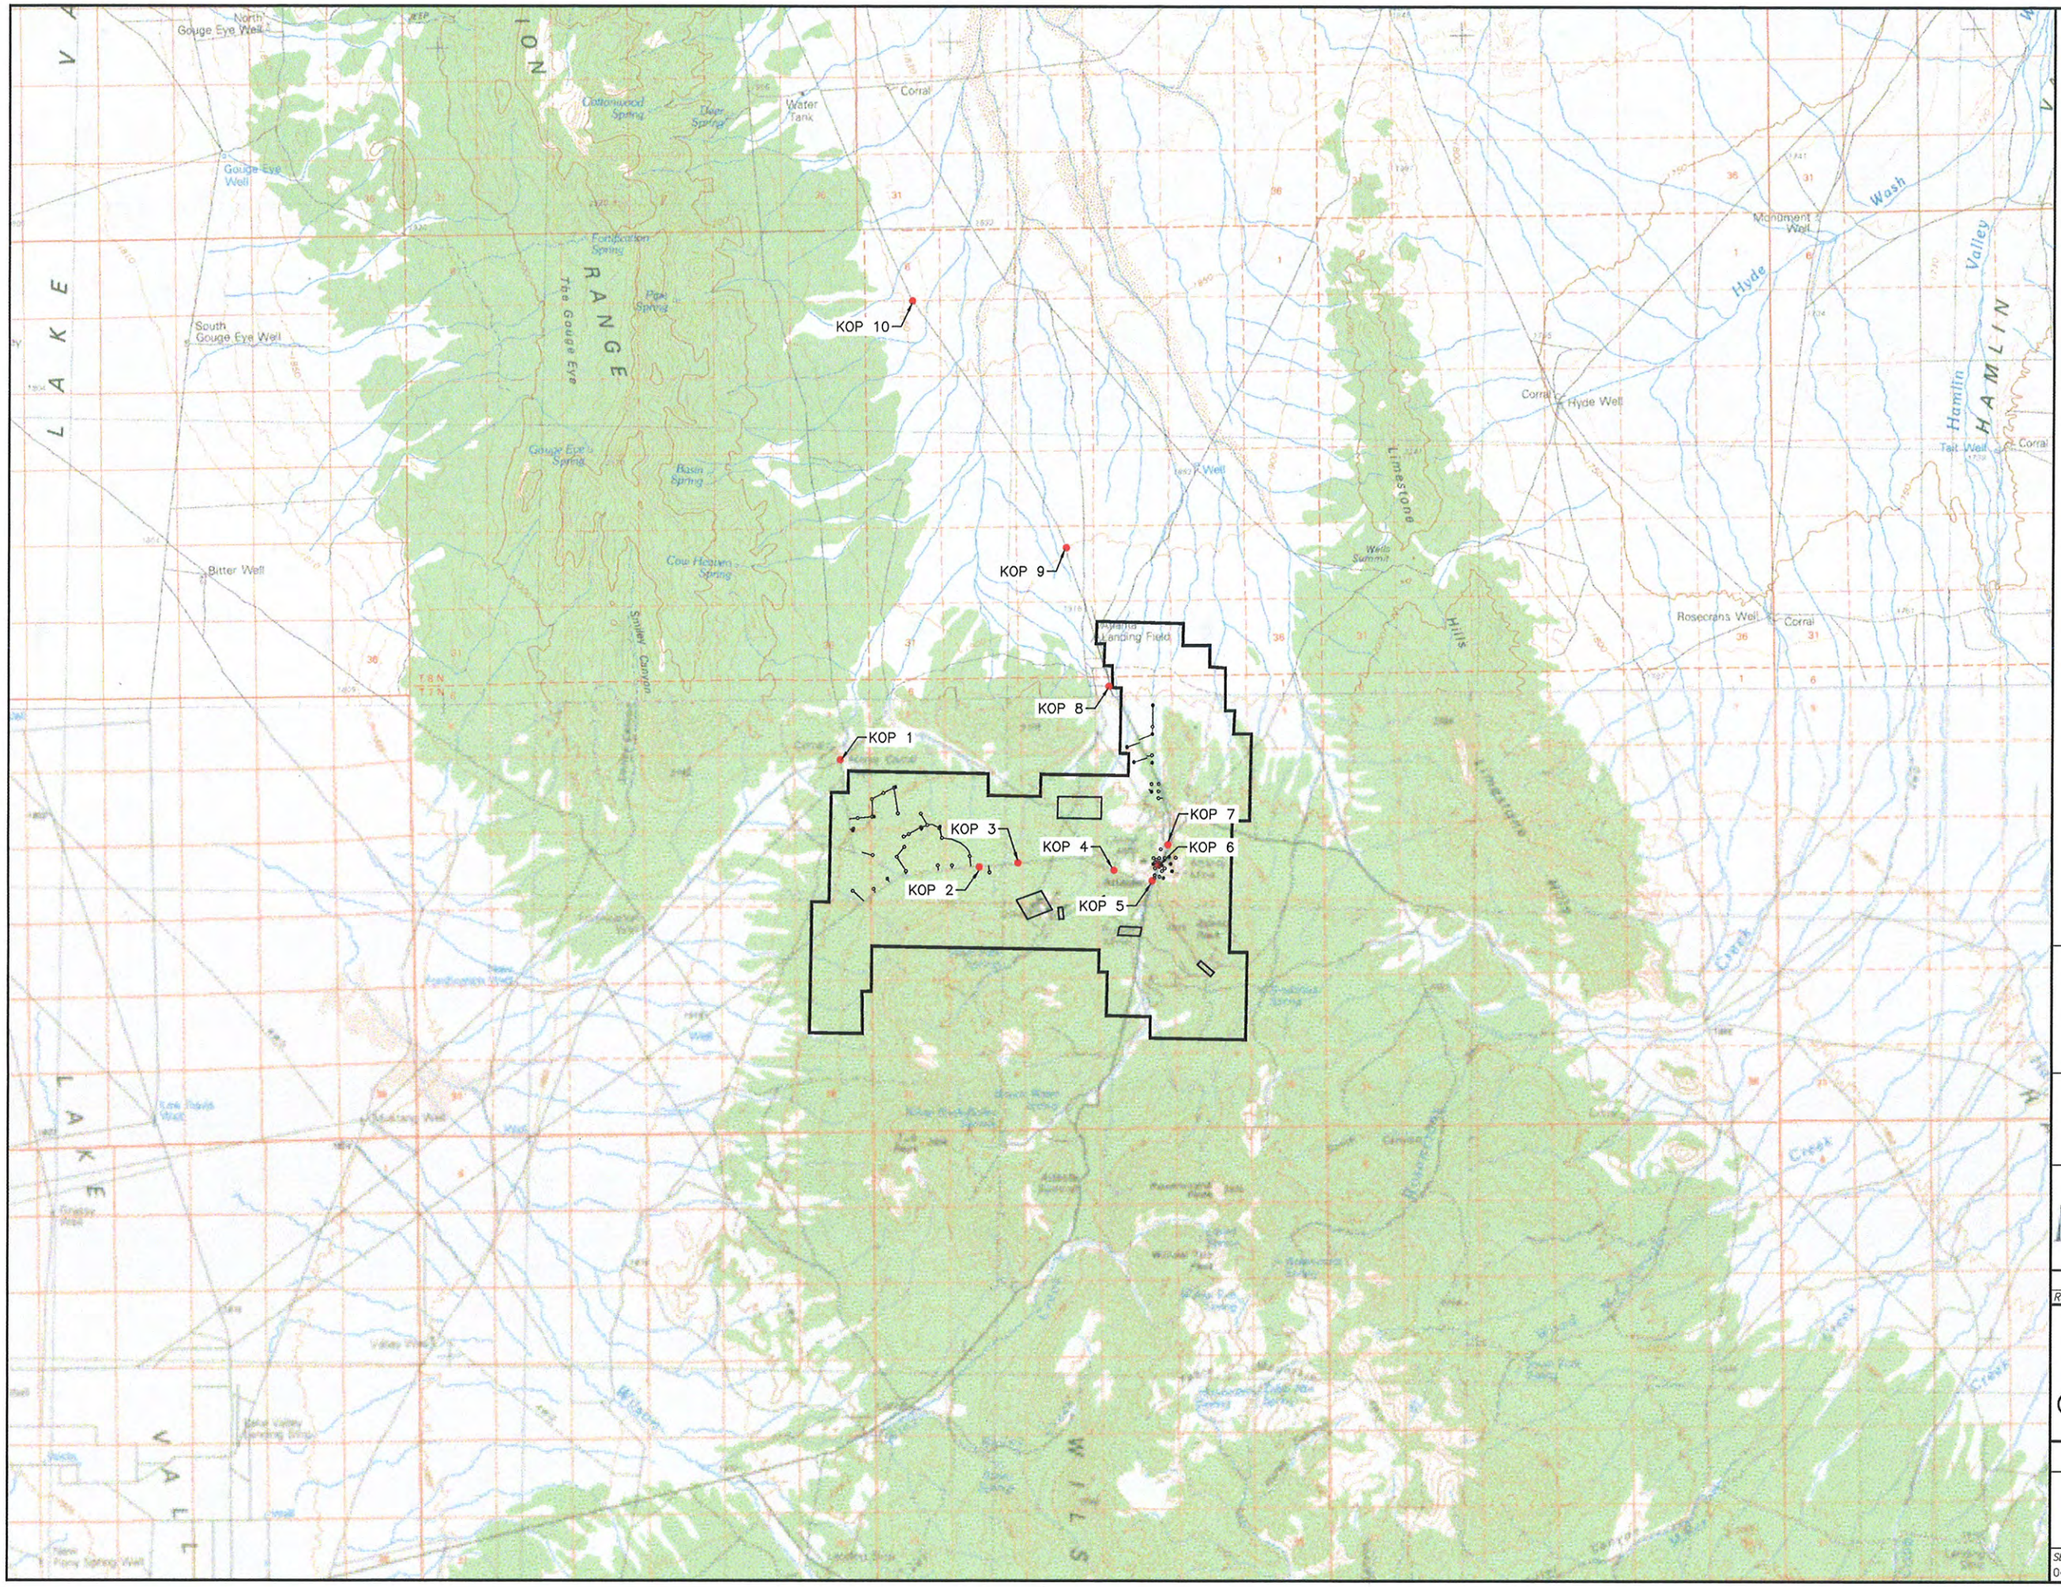

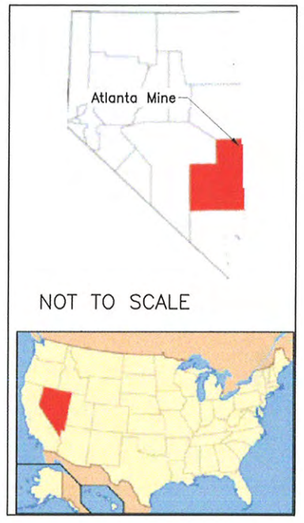

- RC HOLES
- DEEP ANGLED CORE HOLES
- CORE HOLES
- ACCESS ROUTE TO DRILL SITE
- PROJECT BOUNDARY
- KEY OBSERVATION POINT

MEADOW BAY GOLD CORPORATION

REV NO.	COMMENT	DATE

FOR REVIEW ONLY
NOT
FOR CONSTRUCTION
DATE

SUNRISE ENGINEERING
12227 S. BUSINESS PARK DR, SUITE 220
DRAPER, UTAH 84020
TEL 801.523.0100 · FAX 801.523.0990
www.sunrise-eng.com

MEADOW BAY GOLD CORPORATION

ENVIRONMENTAL ASSESSMENT
ATLANTA MINE
KEY OBSERVATION POINTS

SEI NO.	DESIGNED	DRAWN	CHECKED	SHEET NO.	
04064	DY	DY	DSA	09 of 12	FIG. 3-4

P:\Meadow Bay Gold Corp\04064 Atlanta Mine\Design3D\Sheets\Fig. 3-4 KOP.dwg Nov 26, 2013 10:47am dyang

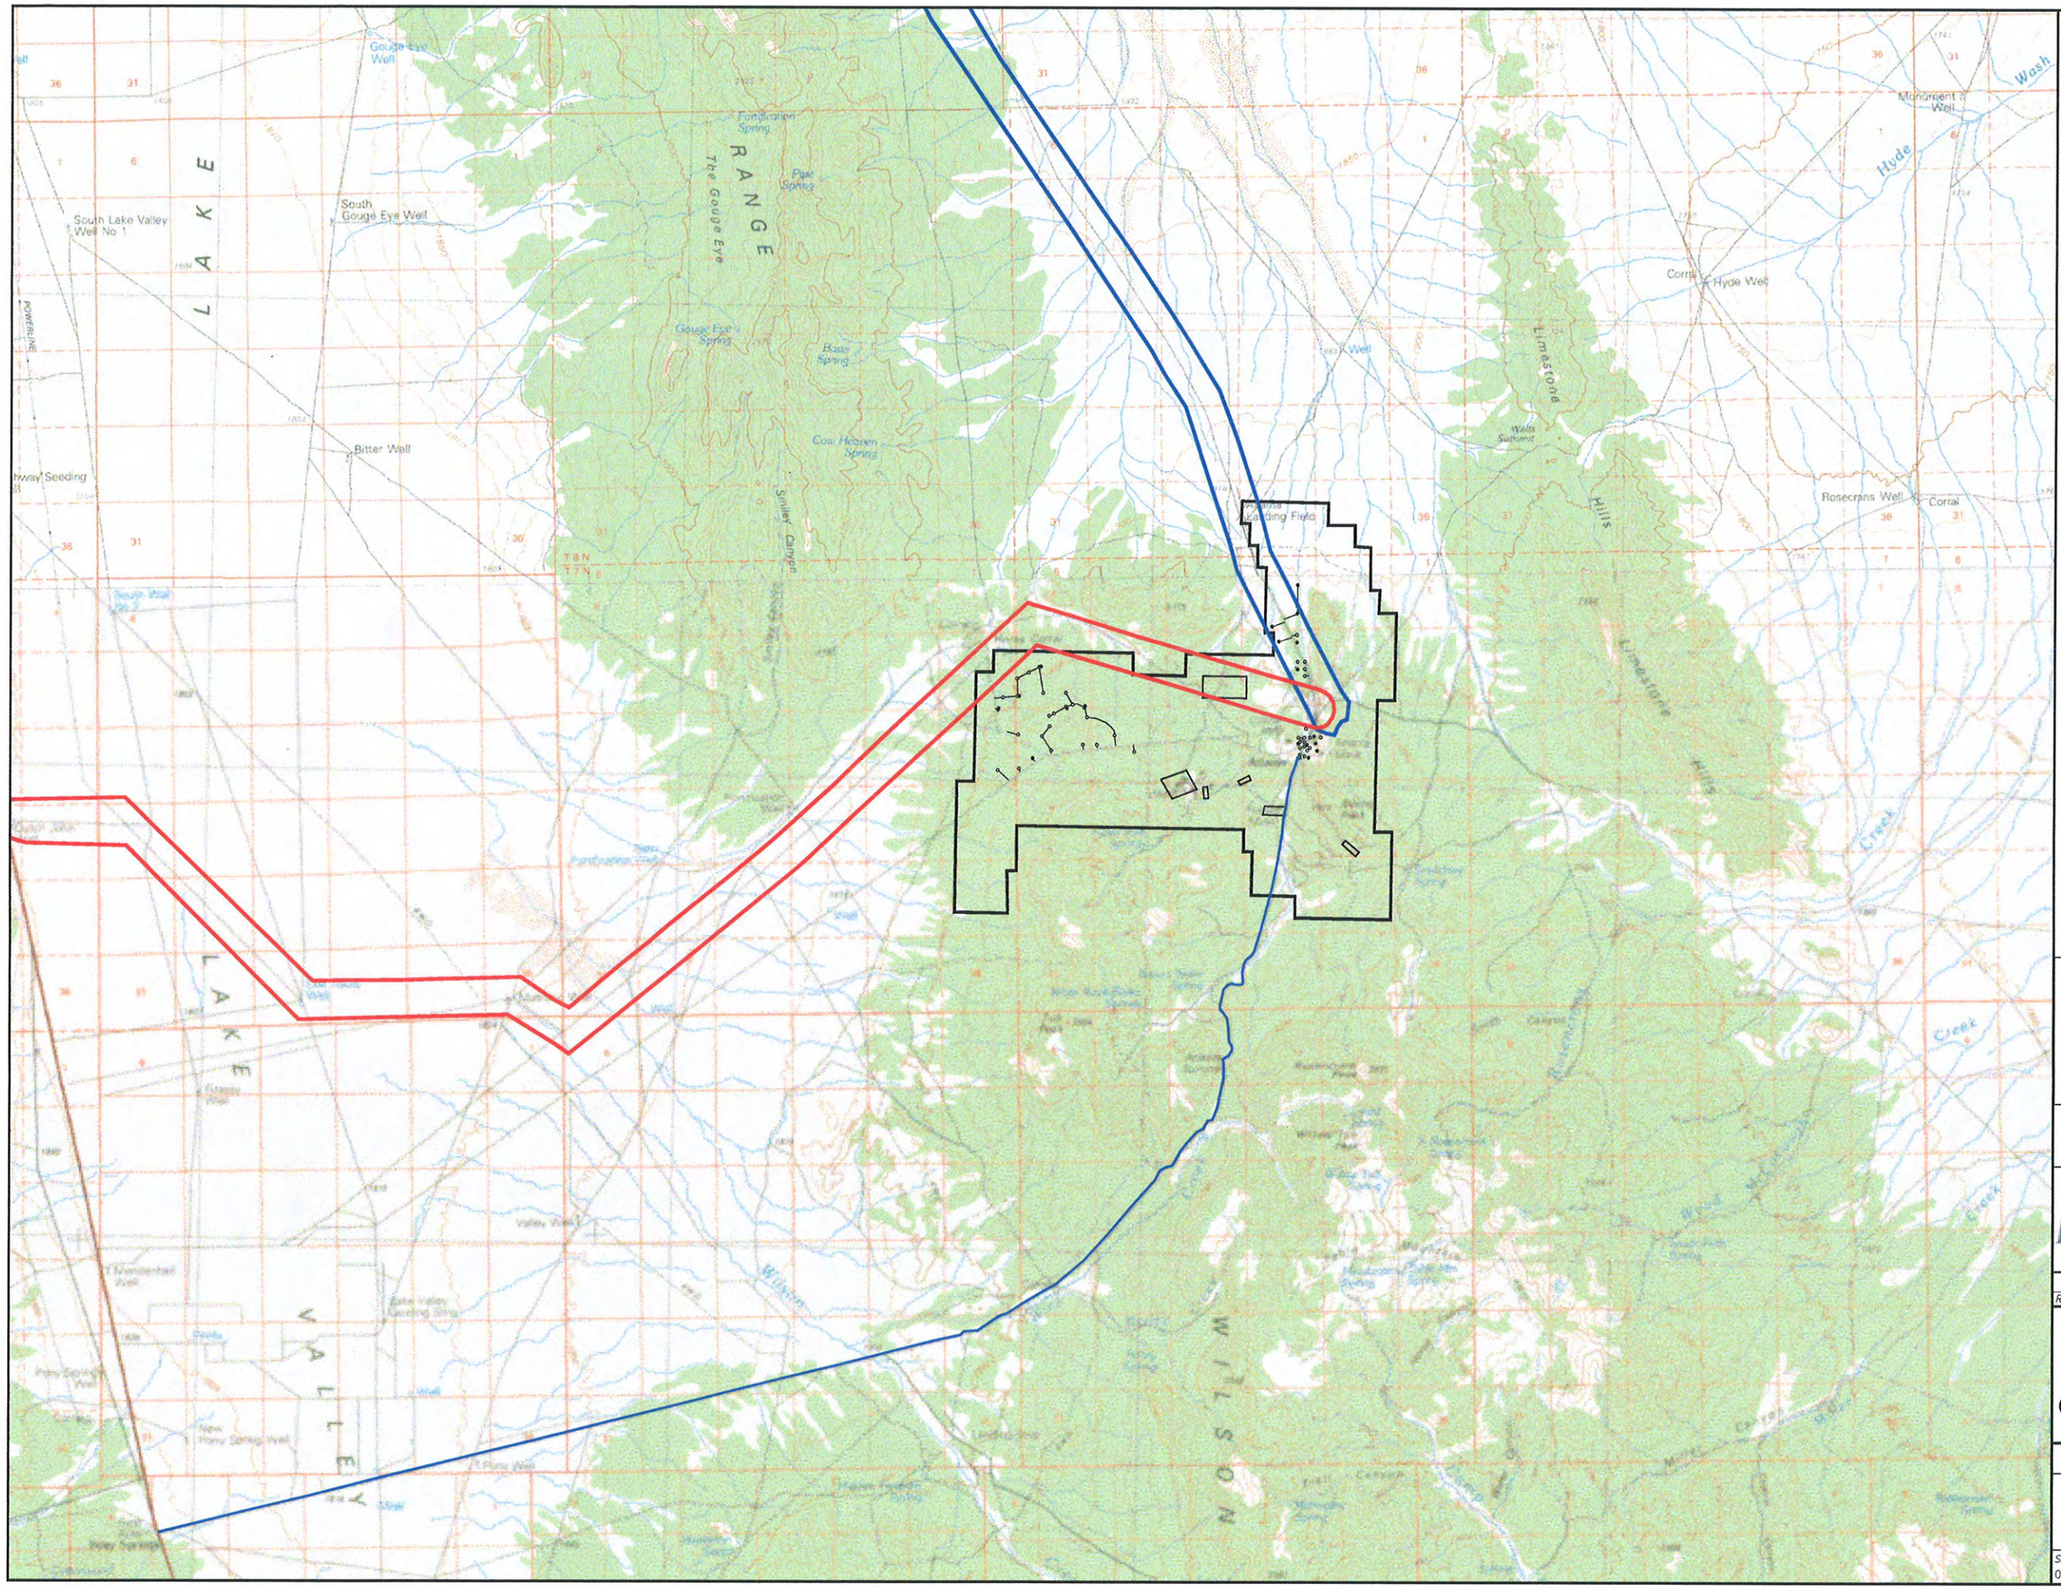

NORTH

SCALE IN MILES
0 1 2

NOT TO SCALE

PROJECT ACCESS ROAD
PROJECT AREA BOUNDARY
SPRING VALLEY CORRIDOR
LCCRDA CORRIDOR

MEADOW BAY GOLD CORPORATION

REV NO.	COMMENT	DATE

FOR REVIEW ONLY
NOT
FOR CONSTRUCTION
DATE

SUNRISE ENGINEERING
12227 S. BUSINESS PARK DR, SUITE 220
DRAPER, UTAH 84020
TEL 801.523.0100 • FAX 801.523.0990
www.sunrise-eng.com

MEADOW BAY GOLD CORPORATION

ENVIRONMENTAL ASSESSMENT
ATLANTA MINE
DESIGNATED UTILITY CORRIDORS

SEI NO.	DESIGNED	DRAWN	CHECKED	SHEET NO.	
04064	DY	DY	DSA	10 of 12	FIG. 3-5

P:\Meadow Bay Gold Corp\04064 Atlanta Mine\Design3D\Sheets\Fig 3-5 Utility Corridors.dwg Nov 26, 2013 10:48am dyang

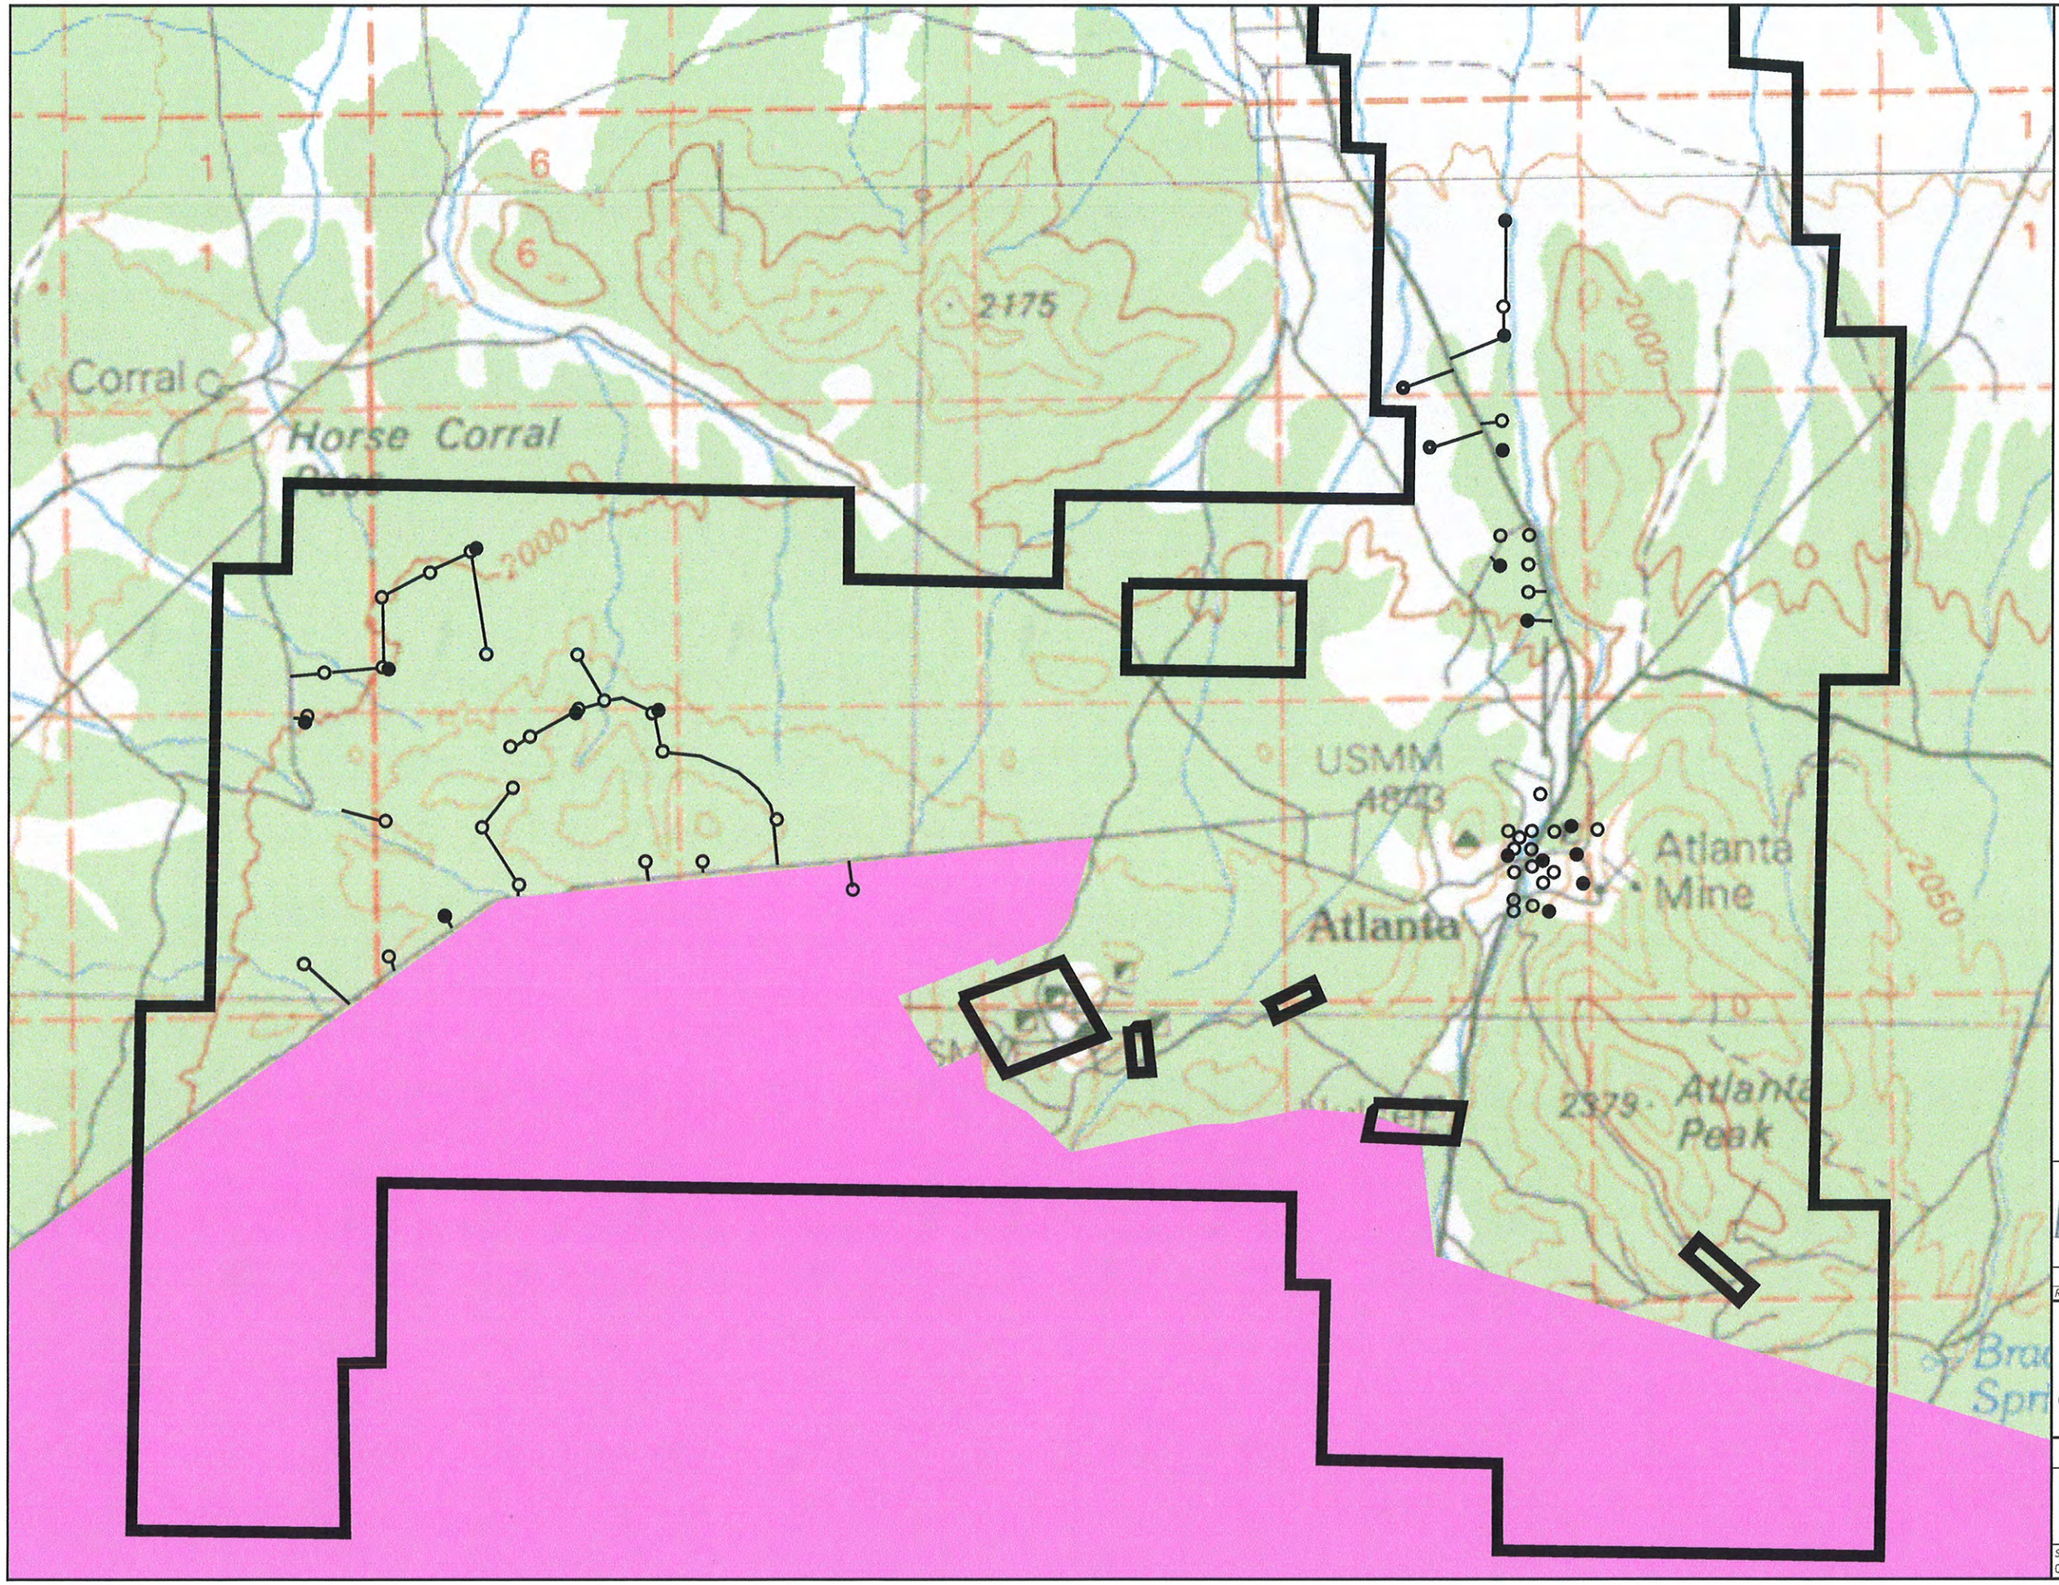

NORTH

SCALE IN MILES
0 0.25 0.5

- RC HOLES
- DEEP ANGLED CORE HOLES
- CORE HOLES
- LAND WITH WILDERNESS CHARACTERISTICS
- PROJECT AREA BOUNDARY

MEADOW BAY GOLD CORPORATION

REV NO.	COMMENT	DATE

FOR REVIEW ONLY
NOT FOR CONSTRUCTION
DATE

SUNRISE ENGINEERING
12227 S. BUSINESS PARK DR, SUITE 220
DRAPER, UTAH 84020
TEL 801.523.0100 · FAX 801.523.0990
www.sunrise-eng.com

MEADOW BAY GOLD CORPORATION

ENVIRONMENTAL ASSESSMENT
ATLANTA MINE
LAND WITH WILDERNESS CHARACTERISTICS

SEI NO.	DESIGNED	DRAWN	CHECKED	SHEET NO.	FIG. 3-6
04064	DY	DY	DSA	11 of 12	

P:\Meadow Bay Gold Corp\04064 Atlanta Mine\Design3D\Sheets\Fig Wilderness.dwg Nov 26, 2013 10:58am dyong

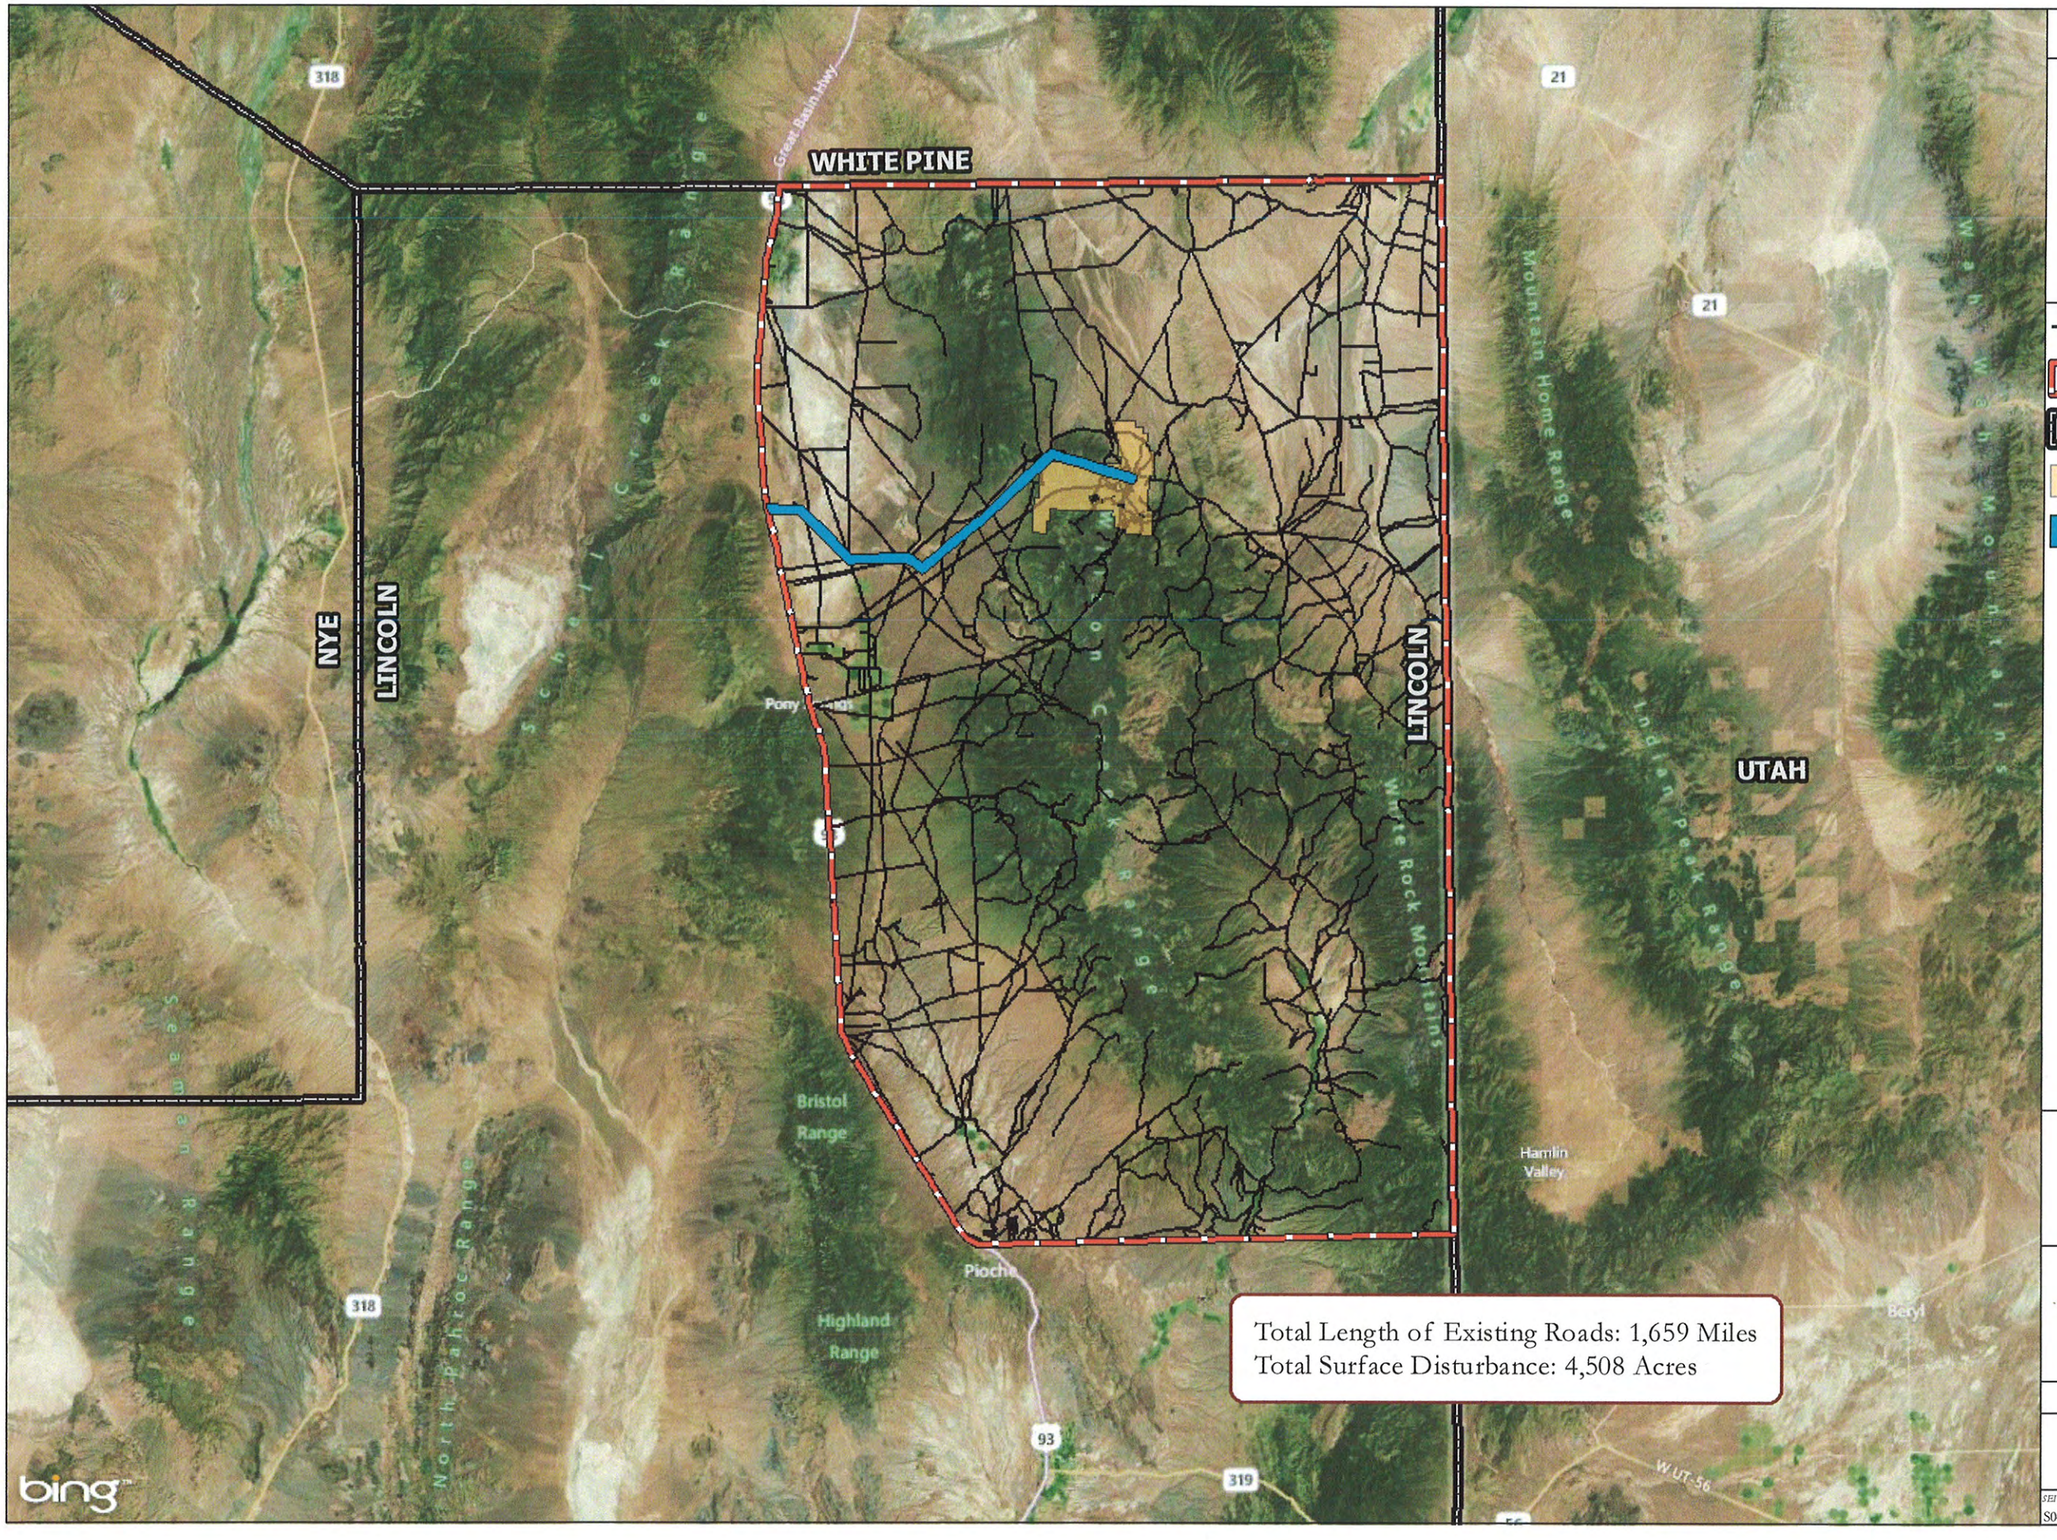

Total Length of Existing Roads: 1,659 Miles
Total Surface Disturbance: 4,508 Acres

MAP LEGEND

NORTH

0 7 14

Distance in Miles

- Existing Roads within the CESA
- Cumulative Effect Study Area
- County Boundaries
- Operation Boundary
- LCCRDA Utility Corridor

MEADOW BAY GOLD CORPORATION

SUNRISE ENGINEERING
11 NORTH 300 WEST
WASHINGTON, UTAH 84780
TEL 435.652.8450 - FAX 435.652.8416
www.sunrise-eng.com

MEADOW BAY GOLD CORP

ENVIRONMENTAL ASSESSMENT
ATLANTA MINE
CUMULATIVE EFFECT STUDY AREA

SEI NO.	DESIGNED	DR.AWN	CHECKED	SHEET NO.	
S04064	DY	JH	DSA	12 of 12	**FIG. 4-1**