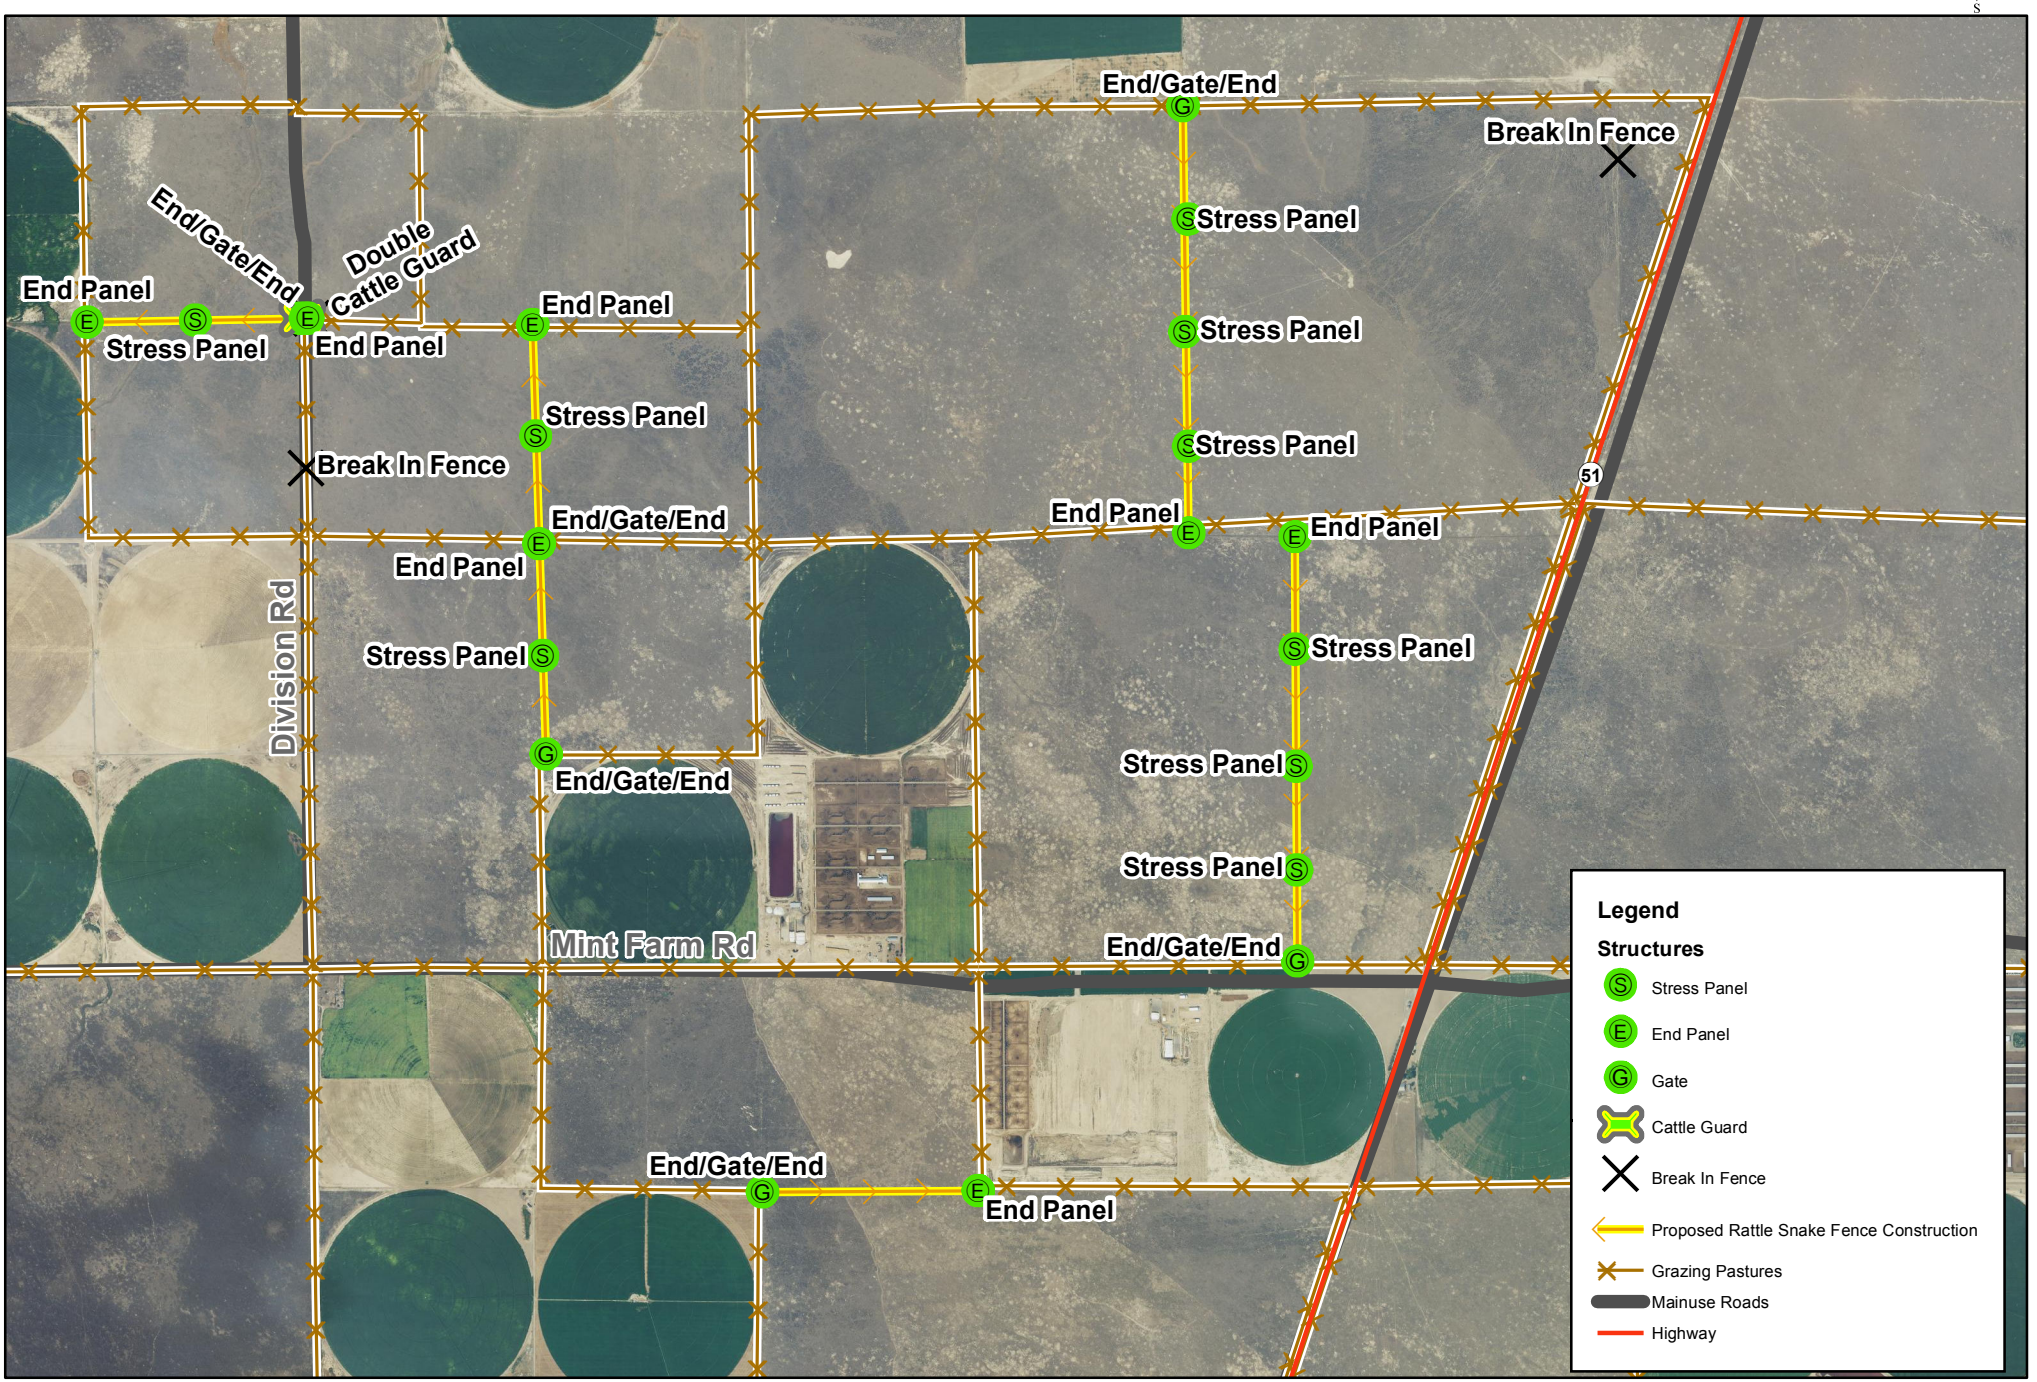Rattlesnake Fence Project