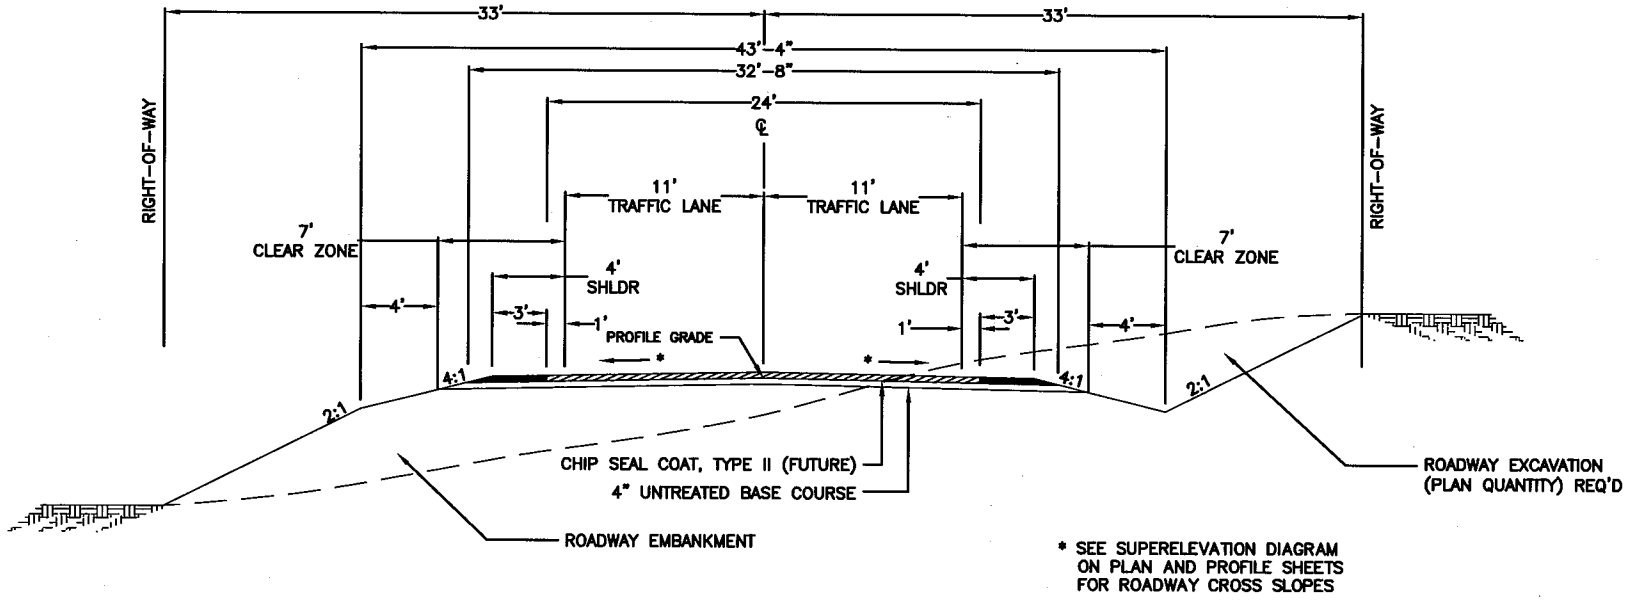

* SEE SUPERELEVATION DIAGRAM ON PLAN AND PROFILE SHEETS FOR ROADWAY CROSS SLOPES

TYPICAL SECTION 1

No.	DATE	BY	REMARKS
			REVISIONS

CIVCO Engineering, Inc.
1256 W. 400 S., STE. I, P.O. Box 1758, Vernal, Utah 84078
Telephone: (435) 789-5448 Fax: (435) 789-4465

DRAWN BY KH
CHECKED BY DC BAR
APPROVED
DATE
PROFESSIONAL ENGINEER

PROJECT: BROWNS PARK ROAD REALIGNMENT
BROWNS PARK TYPICAL
PROJECT NUMBER ----
TYPICAL SECTION
SHEET No. TS-01

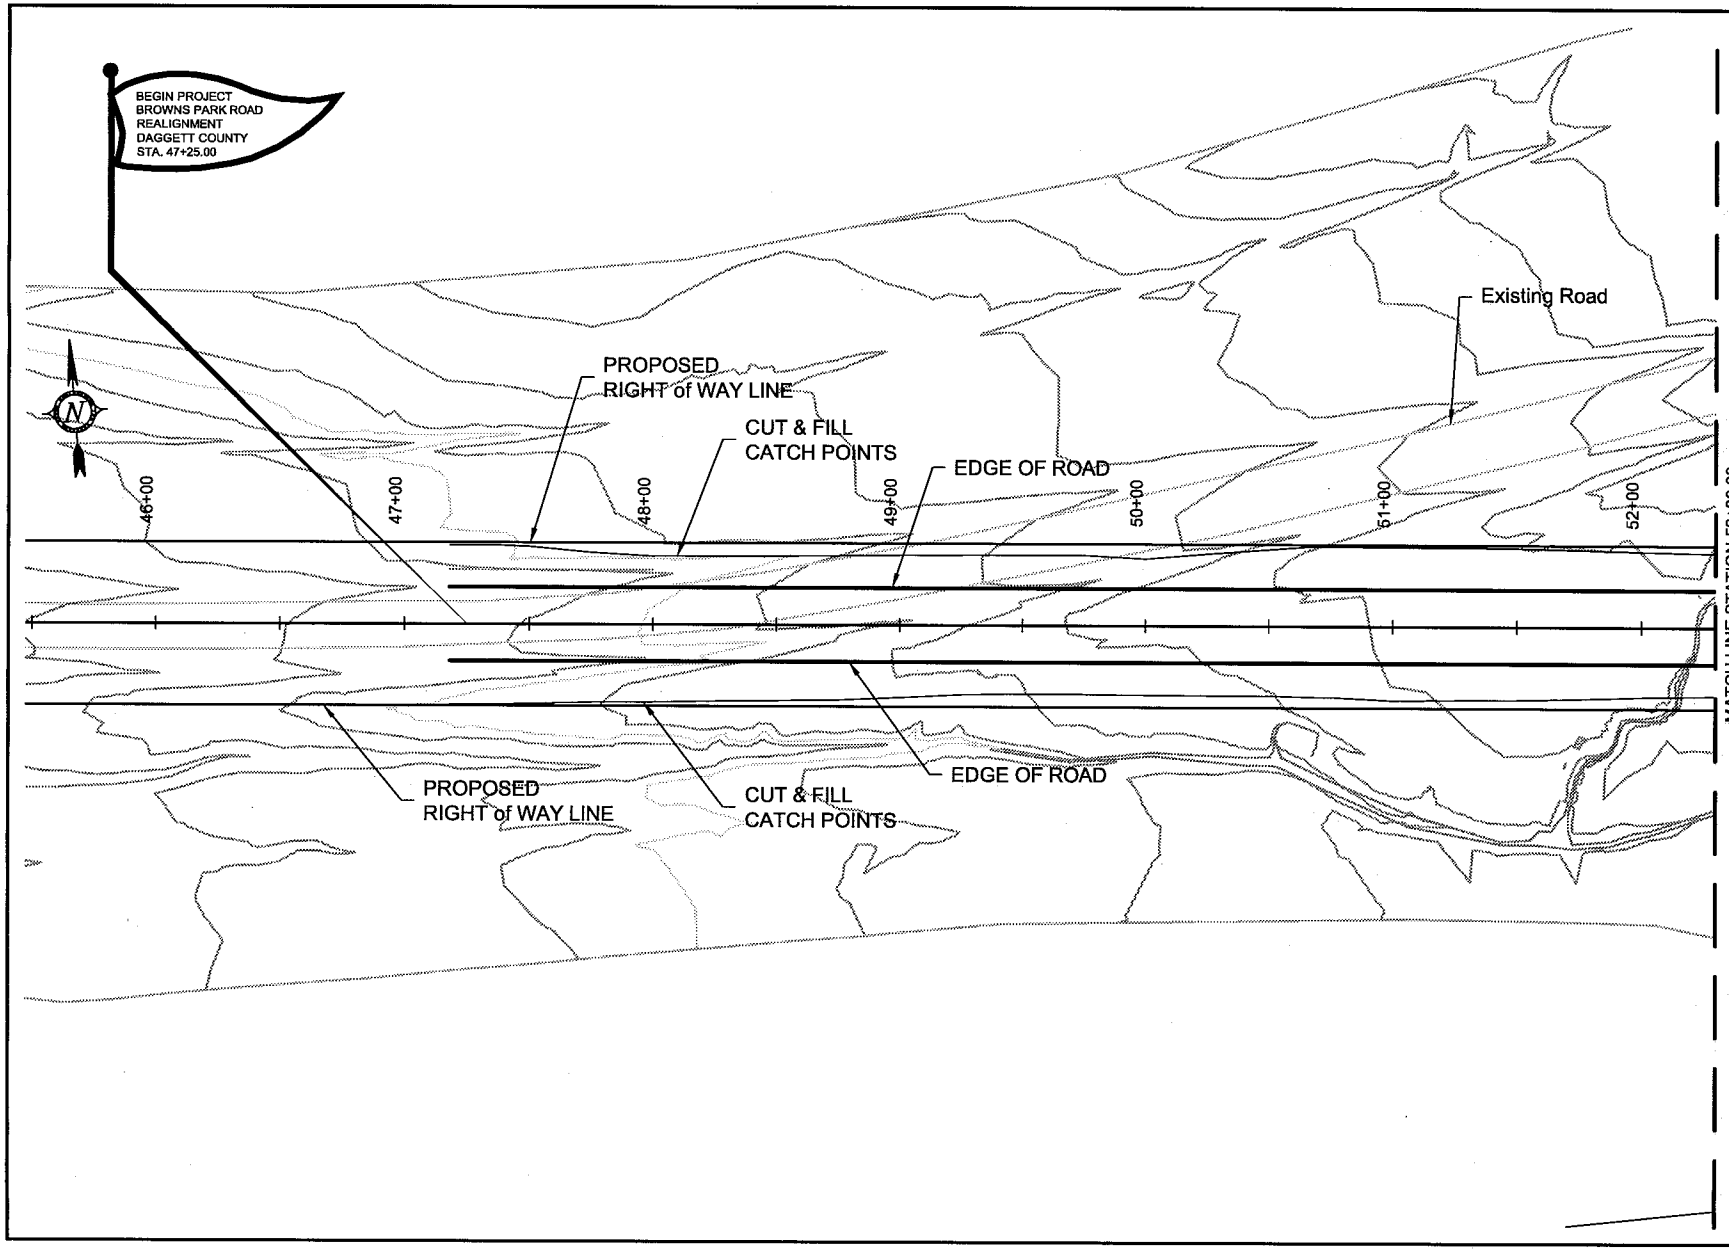

UTAH DEPARTMENT OF TRANSPORTATION

ROADWAY DESIGN

No.	DATE	BY	REMARKS

REVISIONS

DRAWN BY BAR

QC CHECKED BY BAR

APPROVED

PROFESSIONAL ENGINEER DATE

PROJECT BROWNS PARK ROAD

REALIGNMENT

PROJECT NUMBER ---- PN ####

ROADWAY PLAN

SHEET No. RD-1

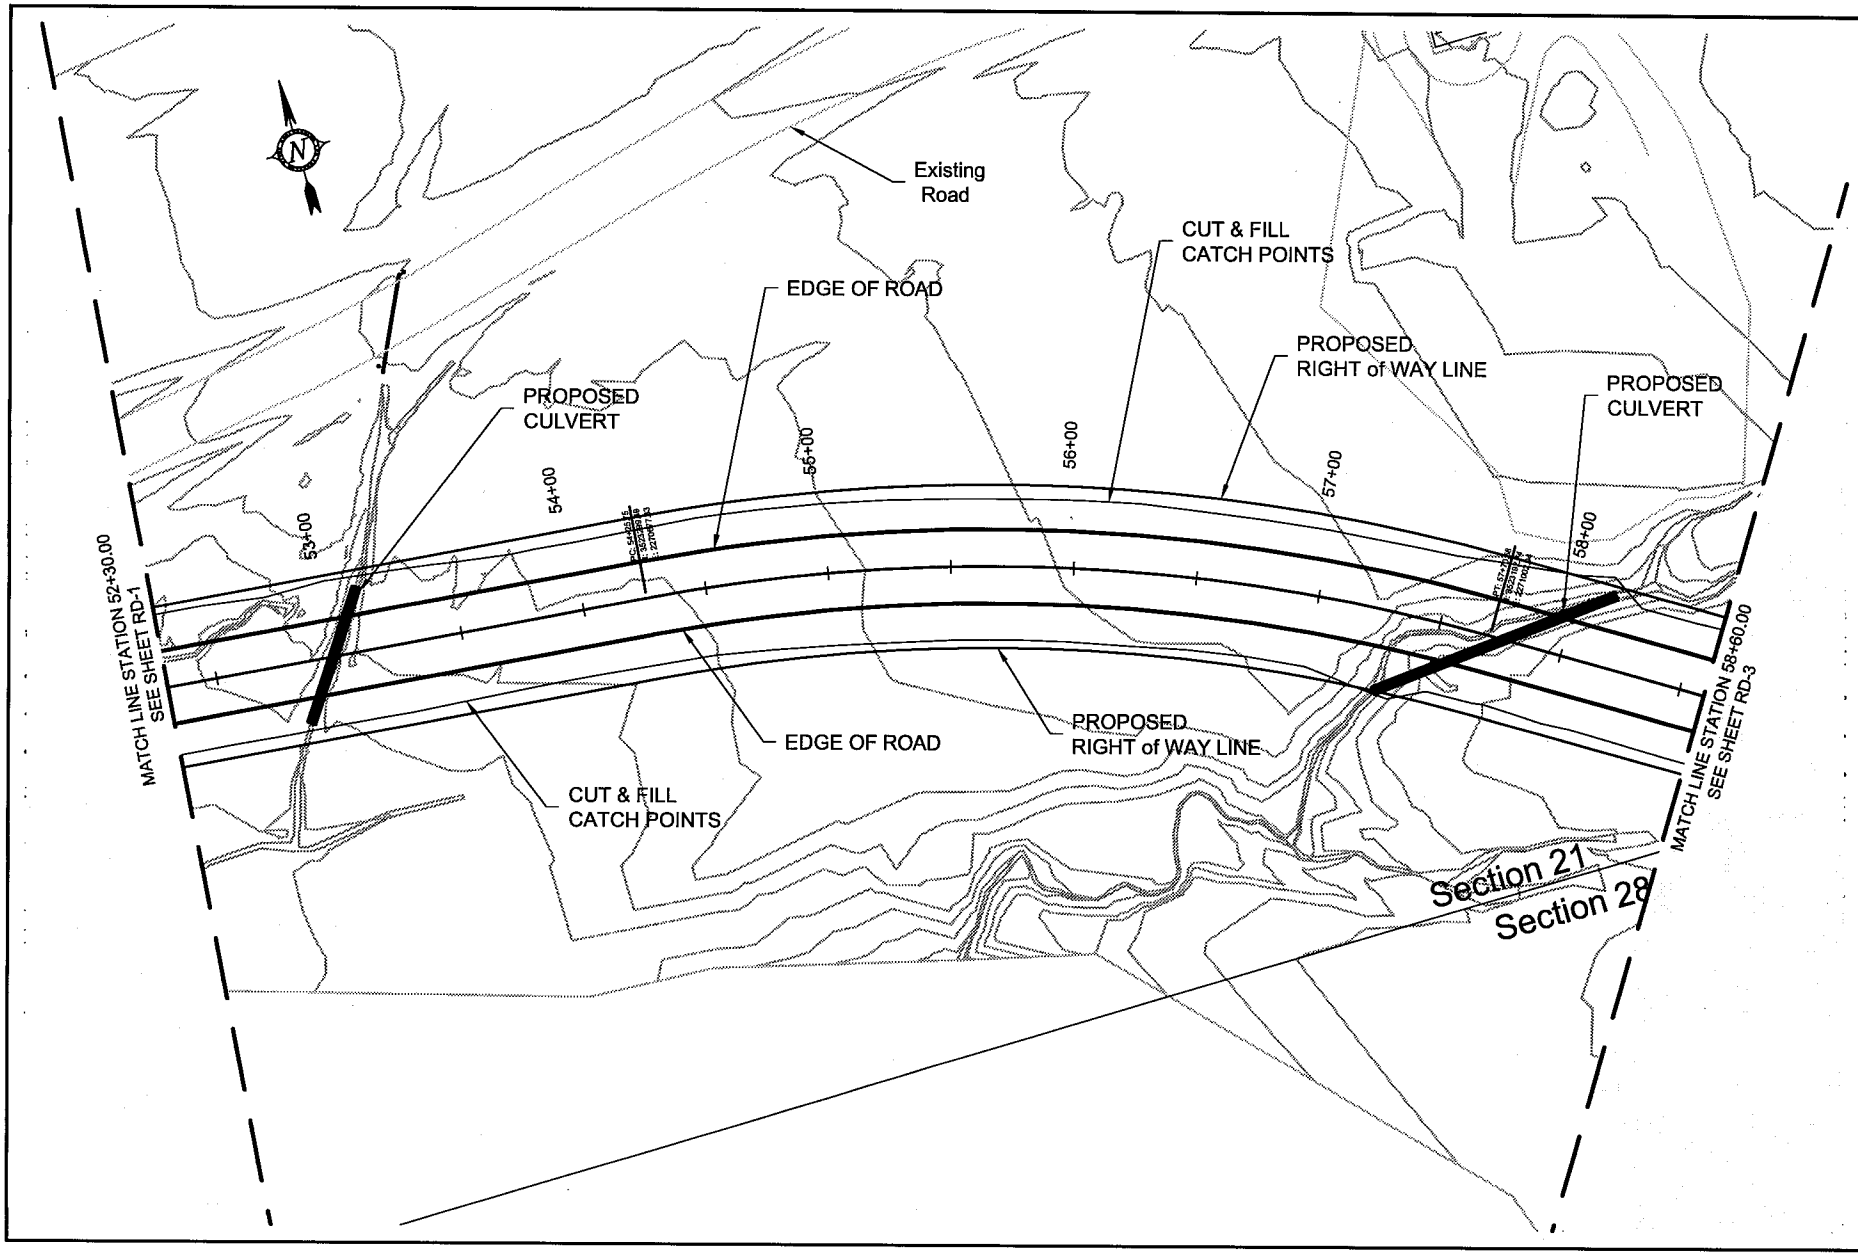

UTAH DEPARTMENT OF TRANSPORTATION

ROADWAY DESIGN

No.	DATE	BY	REMARKS
			REVISIONS

DRAWN BY BAR

CHECKED BY BAR

APPROVED

DATE

PROFESSIONAL ENGINEER

PROJECT BROWNS PARK ROAD

REALIGNMAENT

PROJECT NUMBER ---- PIN ####

ROADWAY PLAN

SHEET No. RD-2

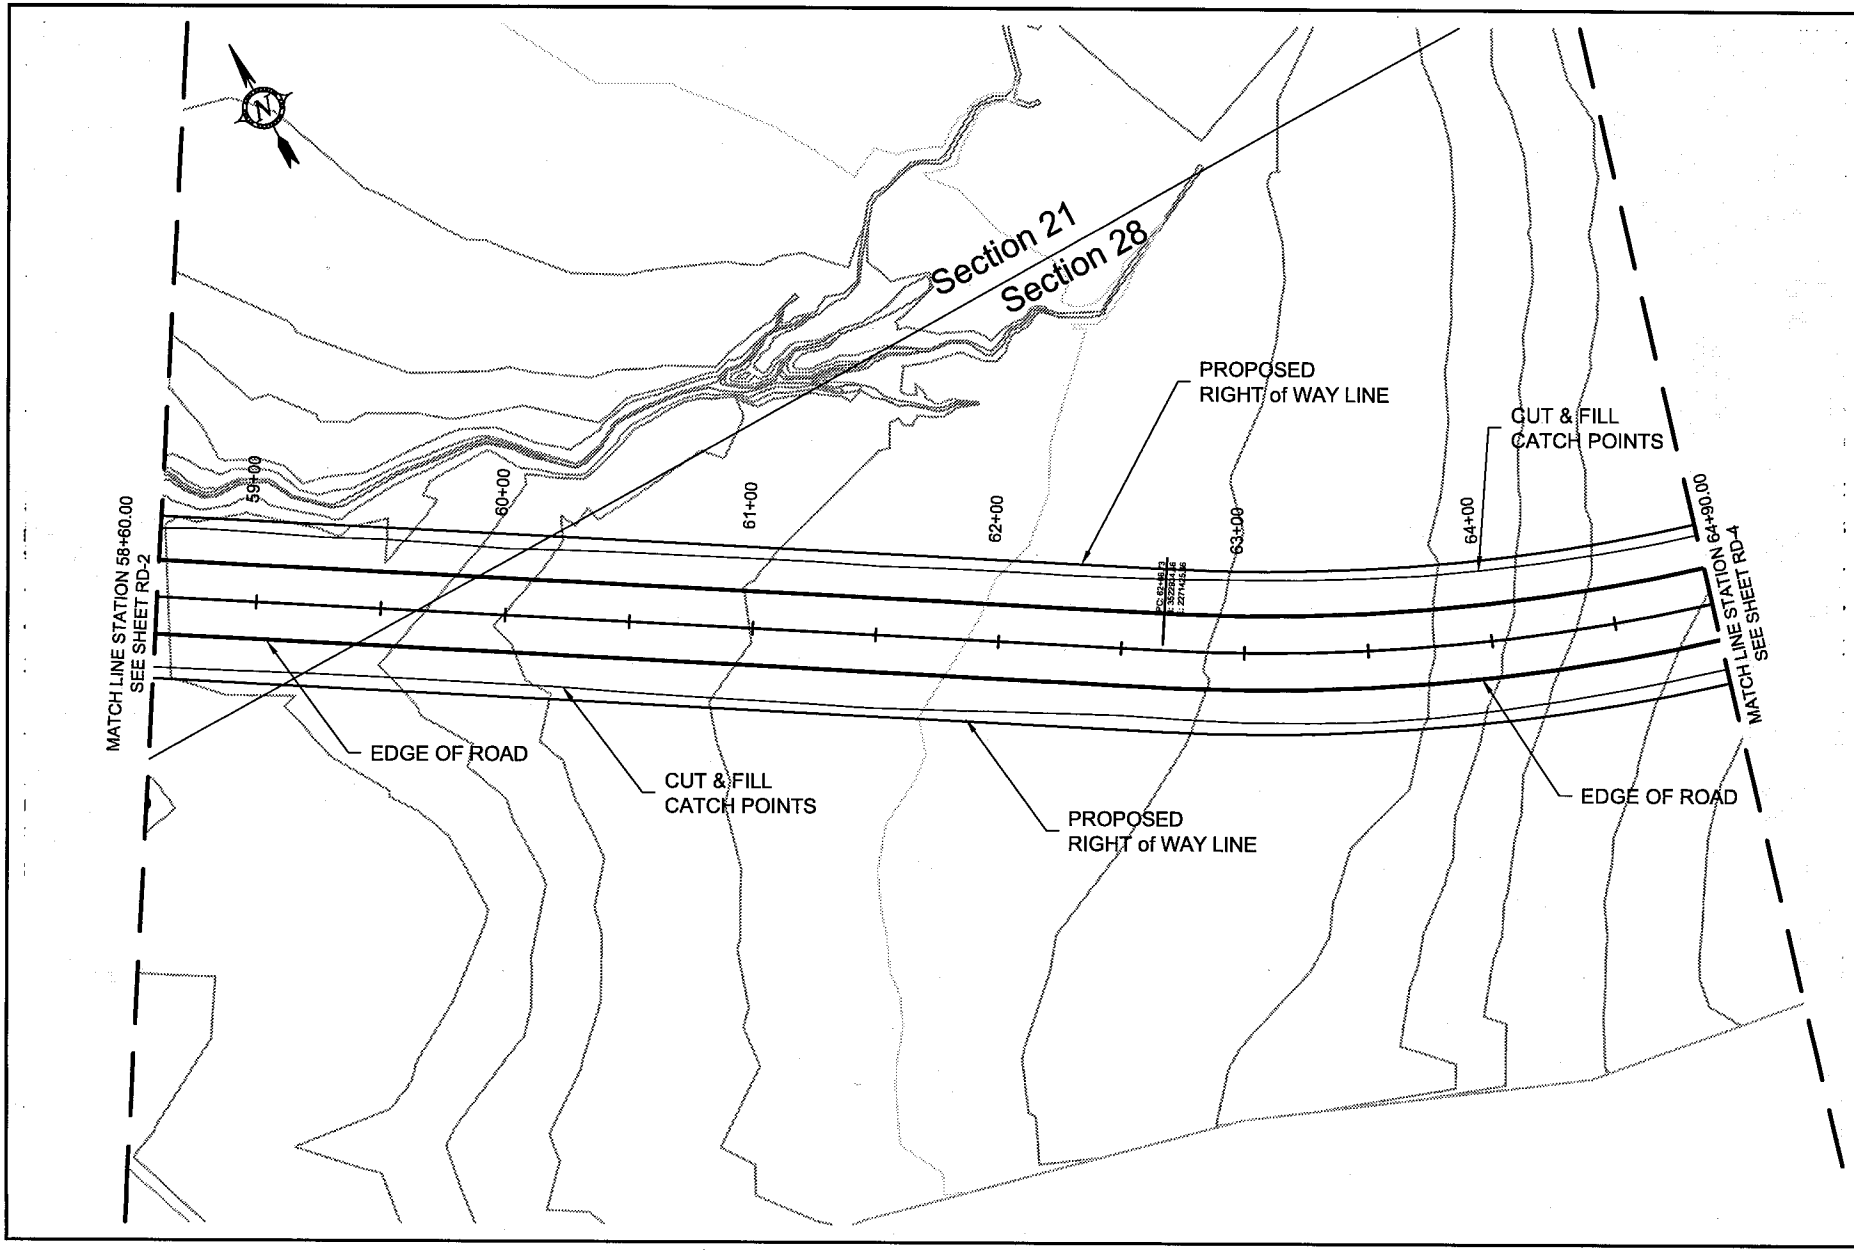

UTAH DEPARTMENT OF TRANSPORTATION

ROADWAY DESIGN

DRAWN BY BAR

CHECKED BY BAR

APPROVED

PROFESSIONAL ENGINEER DATE

No.	DATE	BY	REMARKS

REVISIONS

PROJECT BROWNS PARK ROAD

REALIGNMENT

PROJECT NUMBER ---- PIN #####

RAODWAY PLAN

SHEET No. RD-3

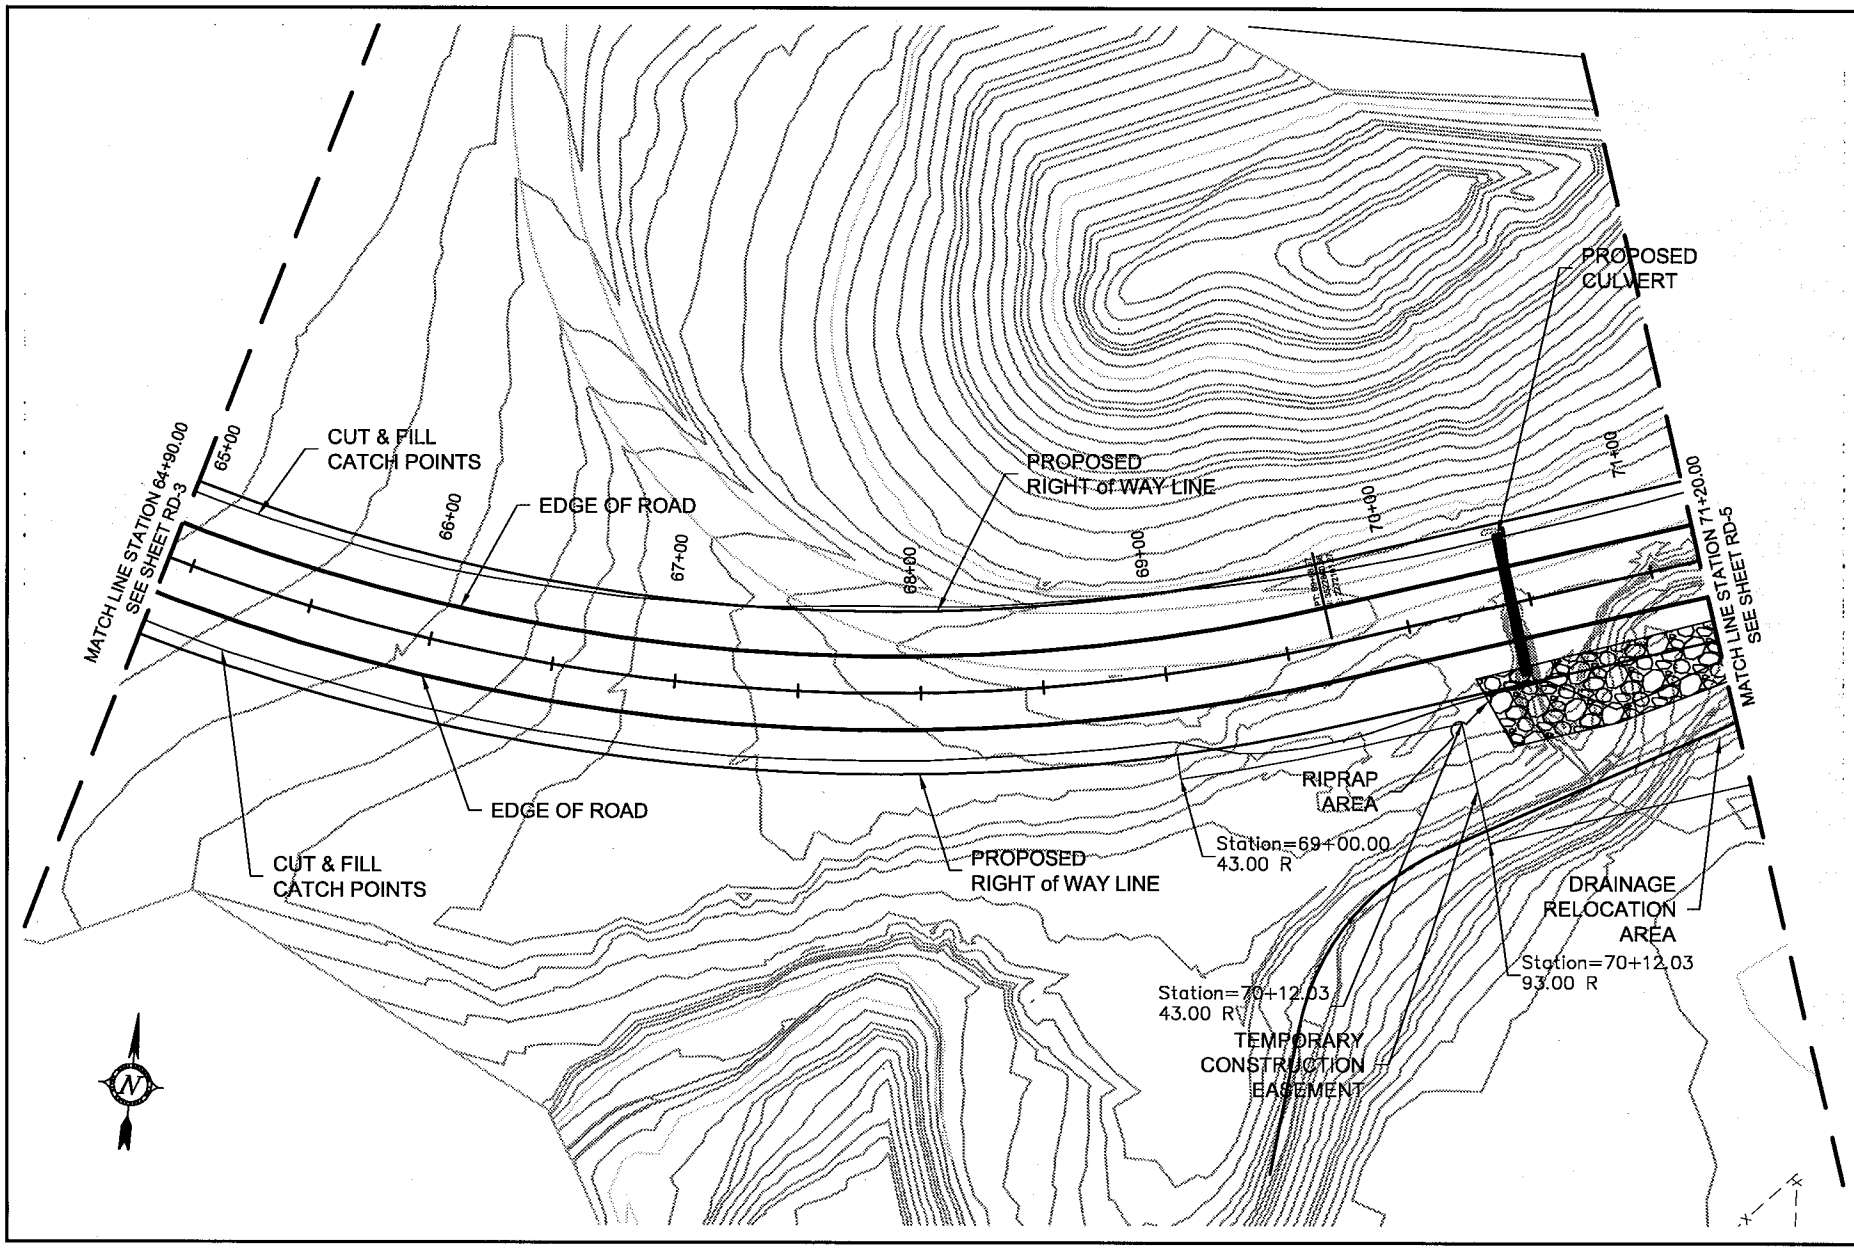

UTAH DEPARTMENT OF TRANSPORTATION

ROADWAY DESIGN

APPROVED

PROFESSIONAL ENGINEER

DATE

DRAWN BY BAR

CHECKED BY BAR

No.	DATE	BY	REMARKS

REVISIONS

PROJECT BROWNS PARK ROAD

REALIGNMENT

PROJECT NUMBER PIN ####

ROADWAY PALN

SHEET No. RD-4

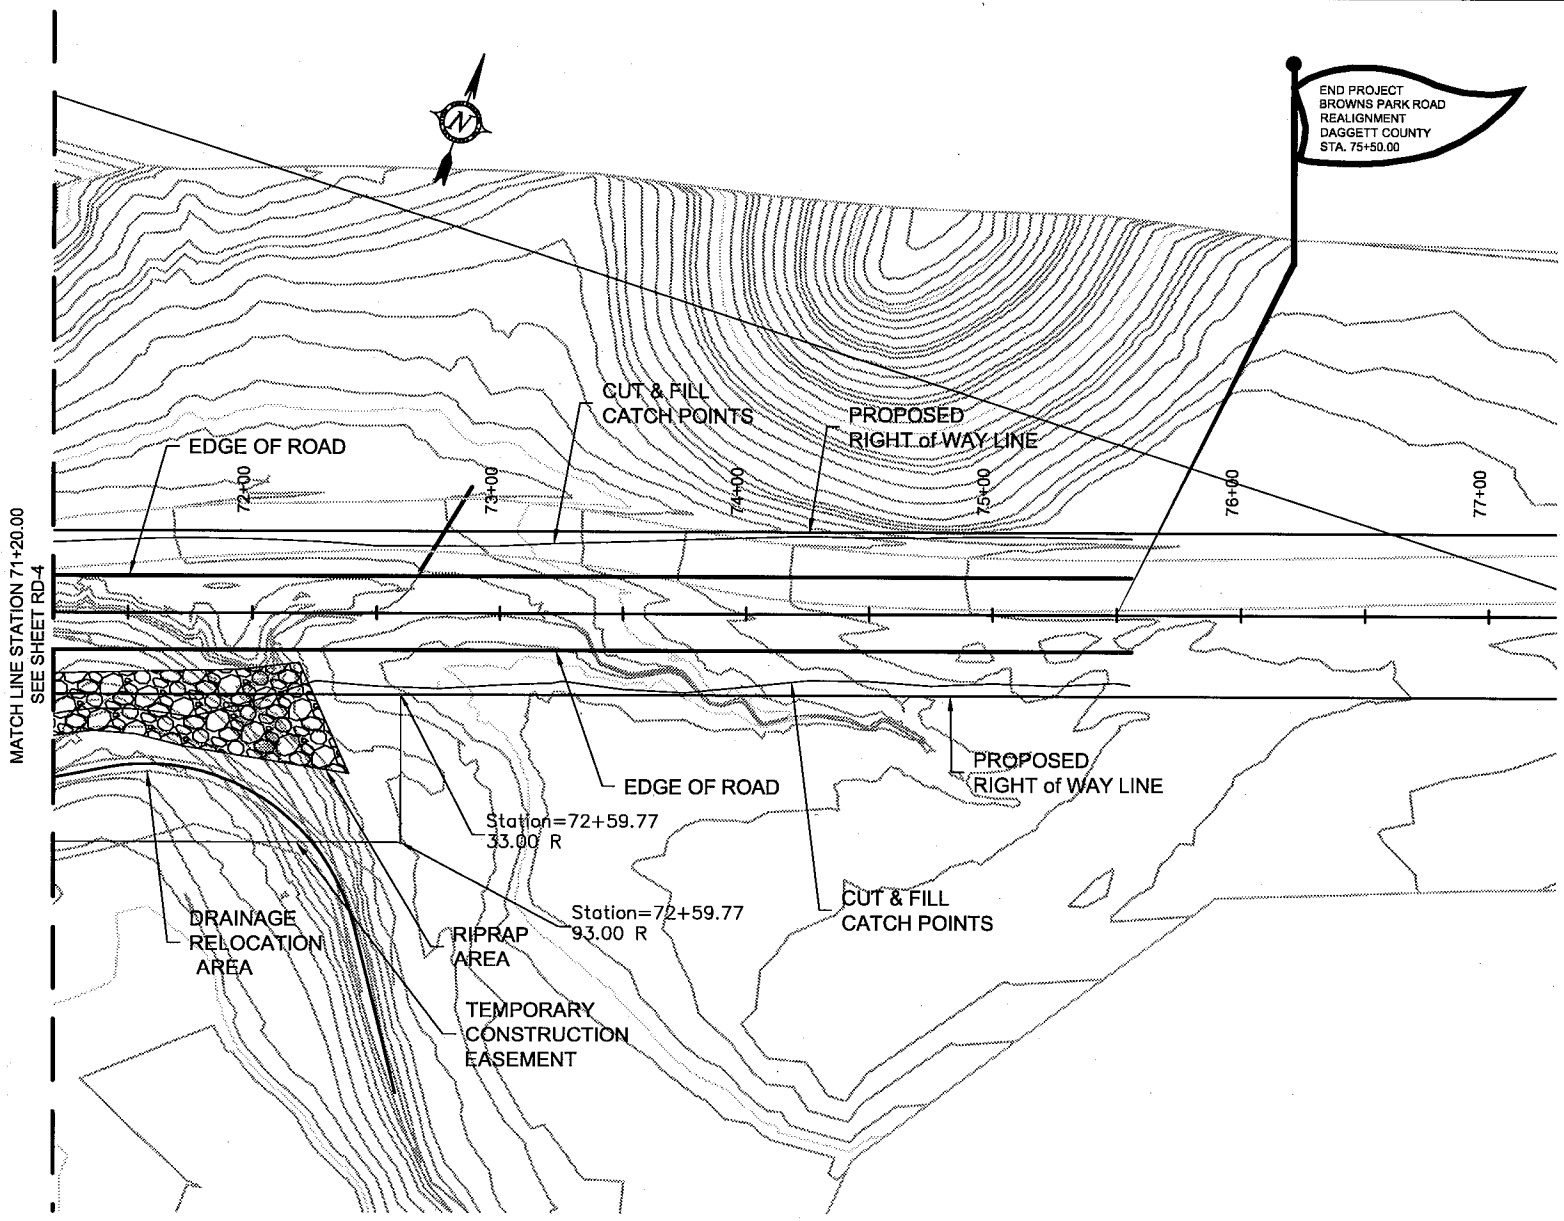

No.	DATE	BY	REMARKS
			REVISIONS

UTAH DEPARTMENT OF TRANSPORTATION
ROADWAY DESIGN

DRAWN BY BAR
QC CHECKED BY BAR
APPROVED
PROFESSIONAL ENGINEER DATE

PROJECT: BROWNS PARK ROAD
REALIGNMENT
PROJECT NUMBER: PN ####
ROADWAY PLAN

SHEET No. RD-5

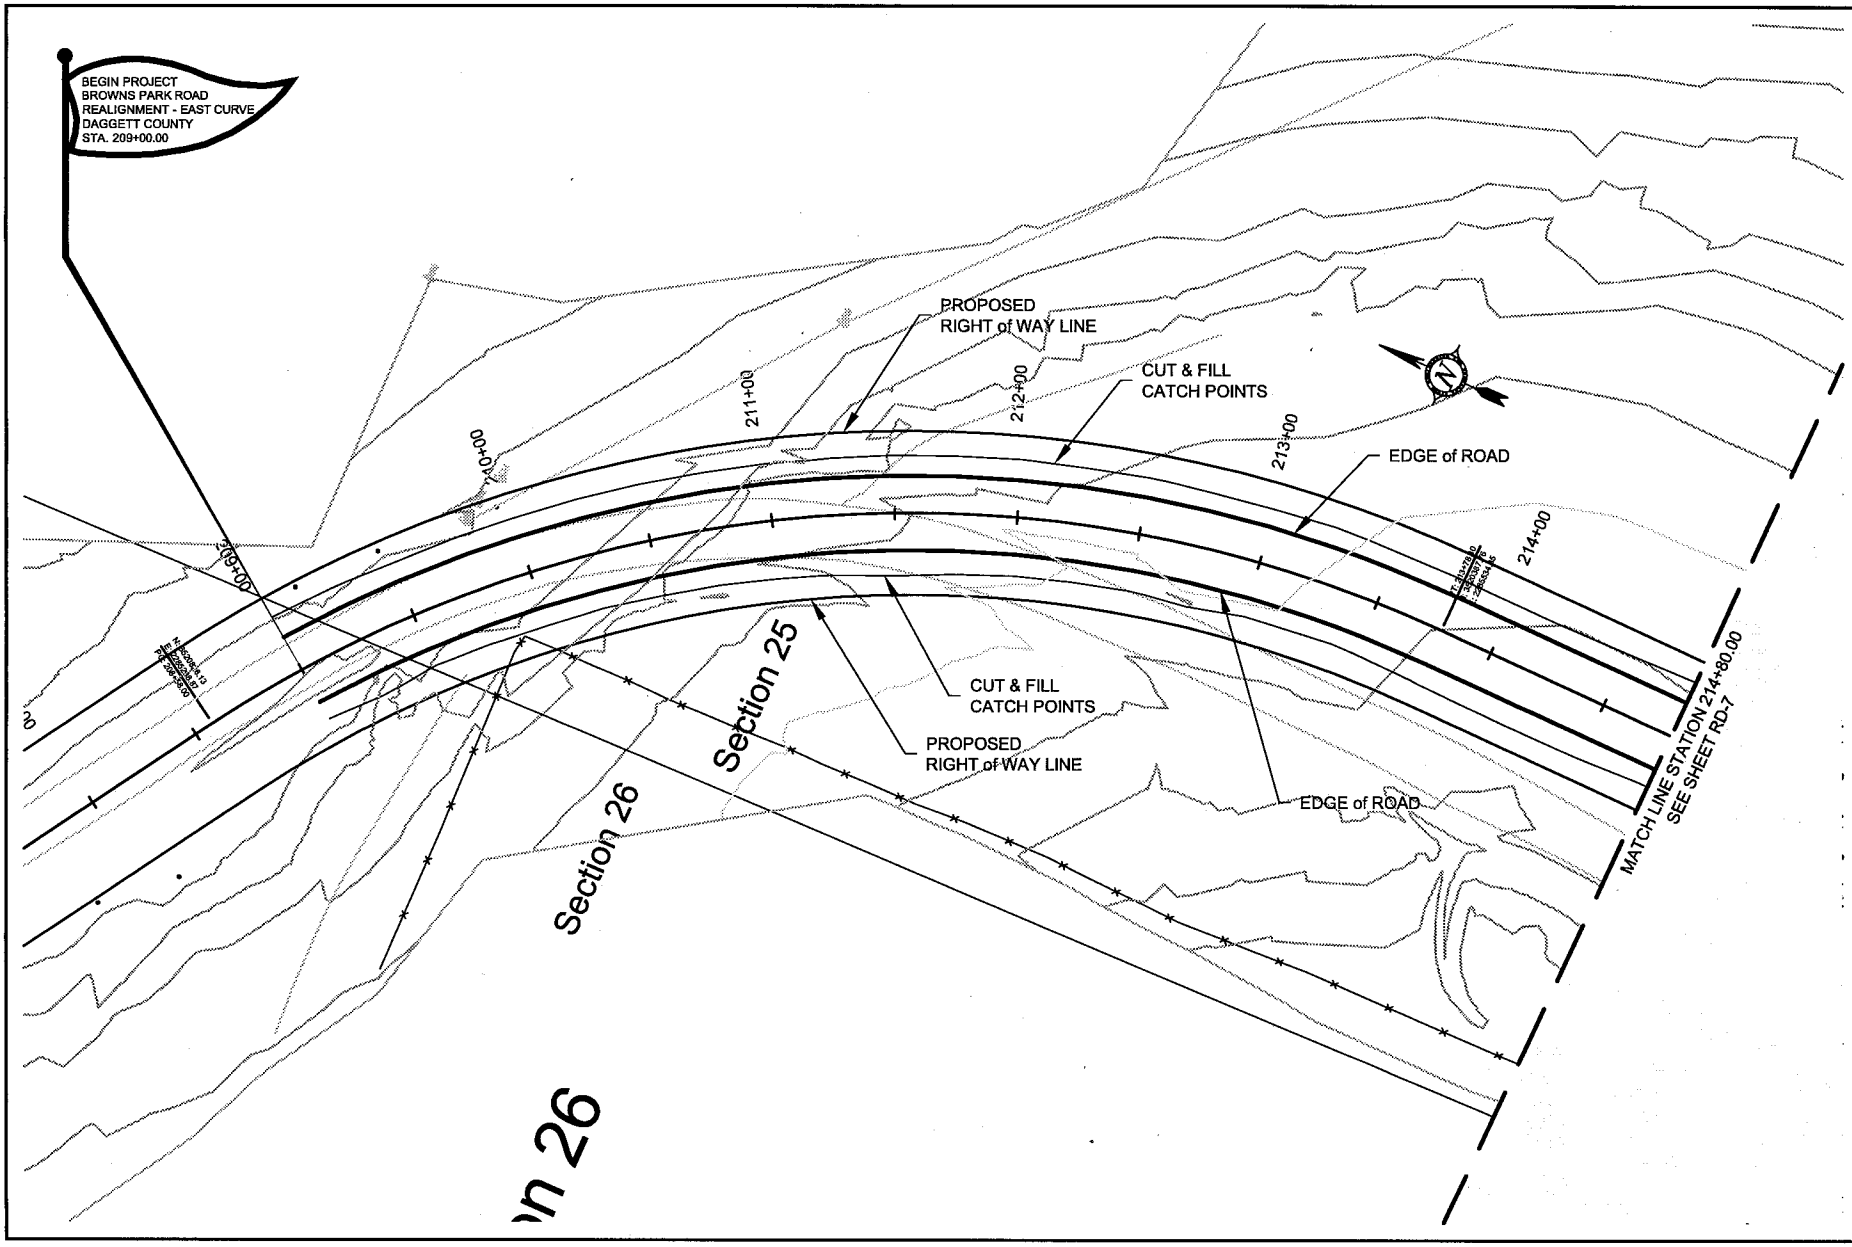

No.	DATE	BY	REMARKS

REVISIONS

UTAH DEPARTMENT OF TRANSPORTATION

ROADWAY DESIGN

DRAWN BY BAR

QC CHECKED BY BAR

APPROVED

PROFESSIONAL ENGINEER DATE

PROJECT BROWNS PARK ROAD

REALIGNMENT

PROJECT NUMBER ---- PN

EAST CURVE ROADWAY PLAN

SHEET No. RD-6

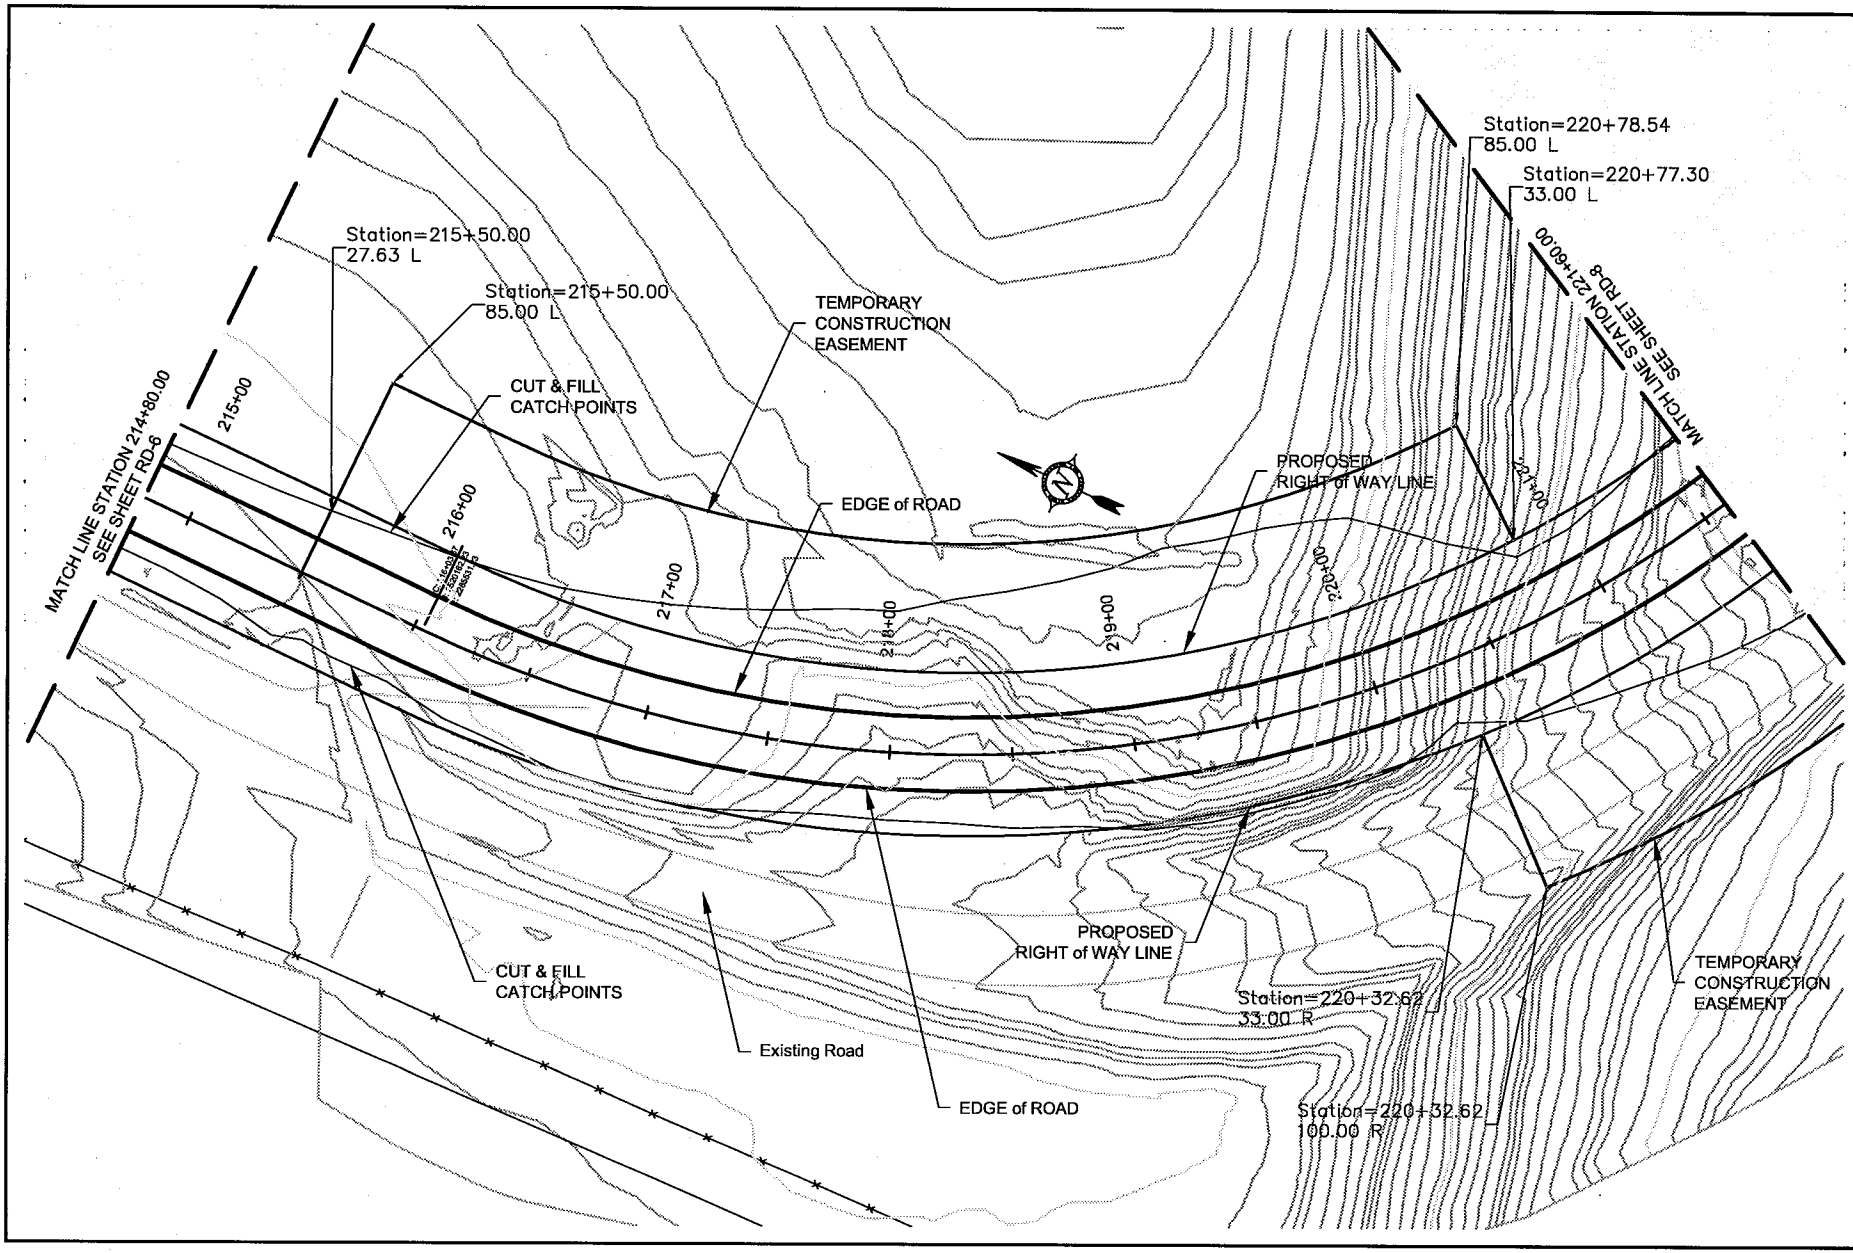

UTAH DEPARTMENT OF TRANSPORTATION

ROADWAY DESIGN

No.	DATE	BY	REMARKS	REVISIONS

DRAWN BY BAR

QC CHECKED BY BAR

DATE

PROFESSIONAL ENGINEER

APPROVED

PROJECT BROWNS PARK ROAD

REALIGNMENT

PROJECT NUMBER ---- PIN ####

EAST CURVE ROADWAY PLAN

SHEET No. RD-7

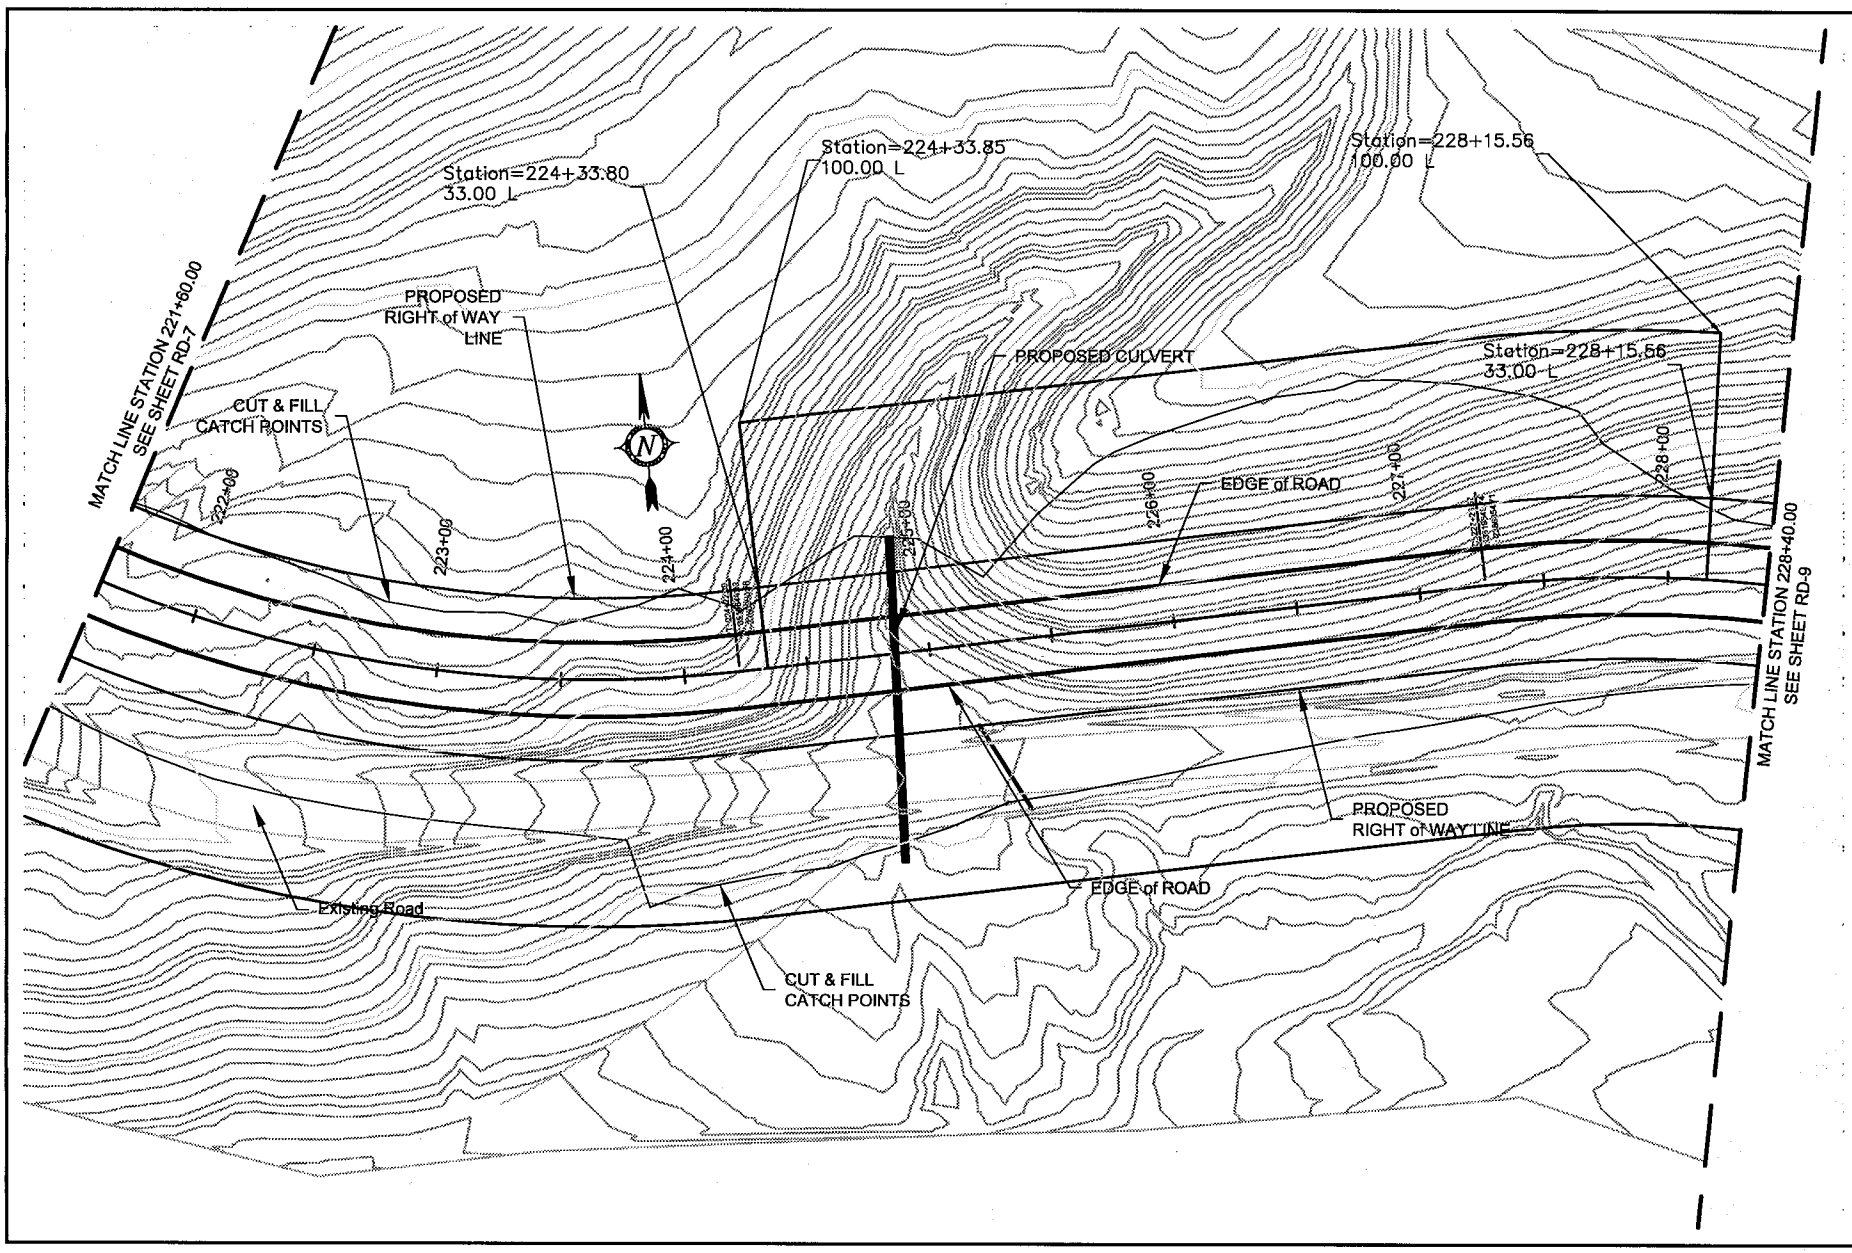

UTAH DEPARTMENT OF TRANSPORTATION

ROADWAY DESIGN

No.	DATE	BY	REMARKS

REVISIONS

DRAWN BY BAR

QC CHECKED BY BAR

APPROVED

PROFESSIONAL ENGINEER DATE

PROJECT BROWNS PARK ROAD

REALIGNMENT

PROJECT NUMBER ---- P/N #####

EAST CURVE ROADWAY PLAN

SHEET No. RD-8

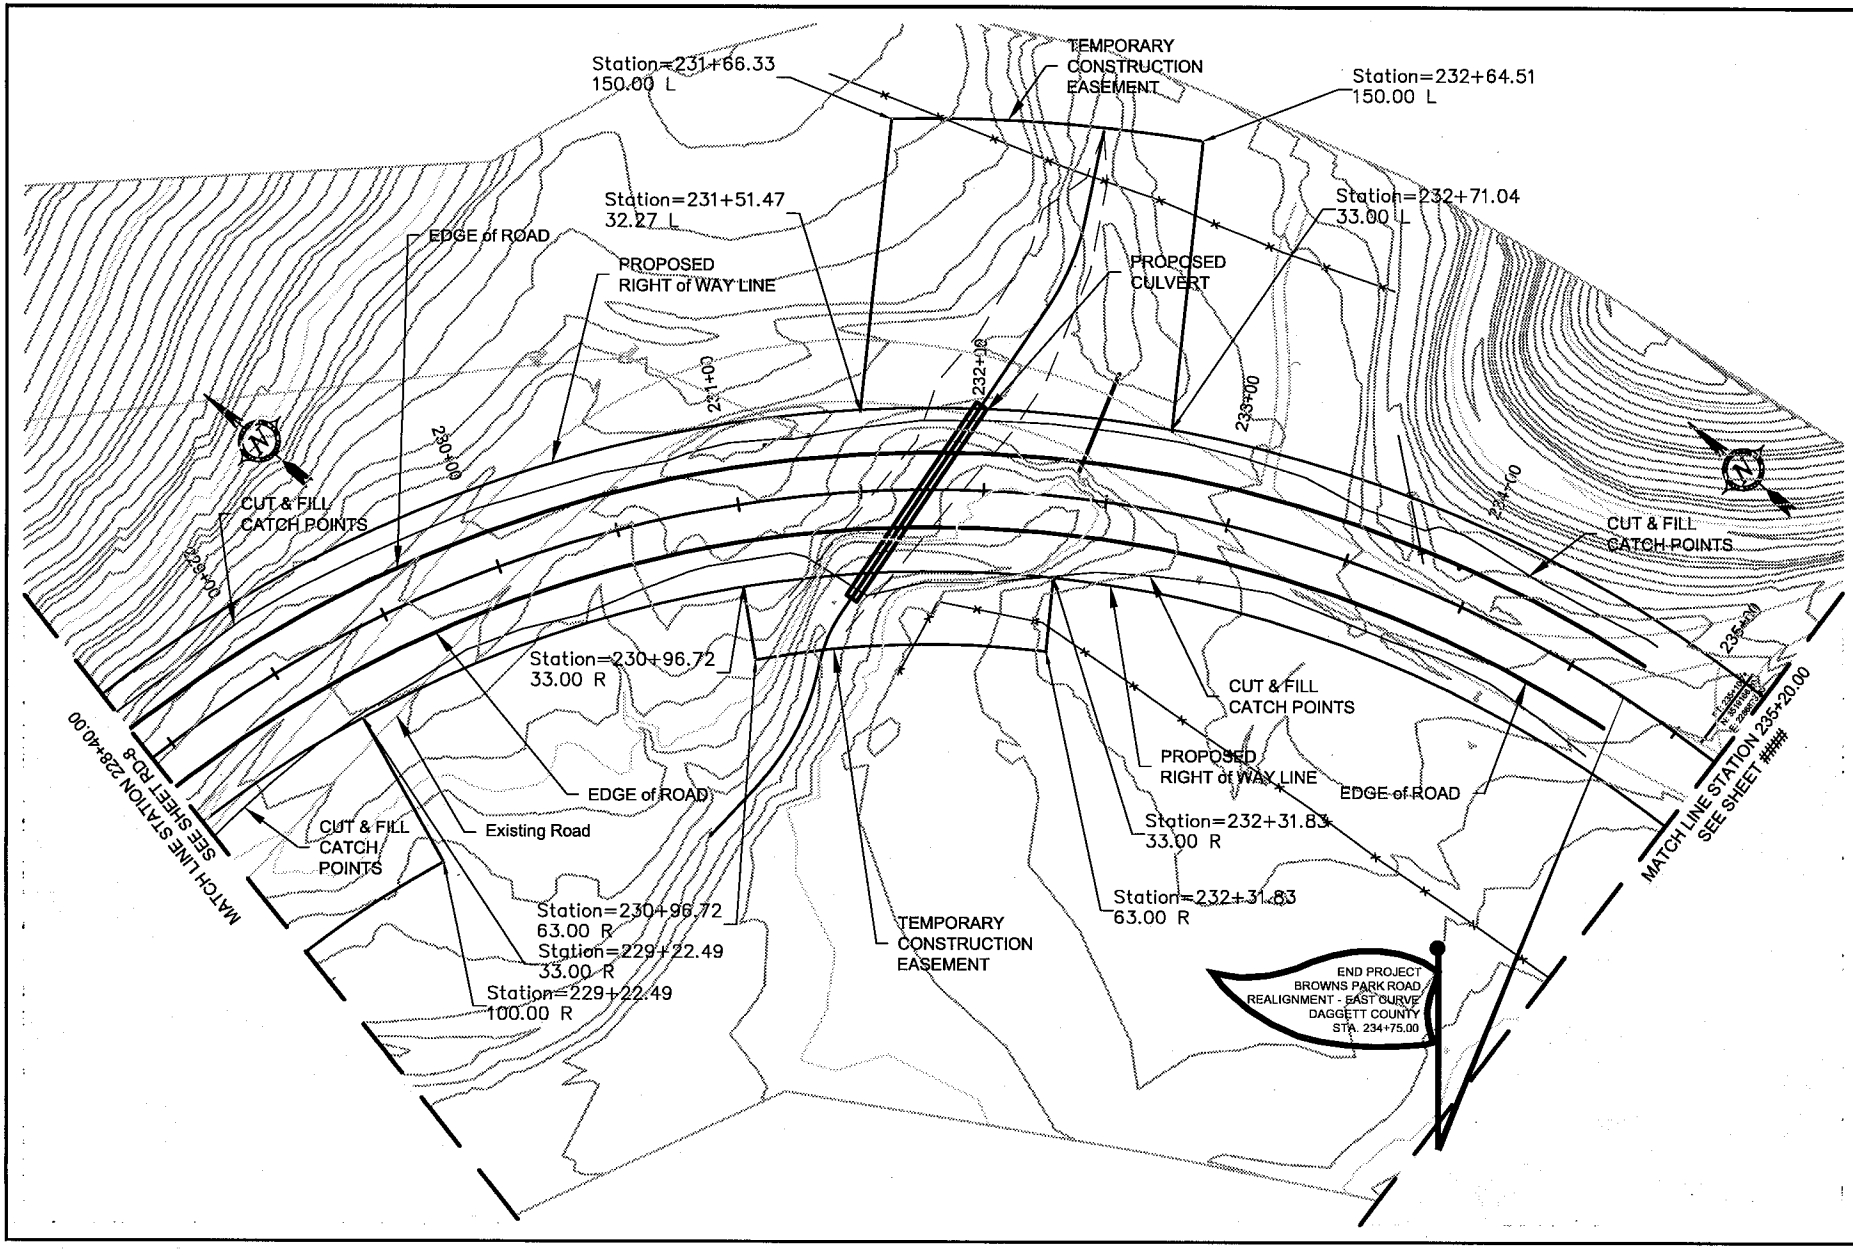

UTAH DEPARTMENT OF TRANSPORTATION

ROADWAY DESIGN

No.	DATE	BY	REMARKS
			REVISIONS

DRAWN BY BAR

QC CHECKED BY BAR

APPROVED

PROFESSIONAL ENGINEER

DATE

PROJECT: BROWNS PARK ROAD

REALIGNMENT

PROJECT NUMBER: PM ####

EAST CURVE ROADWAY PLAN

SHEET No. RD-9

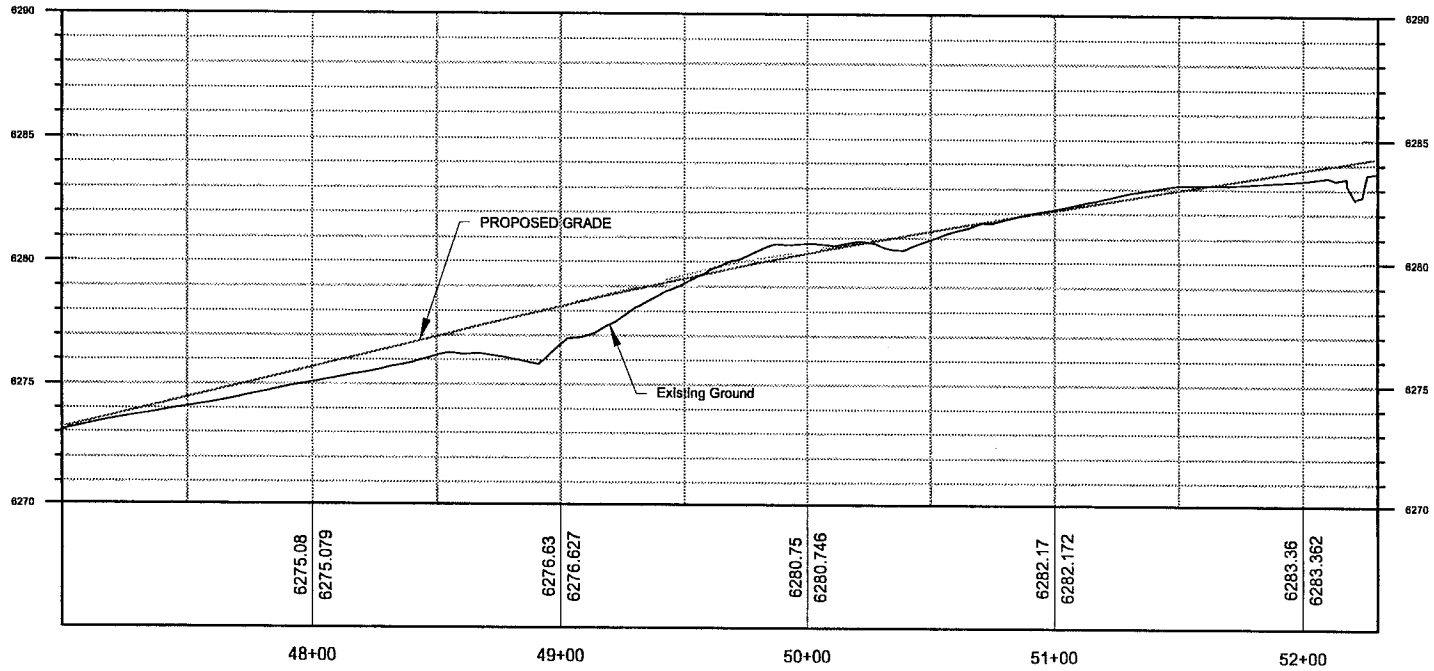

UTAH DEPARTMENT OF TRANSPORTATION

ROADWAY DESIGN

DRAWN BY BAR

QC CHECKED BY BAR

APPROVED

DATE

PROFESSIONAL ENGINEER

No.	DATE	BY	REMARKS

REVISIONS

PROJECT: BROWNS PARK ROAD

REALIGNMENT

PROJECT NUMBER

PROFILE SHEET

SHEET No. PP-1

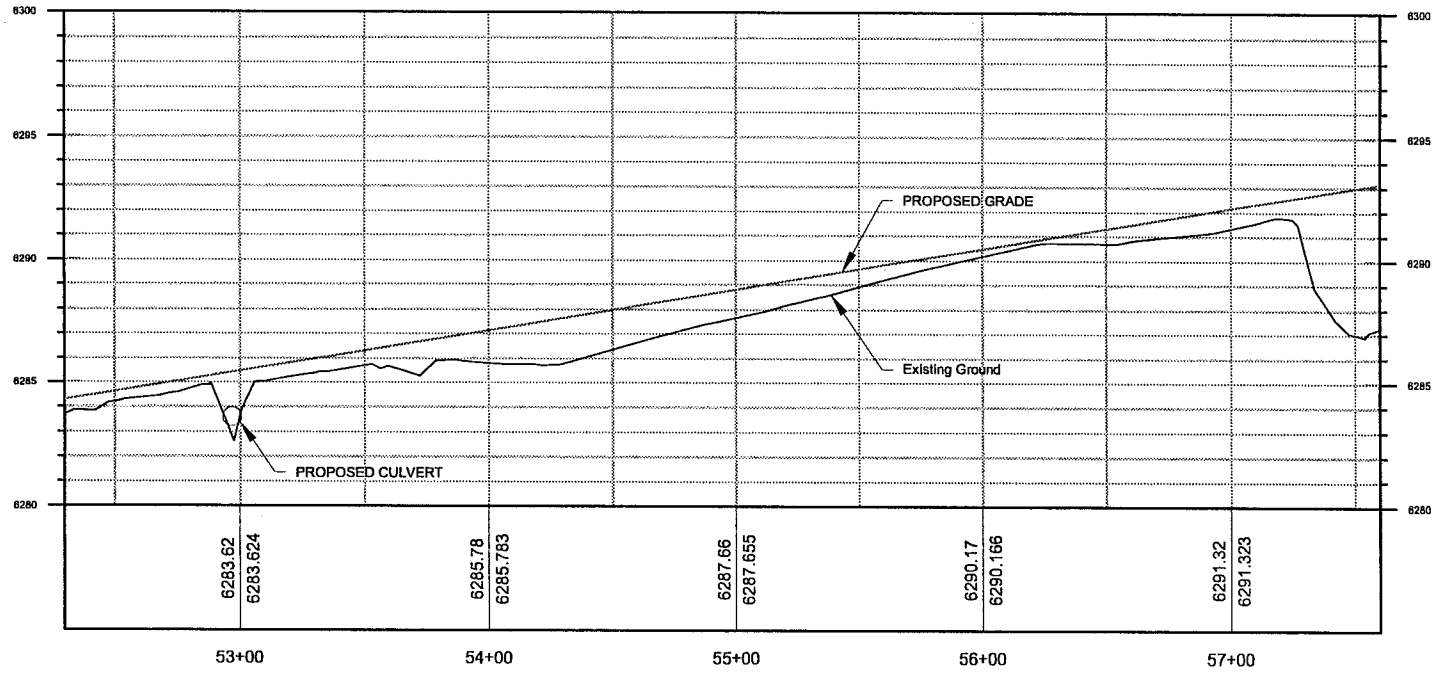

UTAH DEPARTMENT OF TRANSPORTATION

ROADWAY DESIGN

APPROVED

DATE

PROFESSIONAL ENGINEER

DRAWN BY BAR

QC CHECKED BY BAR

No.	DATE	BY	REMARKS

REVISIONS

PROJECT: BROWNS PARK ROAD

REALIGNMENT

PROFILE SHEET

PROJECT NUMBER

SHEET No. PP-2

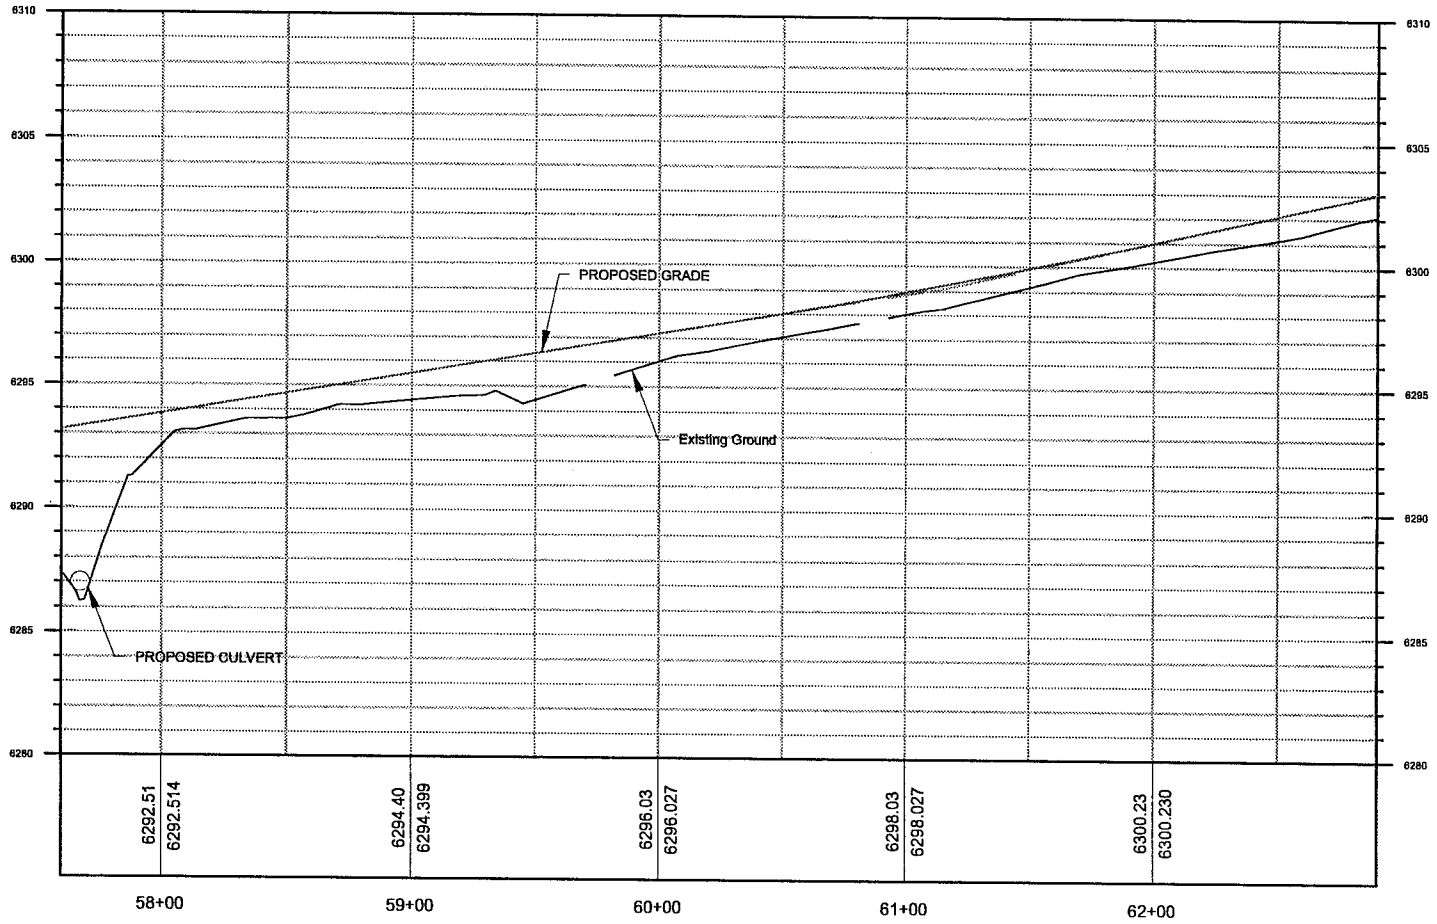

UTAH DEPARTMENT OF TRANSPORTATION

ROADWAY DESIGN

DRAWN BY BAR

QC CHECKED BY BAR

APPROVED

DATE

PROFESSIONAL ENGINEER

No.	DATE	BY	REMARKS

REVISIONS

BROWNS PARK ROAD

REALIGNMENT

PROFILE SHEET

PROJECT

PROJECT NUMBER

SHEET No. PP-3

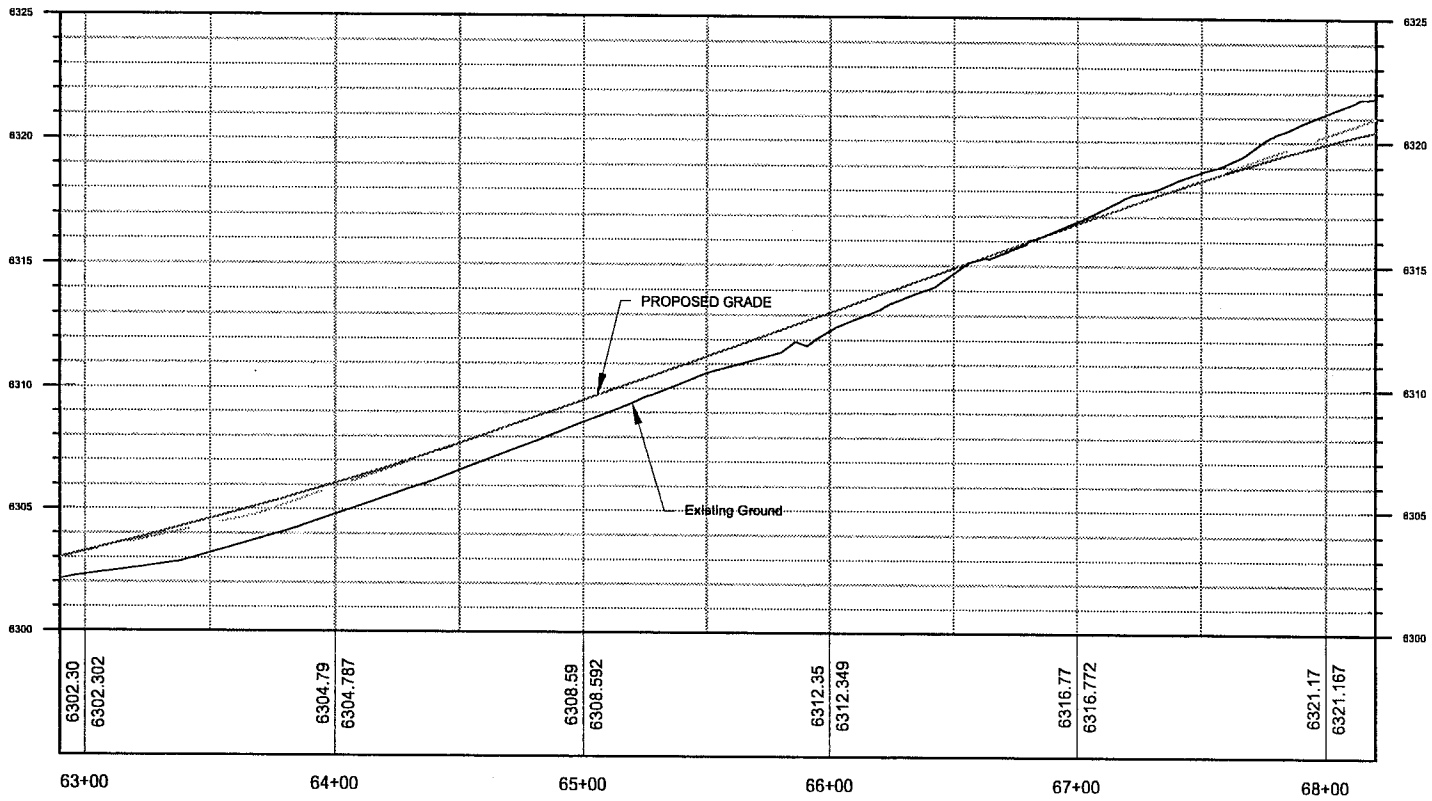

UTAH DEPARTMENT OF TRANSPORTATION

ROADWAY DESIGN

No.	DATE	BY	REMARKS

REVISIONS

DRAWN BY BAR

QC CHECKED BY BAR

APPROVED

PROFESSIONAL ENGINEER DATE

PROJECT: BROWNS PARK ROAD REALIGNMENT

PROJECT NUMBER

PROFILE SHEET

SHEET No. PP-4

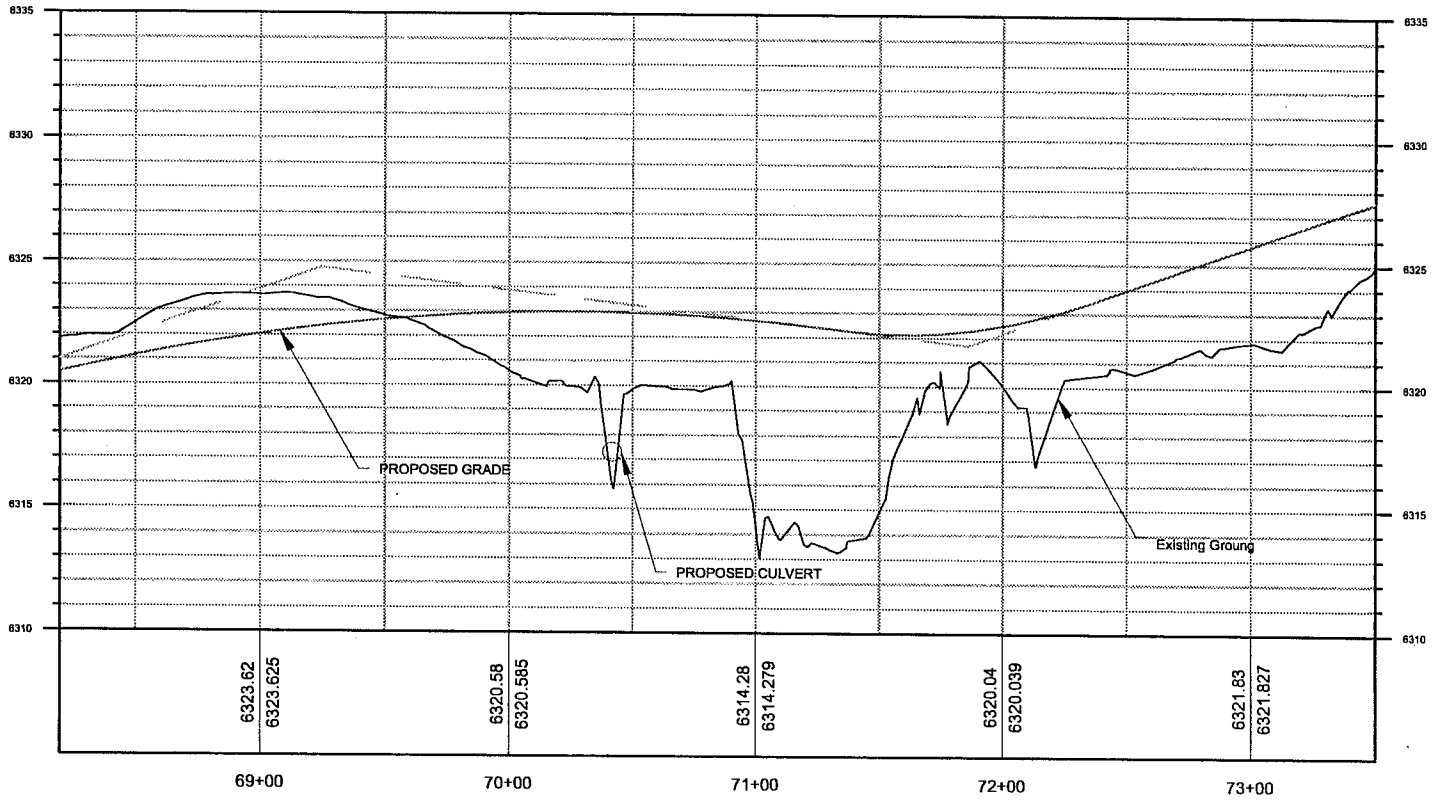

UTAH DEPARTMENT OF TRANSPORTATION

ROADWAY DESIGN

DRAWN BY BAR

QC CHECKED BY BAR

APPROVED

DATE

PROFESSIONAL ENGINEER

No. DATE BY REMARKS REVISIONS

PROJECT BROWNS PARK ROAD

REALIGNMENT

PROJECT NUMBER

PROFILE SHEET

SHEET No. PP-5

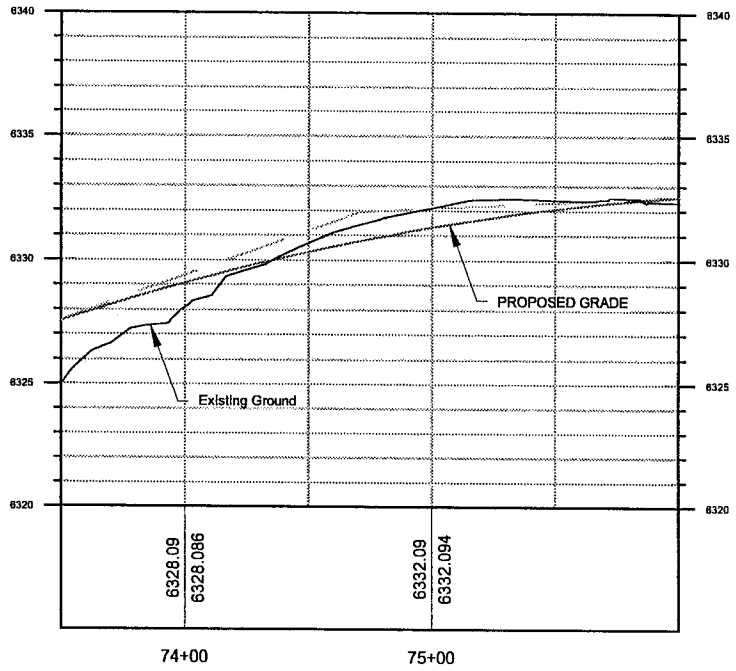

PROJECT	BROWNS PARK ROAD REALIGNMENT
PROJECT NUMBER	PROFILE SHEET
SHEET No.	PP-6

UTAH DEPARTMENT OF TRANSPORTATION
ROADWAY DESIGN

APPROVED

PROFESSIONAL ENGINEER — DATE

DRAWN BY BAR
QC CHECKED BY BAR

No	DATE	BY	REMARKS

REVISIONS

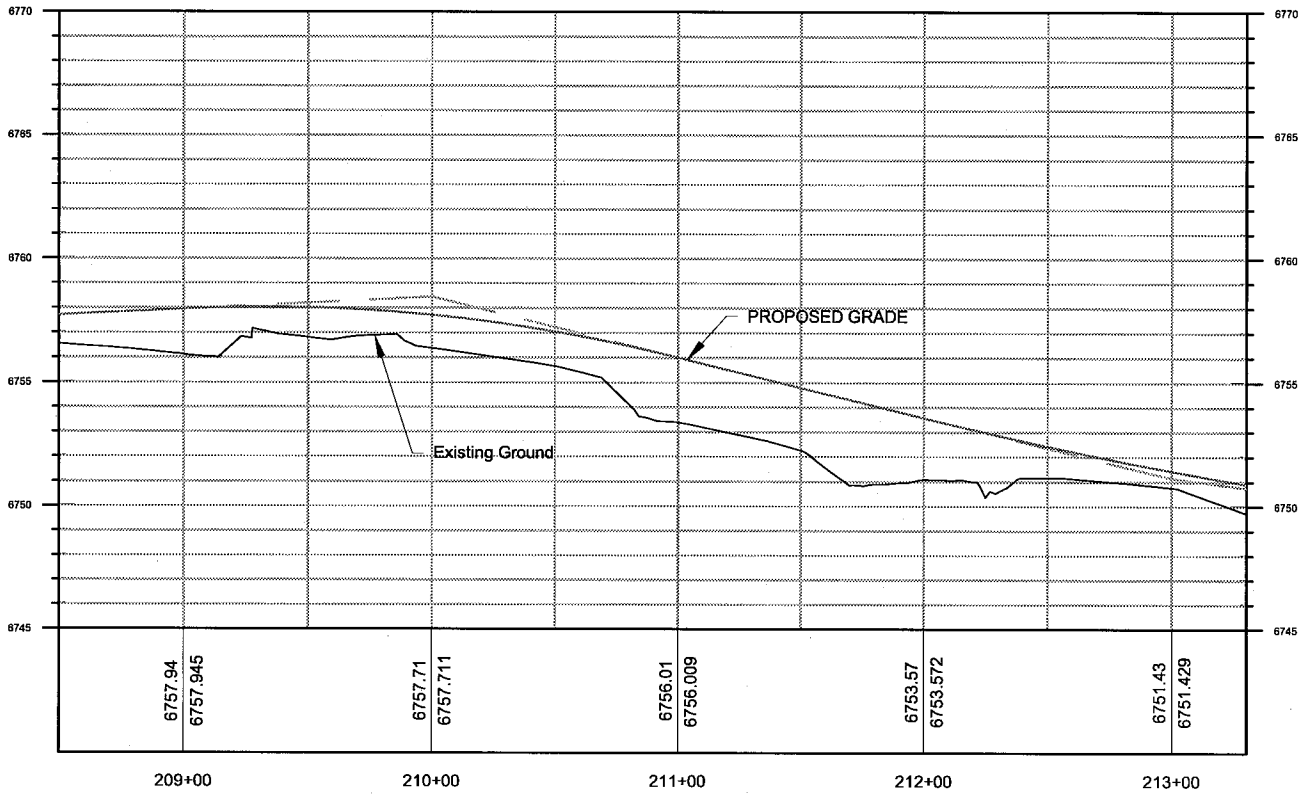

UTAH DEPARTMENT OF TRANSPORTATION

ROADWAY DESIGN

APPROVED

PROFESSIONAL ENGINEER

DATE

DRAWN BY BAR

QC CHECKED BY BAR

No.	DATE	BY	REMARKS

REVISIONS

PROJECT: BROWNS PARK ROAD

REALIGNMENT

PROJECT NUMBER

EAST CURVE PROFILE SHEET

SHEET No. PP-7

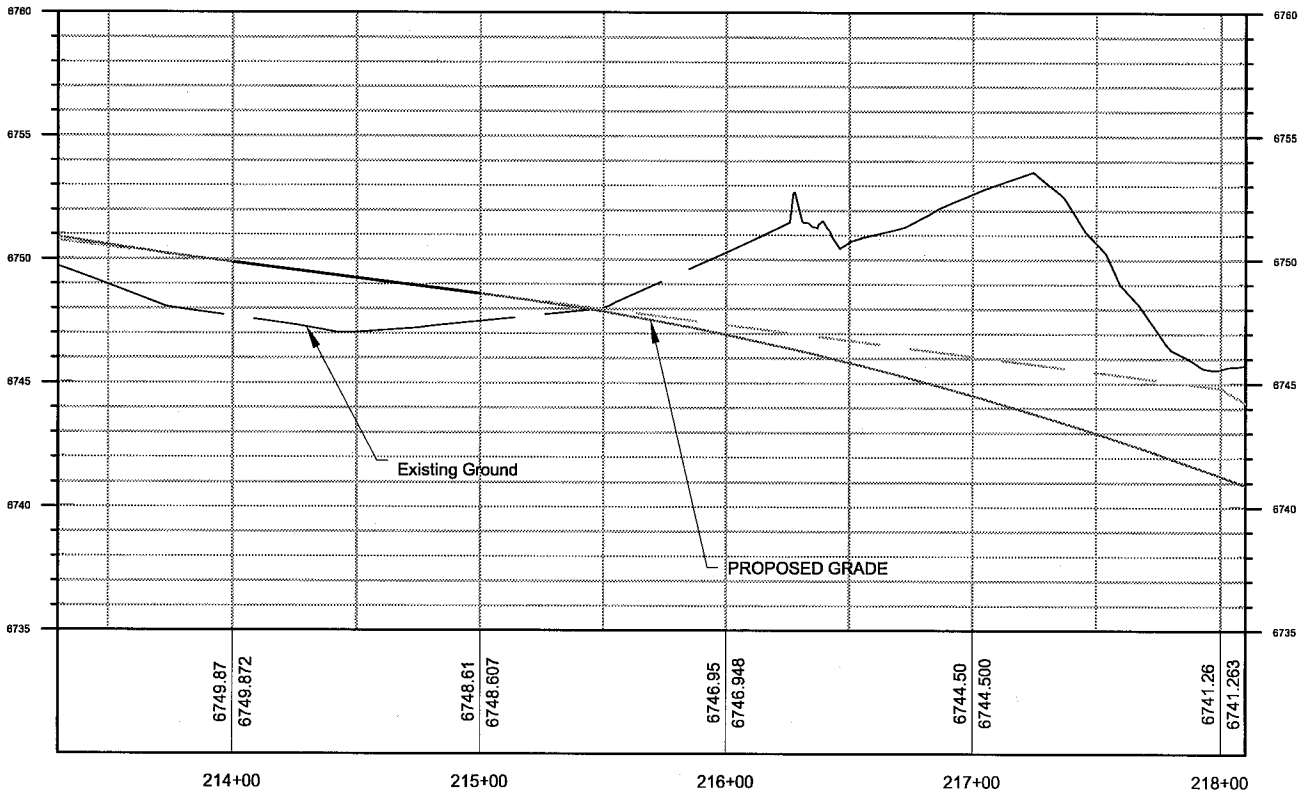

UTAH DEPARTMENT OF TRANSPORTATION

ROADWAY DESIGN

APPROVED

PROFESSIONAL ENGINEER

DATE

DRAWN BY BAR

QC CHECKED BY BAR

No.	DATE	BY	REMARKS

REVISIONS

PROJECT BROWNS PARK ROAD

REALIGNMENT

PROJECT NUMBER

EAST CURVE PROFILE SHEET

SHEET No. PP-8

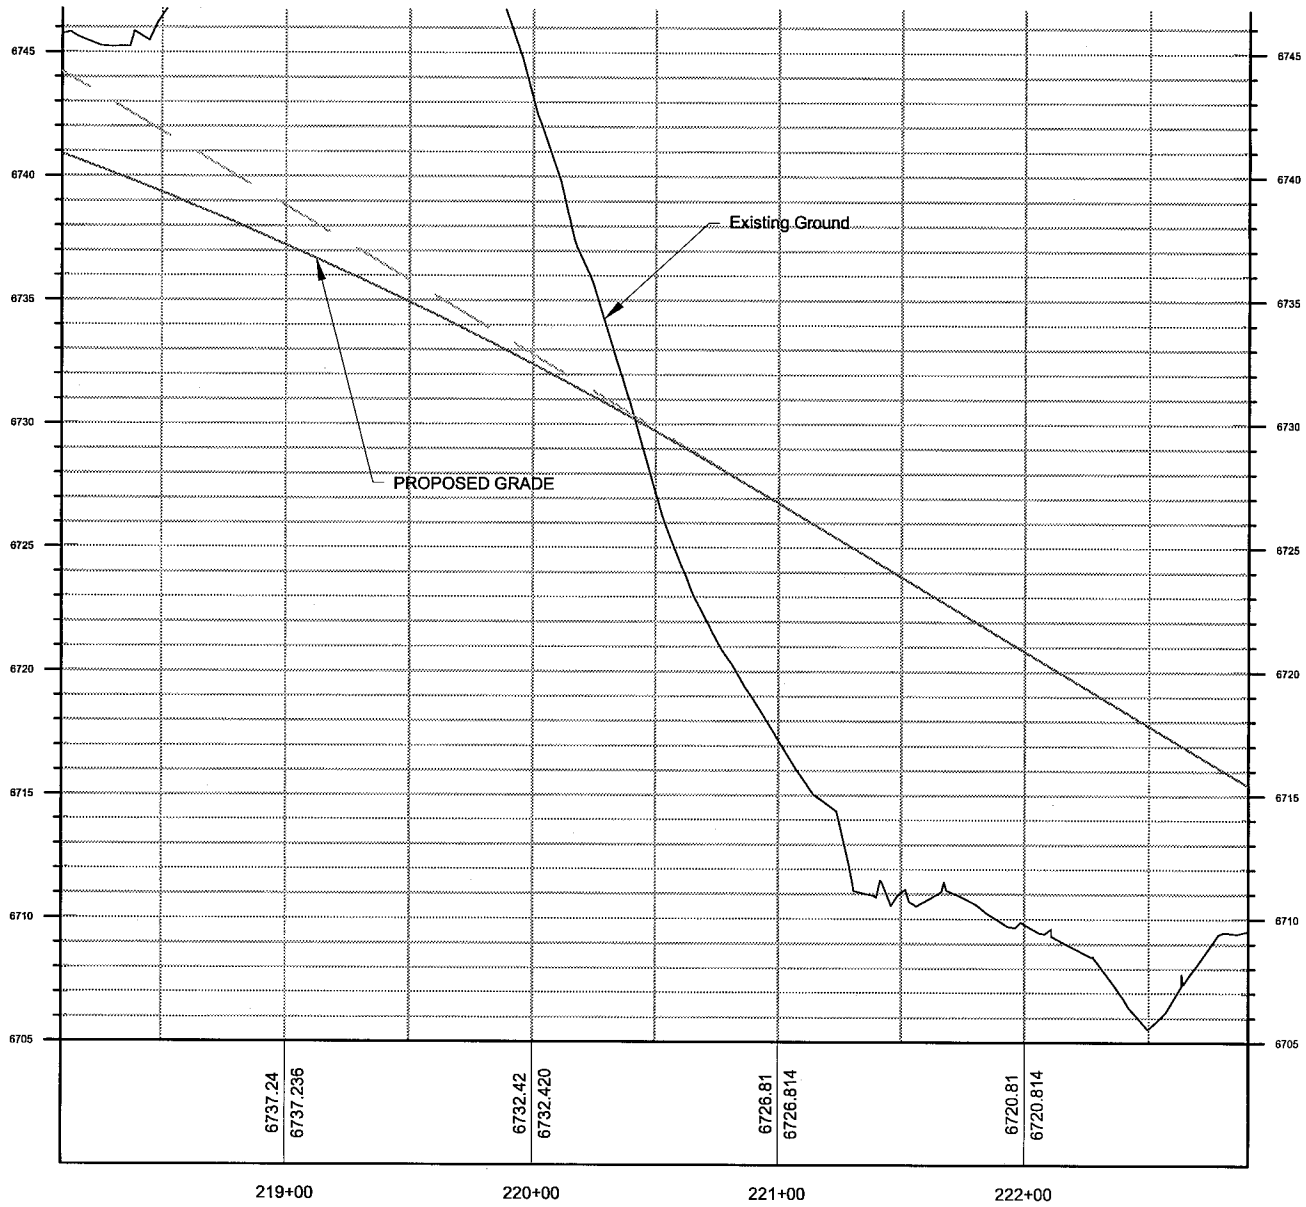

UTAH DEPARTMENT OF TRANSPORTATION

ROADWAY DESIGN

APPROVED

PROFESSIONAL ENGINEER

DATE

DRAWN BY BAR

QC CHECKED BY BAR

No.	DATE	BY	REMARKS

REVISIONS

PROJECT BROWNS PARK ROAD

REALIGNMENT

PROJECT NUMBER

EAST CURVE PROFILE SHEET

SHEET No. PP-9

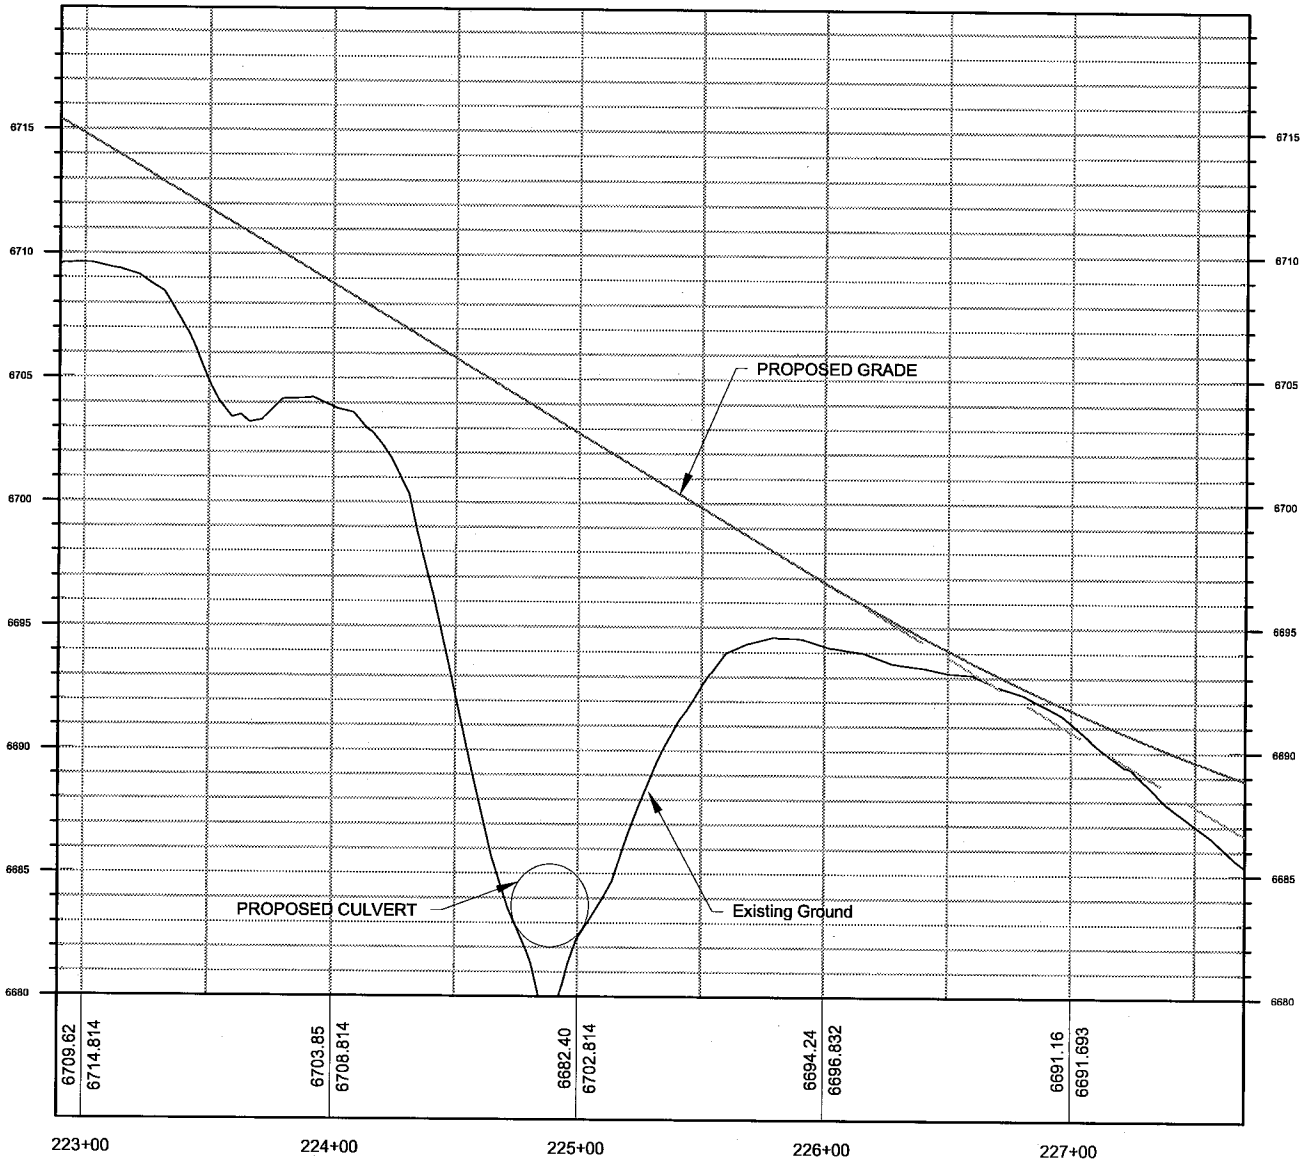

No.	DATE	BY	REMARKS
			REVISIONS

UTAH DEPARTMENT OF TRANSPORTATION

ROADWAY DESIGN

DRAWN BY BAR

QC CHECKED BY BAR

APPROVED

PROFESSIONAL ENGINEER DATE

PROJECT: BROWNS PARK ROAD

PROJECT NAME: REALIGNMENT

EAST CURVE PROFILE SHEET

SHEET No. PP-10

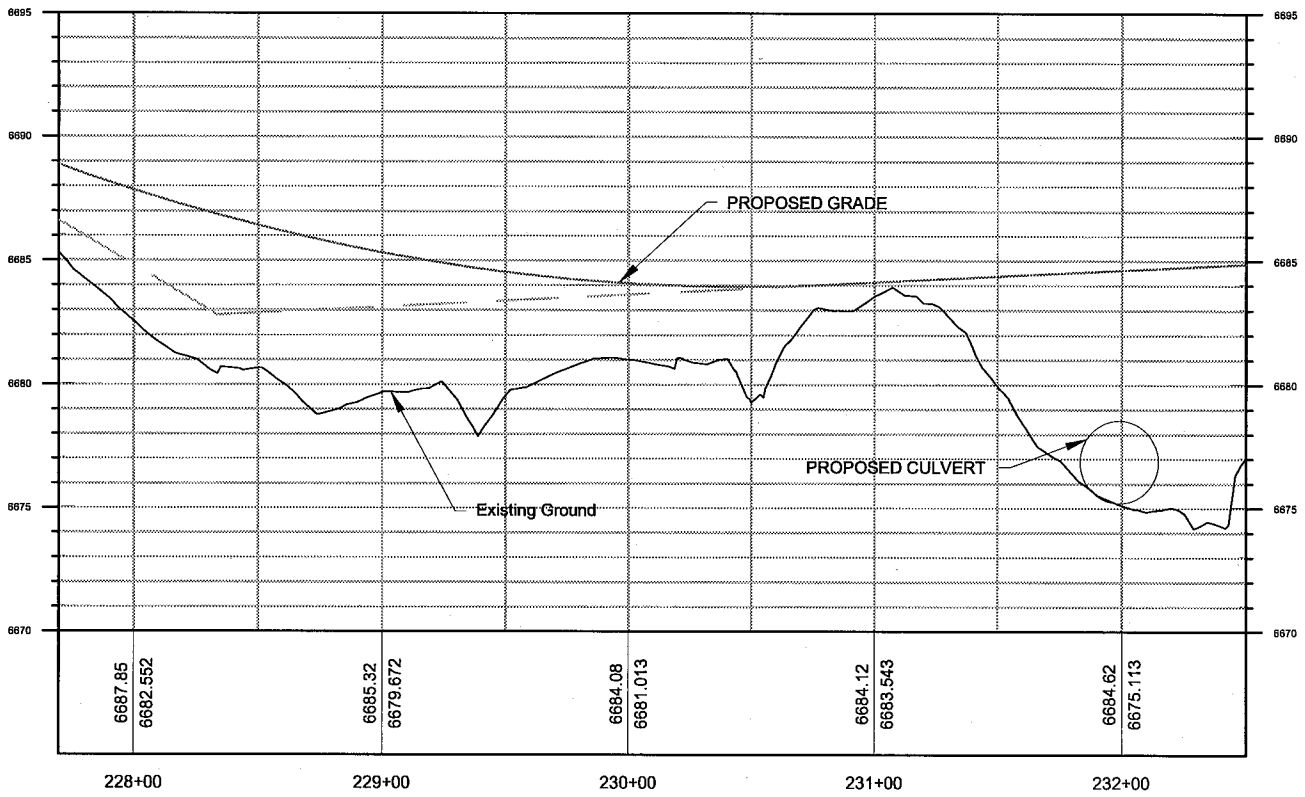

No.	DATE	BY	REMARKS
			REVISIONS

UTAH DEPARTMENT OF TRANSPORTATION

ROADWAY DESIGN

DRAWN BY BAR

QC CHECKED BY BAR

APPROVED

PROFESSIONAL ENGINEER DATE

PROJECT BROWNS PARK ROAD

REALINGMENT

PROJECT NUMBER

EAST CURVE PROFILE SHEET

SHEET No. PP-11

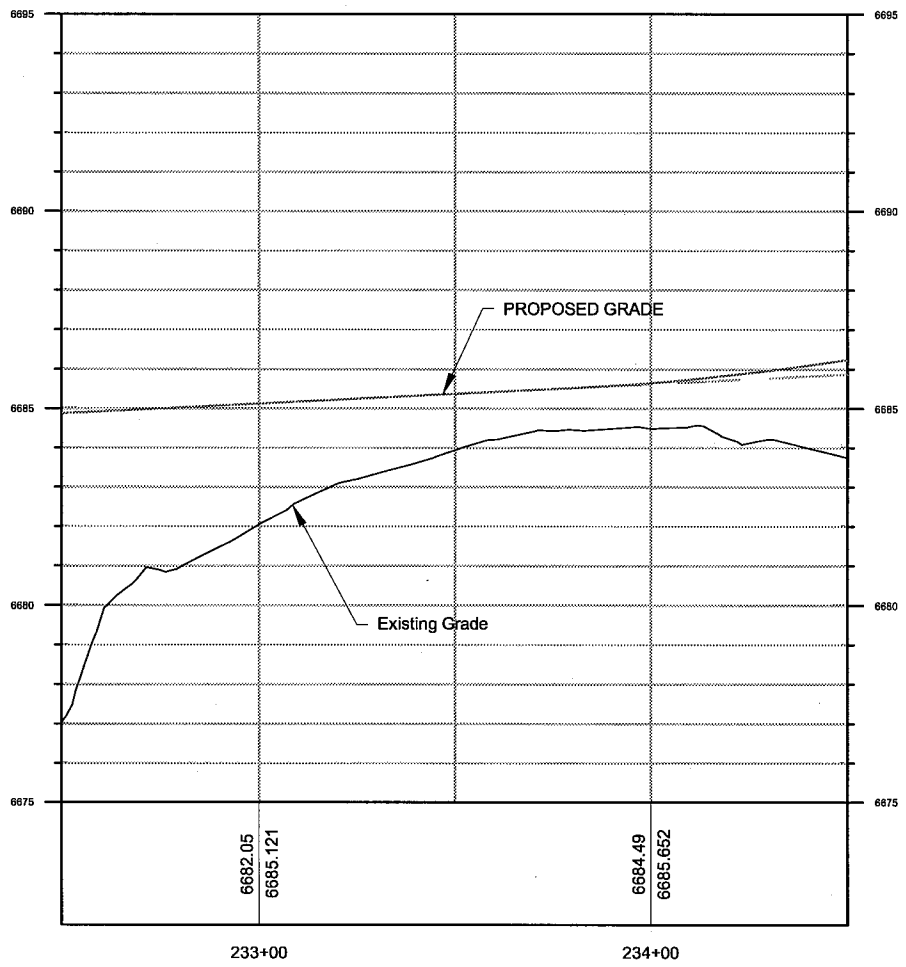

UTAH DEPARTMENT OF TRANSPORTATION
ROADWAY DESIGN

No.	DATE	BY	REMARKS

REVISIONS

DRAWN BY BAR
QC CHECKED BY BAR
APPROVED
DATE
PROFESSIONAL ENGINEER

PROJECT: BROWNS PARK ROAD
REALIGNMENT
PROJECT NUMBER
EAST CURVE PROFILE SHEET

SHEET No. PP-12