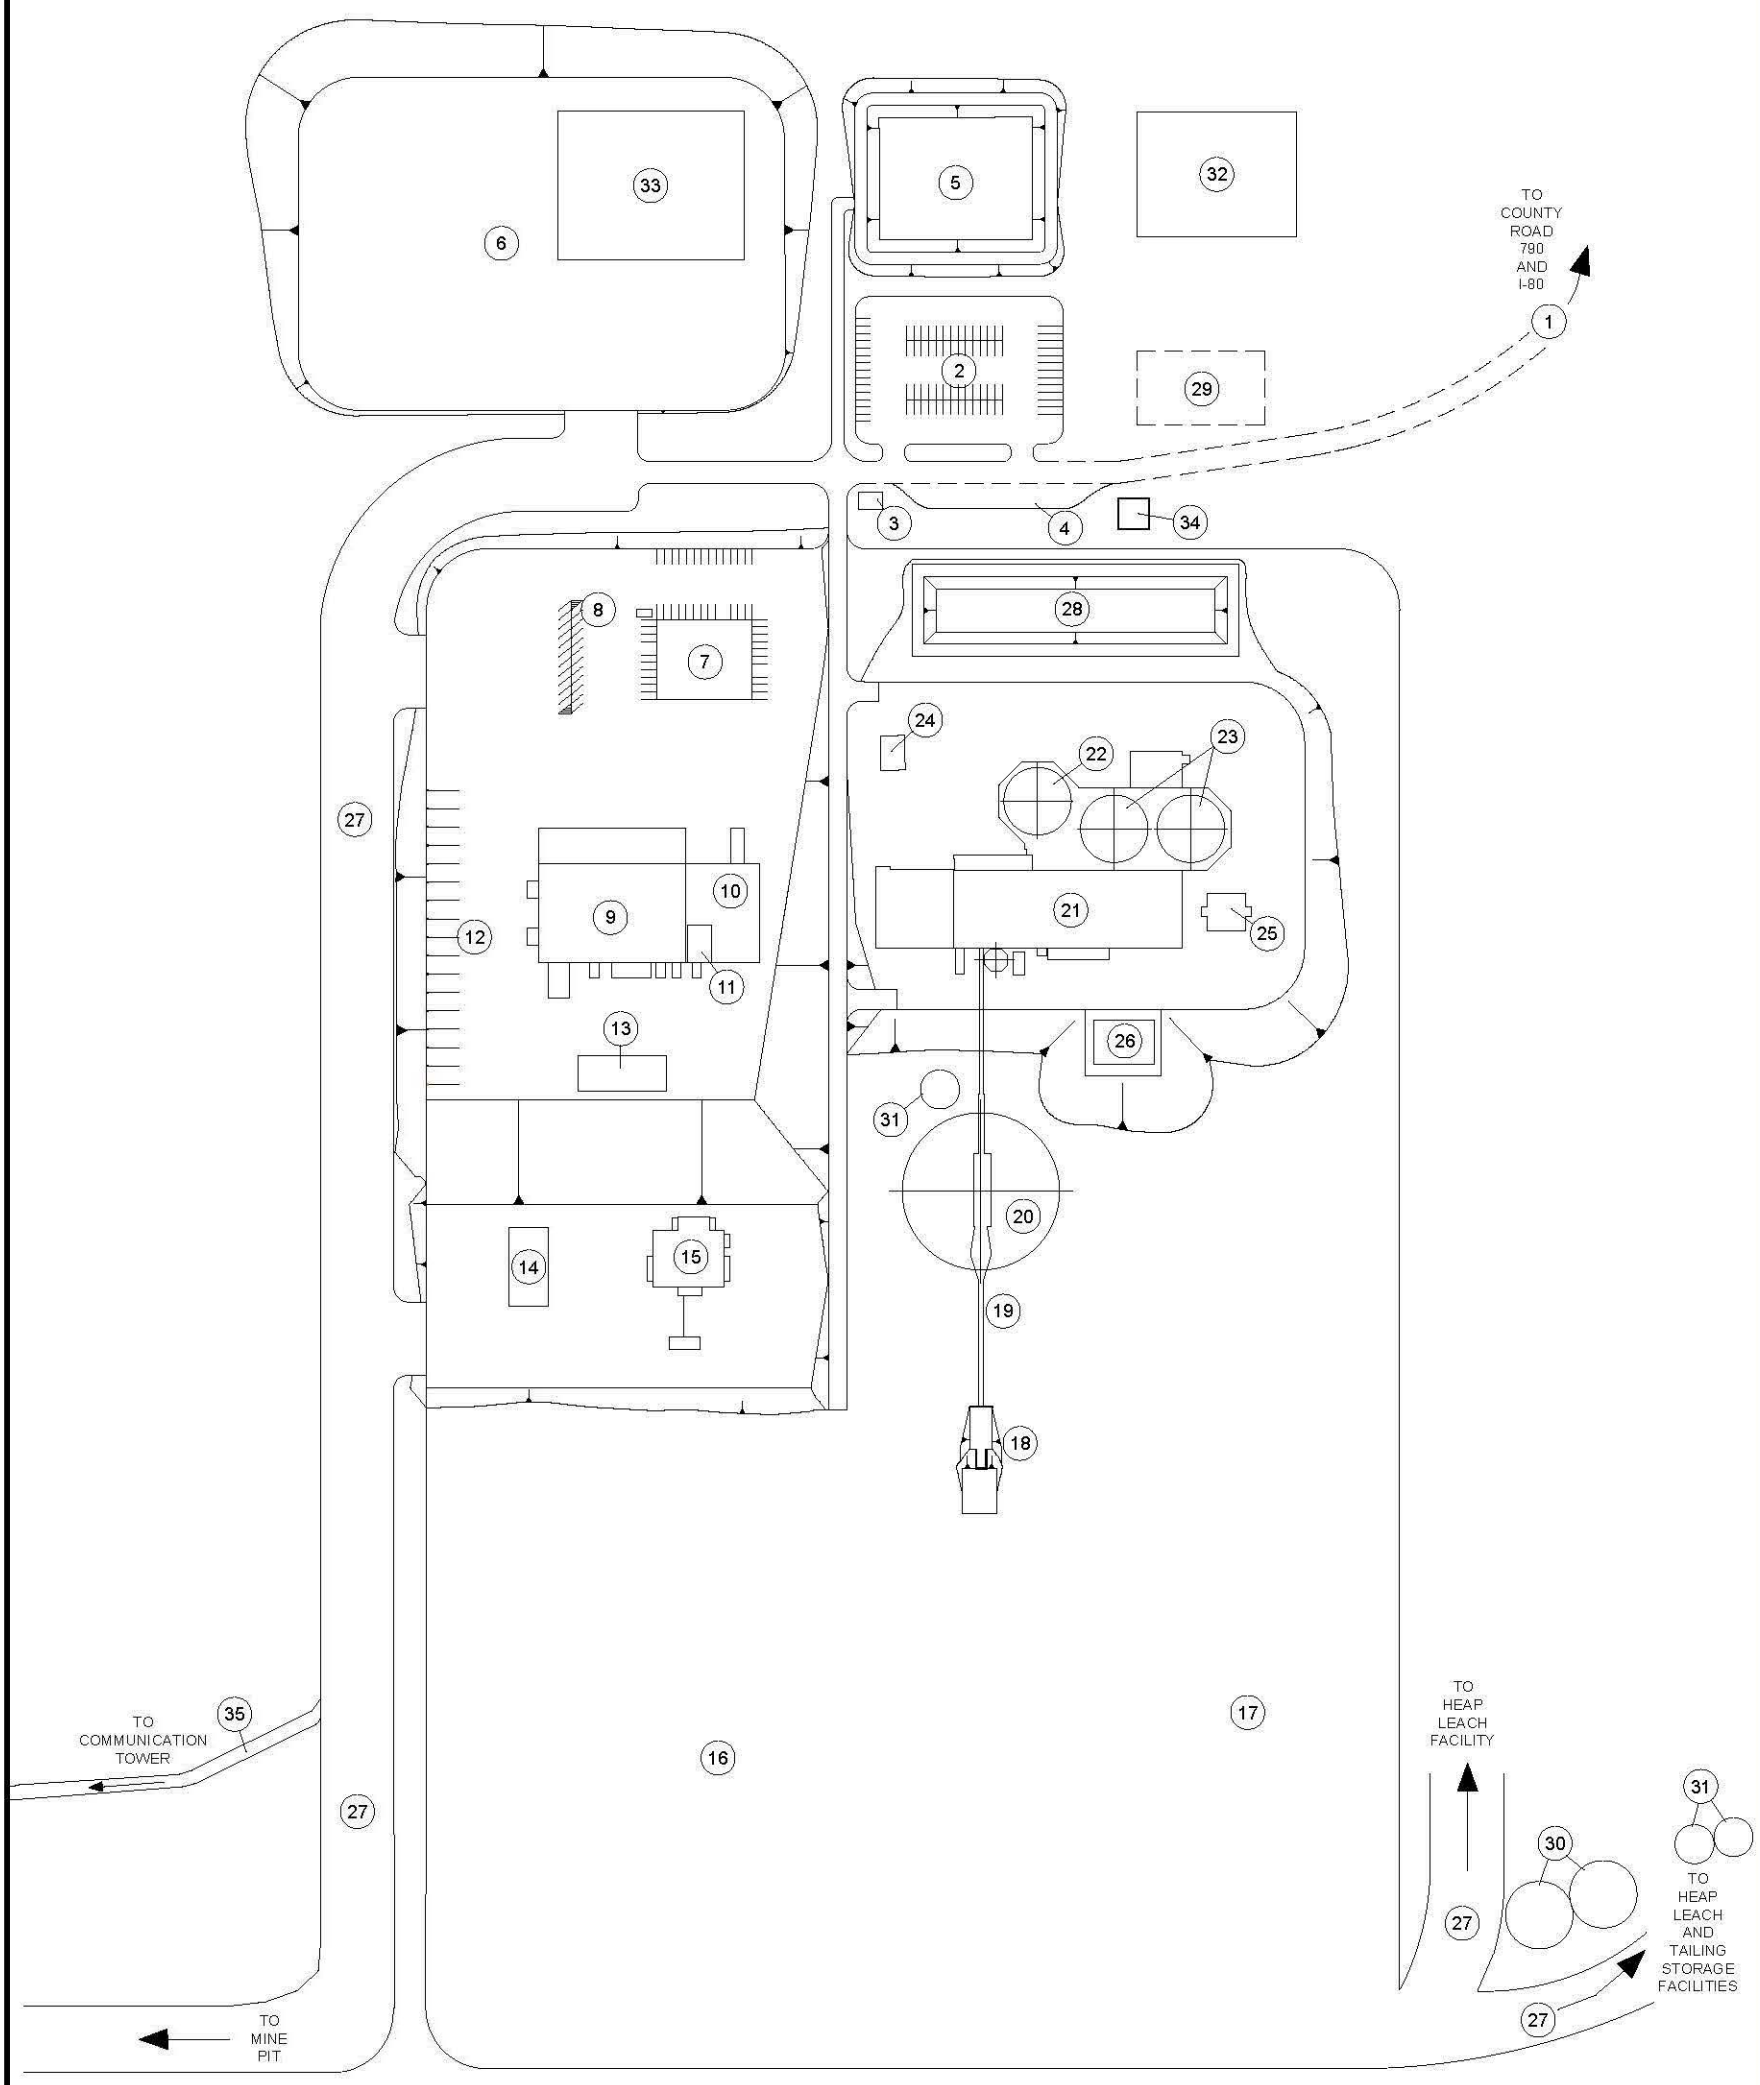

DRAWING NOT TO SCALE

FIGURE 2.2-6 MILL SITE, OFFICE AND SHOP LAYOUT

NEWMONT MINING CORPORATION
LONG CANYON MINE PROJECT

U.S. BUREAU OF LAND MANAGEMENT
ELKO DISTRICT
WELLS FIELD OFFICE

NO WARRANTY IS MADE BY THE BUREAU OF LAND MANAGEMENT AS TO THE ACCURACY, RELIABILITY, OR COMPLETENESS OF THESE DATA FOR INDIVIDUAL USE OR AGGREGATE USE WITH OTHER DATA. ORIGINAL DATA WERE COMPILED FROM VARIOUS SOURCES. THIS INFORMATION MAY NOT MEET NATIONAL MAP ACCURACY STANDARDS. THIS PRODUCT WAS DEVELOPED THROUGH DIGITAL MEANS AND MAY BE UPDATED WITHOUT NOTIFICATION.

PROPOSED MINE FACILITIES:

1. MINE ACCESS ROAD
2. EMPLOYEE PARKING
3. GUARD HOUSE
4. TRUCK SCALE
5. STORMWATER BASIN
6. CONSTRUCTION & OPERATIONAL LAYDOWN AREA
7. ADMINISTRATION BUILDING
8. MINE LIGHT VEHICLE PARKING
9. MAINTENANCE SHOP
10. WAREHOUSE
11. FIRST AID STORAGE & EMERGENCY VEHICLE GARAGE
12. HAUL TRUCK READY LINE (PARKING)
13. OUTSIDE STORAGE
14. FUEL STORAGE & DISTRIBUTION
15. TRUCK WASH
16. COARSE ORE STOCKPILE AREA
17. PORTABLE CRUSHER & SCREENING
18. GRIZZLY & CRUSHER
19. STOCKPILE STACKING CONVEYOR
20. RUN OF MINE ORE STOCKPILE AREA
21. MILL BUILDING
22. GRINDING THICKENER (SECONDARY CONTAINMENT)
23. COUNTER-CURRENT DECANTATION (CCD) THICKENERS
24. SAMPLE PREPARATION BUILDING
25. MILL MAINTENANCE BUILDING
26. ELECTRICAL SUBSTATION
27. MINE HAUL ROAD
28. MILL CONTAINMENT POND
29. SANITARY WASTE HANDLING SYSTEM
30. POTABLE AND FIRE WATER TANKS
31. LIME SILOS
32. NATURAL GAS GENERATORS
33. CORE STORAGE FACILITY
34. COMMUNICATION TOWER
35. COMMUNICATION TOWER ACCESS ROAD

NOTES:

1. FOR SITE LOCATION OF THESE FACILITIES, SEE FIGURES 2.2-1 AND 2.3-1.
2. EXACT FACILITY LOCATIONS TO BE ALTERED BASED ON FINAL GEOTECHNICAL FOUNDATION DATA AND NDEP WATER POLLUTION CONTROL PERMIT.

MAP LOCATION

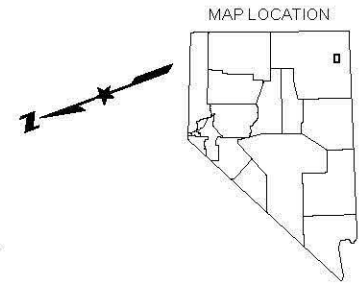

BLM

ELKO DISTRICT OFFICE