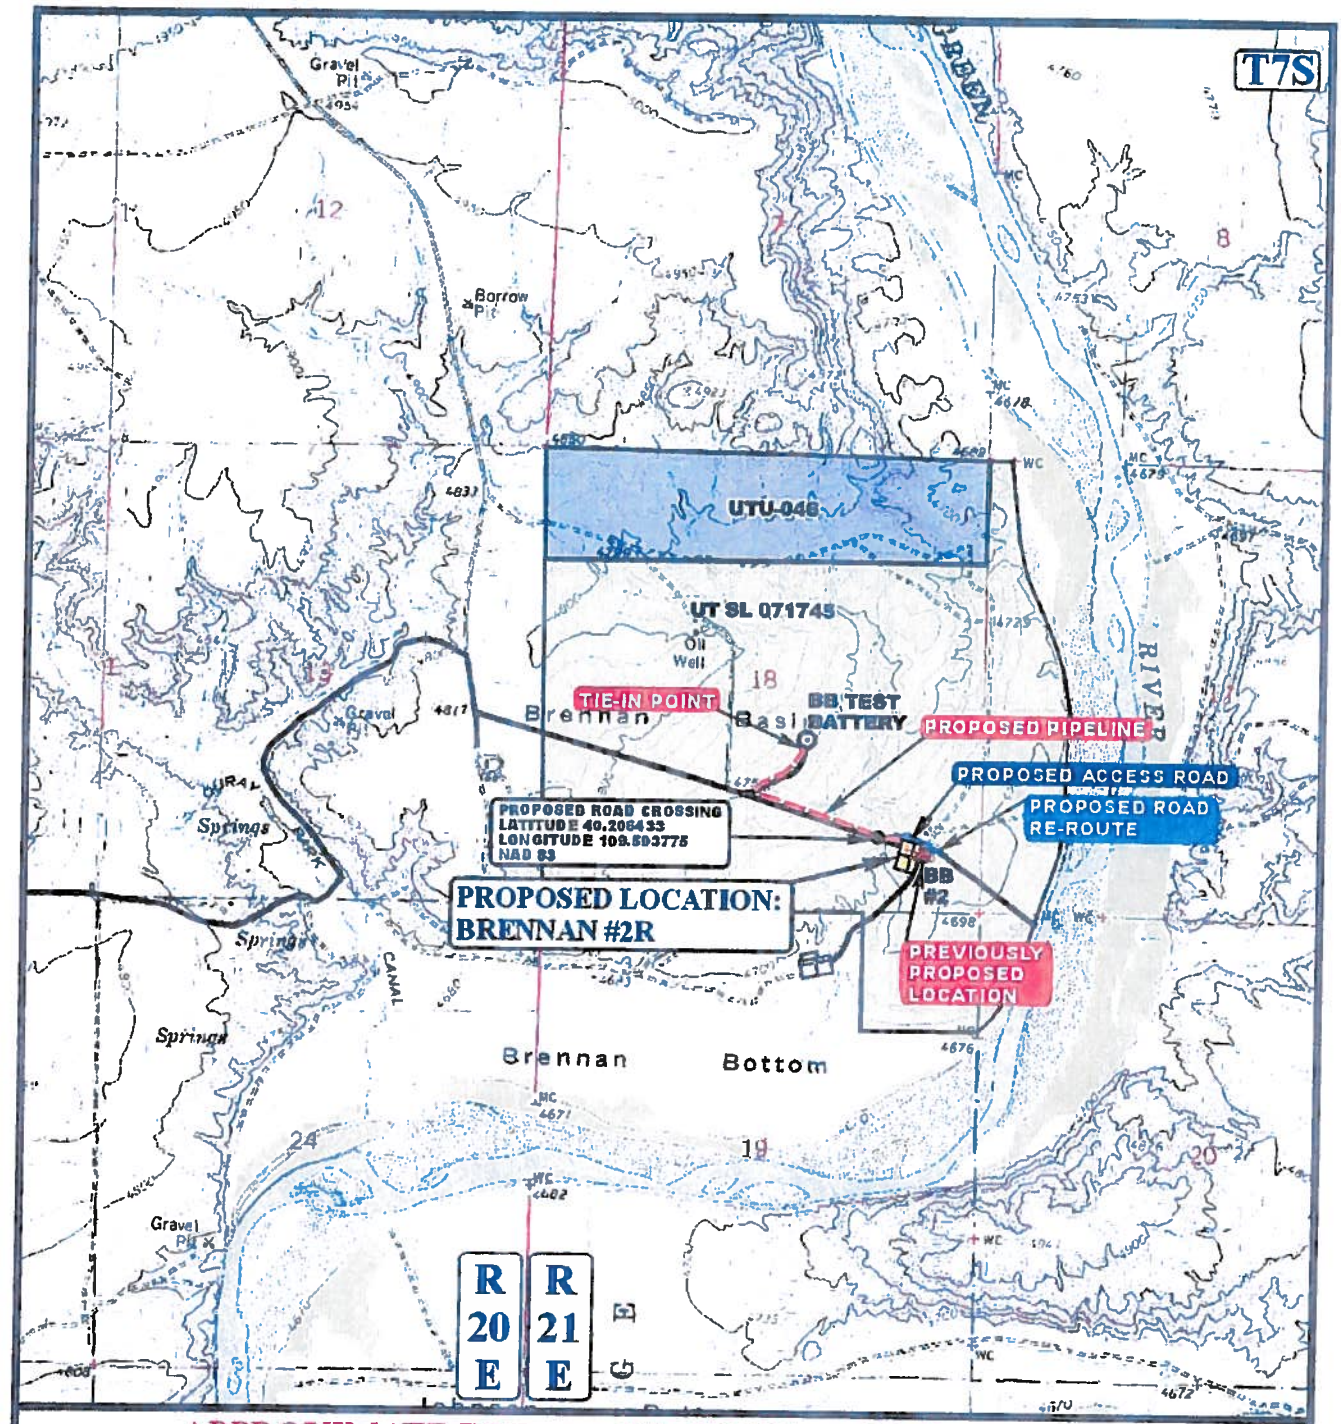

APPROXIMATE TOTAL PIPELINE DISTANCE = 2,485' +/-

LEGEND:

EXISTING ROAD
PROPOSED ROAD RE-ROUTE
PROPOSED PIPELINE

N

QEP ENERGY COMPANY

BRENNAN #2R
SECTION 18, T7S, R21E, S.L.B.&M.
626' FSL 810' FEL

UELS
Uintah Engineering & Land Surveying
85 South 200 East Vernal, Utah 84078
(435) 789-1017 * FAX (435) 789-1813

TOPOGRAPHIC MAP	11 MONTH	09 DAY	07 YEAR	D TOPO
SCALE: 1" = 1000'	DRAWN BY: Z.L.	REV: 05-15-12 A.T.		