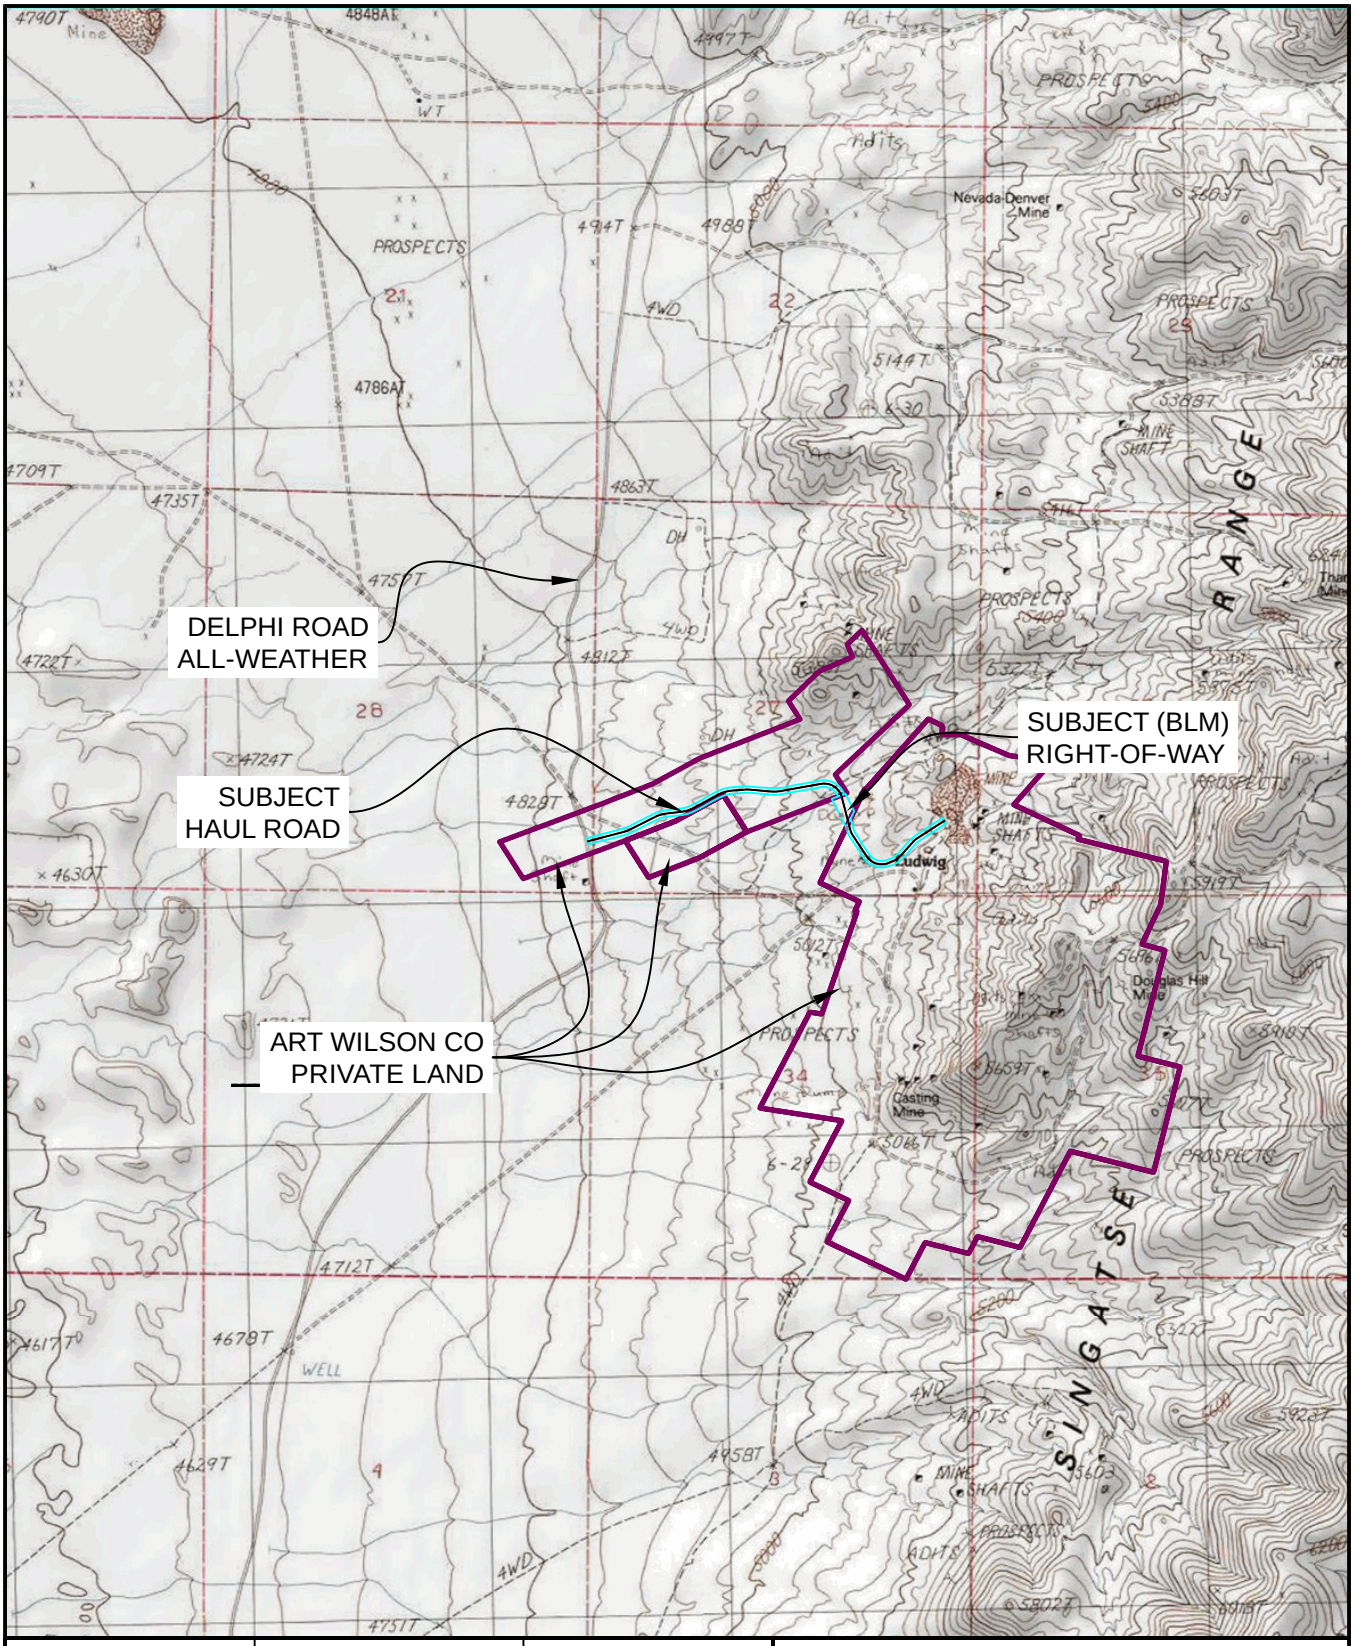

Robison Engineering COMPANY, INC

12810 FELLOWSHIP WAY
RENO, NV 89511
www.robisoneng.com

DRAWN: NER

DATE: 2014-10-16

PREPARED FOR:

Art Wilson Company, Inc

PO Box 20160
Carson City, NV 89721
(775) 882-0700

N

0 1/4 1/2

SCALE IN: MILES

LUDWIG PROJECT
Access and ROW Planning

APPENDIX A-1
SITE LOCATION & USGS BACKGROUND

LYON COUNTY NEVADA

PROJECT NO. 1-353-04.004