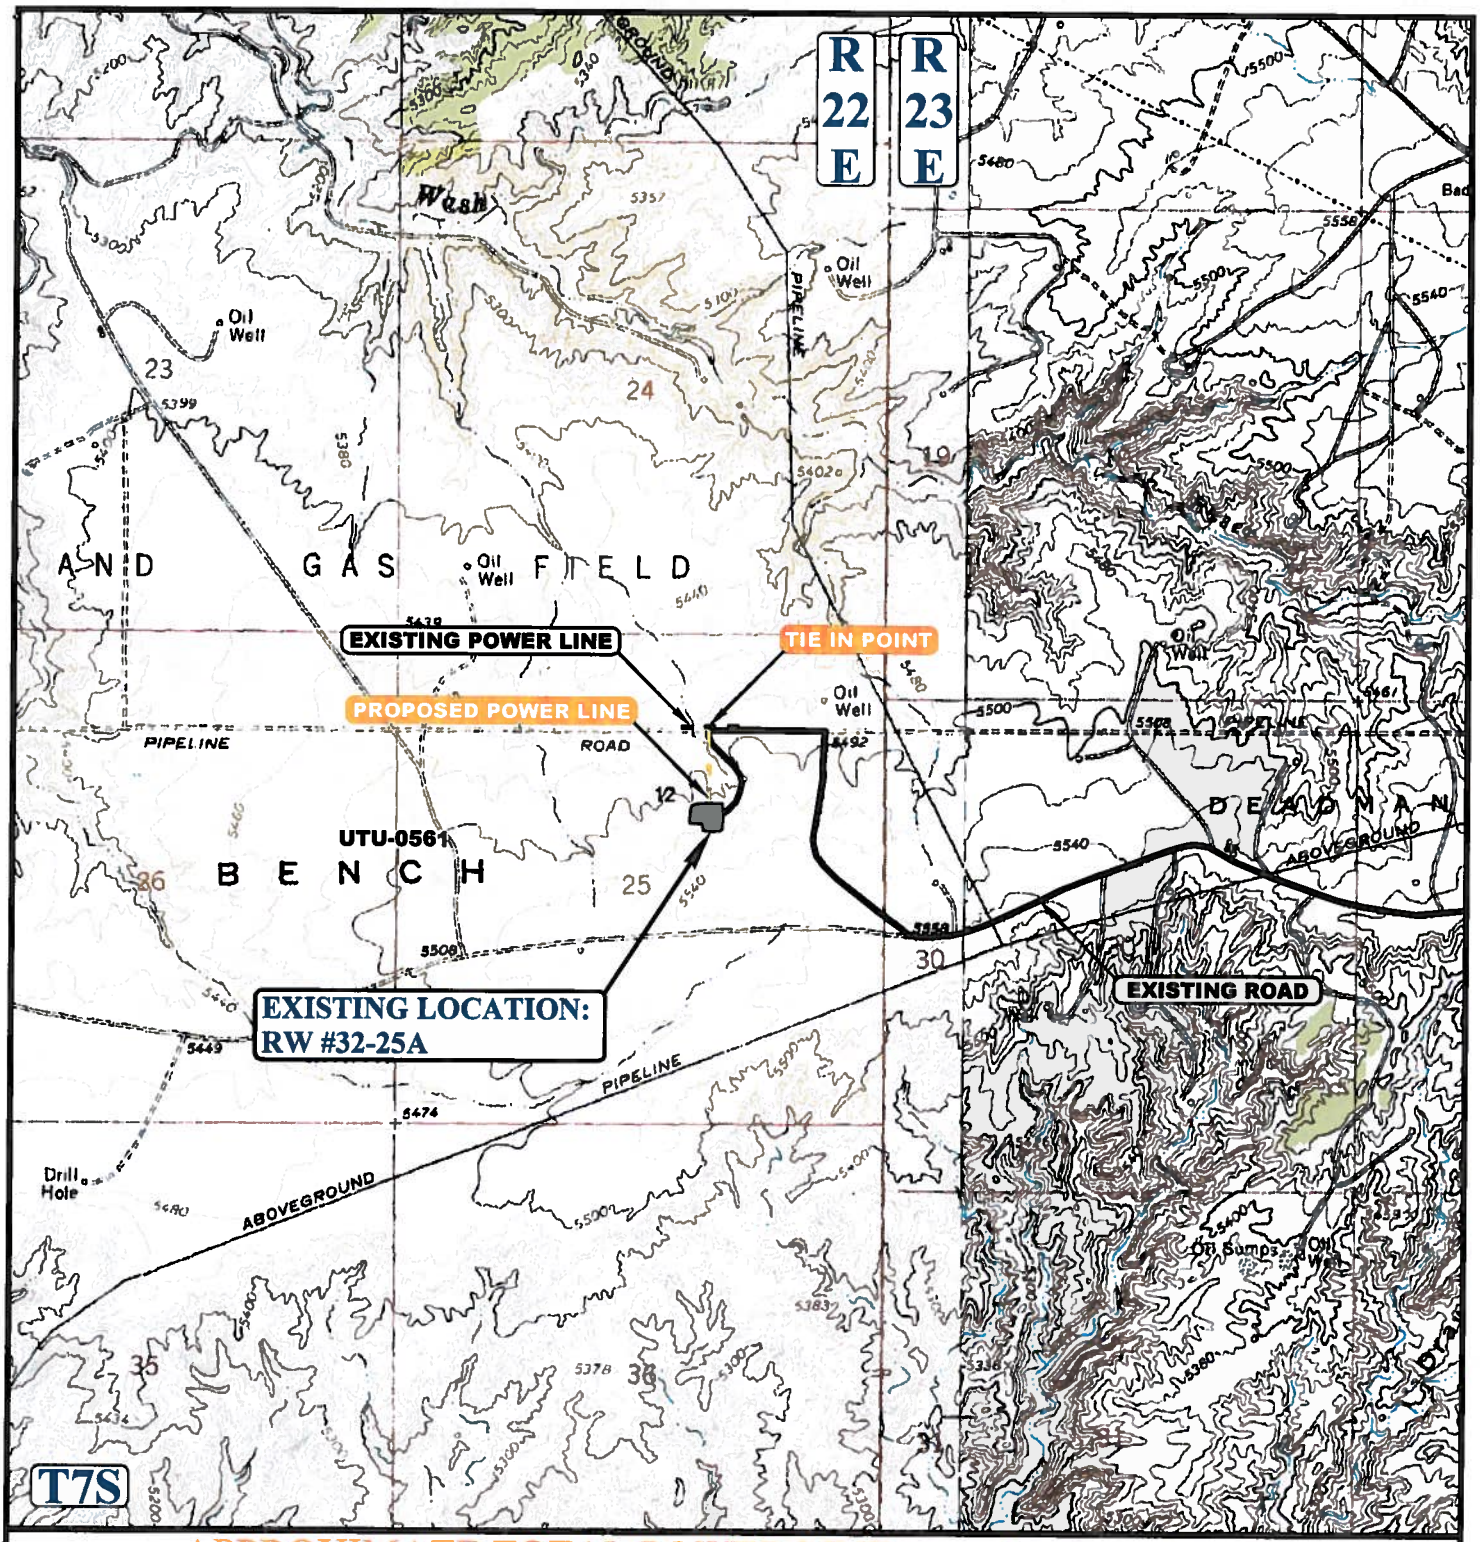

APPROXIMATE TOTAL POWER LINE DISTANCE = 850' +/-

NOTE: PARCEL DATA SHOWN HAS BEEN OBTAINED FROM VARIOUS SOURCES AND SHOULD BE USED FOR MAPPING, GRAPHIC AND PLANNING PURPOSES ONLY. NO WARRANTY IS MADE BY UINTAH ENGINEERING AND LAND SURVEYING (UELS) FOR ACCURACY OF THE PARCEL DATA.

LEGEND:

- EXISTING ROAD
- PROPOSED POWER LINE
- EXISTING POWER LINE

N

QEP ENERGY COMPANY

RW #32-25A
SECTION 25, T7S, R22E, S.L.B.&M.
1980' FNL 1925' FEL

UINTAH ENGINEERING & LAND SURVEYING

UELS, LLC
Corporate Office * 85 South 200 East
Vernal, UT 84078 * (435) 789-1017

DRAWN BY: M.M.	DATE DRAWN: 09-19-14
SCALE: 1" = 2000'	REV: 00-00-00
POWER LINE MAP	TOPO E