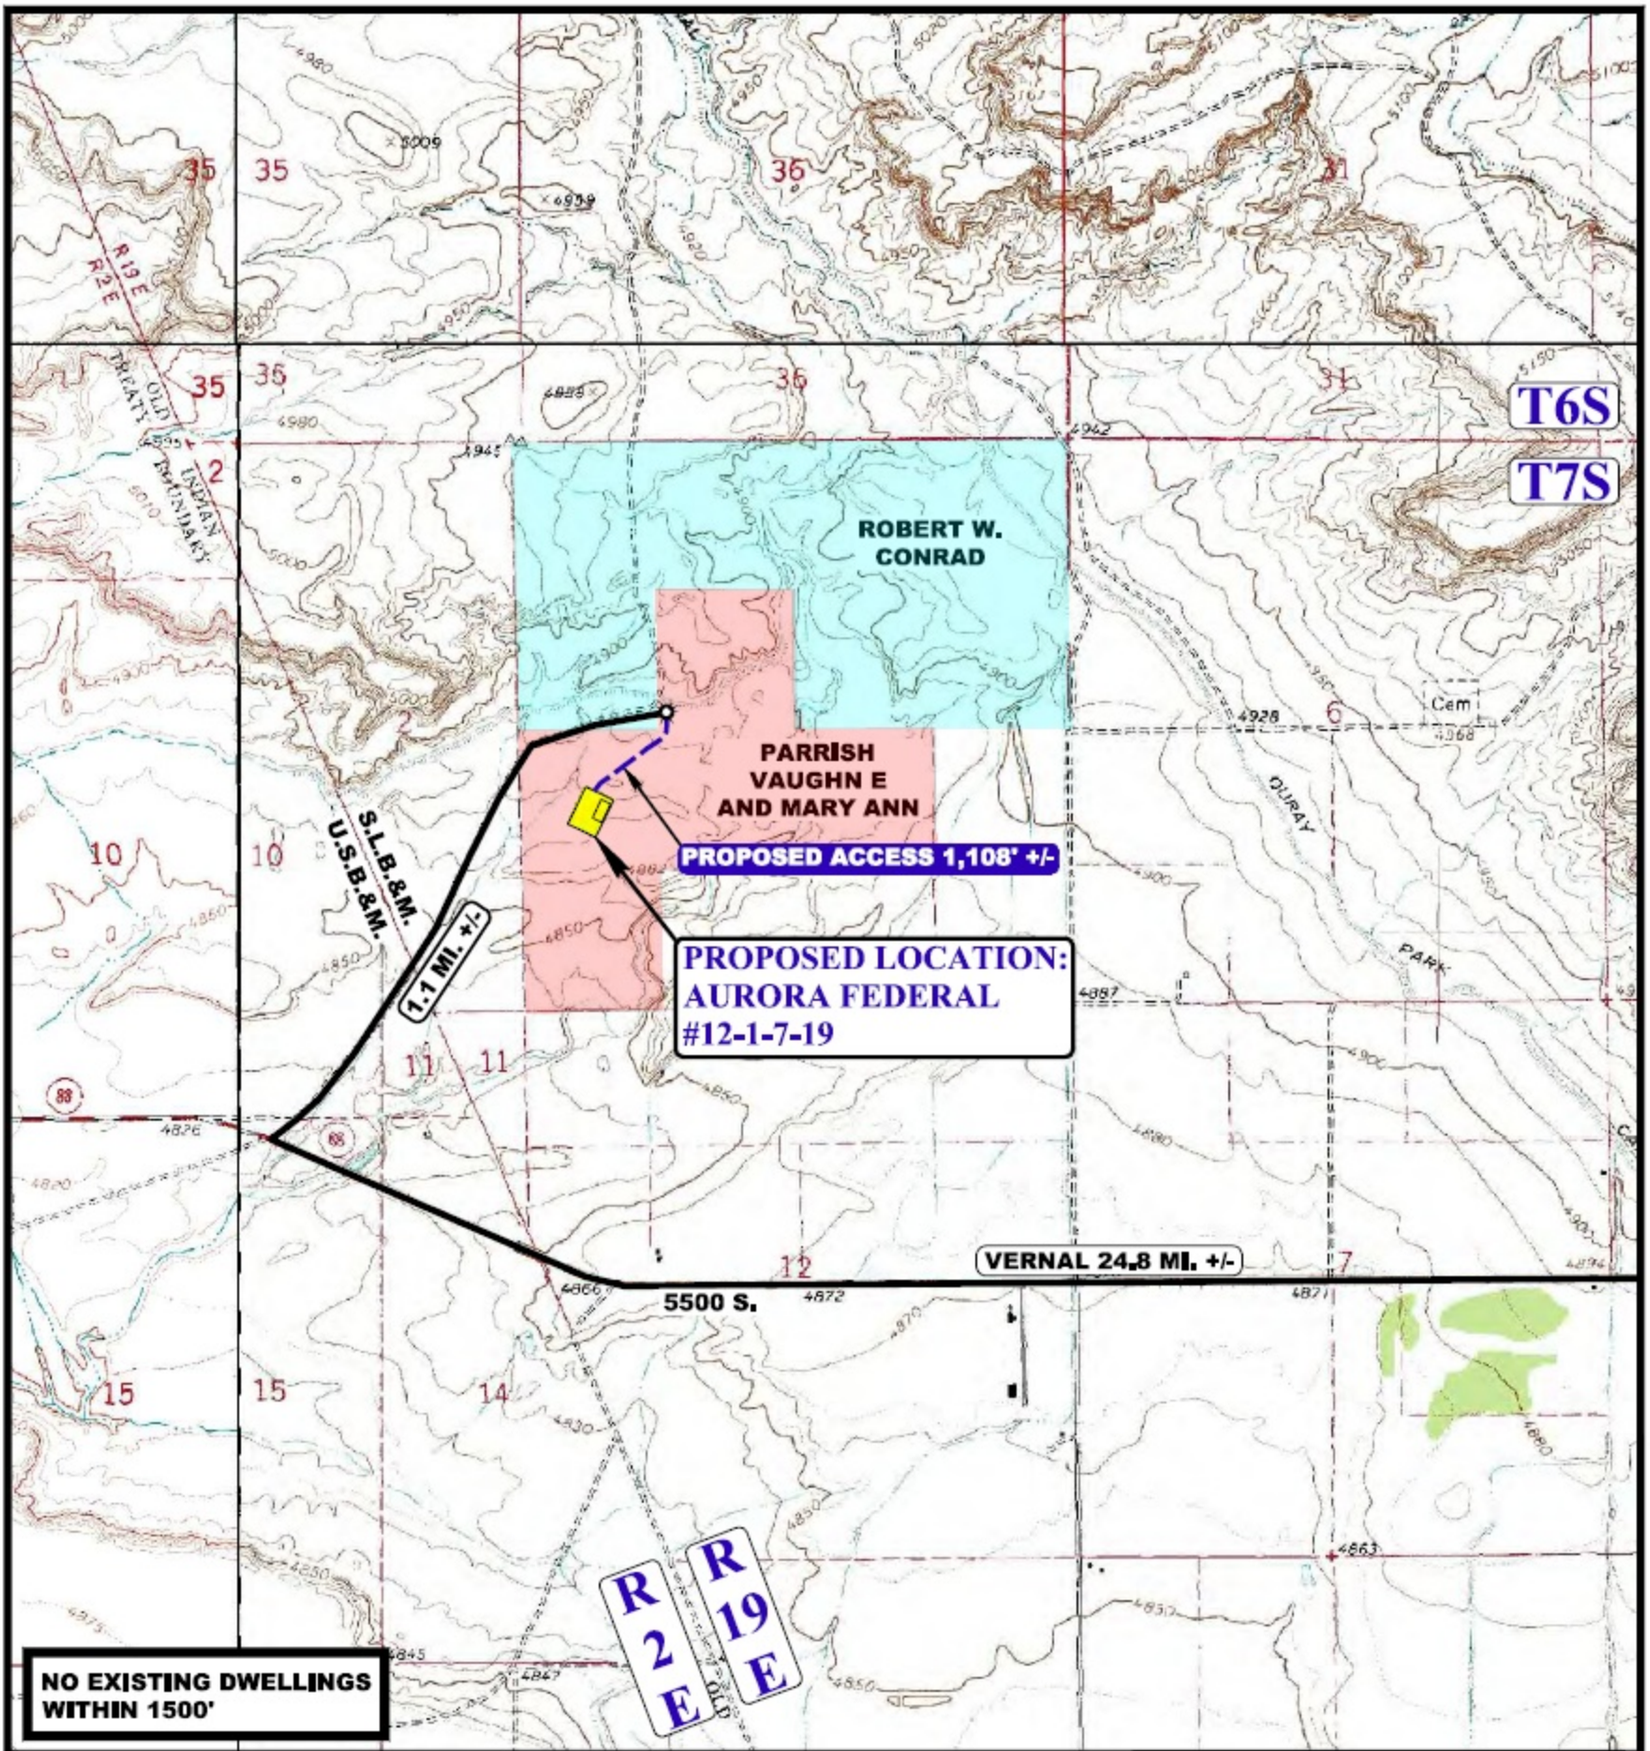

NOTE: PARCEL DATA SHOWN HAS BEEN OBTAINED FROM VARIOUS SOURCES AND SHOULD BE USED FOR MAPPING, GRAPHIC AND PLANNING PURPOSES ONLY. NO WARRANTY IS MADE BY UINTAH ENGINEERING AND LAND SURVEYING (UELS) FOR ACCURACY OF THE PARCEL DATA.

LEGEND:

EXISTING ROAD

PROPOSED ROAD

1 18" CMP REQUIRED

N

BILL BARRETT CORPORATION

AURORA FEDERAL #12-1-7-19
SECTION 1, T7S, R19E, U.S.B.&M.
1980' FSL 660' FWL

DRAWN BY: C.J.	DATE DRAWN: 06-09-14
SCALE: 1" = 2000'	REVISED:10-13-14 T.W.
ACCESS ROAD MAP	**TOPO B**

UINTAH ENGINEERING & LAND SURVEYING

UELS, LLC
Corporate Office * 85 South 200 East
Vernal, UT 84078 * (435) 789-1017

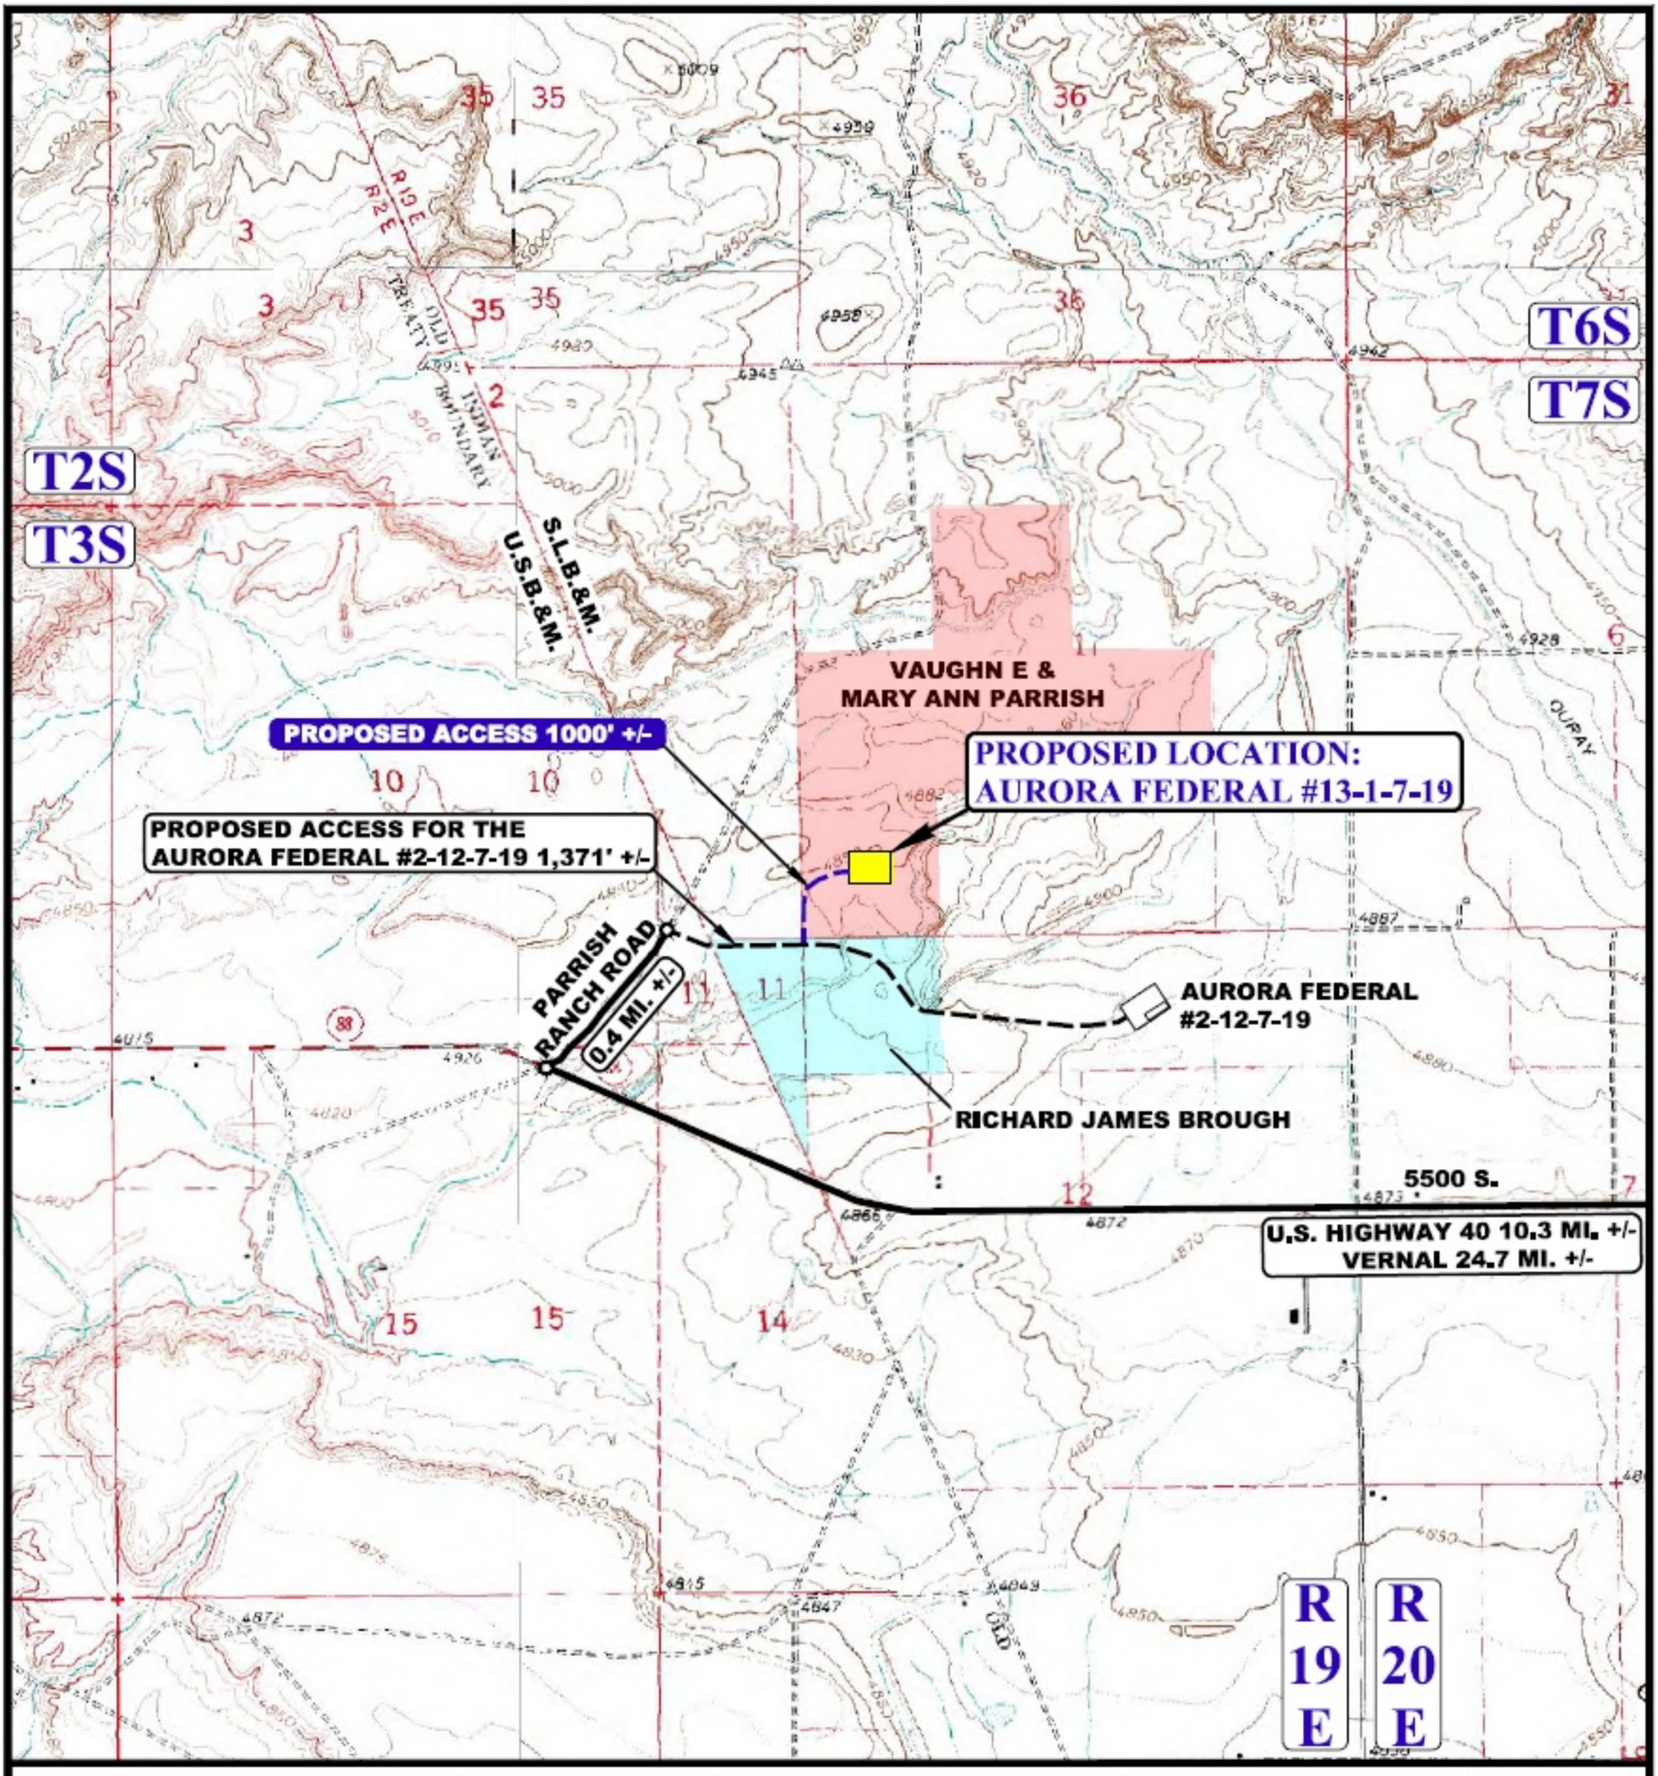

NOTE: PARCEL DATA SHOWN HAS BEEN OBTAINED FROM VARIOUS SOURCES AND SHOULD BE USED FOR MAPPING, GRAPHIC AND PLANNING PURPOSES ONLY. NO WARRANTY IS MADE BY UINTAH ENGINEERING AND LAND SURVEYING (UELS) FOR ACCURACY OF THE PARCEL DATA.

LEGEND:

- EXISTING ROAD
- PROPOSED ROAD
- PROPOSED ROAD (SERVICING OTHER WELLS)

BILL BARRETT CORPORATION

AURORA FEDERAL #13-1-7-19
SECTION 1, T7S, R19E, S.L.B.&M.
685' FSL 685' FWL

DRAWN BY: J.M.C.	DATE DRAWN: 06-19-14
SCALE: 1" = 2000'	REVISED: 10-28-14 T.W.

ACCESS ROAD MAP | **TOPO B**

UINTAH ENGINEERING & LAND SURVEYING

UELS, LLC
Corporate Office * 85 South 200 East
Vernal, UT 84078 * (435) 789-1017

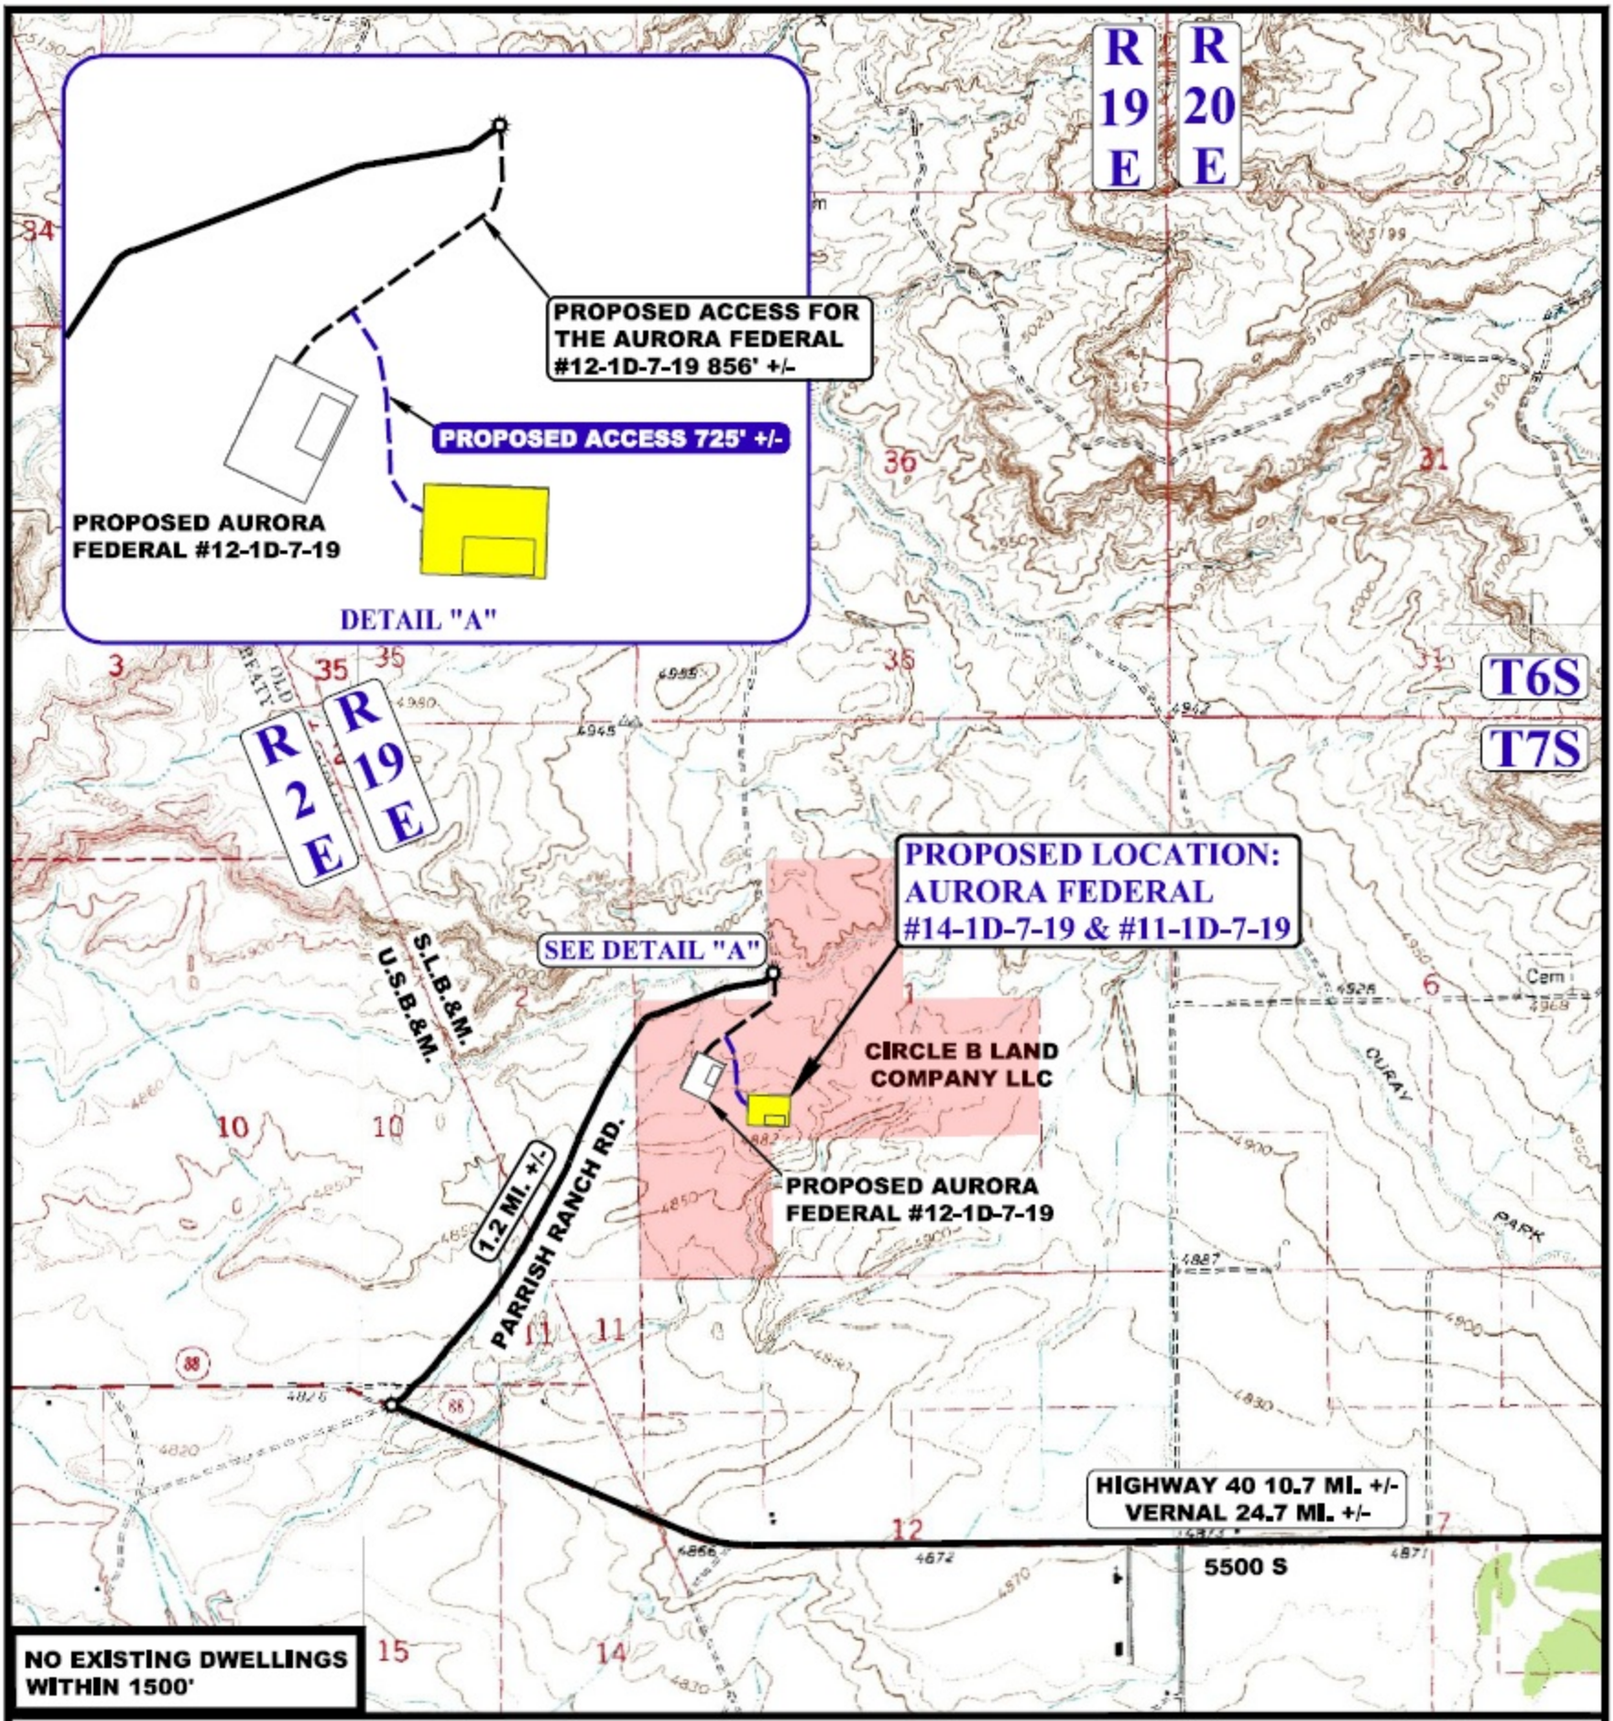

NOTE: PARCEL DATA SHOWN HAS BEEN OBTAINED FROM VARIOUS SOURCES AND SHOULD BE USED FOR MAPPING, GRAPHIC AND PLANNING PURPOSES ONLY. NO WARRANTY IS MADE BY UINTAH ENGINEERING AND LAND SURVEYING (UELS) FOR ACCURACY OF THE PARCEL DATA.

LEGEND:

- EXISTING ROAD
- PROPOSED ROAD
- PROPOSED ROAD (SERVICING OTHER WELLS)

BILL BARRETT CORPORATION

AURORA FEDERAL #14-1D-7-19 & #11-1D-7-19
SECTION 1, T7S, R19E, S.L.B.&M.
NW 1/4 SW 1/4

DRAWN BY: J.M.C.	DATE DRAWN: 07-14-14
SCALE: 1" = 2000'	REVISED: 10-13-14 T.W.

ACCESS ROAD MAP | **TOPO B**

UINTAH ENGINEERING & LAND SURVEYING

UELS, LLC
Corporate Office * 85 South 200 East
Vernal, UT 84078 * (435) 789-1017

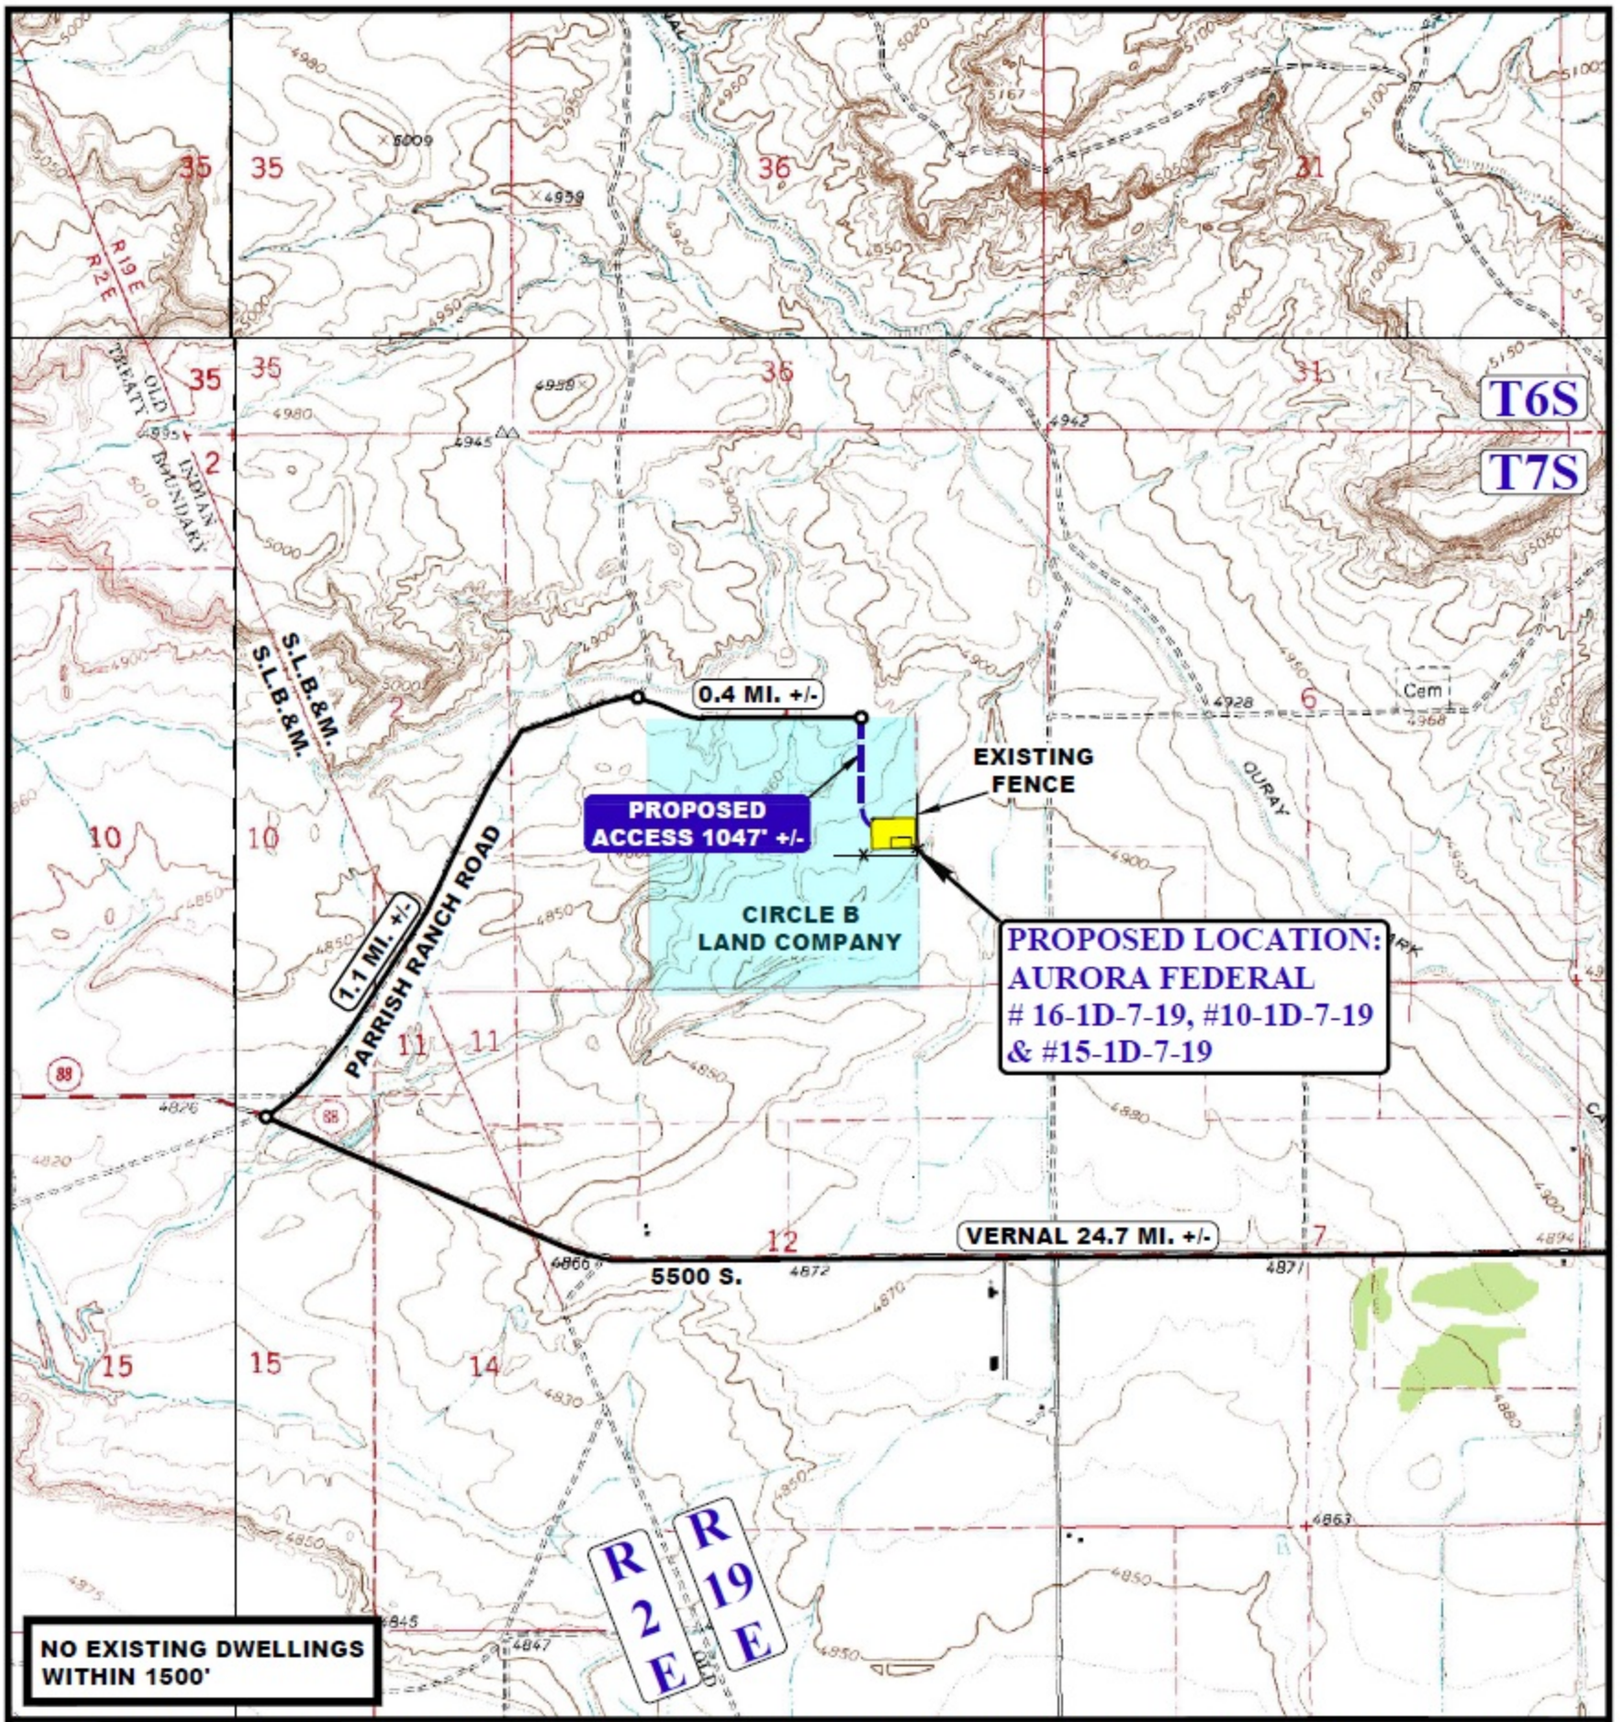

NOTE: PARCEL DATA SHOWN HAS BEEN OBTAINED FROM VARIOUS SOURCES AND SHOULD BE USED FOR MAPPING, GRAPHIC AND PLANNING PURPOSES ONLY. NO WARRANTY IS MADE BY UINTAH ENGINEERING AND LAND SURVEYING (UELS) FOR ACCURACY OF THE PARCEL DATA.

LEGEND:

EXISTING ROAD
PROPOSED ROAD
EXISTING FENCE

N

BILL BARRETT CORPORATION

AURORA FEDERAL #16-1D-7-19, #10-1D-7-19 & #15-1D-7-19
SECTION 1, T7S, R19E, U.S.B.&M.
NW 1/4 SE 1/4

DRAWN BY: C.J.	DATE DRAWN: 06-03-14
SCALE: 1" = 2000'	REVISED: 10-01-14

ACCESS ROAD MAP | **TOPO B**

UINTAH ENGINEERING & LAND SURVEYING

UELS, LLC
Corporate Office * 85 South 200 East
Vernal, UT 84078 * (435) 789-1017

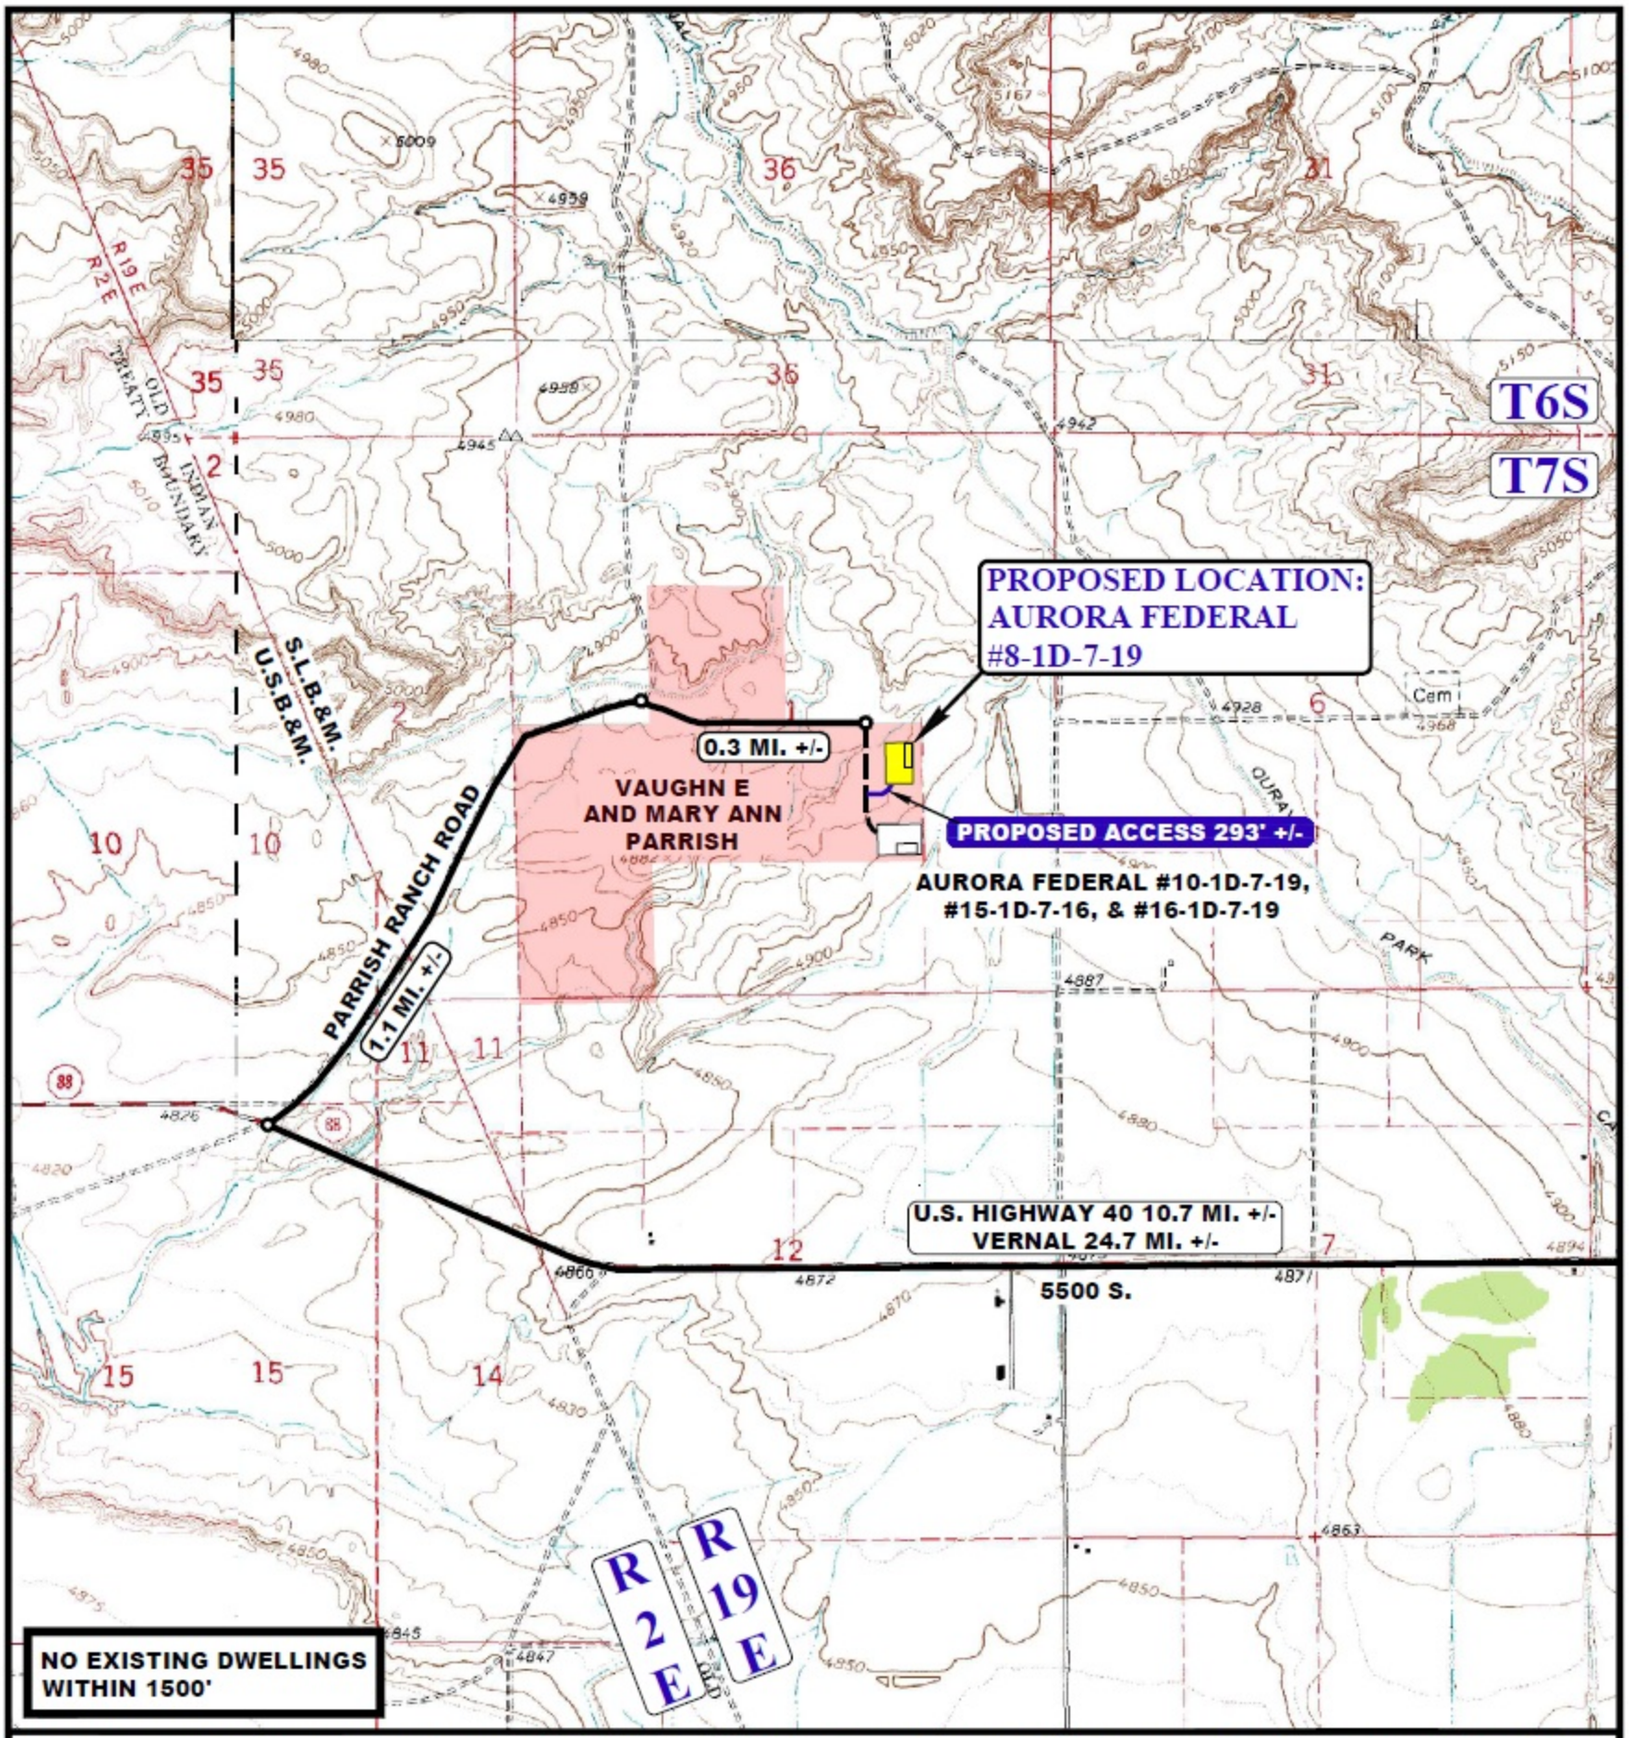

NOTE: PARCEL DATA SHOWN HAS BEEN OBTAINED FROM VARIOUS SOURCES AND SHOULD BE USED FOR MAPPING, GRAPHIC AND PLANNING PURPOSES ONLY. NO WARRANTY IS MADE BY UINTAH ENGINEERING AND LAND SURVEYING (UELS) FOR ACCURACY OF THE PARCEL DATA.

LEGEND:

- EXISTING ROAD
- PROPOSED ROAD
- PROPOSED ROAD (SERVICING OTHER WELLS)

N

BILL BARRETT CORPORATION

AURORA FEDERAL #8-1D-7-19
SECTION 1, T7S, R19E, U.S.B.&M.
2312' FSL 1559' FEL

DRAWN BY: C.J.	DATE DRAWN: 06-09-14
SCALE: 1" = 2000'	REVISED: 10-01-14 C.J.

ACCESS ROAD MAP | **TOPO B**

UINTAH ENGINEERING & LAND SURVEYING

UELS, LLC
Corporate Office * 85 South 200 East
Vernal, UT 84078 * (435) 789-1017