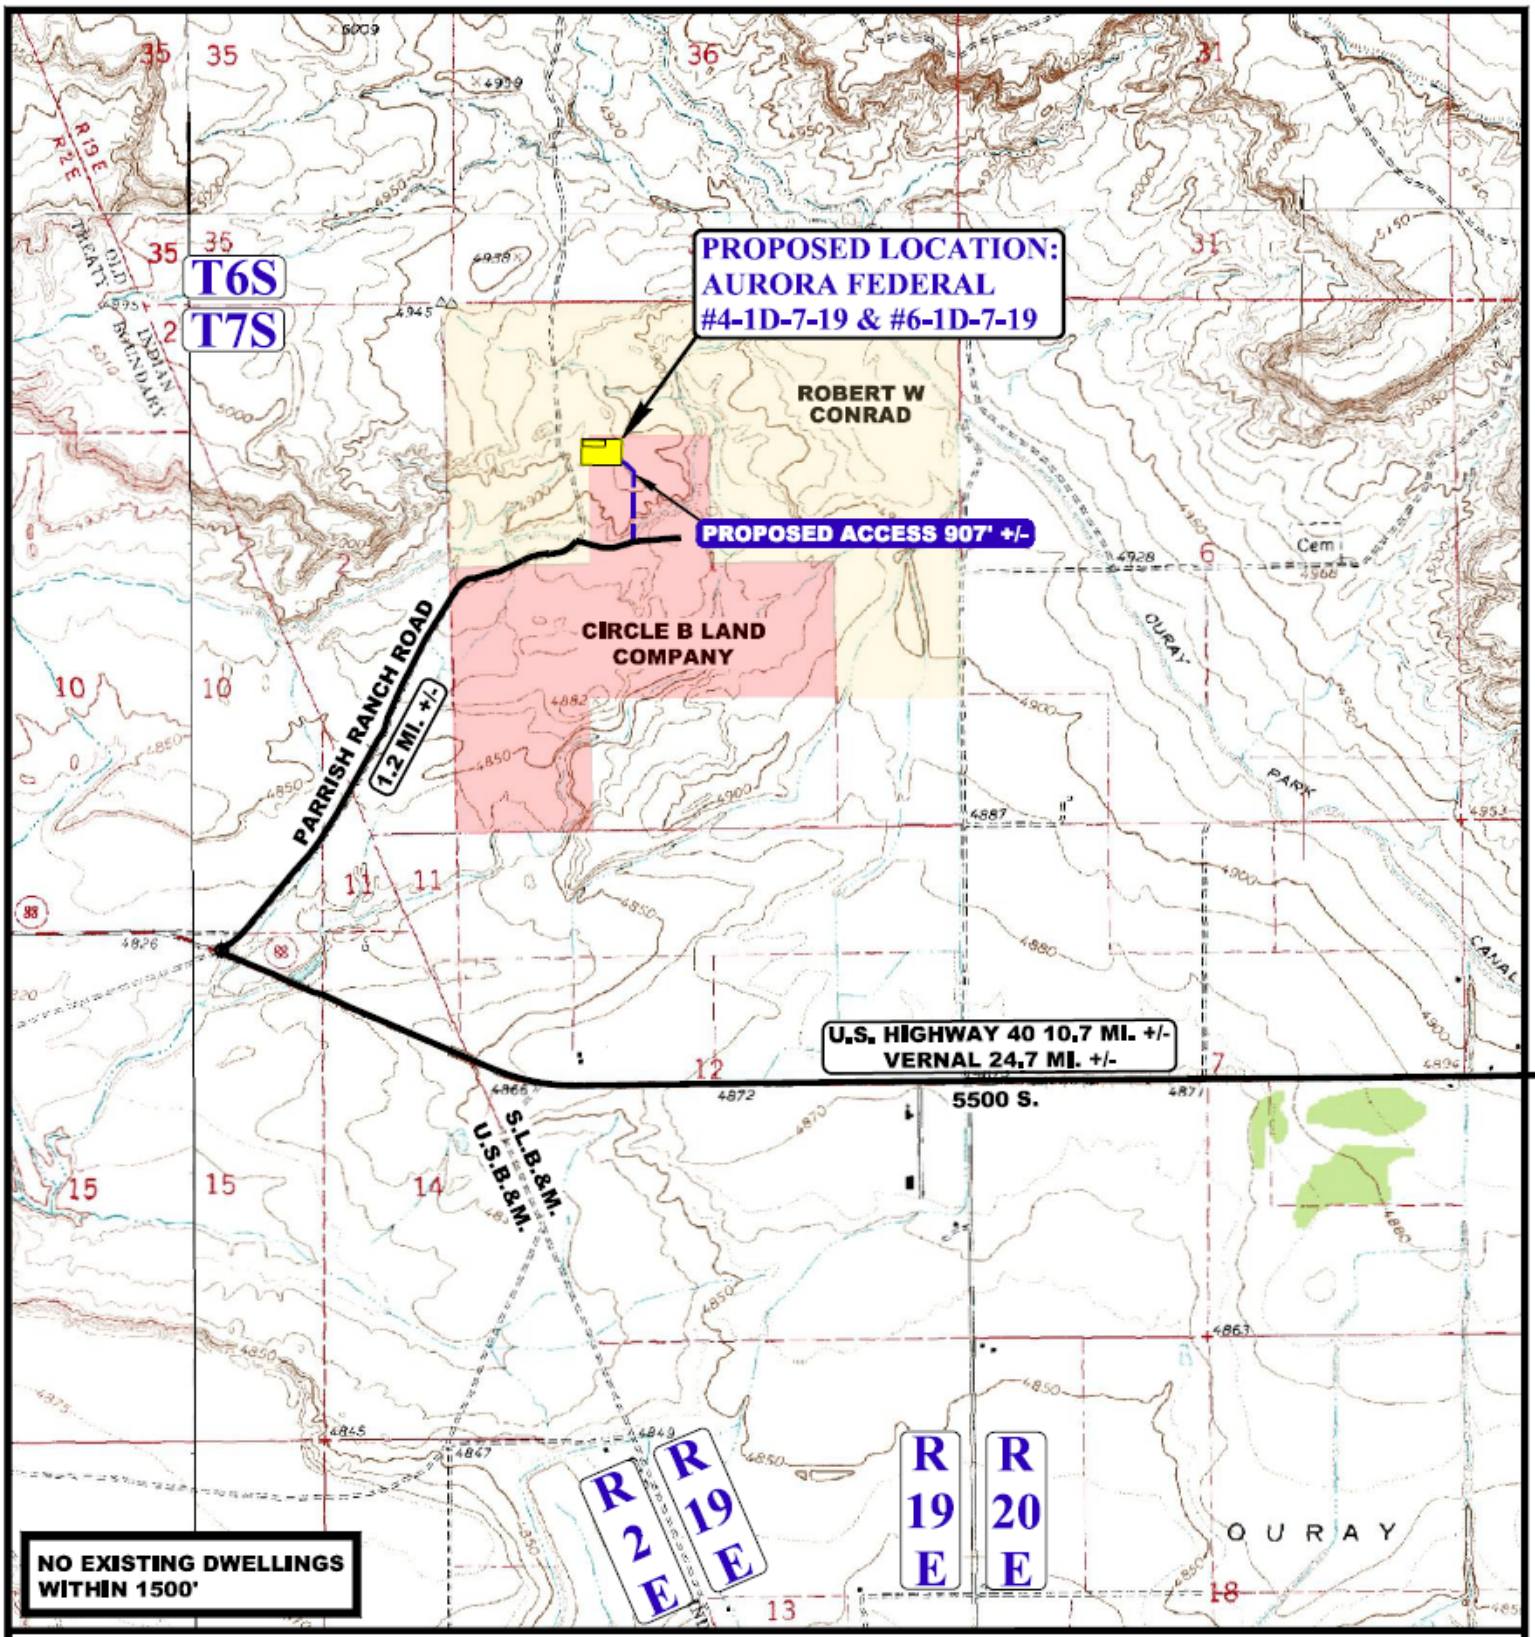

NOTE: PARCEL DATA SHOWN HAS BEEN OBTAINED FROM VARIOUS SOURCES AND SHOULD BE USED FOR MAPPING, GRAPHIC AND PLANNING PURPOSES ONLY. NO WARRANTY IS MADE BY UINTAH ENGINEERING AND LAND SURVEYING (UELS) FOR ACCURACY OF THE PARCEL DATA.

LEGEND:

EXISTING ROAD

PROPOSED ROAD

N

BILL BARRETT CORPORATION

AURORA FEDERAL #4-1D-7-19 & #6-1D-7-19
SECTION 1, T7S, R19E, S.L.B.&M.
SE 1/4 NW 1/4

DRAWN BY: J.M.C.	DATE DRAWN: 06-13-14
SCALE: 1" = 2000'	REVISED: 10-13-14 T.W.
ACCESS ROAD MAP	**TOPO B**

UINTAH ENGINEERING & LAND SURVEYING

UELS, LLC
Corporate Office * 85 South 200 East
Vernal, UT 84078 * (435) 789-1017