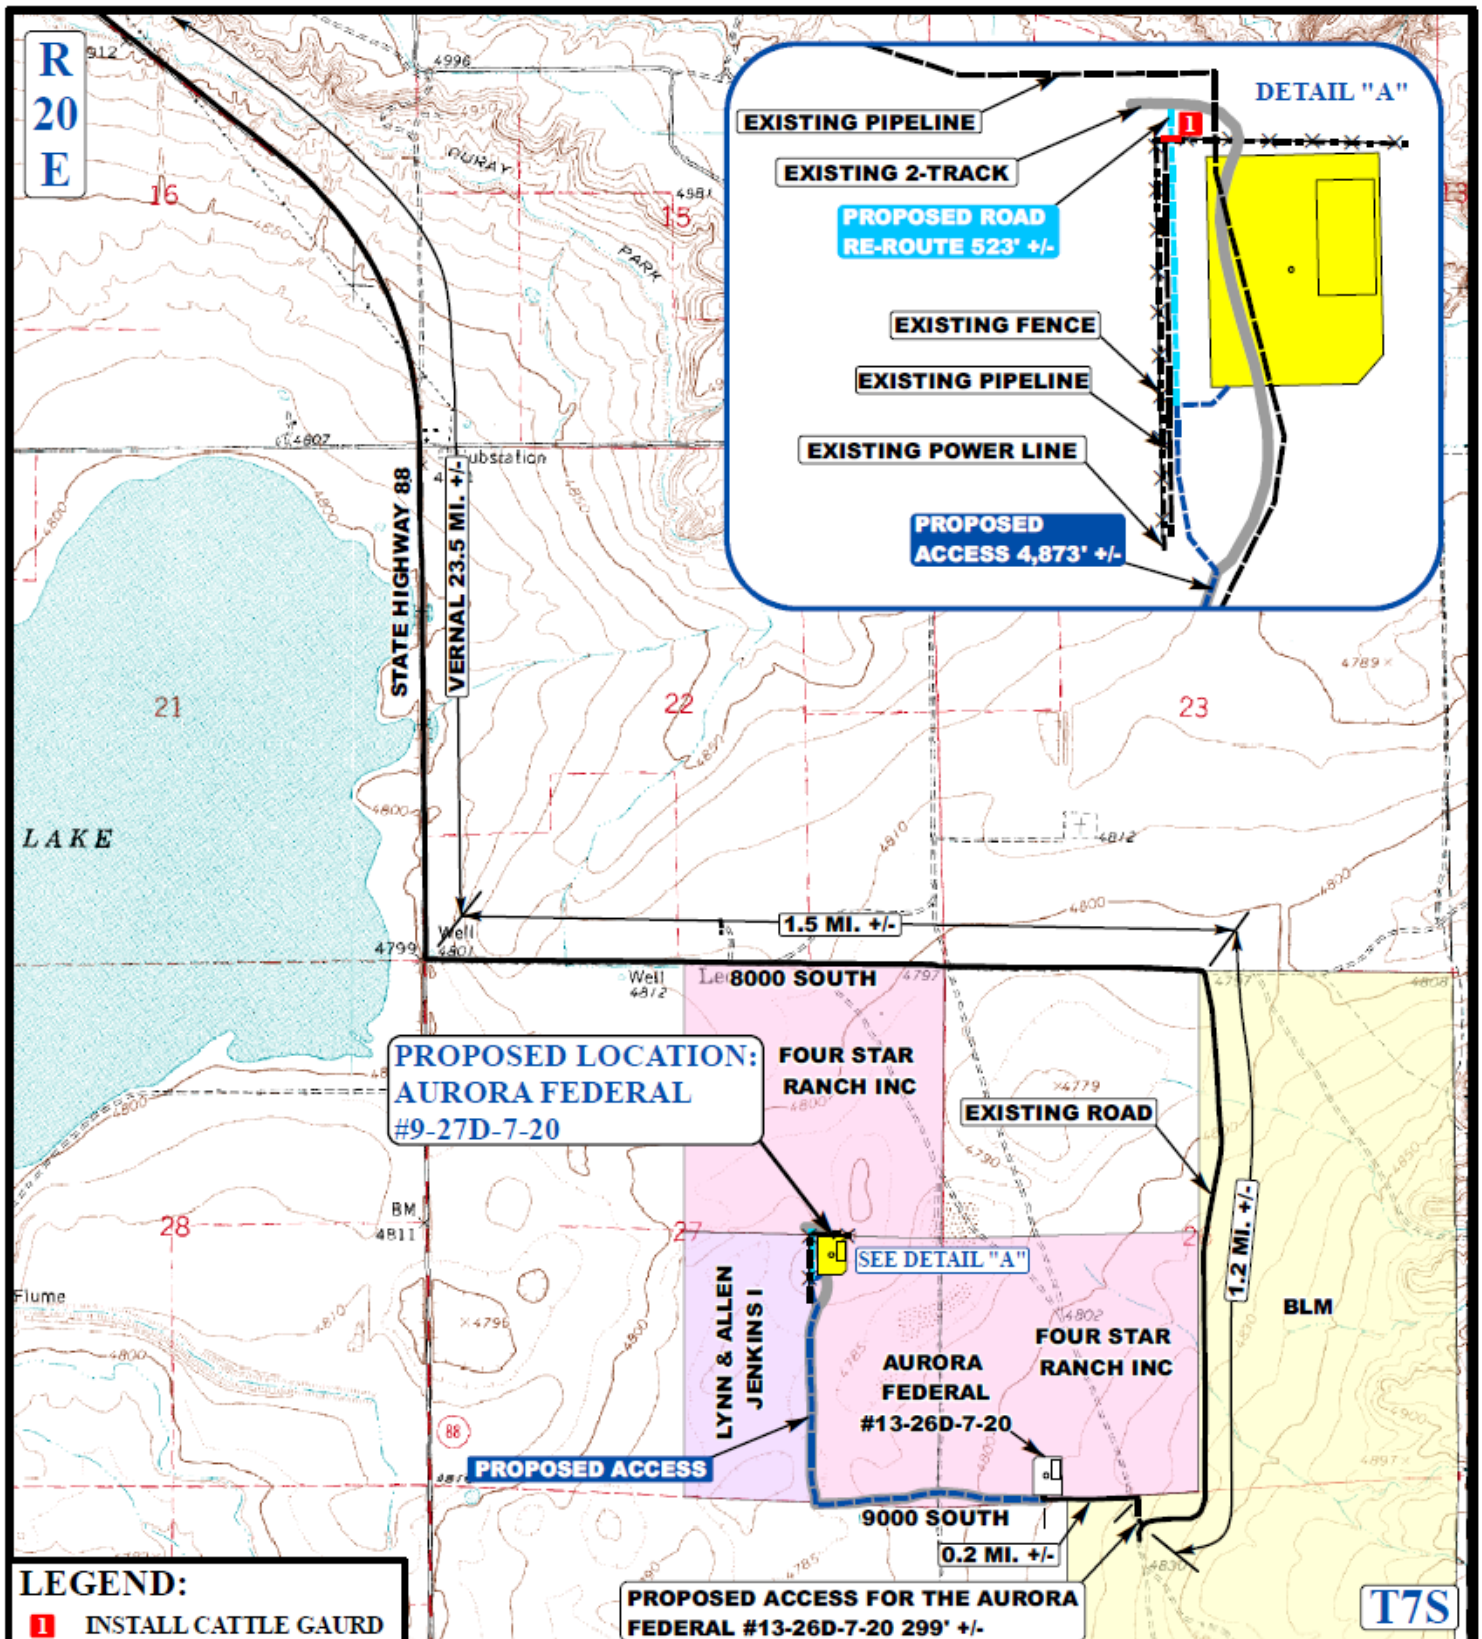

LEGEND:

- EXISTING ROADS
- PROPOSED ACCESS ROAD
- PROPOSED ROAD RE-ROUTE
- EXISTING 2-TRACK
- EXISTING POWER LINE
- EXISTING PIPELINE
- EXISTING FENCE

N

BILL BARRETT CORPORATION

AURORA FEDERAL #9-27D-7-20
SECTION 27, T7S, R20E, S.L.B.&M.
2523' FSL 1091' FEL

Uintah Engineering & Land Surveying
85 South 200 East Vernal, Utah 84078
(435) 789-1017 * FAX (435) 789-1813

ACCESS ROAD MAP

01	22	14
MONTH	DAY	YEAR

SCALE: 1" = 2000' | DRAWN BY: J.M.C. | REV: 08-21-14 J.M.F.

B TOPO