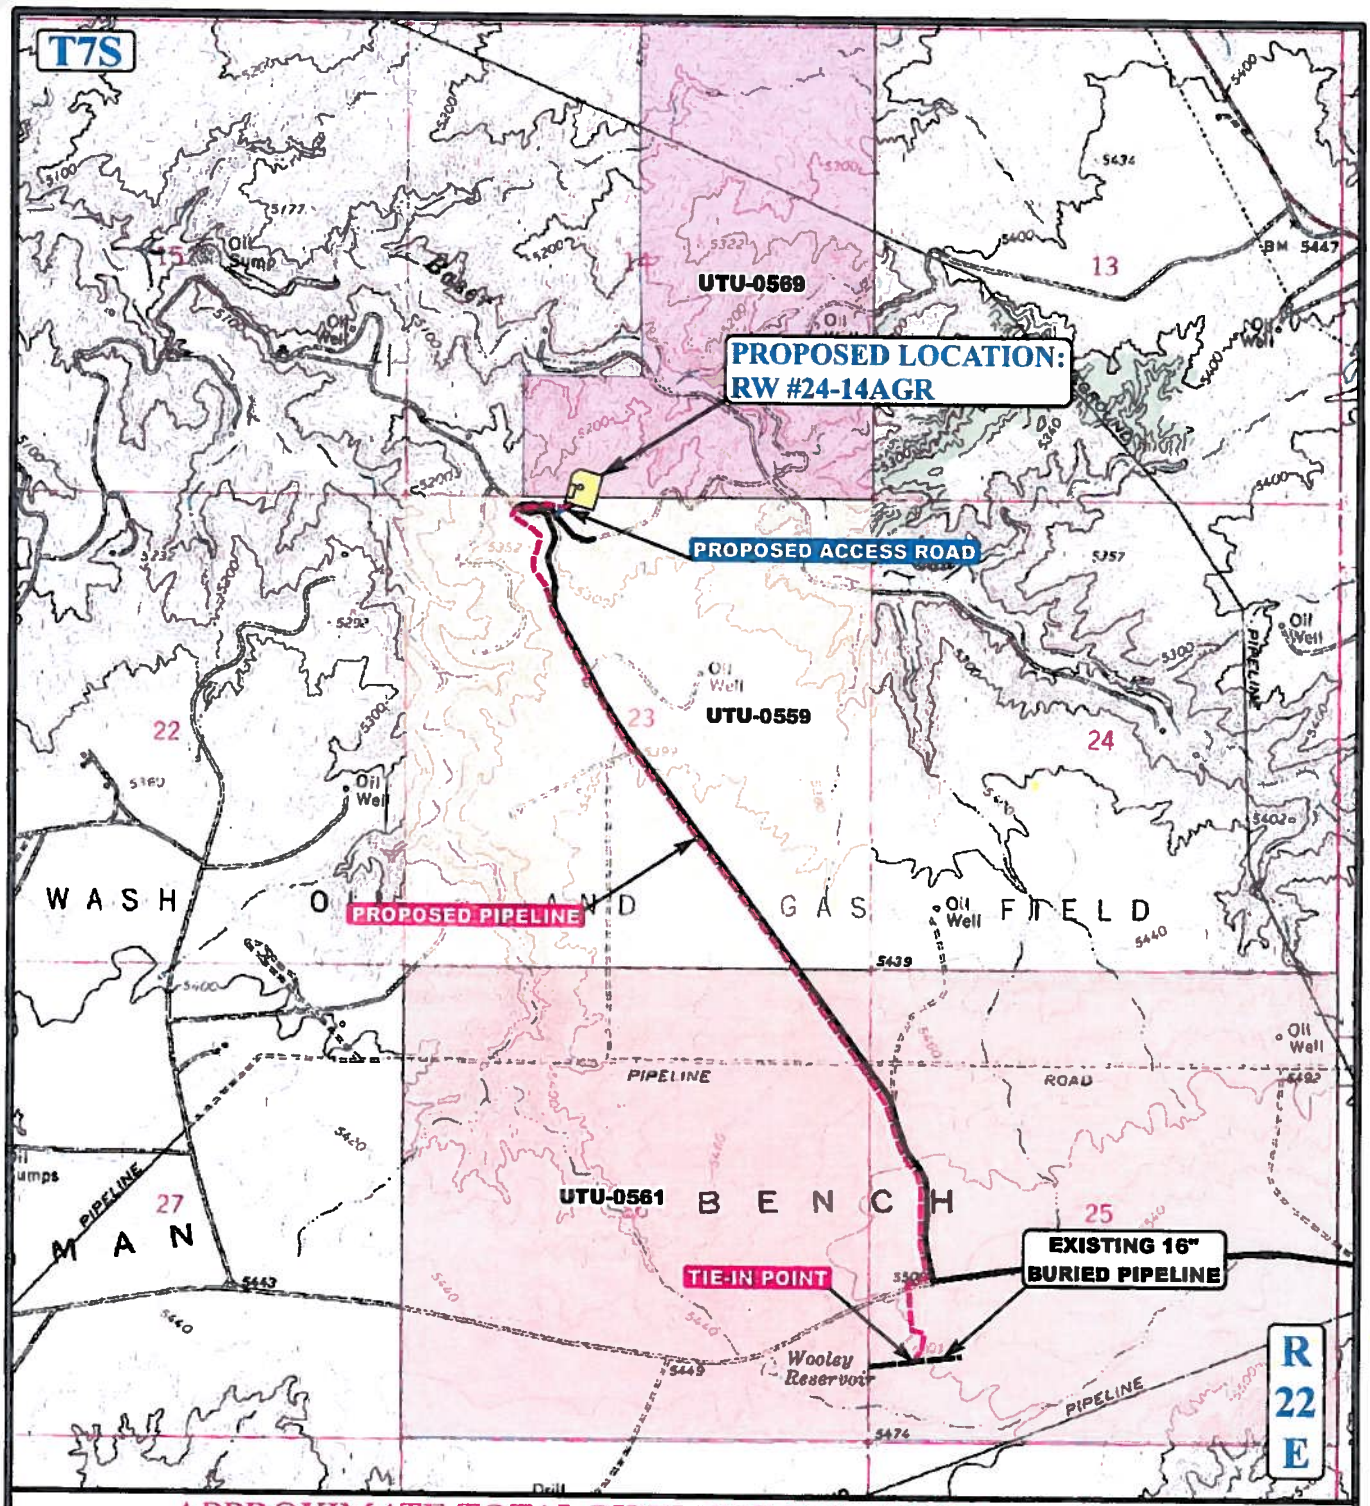

APPROXIMATE TOTAL PIPELIINE DISTANCE = 12,004' +/-

LEGEND:

- EXISTING ROADS
- PROPOSED ACCESS ROAD
- PROPOSED PIPELINE
- EXISTING PIPELINE

N

QEP ENERGY COMPANY

RW #24-14AGR
SECTIONS 14, 23, 25 & 26 T7S, R22E, S.L.B.&M.
UINTAH COUNTY, UTAH

Uintah Engineering & Land Surveying
85 South 200 East Vernal, Utah 84078
(435) 789-1017 * FAX (435) 789-1813

TOPOGRAPHIC MAP	06 MONTH	07 DAY	12 YEAR	D TOPO
SCALE: 1"=2000'	DRAWN BY: A.T.	REV: 03-25-15 B.D.		