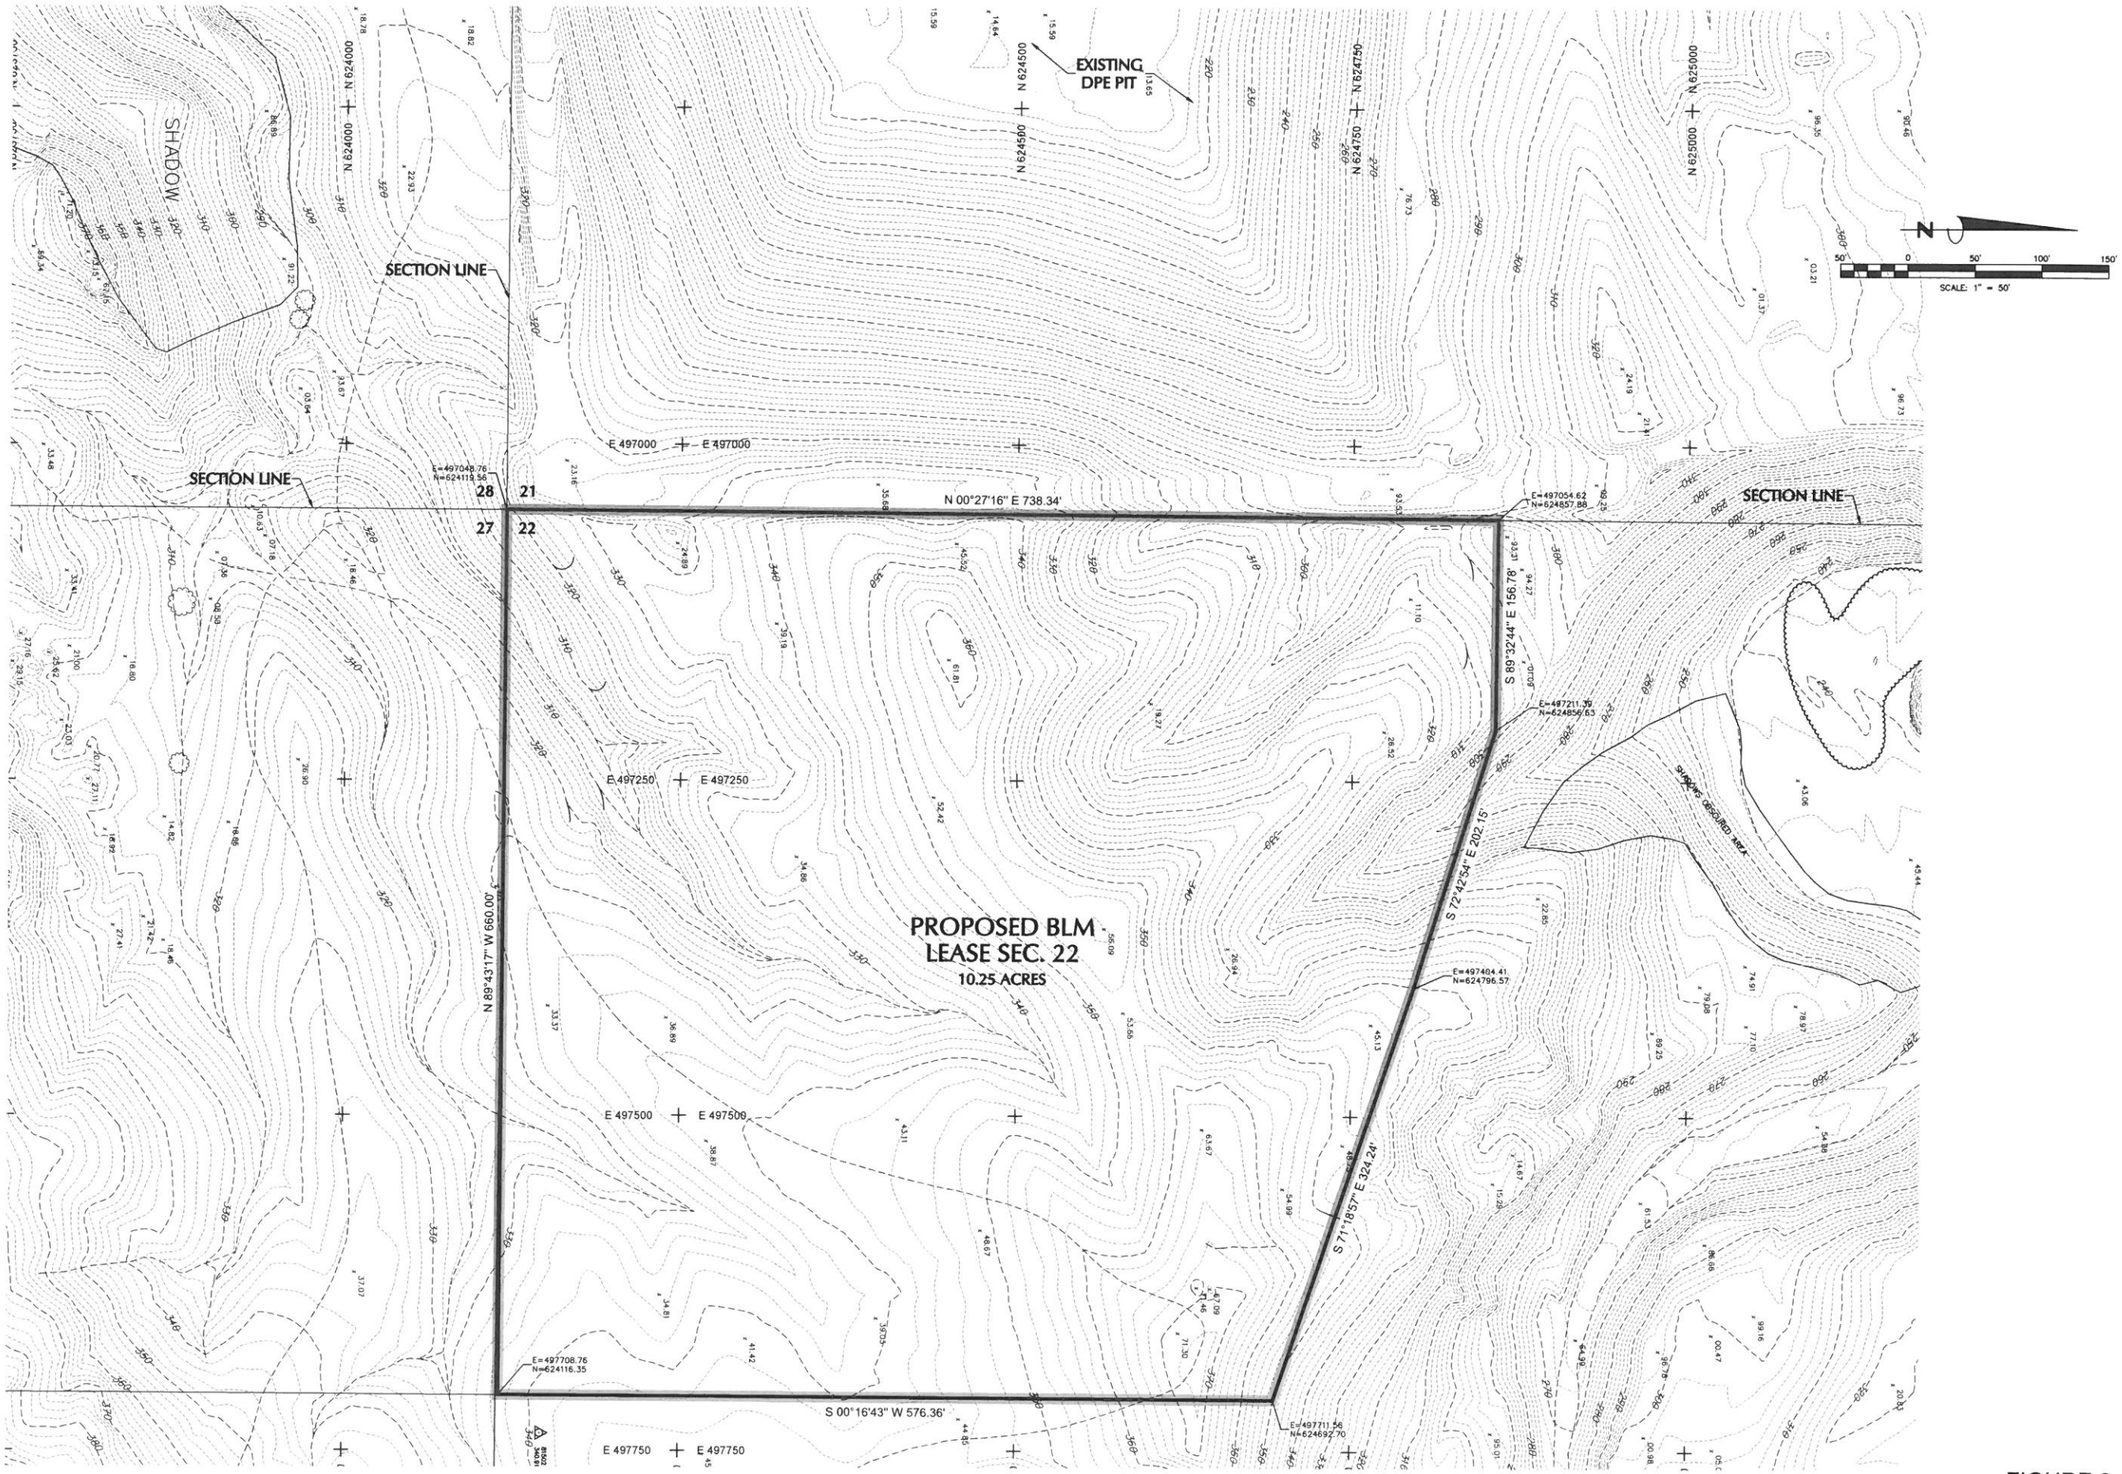

FIGURE 2

Z:\Pro2016\16052\drawings\16052 Cdr Copy Of 06162016.dwg

DPE BLAISDELL
PIT EXPANSION
FIGURE 2 - SHEET 1

1560 S. 5th Avenue
Yuma, AZ 85364
Phone: (928) 819-0825
Fax: (928) 819-0826
www.dahlrobins.com

DAHL, ROBINS & ASSOCIATES, INC.

THIS DRAWING AND THE DATA CONTAINED HEREON ARE THE PROPERTY OF DAHL ROBINS & ASSOCIATES INC AND SHALL NOT BE USED, REPRODUCED OR TRANSFERRED WITHOUT THE EXPRESS

DPE BLAISDELL PIT
SEC. 22 PROJECT AREA - BLM LEASE

A SURVEY OF PORTIONS OF SECTIONS 21, 28 & 29,
T. 8 S., R. 21 W., GILA & SALT RIVER BASE & MERIDIAN,
YUMA COUNTY, ARIZONA

Registered Professional Engineer (Civil)
CERTIFICATE NO. 50017
CHRISTOPHER D. RODINE
Expires 3/31/2017

DATE:	FEB 2016
DESIGNED BY:	C.D.R.
DRAWN BY:	J.D.L.
CHECKED BY:	C.D.R.
SURVEYED BY:	J.N.L.
PROJECT NO:	16052
SHEET	OF
1	2