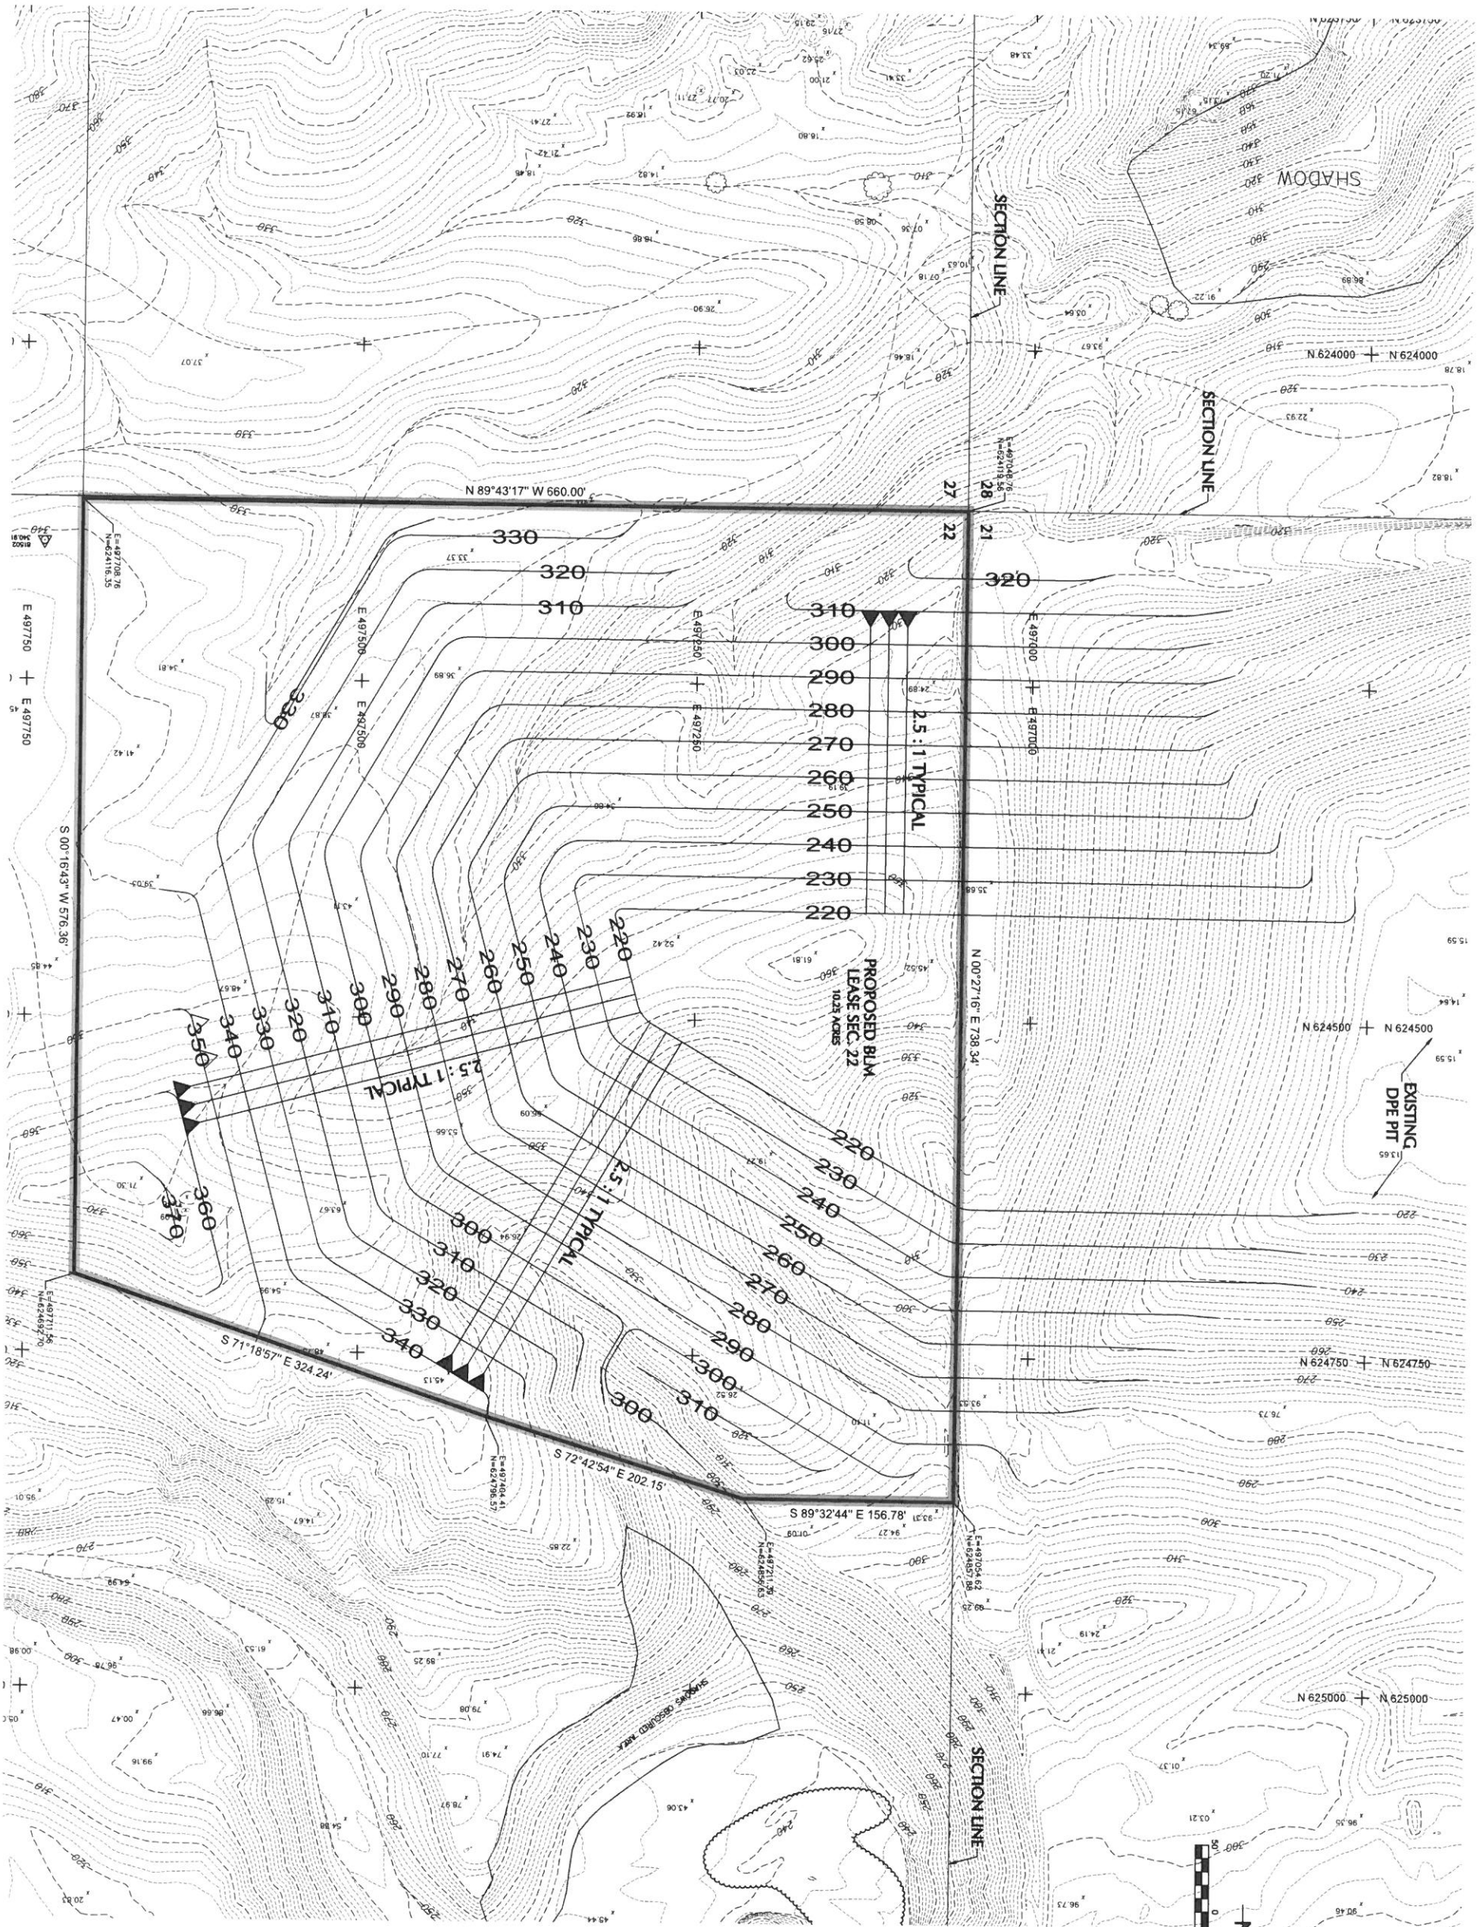


FIGURE 5

Z:\Proj2016\16052\drawings\16052 Cir Copy Of 04212016.dwg

| | |
|---|---|
| SHEET | 1 OF 1 |
| PROJECT NO. | 16052 |
| SURVEYED BY | JNL |
| CHECKED BY | CDR |
| DRAWN BY | JDL |
| DESIGNED BY | CDR |
| DATE | FEB 2016 |

Expires 3/31/2017

# DPE BLAISDELL PIT
## FINAL GRADING PLAN - BLM LEASE

A SURVEY OF PORTIONS OF SECTIONS 21, 28 & 29,
T. 8 S., R. 21 W., GILA & SALT RIVER BASE & MERIDIAN,
YUMA COUNTY, ARIZONA


DAHL, ROBINS & ASSOCIATES, INC.
1560 S. 5th Avenue
Yuma, AZ 85364
Phone: (928) 819-0825
Fax: (928) 819-0826
www.dahlrobins.com


| DATE: | DRAWINGS ISSUE RECORD: |
|---|---|
| | |

THIS DRAWING AND THE DATA CONTAINED HEREON ARE THE PROPERTY OF DAHL, ROBINS & ASSOCIATES, INC. AND SHALL NOT BE USED, REPRODUCED OR TRANSFERRED, WITHOUT THE PRIOR EXPRESS