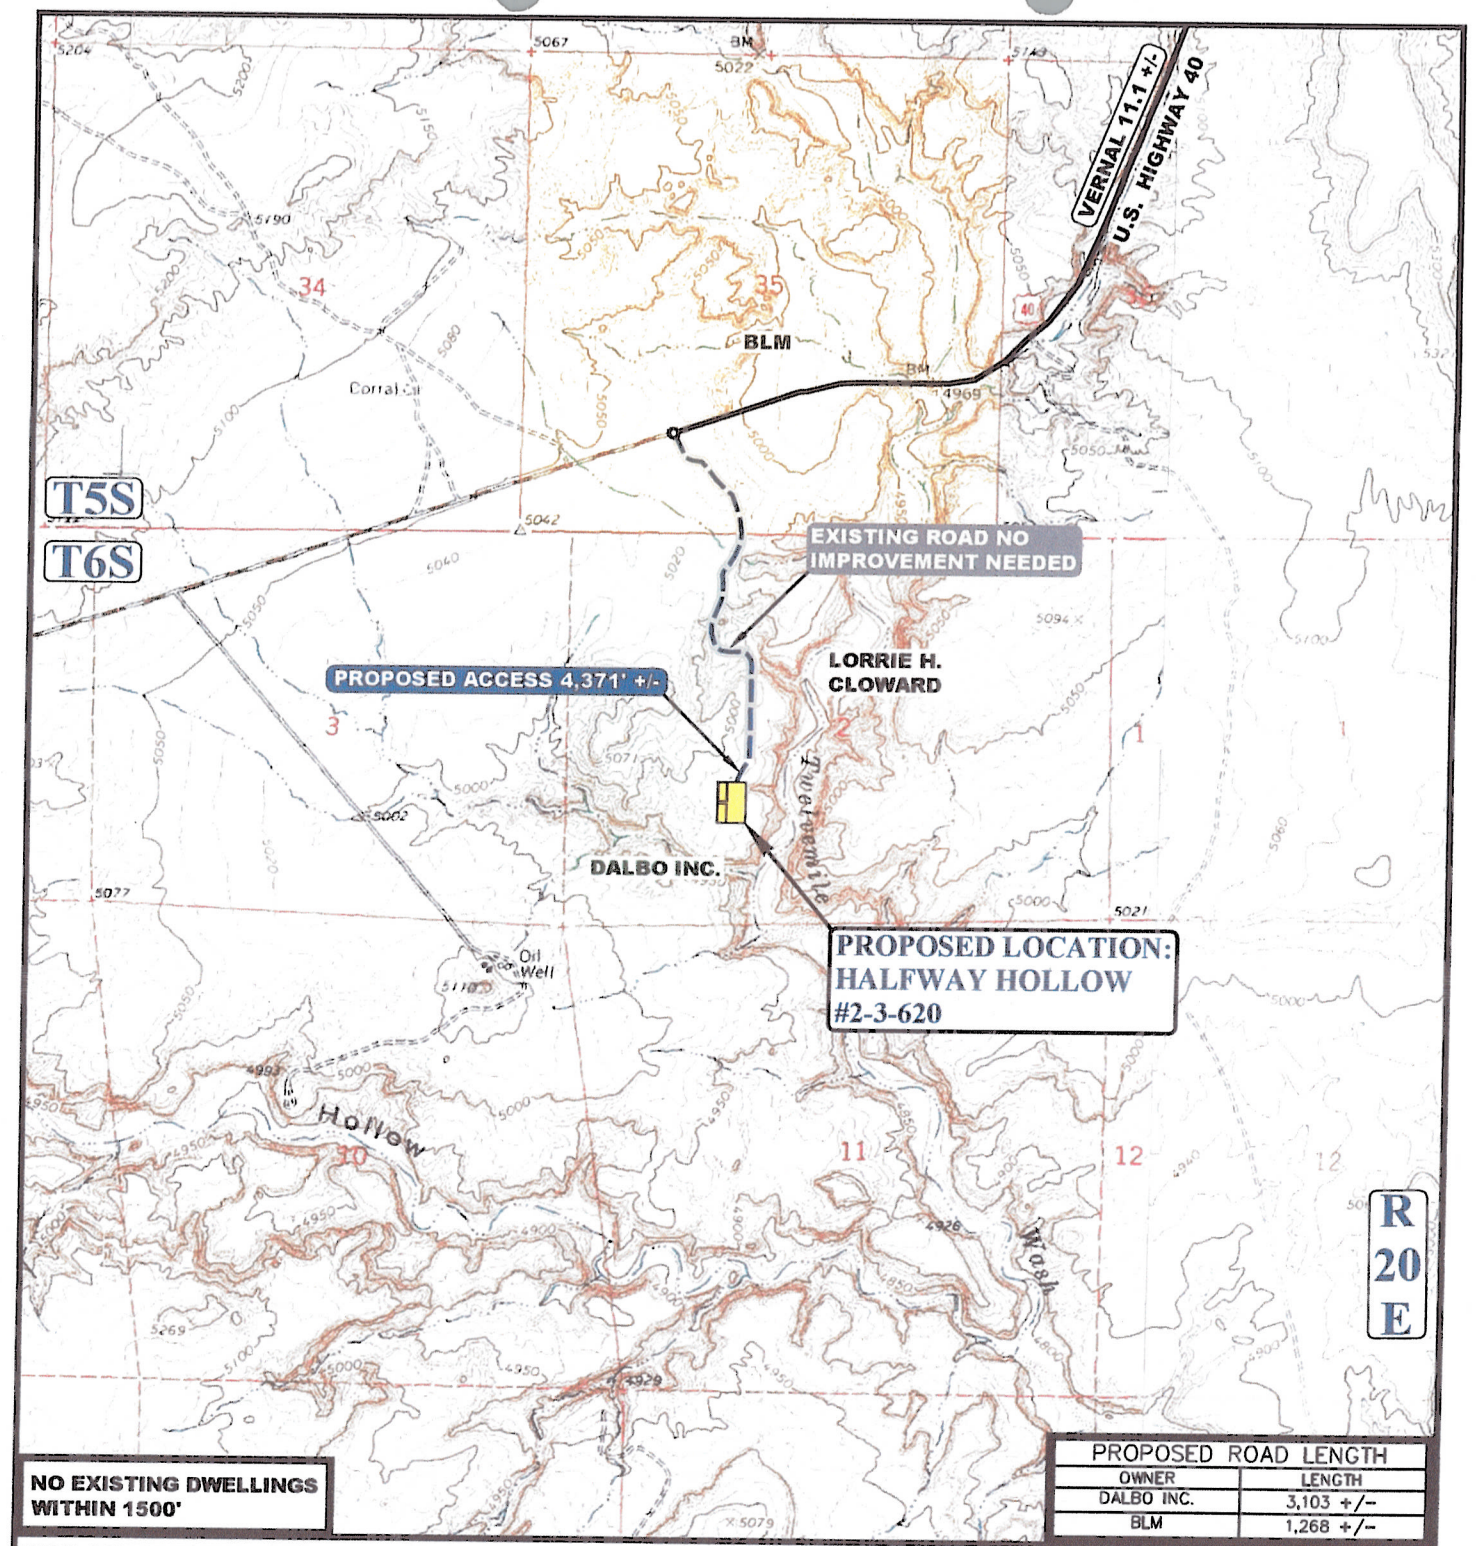

NO EXISTING DWELLINGS WITHIN 1500'

PROPOSED ROAD LENGTH	
OWNER	LENGTH
DALBO INC.	3,103 +/-
BLM	1,268 +/-

NOTE: PARCEL DATA SHOWN HAS BEEN OBTAINED FROM VARIOUS SOURCES AND SHOULD BE USED FOR MAPPING, GRAPHIC AND PLANNING PURPOSES ONLY. NO WARRANTY IS MADE BY UINTAH ENGINEERING AND LAND SURVEYING (UELS) FOR ACCURACY OF THE PARCEL DATA.

LEGEND:

- EXISTING ROAD
- PROPOSED ROAD
- PROPOSED ROAD (SERVICING OTHER WELLS)
- EXISTING ROAD NO IMPROVEMENT NEEDED

N

AXIA ENERGY

HALFWAY HOLLOW #2-3-620
SECTION 2, T6S, R20E, S.L.B.&M.
SW 1/4

DRAWN BY: N.W.	DATE DRAWN: 10-06-14
SCALE: 1" = 2000'	REVISED: 11-05-14 N.W.
ACCESS ROAD MAP	TOPO B

UINTAH ENGINEERING & LAND SURVEYING

UELS, LLC
Corporate Office * 85 South 200 East
Vernal, UT 84078 * (435) 789-1017