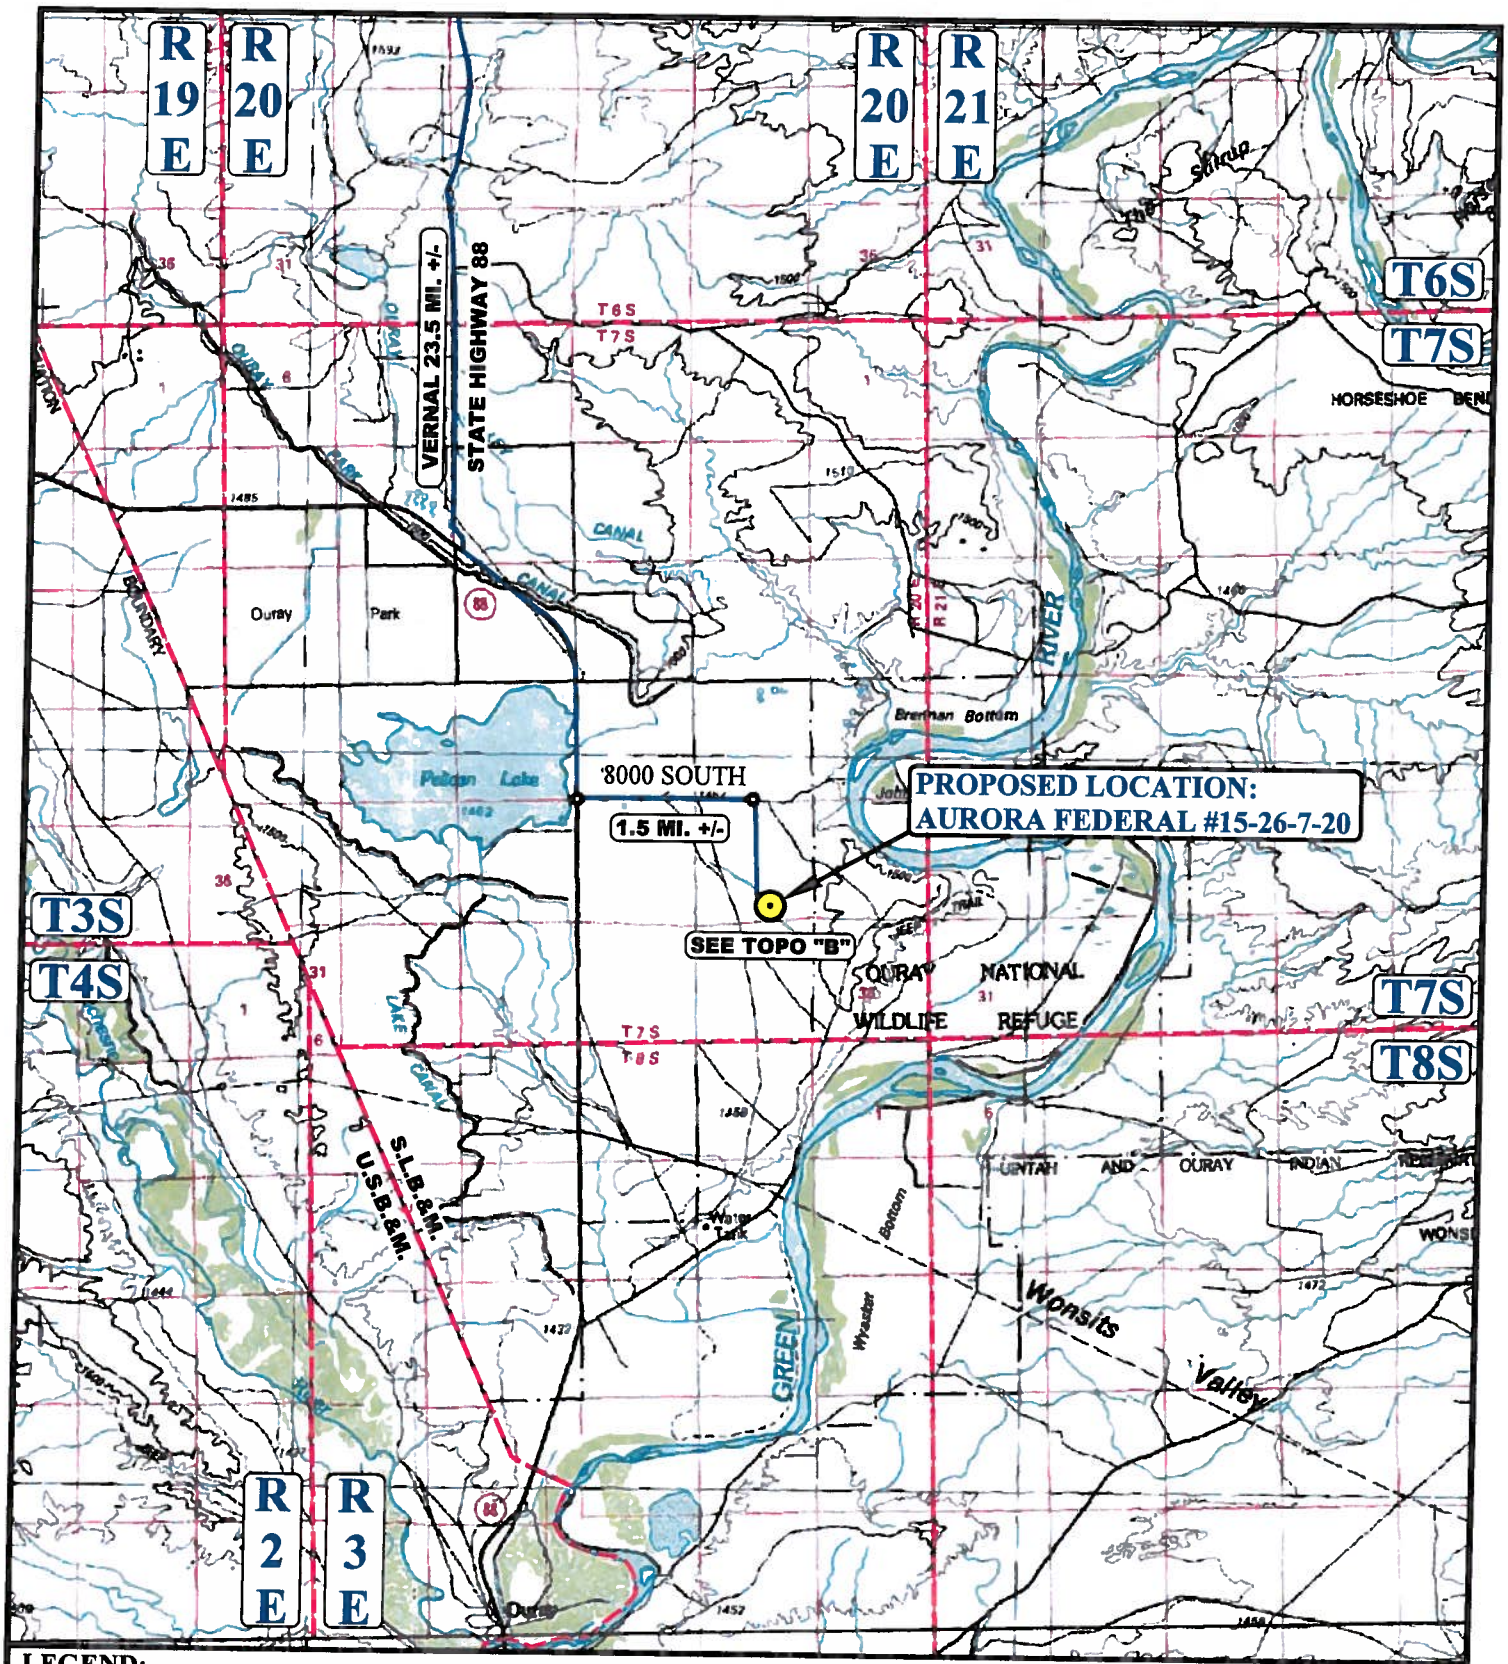

LEGEND:

⊙ PROPOSED LOCATION

N

BILL BARRETT CORPORATION

AURORA FEDERAL #15-26-7-20
SECTION 26, T7S, R20E, S.L.B.&M.
668' FSL 1974' FEL

DRAWN BY: N.W.	DATE DRAWN: 07-14-14
SCALE: 1:100,000	REVISED: 08-21-14 C.M.F.

ACCESS ROAD MAP | **TOPO A**

UINTAH ENGINEERING & LAND SURVEYING

UELS, LLC
Corporate Office * 85 South 200 East
Vernal, UT 84078 * (435) 789-1017

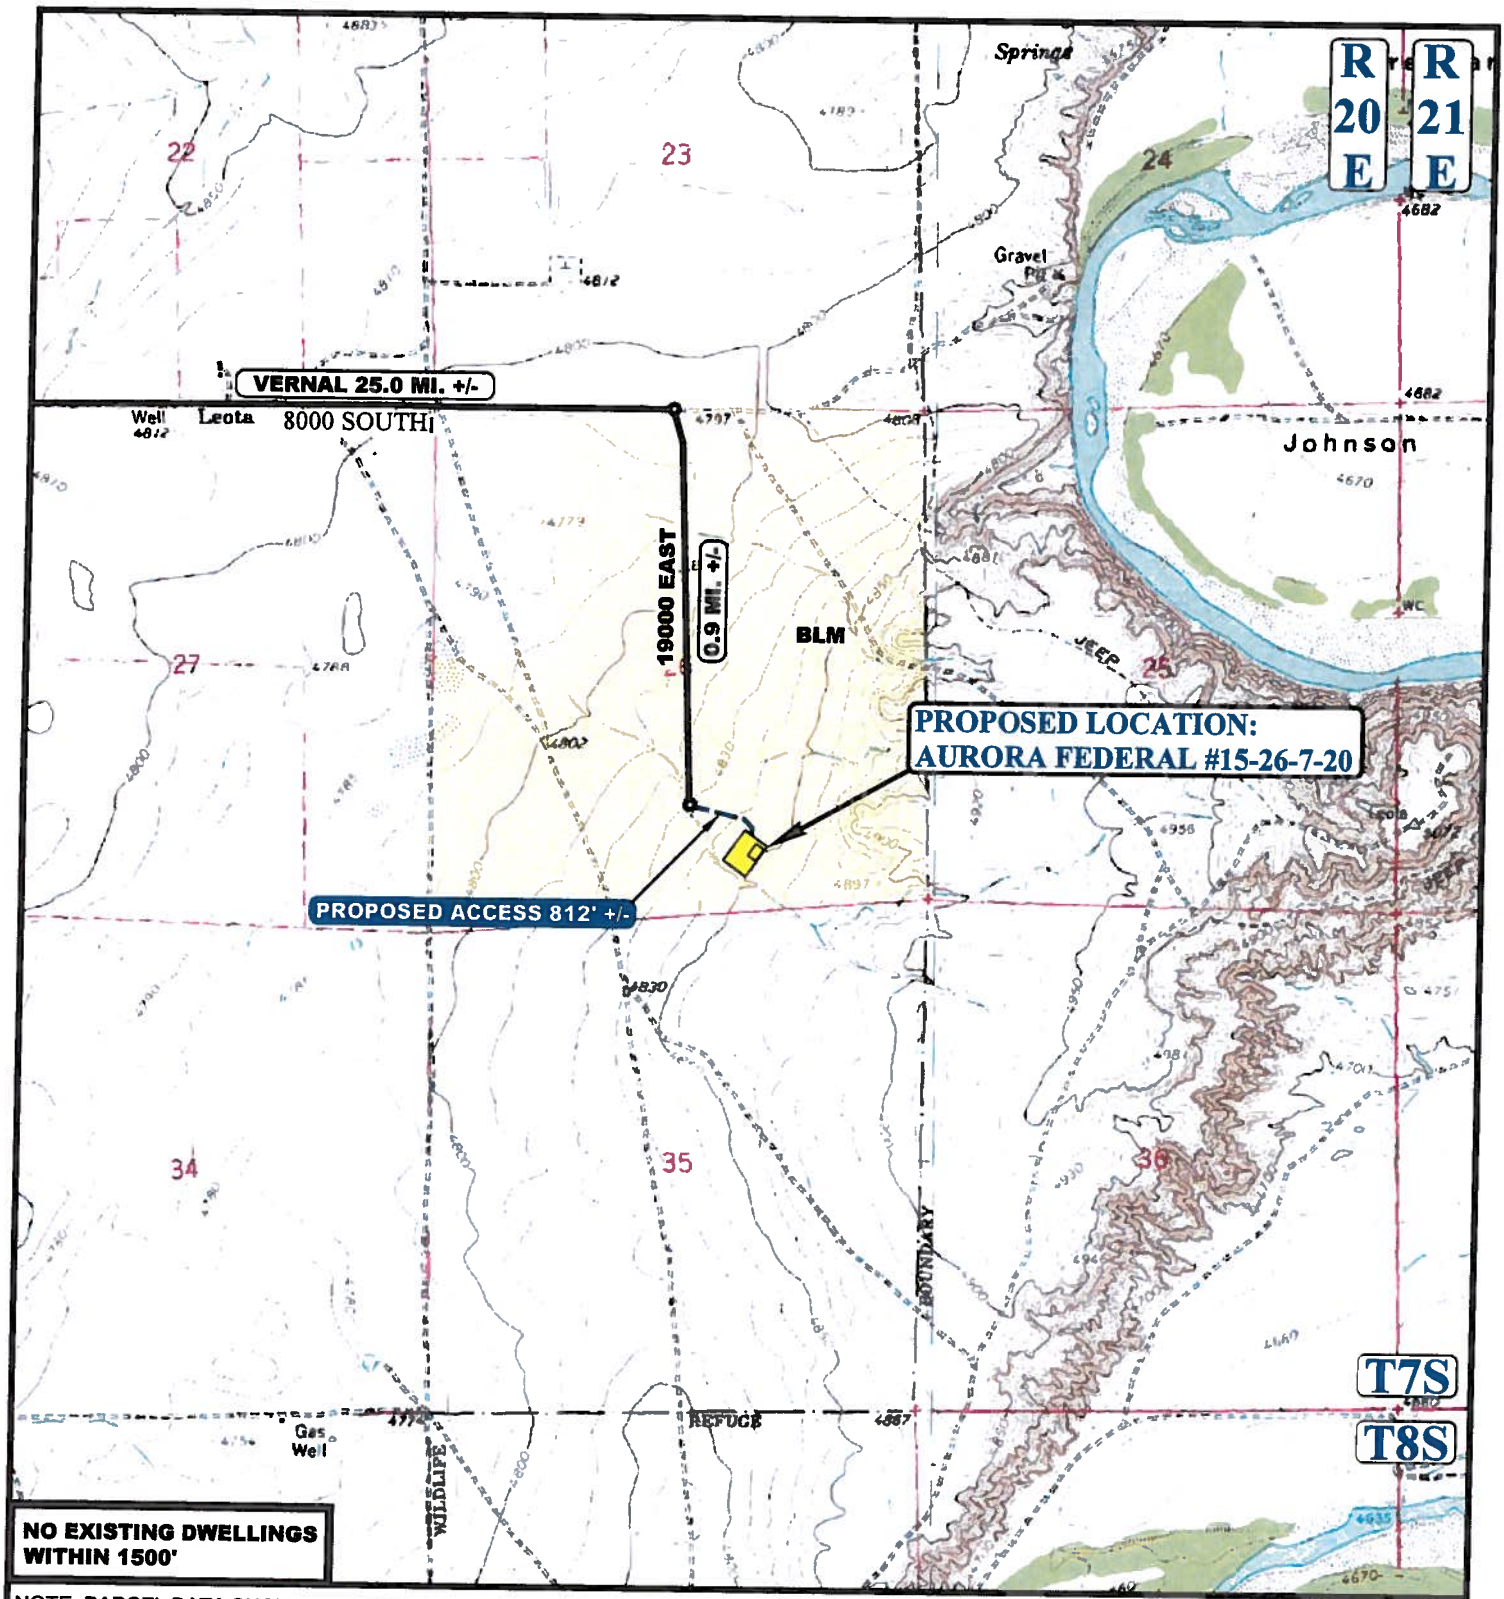

NOTE: PARCEL DATA SHOWN HAS BEEN OBTAINED FROM VARIOUS SOURCES AND SHOULD BE USED FOR MAPPING, GRAPHIC AND PLANNING PURPOSES ONLY. NO WARRANTY IS MADE BY UINTAH ENGINEERING AND LAND SURVEYING (UELS) FOR ACCURACY OF THE PARCEL DATA.

LEGEND:

EXISTING ROAD

PROPOSED ROAD

N

BILL BARRETT CORPORATION

AURORA FEDERAL #15-26-7-20
SECTION 26, T7S, R20E, S.L.B.&M.
668' FSL 1974' FEL

DRAWN BY: N.W.	DATE DRAWN: 07-14-14
SCALE: 1" = 2000'	REVISED: 08-21-14 C.M.F.

ACCESS ROAD MAP | **TOPO B**

UINTAH ENGINEERING & LAND SURVEYING

UELS, LLC
Corporate Office * 85 South 200 East
Vernal, UT 84078 * (435) 789-1017

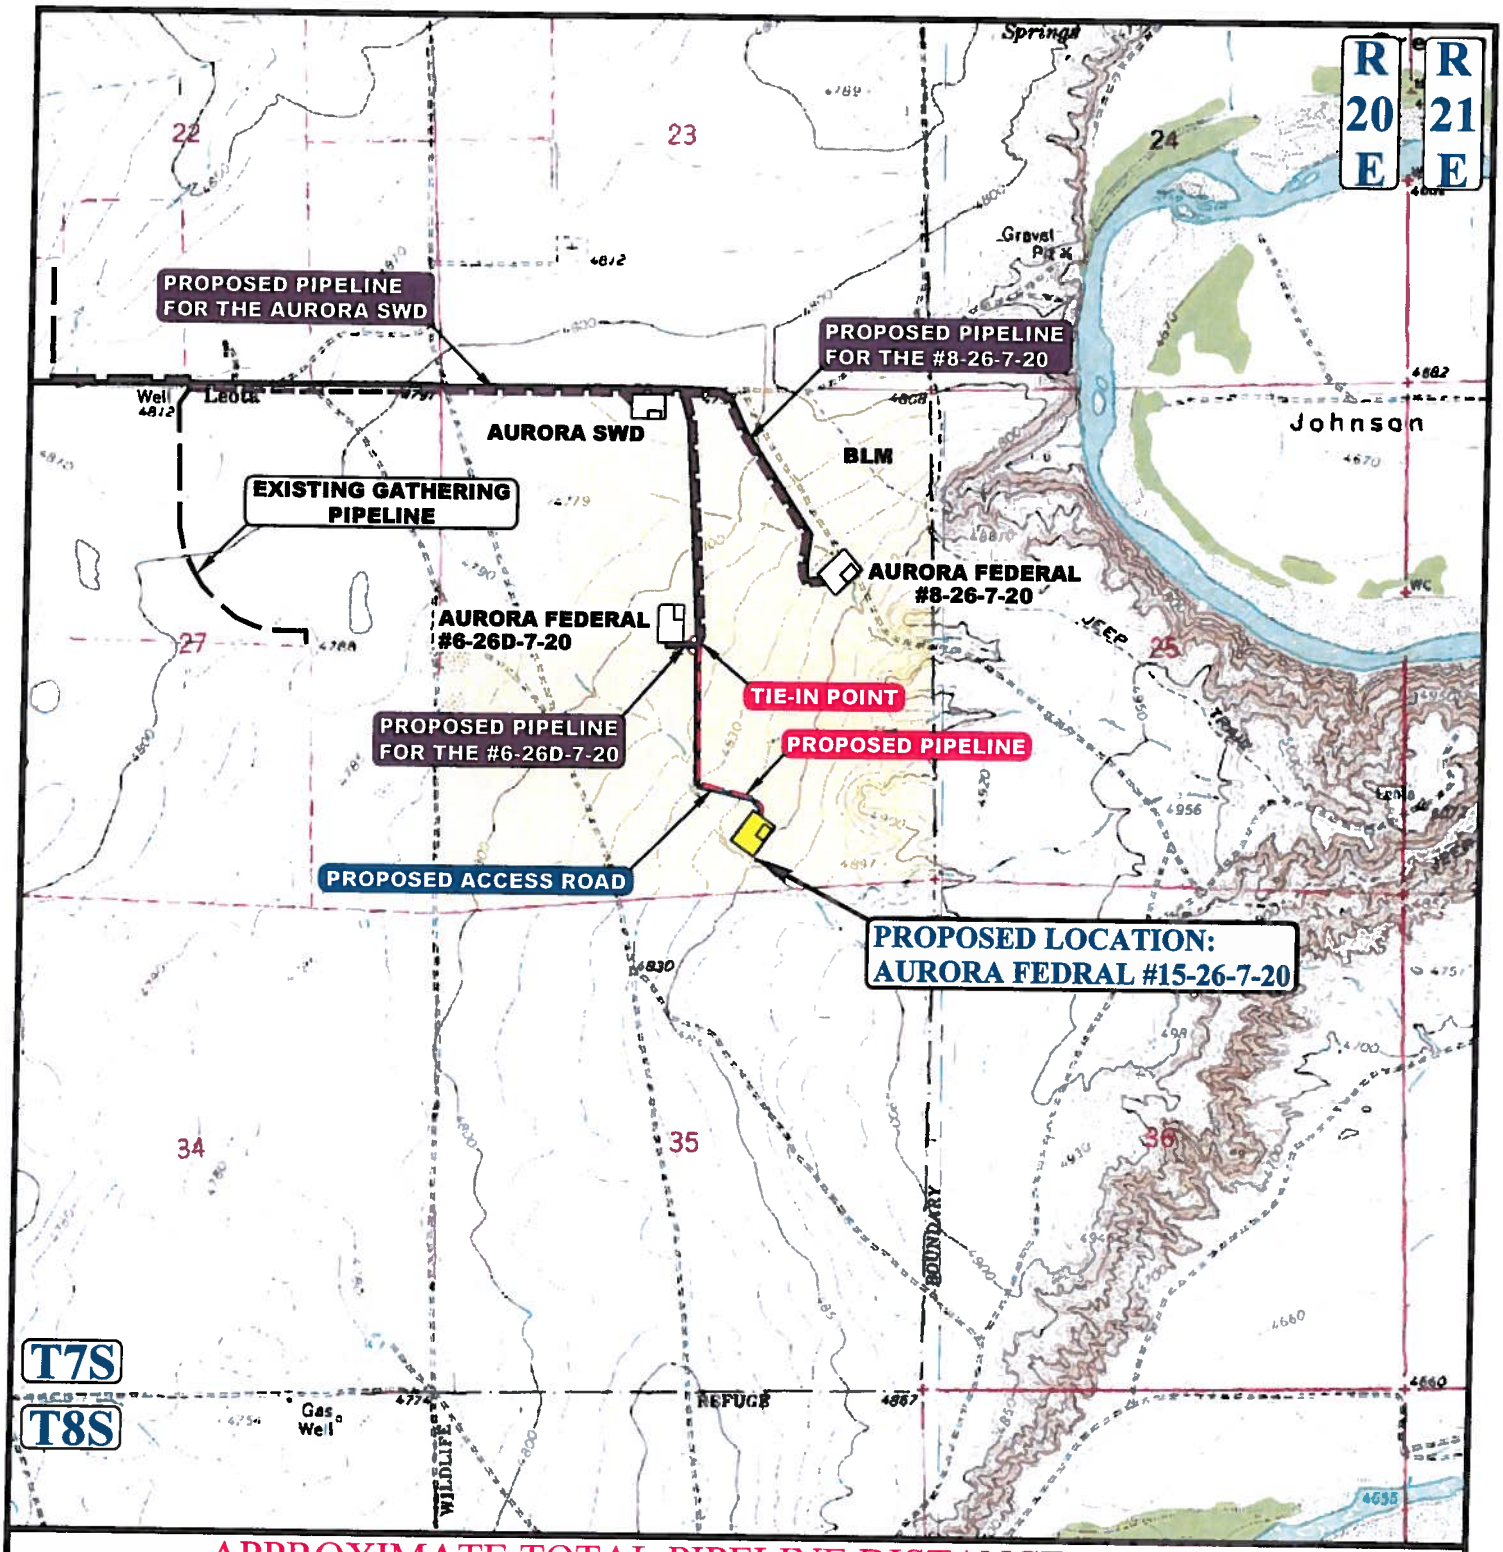

APPROXIMATE TOTAL PIPELINE DISTANCE = 2336' +/-

NOTE: PARCEL DATA SHOWN HAS BEEN OBTAINED FROM VARIOUS SOURCES AND SHOULD BE USED FOR MAPPING, GRAPHIC AND PLANNING PURPOSES ONLY. NO WARRANTY IS MADE BY UINTAH ENGINEERING AND LAND SURVEYING (UELS) FOR ACCURACY OF THE PARCEL DATA.

LEGEND:

- PROPOSED ROAD
- PROPOSED PIPELINE
- PROPOSED PIPELINE (SERVICING OTHER WELLS)
- PROPOSED ROAD (SERVICING OTHER WELLS)
- EXISTING PIPELINE

UINTAH ENGINEERING & LAND SURVEYING

UELS, LLC
Corporate Office * 85 South 200 East
Vernal, UT 84078 * (435) 789-1017

N

BILL BARRETT CORPORATION

AURORA FEDERAL #15-26-7-20
SECTION 26, T7S, R20E, S.L.B.&M.
668' FSL 1974' FEL

DRAWN BY: N.W.	DATE DRAWN: 07-14-14
SCALE: 1" = 2000'	REVISED: 08-21-14 C.M.F.

PIPELINE MAP | **TOPO C**

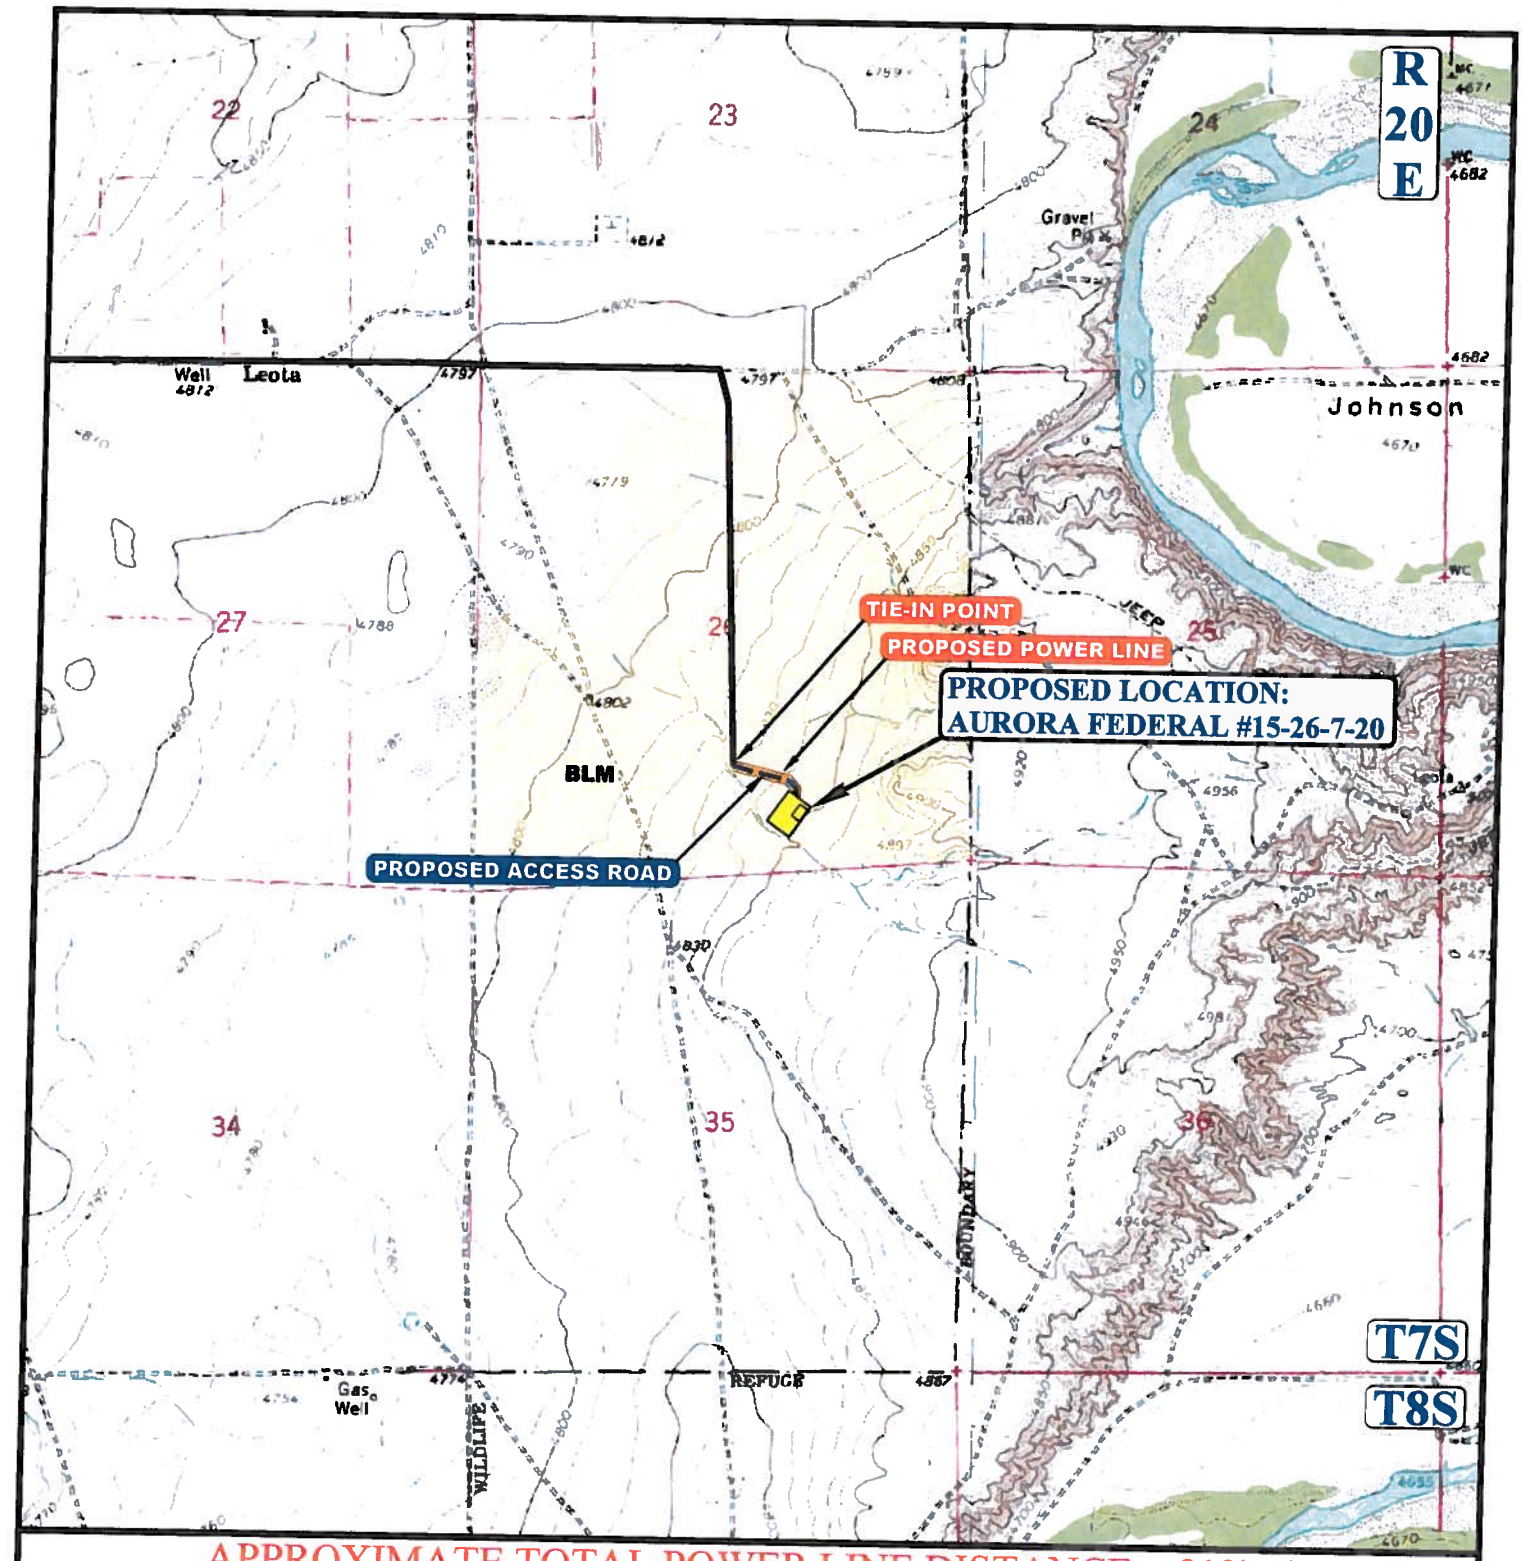

APPROXIMATE TOTAL POWER LINE DISTANCE = 812' +/-

NOTE: PARCEL DATA SHOWN HAS BEEN OBTAINED FROM VARIOUS SOURCES AND SHOULD BE USED FOR MAPPING, GRAPHIC AND PLANNING PURPOSES ONLY. NO WARRANTY IS MADE BY UINTAH ENGINEERING AND LAND SURVEYING (UELS) FOR ACCURACY OF THE PARCEL DATA.

LEGEND:

PROPOSED ROAD
PROPOSED POWER LINE

N

BILL BARRETT CORPORATION

AURORA FEDERAL #15-26-7-20
SECTION 26, T7S, R20E, S.L.B.&M.
668' FSL 1974' FEL

DRAWN BY: N.W.	DATE DRAWN: 07-14-14
SCALE: 1" = 2000'	REVISED: 08-21-14 C.M.F.

POWER LINE MAP | **TOPO D**

UINTAH ENGINEERING & LAND SURVEYING

UELS, LLC
Corporate Office * 85 South 200 East
Vernal, UT 84078 * (435) 789-1017