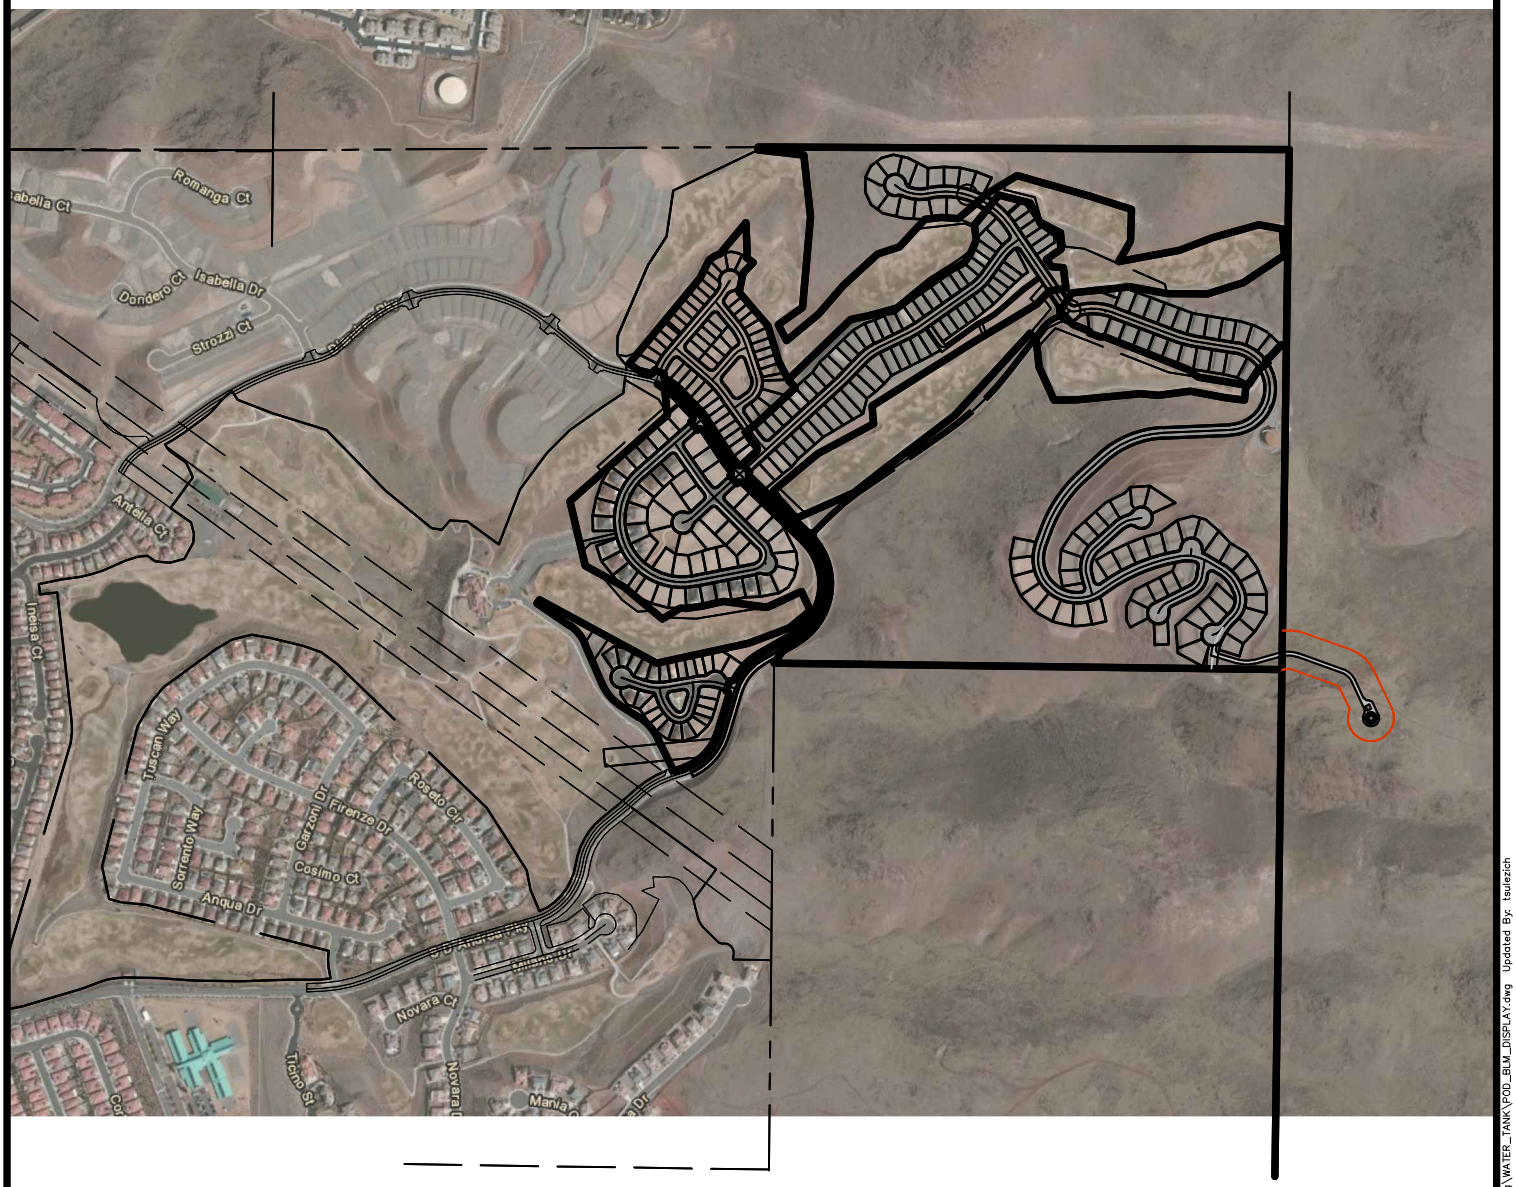

© 2014 MANHARD CONSULTING, LTD. ALL RIGHTS RESERVED

Manhard CONSULTING LTD
9850 Double R Boulevard, Suite 101, Reno, NV 89521 ph:775-746-3500 fx:775.746.3520 manhard.com
Civil Engineers • Surveyors • Water Resource Engineers • Water & Wastewater Engineers
Construction Managers • Environmental Scientists • Landscape Architects • Planners

D'ANDREA 0.3 MG WATER STORAGE TANK

SPARKS, NV

AERIAL PHOTOGRAPHY

PROJ. MGR.:	KWA
DRAWN BY:	DCB
DATE:	06/08/15
SCALE:	1" = 1000'

SHEET

EXHIBIT 3

LENSPN4

15:22 Dwg Name: P:\Lenspn4\dwg\Eng\Final Drawings\Exhibits Eng\WATER_TANK\POD_BLM_DISPLAY.dwg Updated By: tsulezich