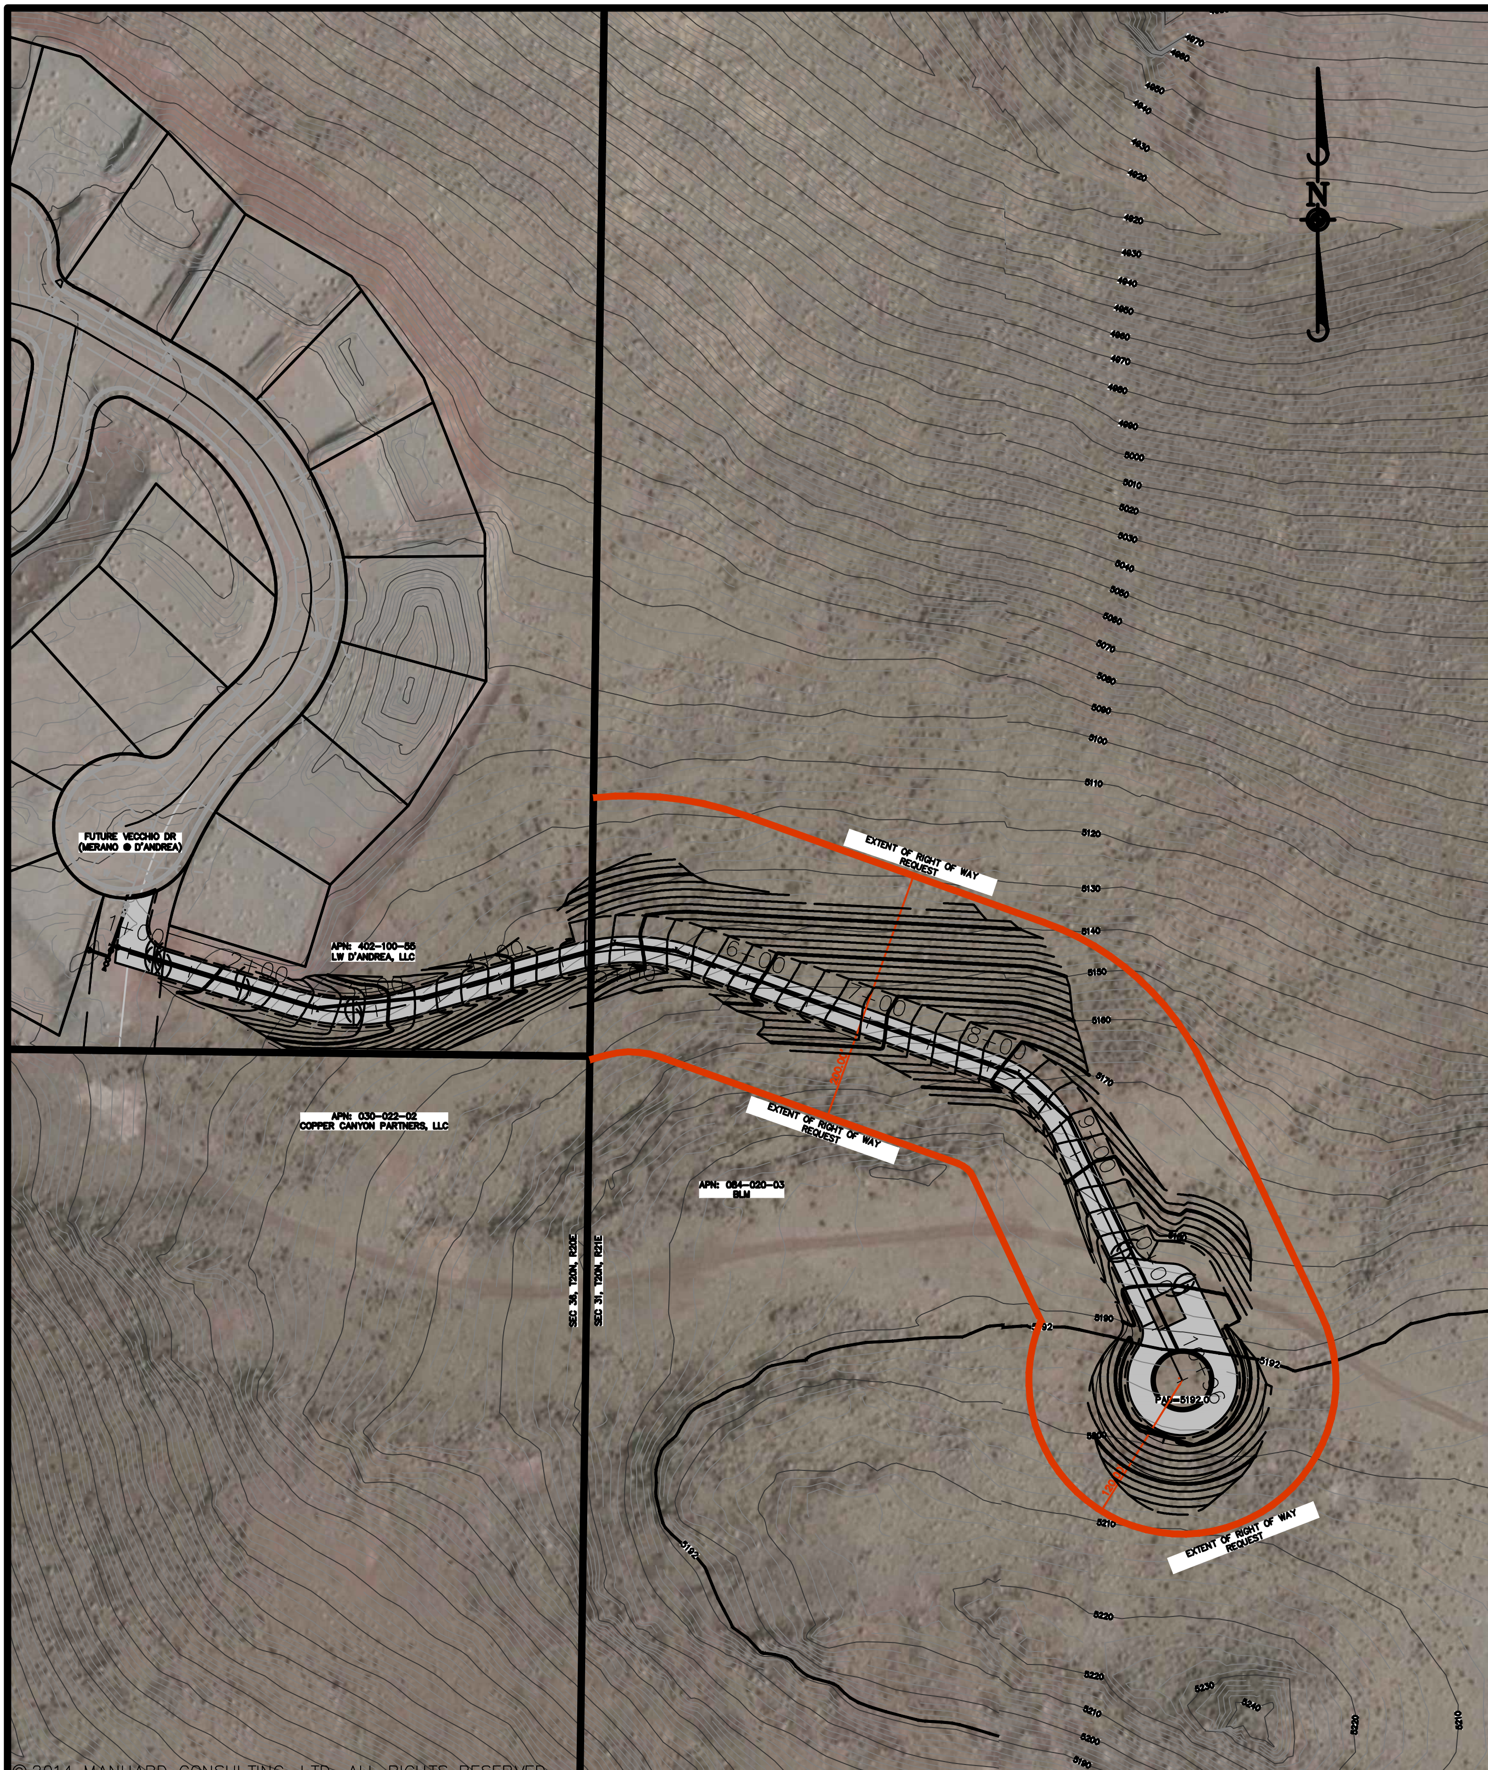


© 2014 MANHARD CONSULTING, LTD. ALL RIGHTS RESERVED

Manhard™ CONSULTING LTD
9850 Double R Boulevard, Suite 101, Reno, NV 89521 ph:775-746-3500 fx:775.746.3520 manhard.com
Civil Engineers • Surveyors • Water Resource Engineers • Water & Wastewater Engineers
Construction Managers • Environmental Scientists • Landscape Architects • Planners

# D'ANDREA 0.3 MG WATER STORAGE TANK

## SPARKS, NV

## BLM RIGHT-OF-WAY REQUEST

PROJ. MGR.: KWA
DRAWN BY: DCB
DATE: 06/08/15
SCALE: 1" = 150'

SHEET
EXHIBIT 4
LENSPN4

Dwg Name: P:\Lenspn4\dwg\Eng\Final Drawings\Exhibits Eng\WATER_TANK\BLM_ROW_REQUEST.dwg Updated By: tsulezich 11:21