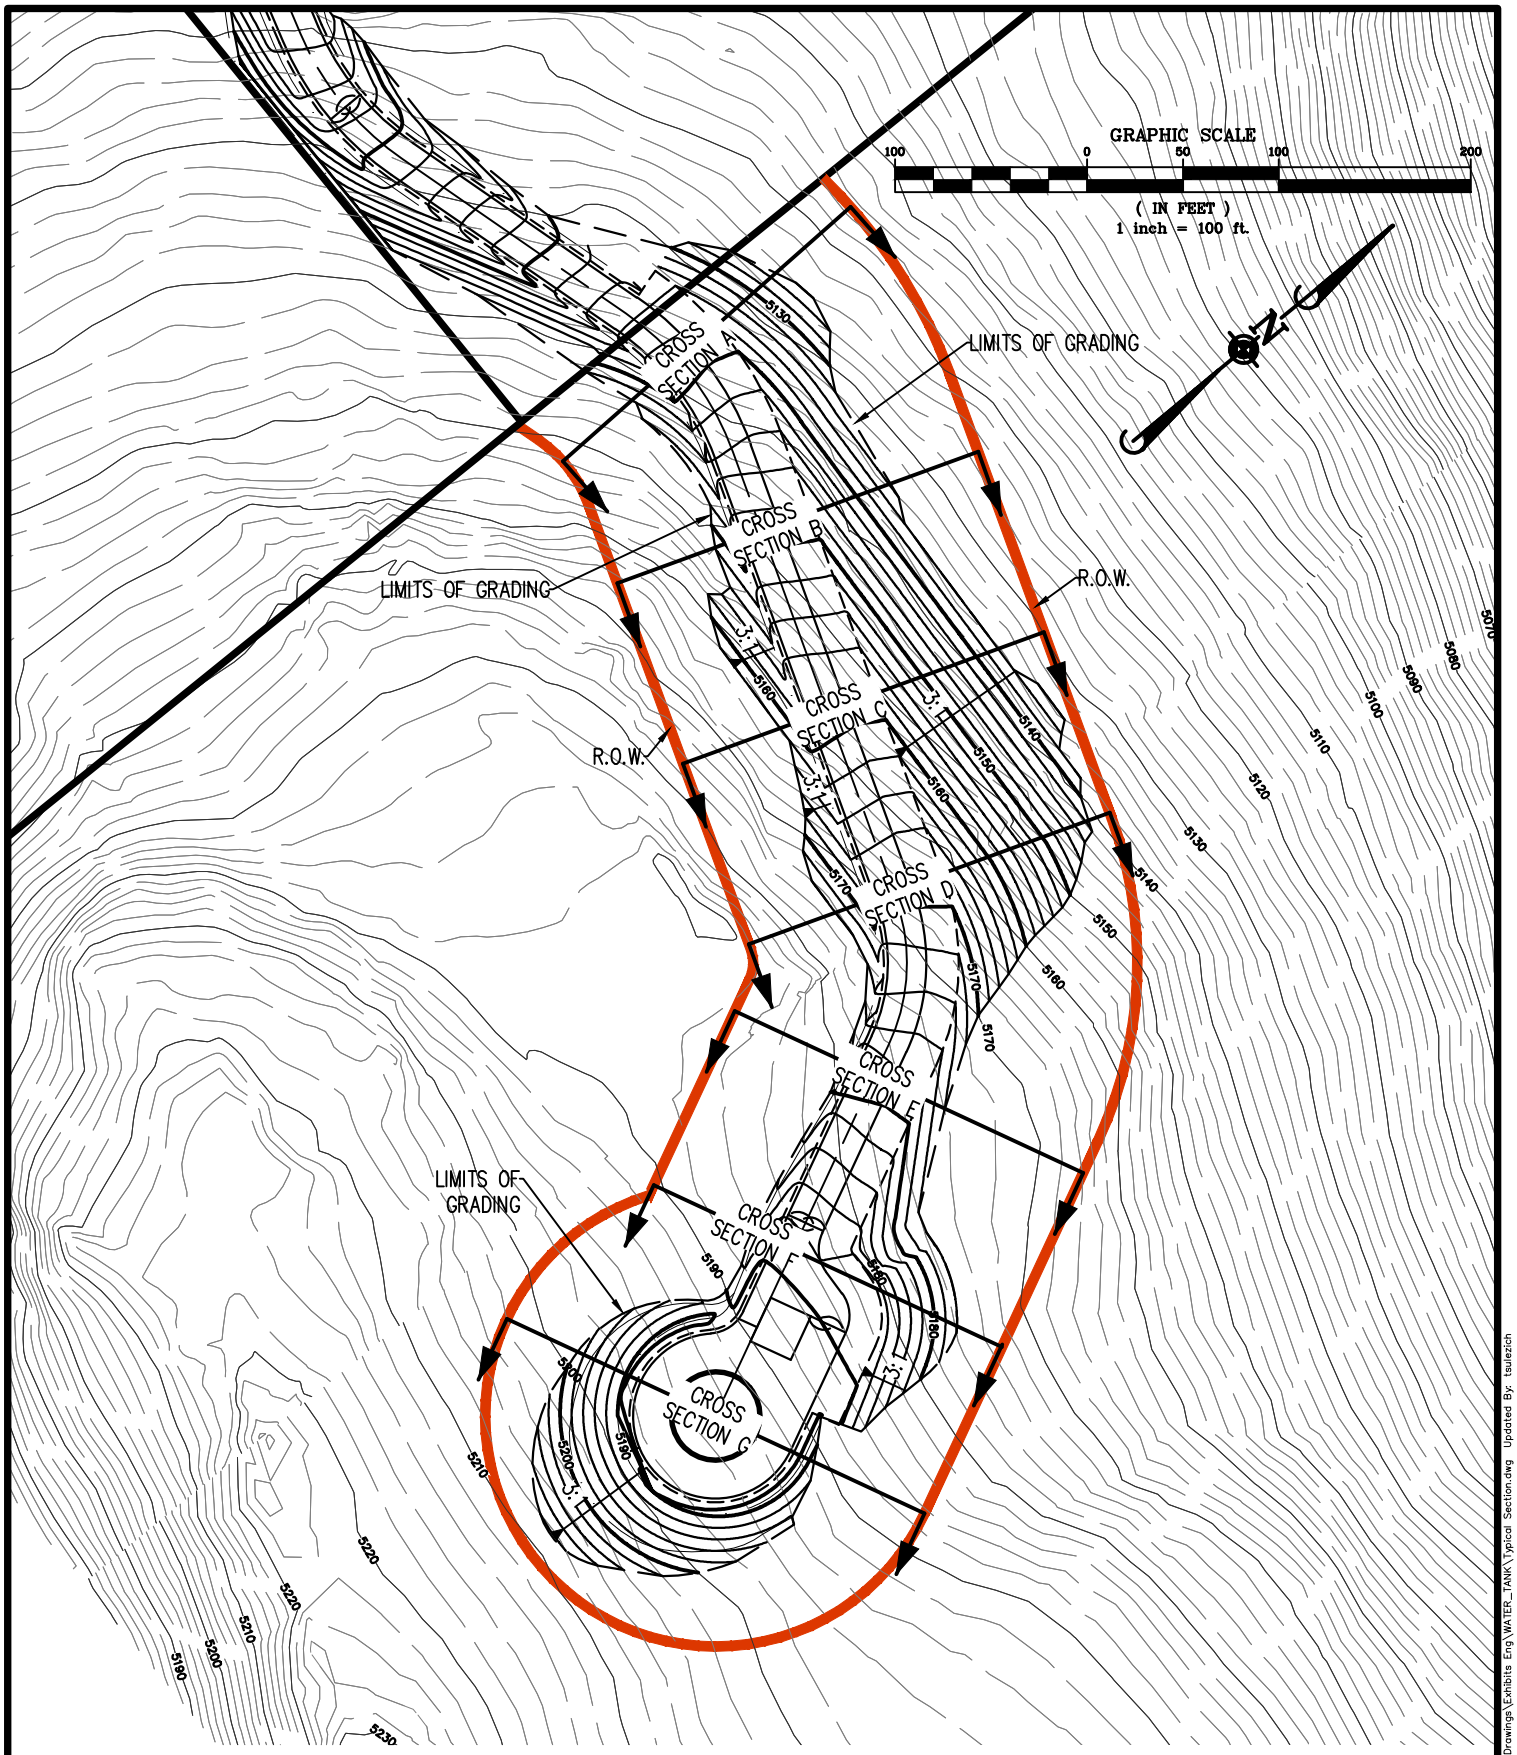

© 2014 MANHARD CONSULTING, LTD. ALL RIGHTS RESERVED

Manhard CONSULTING LTD
9850 Double R Boulevard, Suite 101, Reno, NV 89521 ph:775-746-3500 fx:775.746.3520 manhard.com
Civil Engineers • Surveyors • Water Resource Engineers • Water & Wastewater Engineers
Construction Managers • Environmental Scientists • Landscape Architects • Planners

D'ANDREA 0.3 MG WATER STORAGE TANK

SPARKS, NV

TYPICAL ROADWAY SECTIONS

PROJ. MGR.:	KWA
DRAWN BY:	TJS
DATE:	7/1/15
SCALE:	N.T.S.

SHEET

EXHIBIT 6

LENSPN4

Dwg Name: P:\Lenspn4\dwg\Eng\Final Drawings\Exhibits Eng\WATER_TANK\Typical Section.dwg Updated By: tsulezich 14:05