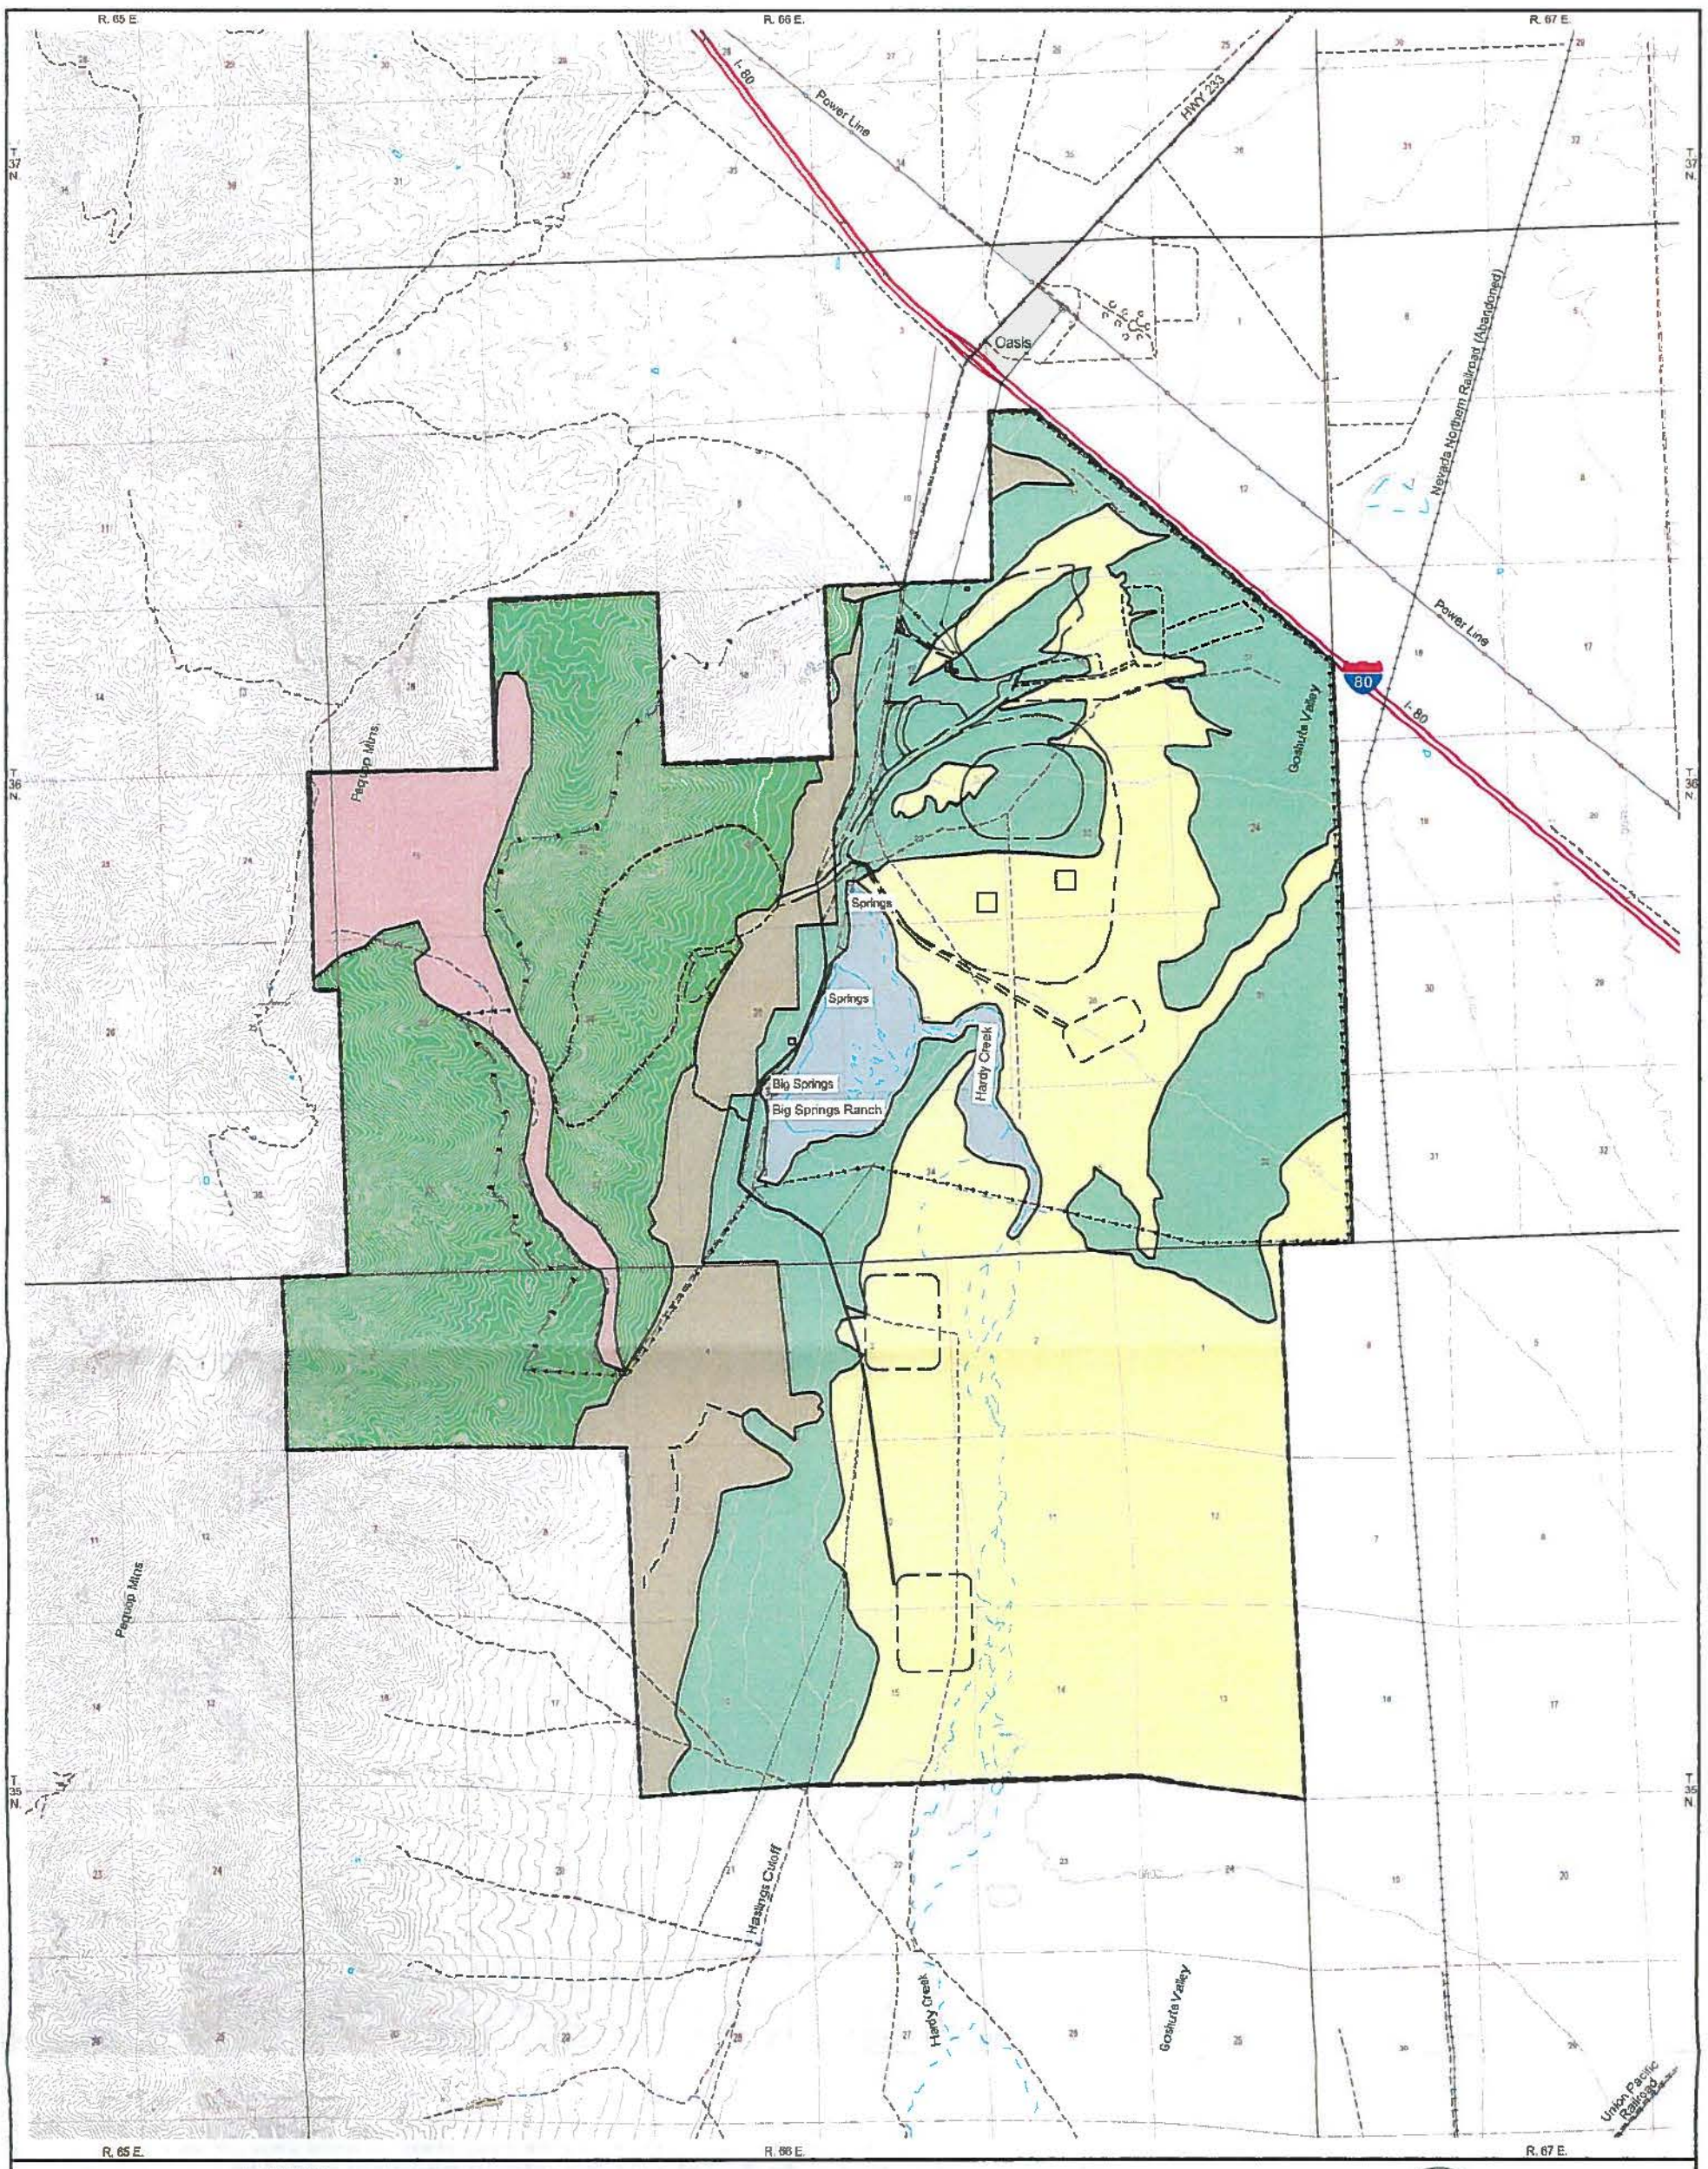

LEGEND

EXISTING CONDITIONS:

- TOPOGRAPHY CONTOURS
- STREAM
- LIGHT USE ROAD
- SECONDARY HIGHWAY
- INTERSTATE HIGHWAY
- RAILROAD
- POWER LINE
- STRUCTURE / BUILDING
- TOWNSHIP - RANGE LINE
- SECTION LINE

PROPOSED MINE FACILITIES:

- LONG CANYON PROJECT BOUNDARY
- PROPOSED MINE FACILITIES & ROADS (SEE FIGURE 7 GENERAL SITE PLAN LAYOUT FOR LIST OF FACILITIES)
- 138 kV POWER LINE
- GAS LINE

PRIMARY VEGETATION:

- BLACK SAGEBRUSH
- BLACK AND BIG SAGEBRUSH MIX
- PINON-JUNIPER
- BIG SAGEBRUSH
- MEADOW
- SALT DESERT SHRUB

NOTE:

1. VEGETATION COMMUNITIES OBTAINED FROM MARCH 2012 GREAT BASIN ECOLOGY, INC. REPORT ENTITLED "LONG CANYON BIOLOGICAL BASELINE INVENTORY."

SITE LOCATION

N

1:2500 FT.

NEWMONT NORTH AMERICA

Sustainability and External Relations

LONG CANYON PROJECT

FIGURE 19 - VEGETATION

Townships 35, 36 North - Ranges 65, 66 East
Elko County, Nevada

PROJECT AREA: LONG CANYON	PLOT SCALE: 1:5000 FT.	COORD. SYSTEM: UTM NAD83 Z-11 C.M. US.FT.
COMPILED BY: Great Basin Ecology, Inc.	PLOT DATE: 03/17/2012	REVISION DATE: 04/15/2015
DRAFTED BY: J.Nagengast	TOPOGRAPHY / DATA SOURCE: USGS UTM DATA, DOS Leinwood CO.	REVISION: 2
DIGITAL FILE NAME: LG_PROPOSED_LAYOUT_038-2012.dwg		REVISED BY: Stanley