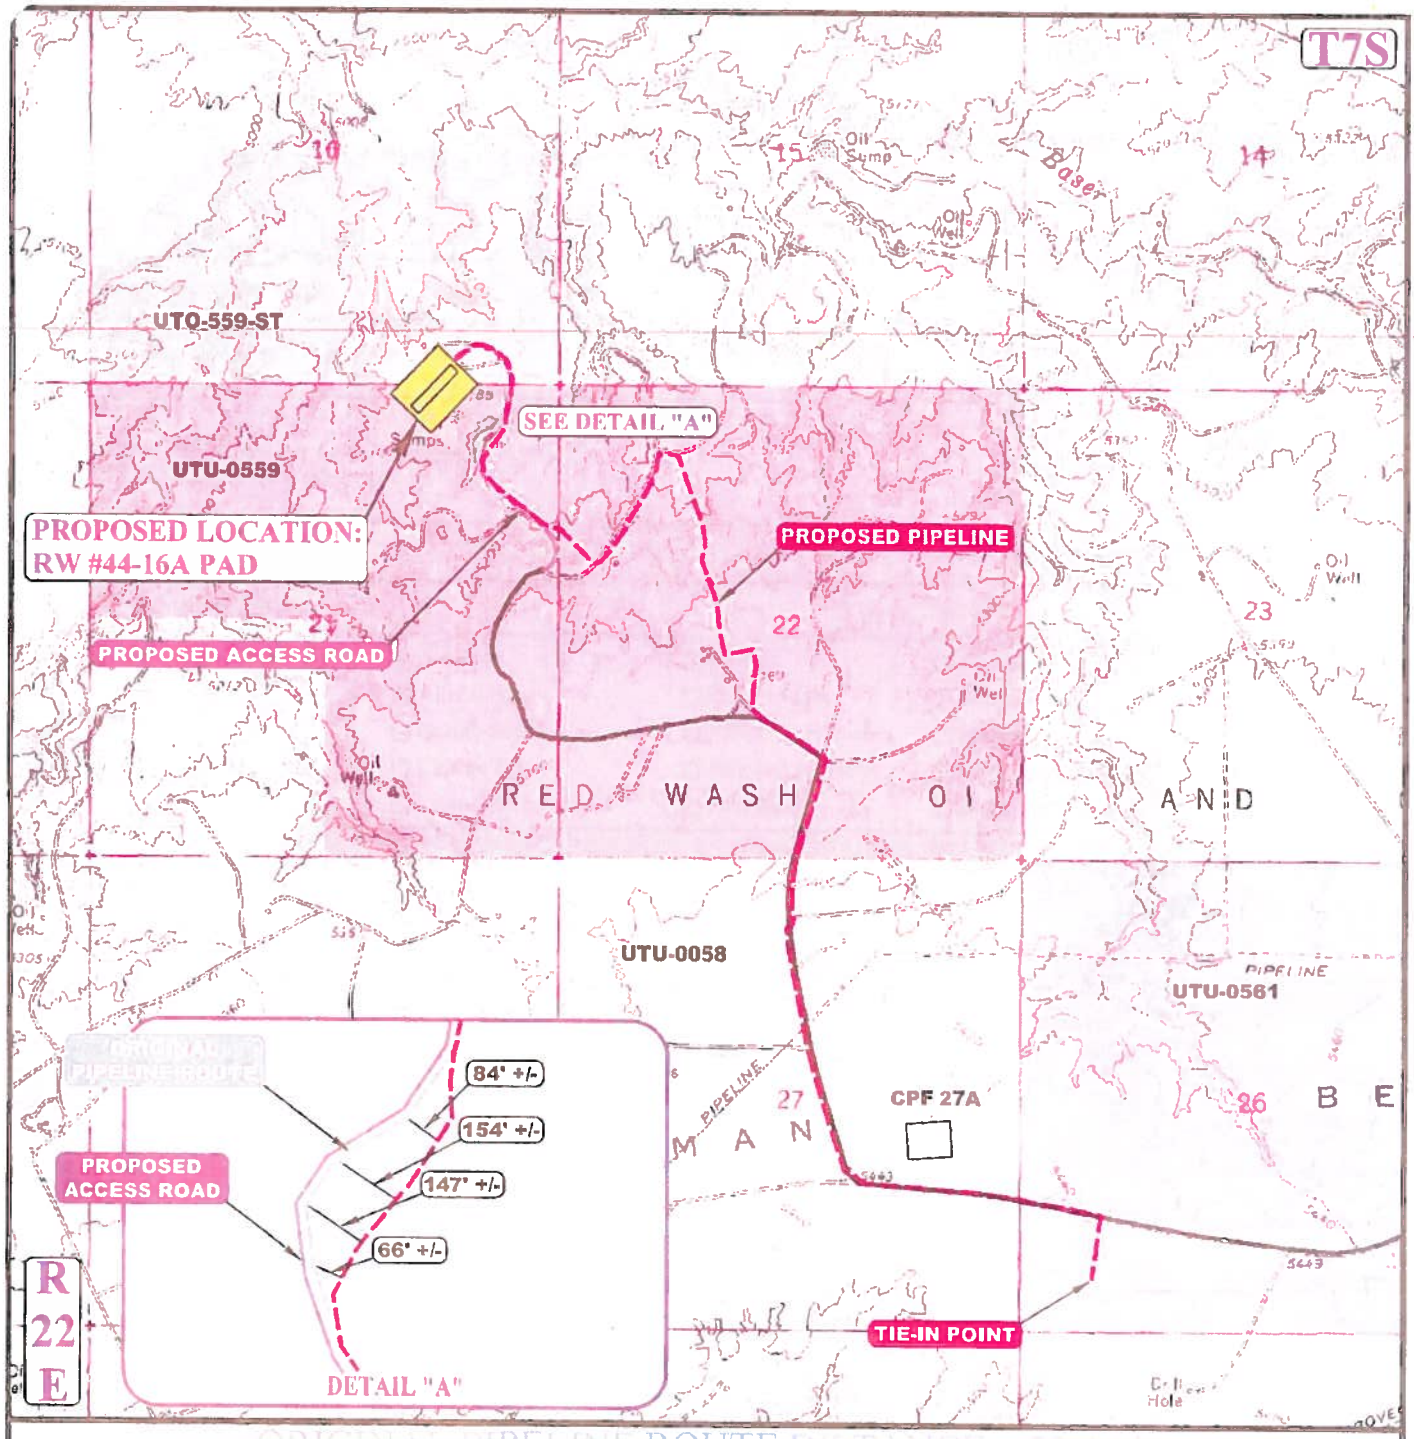

ORIGINAL PIPELINE ROUTE DISTANCE = 726' +/-

APPROXIMATE TOTAL PIPELINE DISTANCE = 18,205' +/-

NOTE: PARCEL DATA SHOWN HAS BEEN OBTAINED FROM VARIOUS SOURCES AND SHOULD BE USED FOR MAPPING, GRAPHIC AND PLANNING PURPOSES ONLY. NO WARRANTY IS MADE BY UINTAH ENGINEERING AND LAND SURVEYING (UELS) FOR ACCURACY OF THE PARCEL DATA.

LEGEND:

- PROPOSED ROAD
- PROPOSED PIPELINE (SERVICING OTHER WELLS)
- PROPOSED PIPELINE
- ORIGINAL PIPELINE ROUTE

N

QEP ENERGY COMPANY

RW #44-16A PAD
SECTIONS 16, 21, 22, 26 & 27, T7S, R22E, S.L.B.&M.
UINTAH COUNTY, UTAH

UINTAH ENGINEERING & LAND SURVEYING

UELS, LLC
Corporate Office * 85 South 200 East
Vernal, UT 84078 * (435) 789-1017

DRAWN BY: Z.H.F.	DATE DRAWN: 10-16-14
SCALE: 1" = 2000'	REVISED: 09-03-15 T.I.
PIPELINE MAP	TOPO D