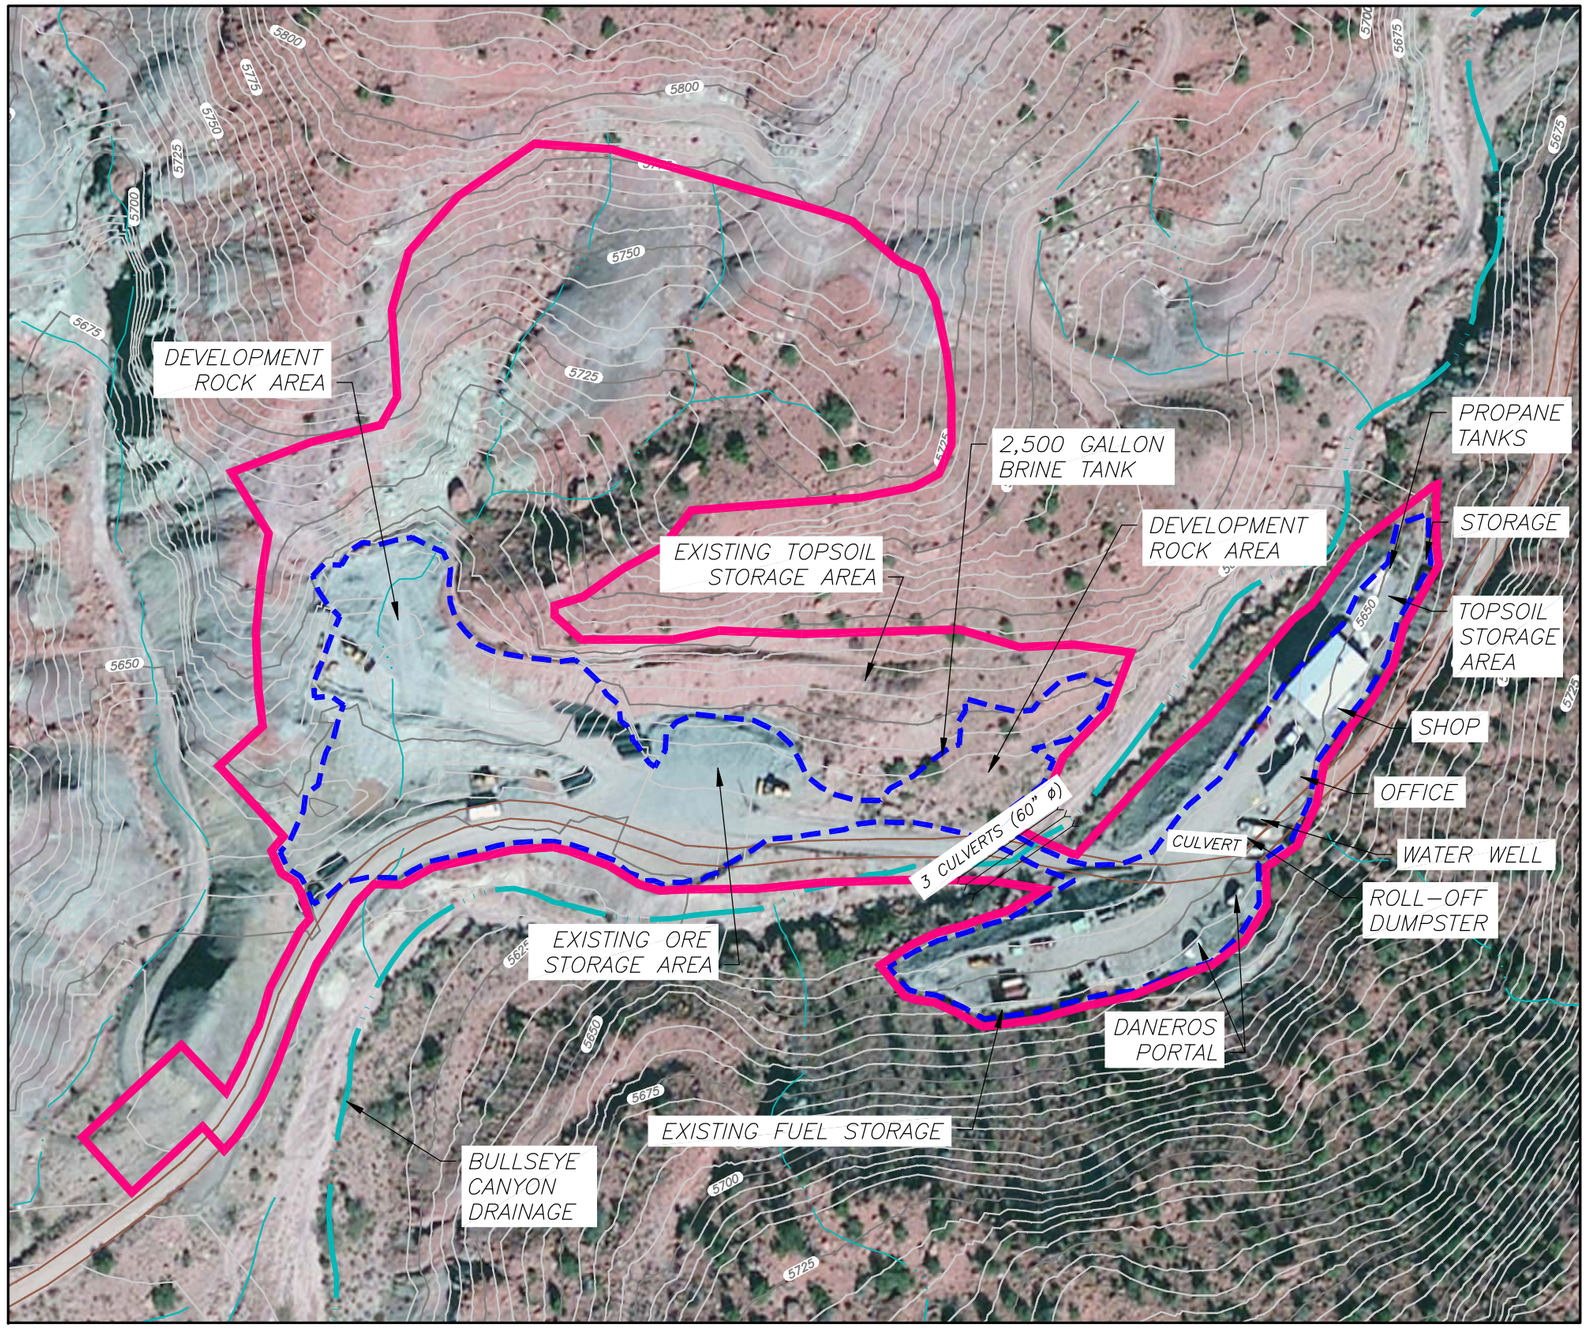

LEGEND

- STORAGE — EXISTING FEATURE CALLOUT
- PERMITTED DISTURBED AREA
- PROPOSED LIMIT OF DISTURBED AREA
- EXISTING DRAINAGE
- EXISTING CONTOUR INTERVAL (25 FT.)
- EXISTING CONTOUR INTERVAL (5 FT.)
- ROAD

N

0 100' 200'

SCALE IN FEET

TOWNSHIP 37S
RANGE 16E
SECTION 6

REV. NO.	DATE	DRWN	CHKD	REMARKS

DESIGNED BY: D. WINTLE
DRAWN BY: J. HUMPHREY
SHEET CHK'D BY: T. BRAGDON
CROSS CHK'D BY:
APPROVED BY:
DATE: SEPTEMBER 2013

CDM Smith
CDM Federal Programs Corporation
555 17th Street, Suite 1100
Denver, CO 80202
Tel: (303) 383-2300

ENERGY FUELS RESOURCES (USA) INC
SAN JUAN COUNTY, UTAH

DANEROS MINE SITE

EXISTING CONDITION
DANEROS PORTAL AREA

PROJECT NO. 64986
FILE NAME: FIGURE 3-1a

FIGURE NO.
3-1a

PRELIMINARY DESIGN - NOT FOR CONSTRUCTION

X:\64986-Denison Mines\Daneros Mine\DANEROS MINE\CIVIL-PO\Figure 3-1a