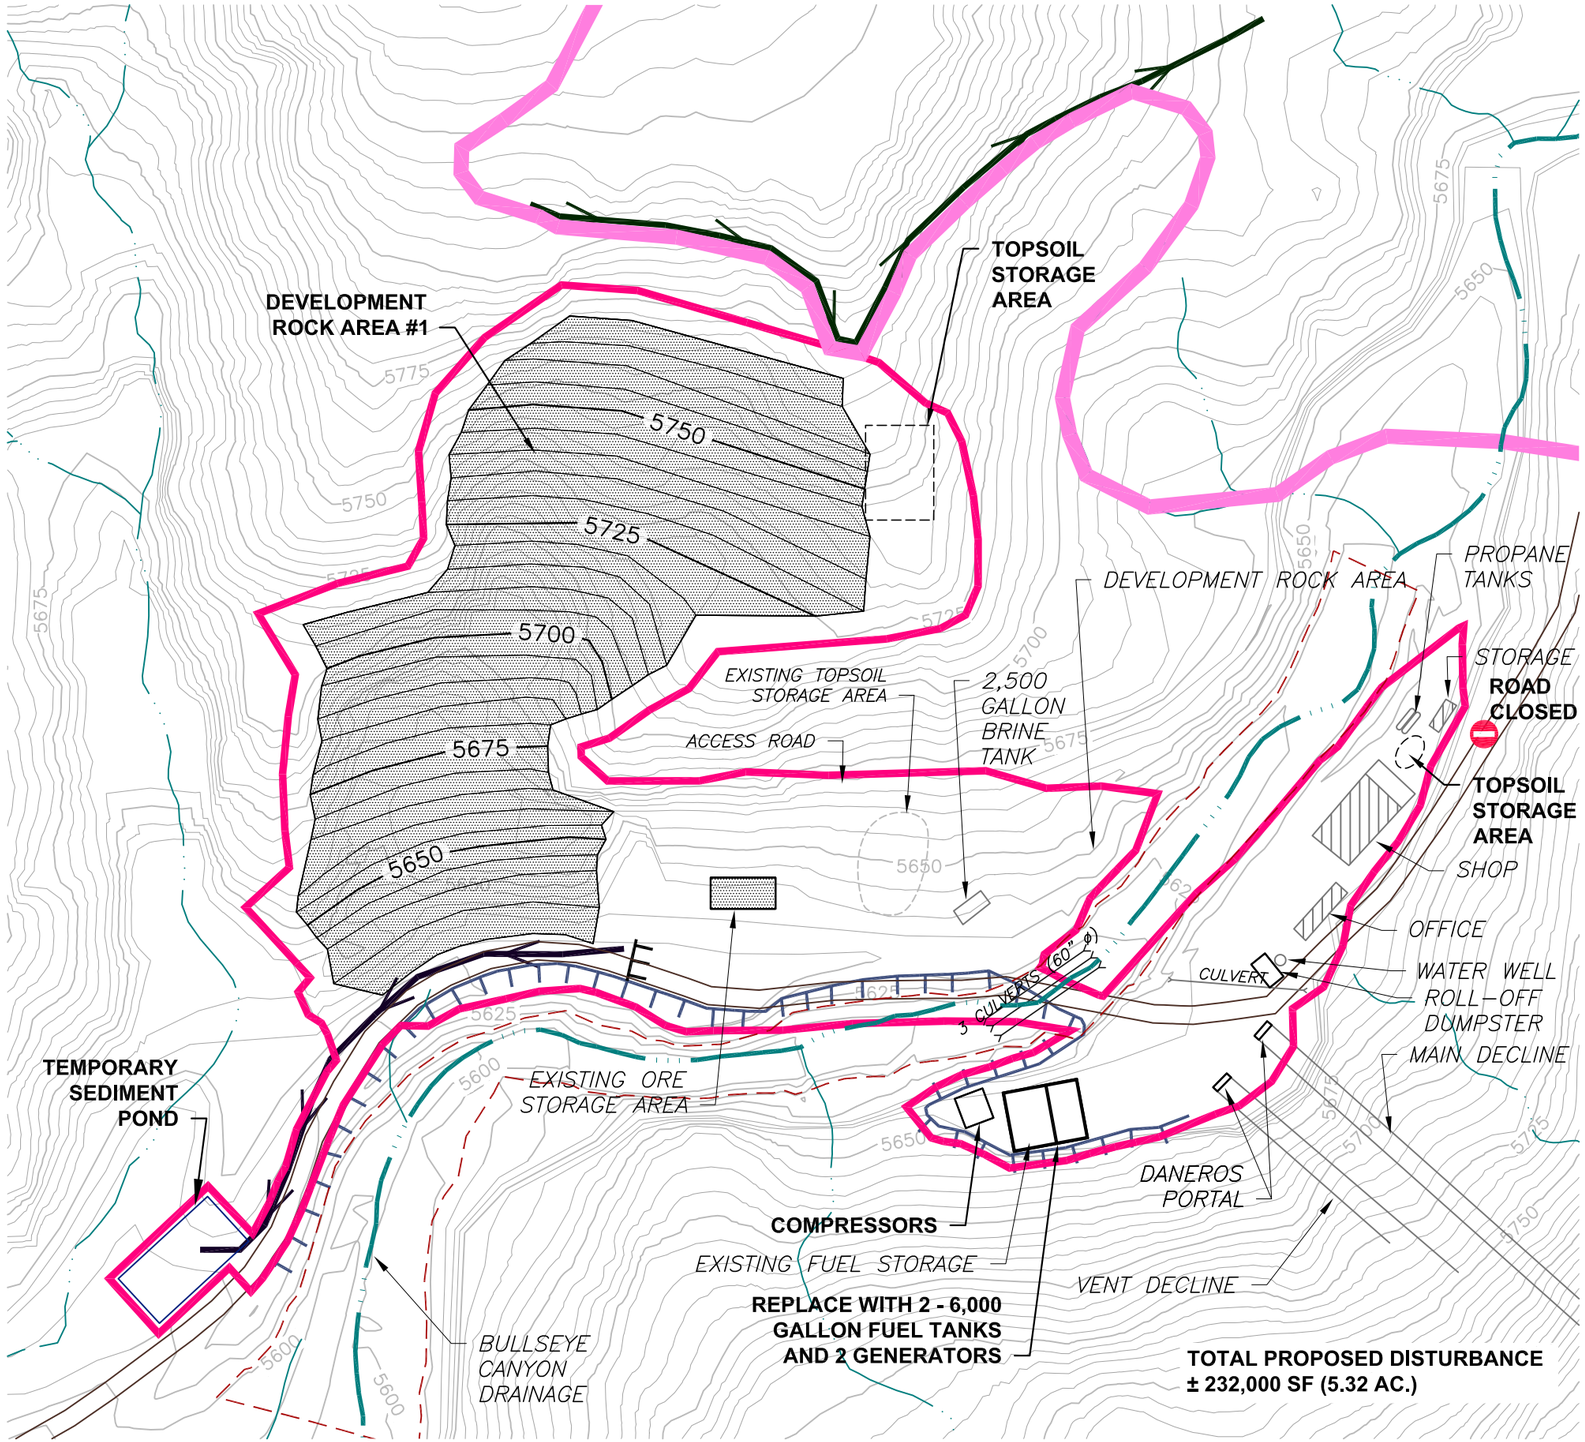

LEGEND

- STORAGE — EXISTING FEATURE CALLOUT
- TANKS — PROPOSED FEATURE CALLOUT
- EXISTING BUILDING
- EXISTING EXPLORATION DRILLING ROAD
- PROPOSED LIMIT OF DISTURBED AREA
- EXISTING DIVERSION CHANNEL 1
- EXISTING COLLECTION CHANNEL 2
- EXISTING DRAINAGE
- EXISTING CATCHMENT BERM
- ROLLOVER BERM
- DELETERIOUS MATERIAL STORAGE
- EXISTING CONTOUR INTERVAL (25 FT.)
- EXISTING CONTOUR INTERVAL (5 FT.)
- PROPOSED CONTOUR INTERVAL (25 FT.)
- PROPOSED CONTOUR INTERVAL (5 FT.)
- ROAD
- SEDIMENT POND
- 100 YEAR FLOODPLAIN

N

-50 0 50 100'

SCALE: 1" = 100'

Energy Fuels Resources (USA) Inc.

REVISIONS		Project: DANEROS MINE	
Date	By	County: SAN JUAN	State: UT
6–16	MN	Location: TOWNSHIP 37S RANGE 16E SECTION 6	

OPERATIONS
DANEROS PORTAL AREA
3-2A

UT037

Author: MN | Date: 6–2016 | Drafted By: RE