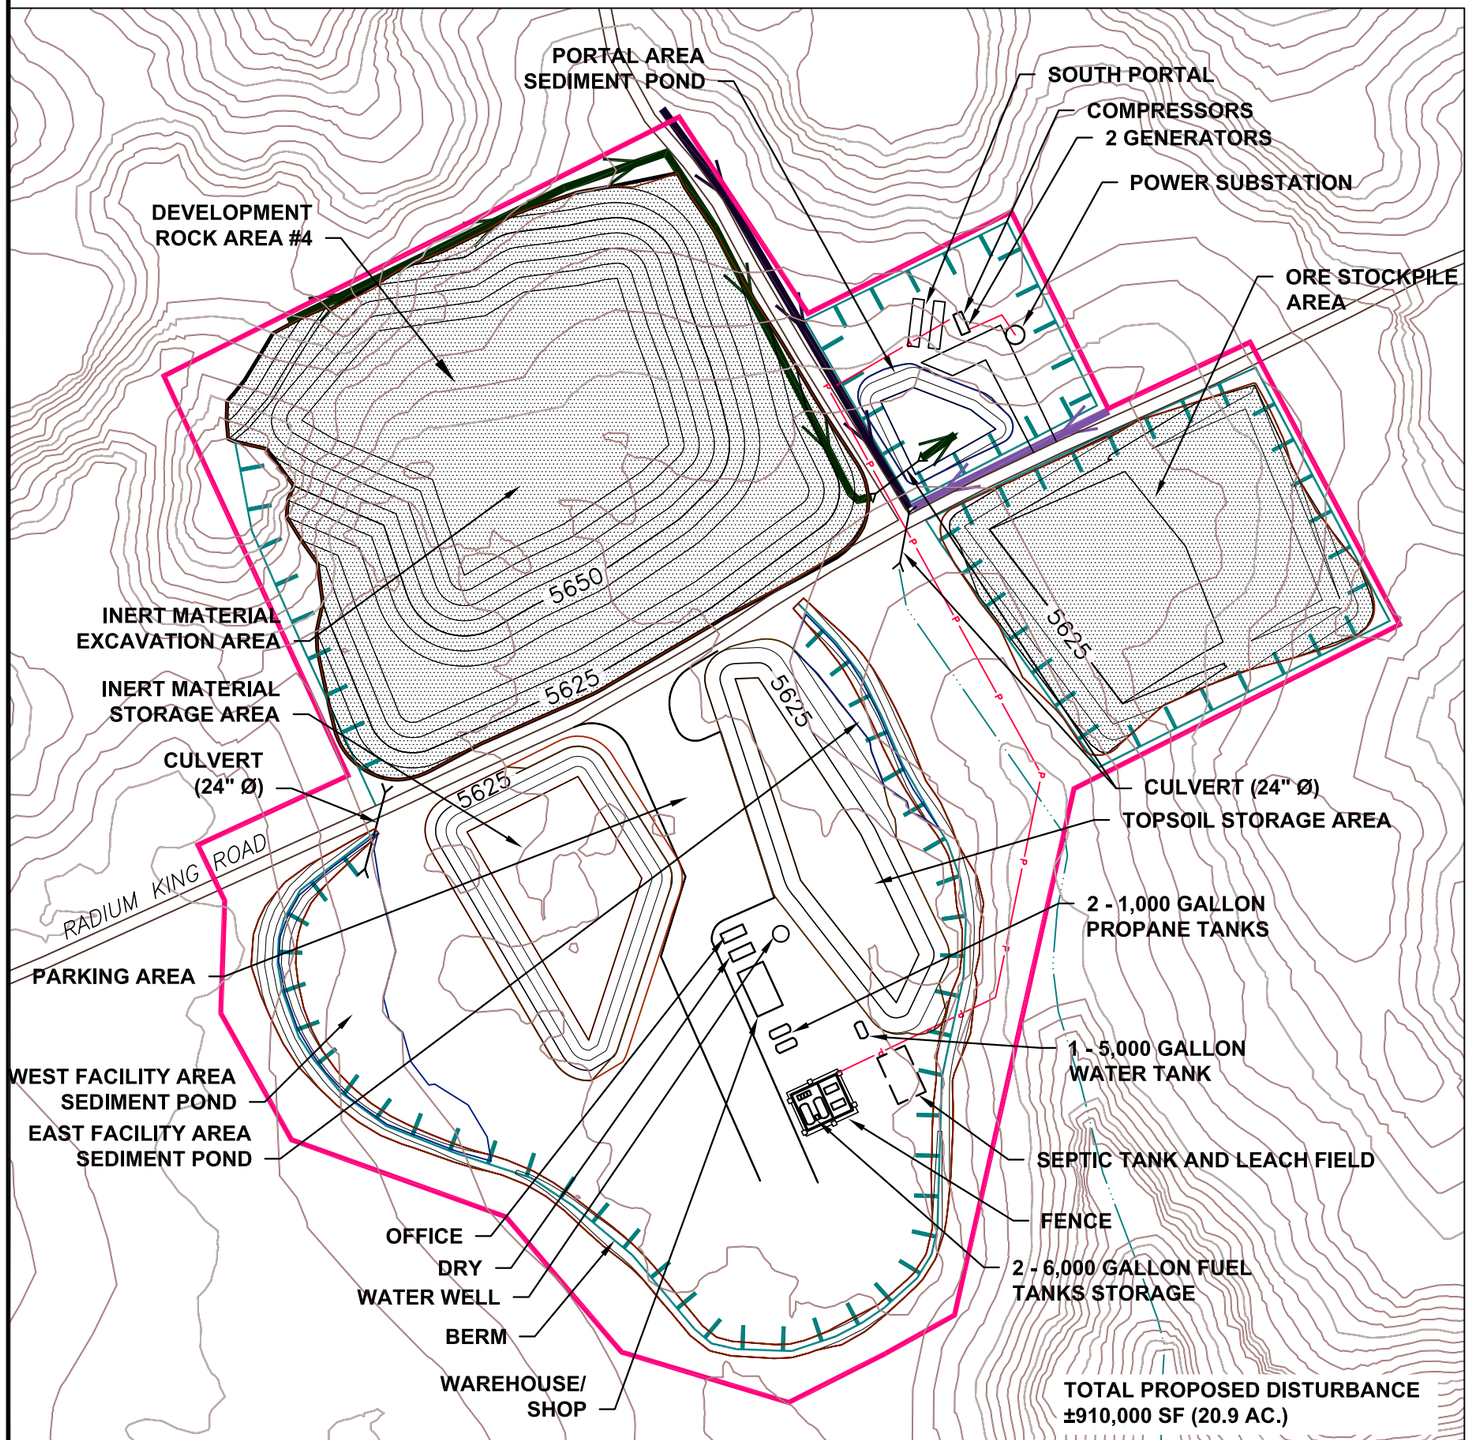

LEGEND

PORTAL	EXISTING FEATURE CALLOUT
BERM	PROPOSED FEATURE CALLOUT
	PROPOSED LIMIT OF DISTURBED AREA
	PROPOSED COLLECTION CHANNEL 1
	PROPOSED DIVERSION CHANNEL 2
	PROPOSED DIVERSION CHANNEL 3
	EXISTING DRAINAGE
	BERM
	SEDIMENT POND
	FENCE
	DELETERIOUS MATERIAL STORAGE
	POWERLINE
	EXISTING CONTOUR INTERVAL (25 FT.)
	EXISTING CONTOUR INTERVAL (5 FT.)
	PROPOSED CONTOUR INTERVAL (25 FT.)
	PROPOSED CONTOUR INTERVAL (5 FT.)
	ROAD

N

-50 0 50 100'

SCALE: 1" = 100'

Energy Fuels Resources (USA) Inc.

REVISIONS		Project: DANEROS MINE	
Date	By	County: SAN JUAN	State: UT
6/16	MN	Location: TOWNSHIP 37S RANGE 16E SECTION 18	

OPERATIONS
SOUTH PORTAL AREA
3-2C

UT037

Author: MN | Date: 6–2016 | Drafted By: RE