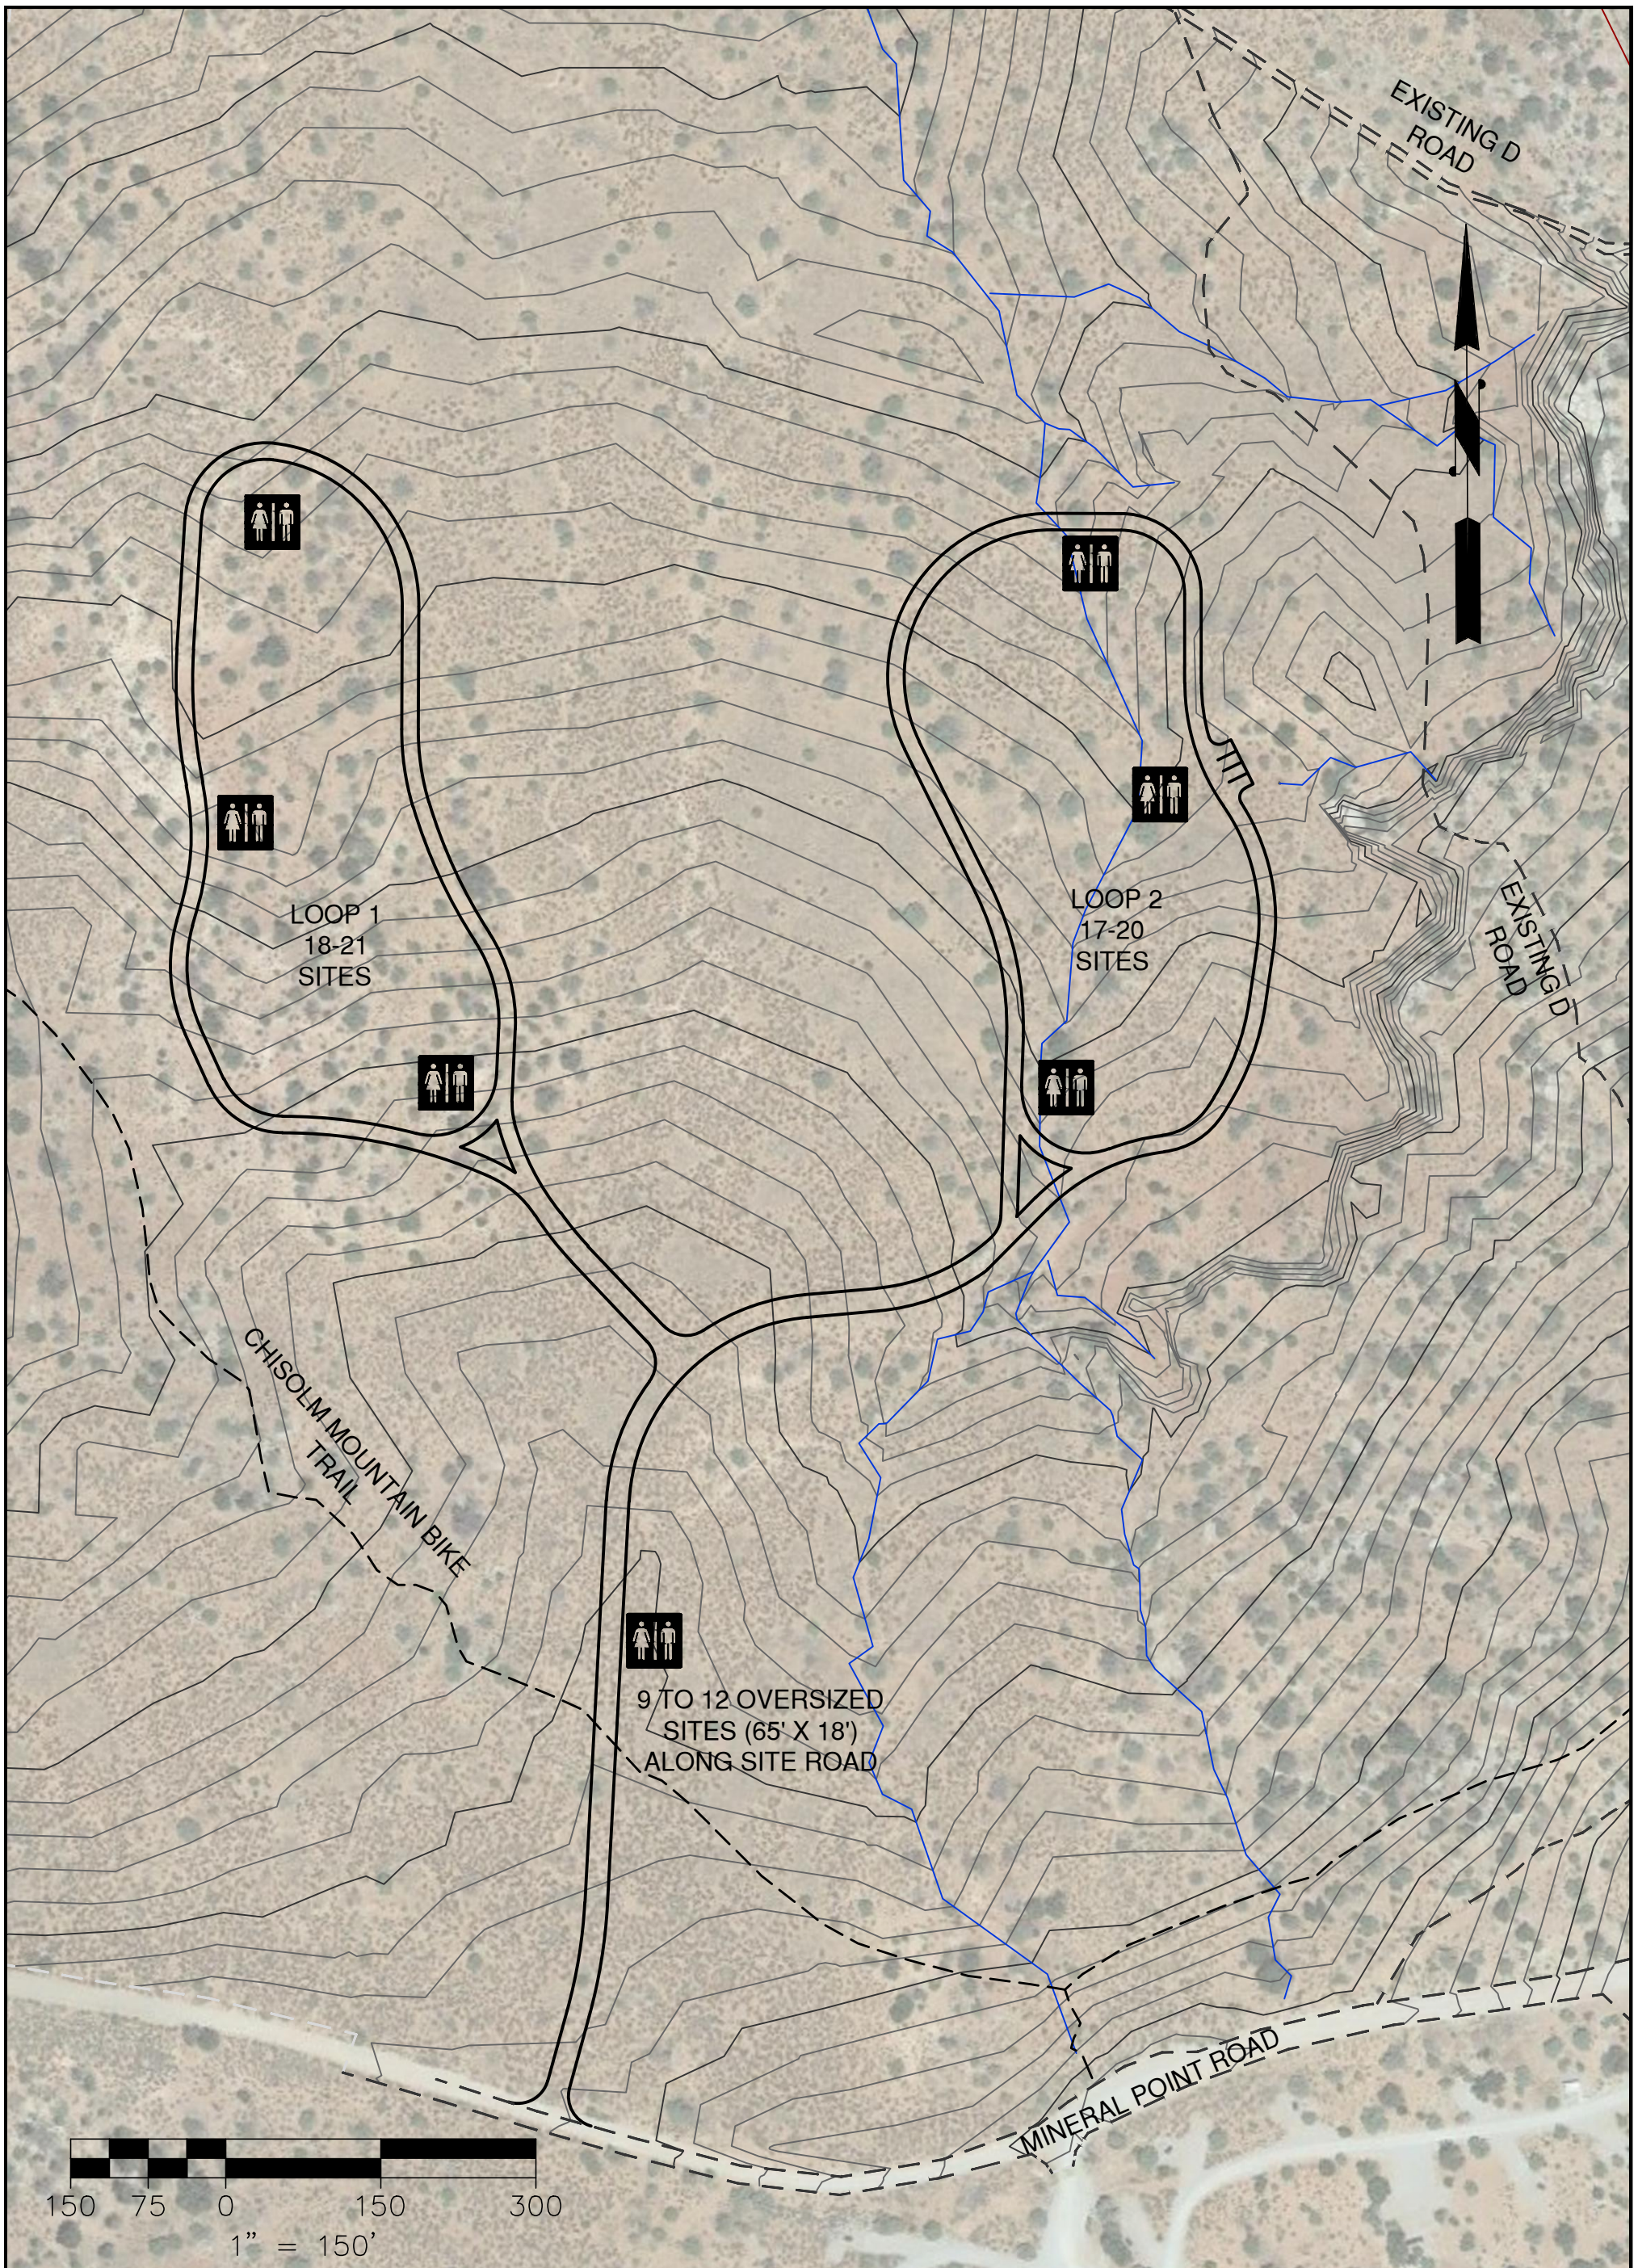

CAMPING UNITS	
TYPE	**NO. OF UNITS**
OVERSIZED	9 TO 12
BACK-IN	35 TO 41
WALK-IN	2 TO 5
TOTAL	46 TO 58

SITE ROAD		
WIDTH (FEET)	**LENGTH (FEET)**	**AREA (SF)**
22	1,340	29,480
16	3,630	58,080
TOTAL	-	87,560

UNITED STATES DEPARTMENT OF THE INTERIOR
BUREAU OF LAND MANAGEMENT

MOAB FIELD OFFICE UTAH

HORSETHIEF CAMPGROUND
CONCEPTUAL DESIGN

DESIGNED:	M. ALTMAN
DRAWN:	M. ALTMAN
TECH. REVIEW:	D. STENTA, P.E.
DWG. SCALE	1" = 150'
DATE:	11/2015
FILE:	