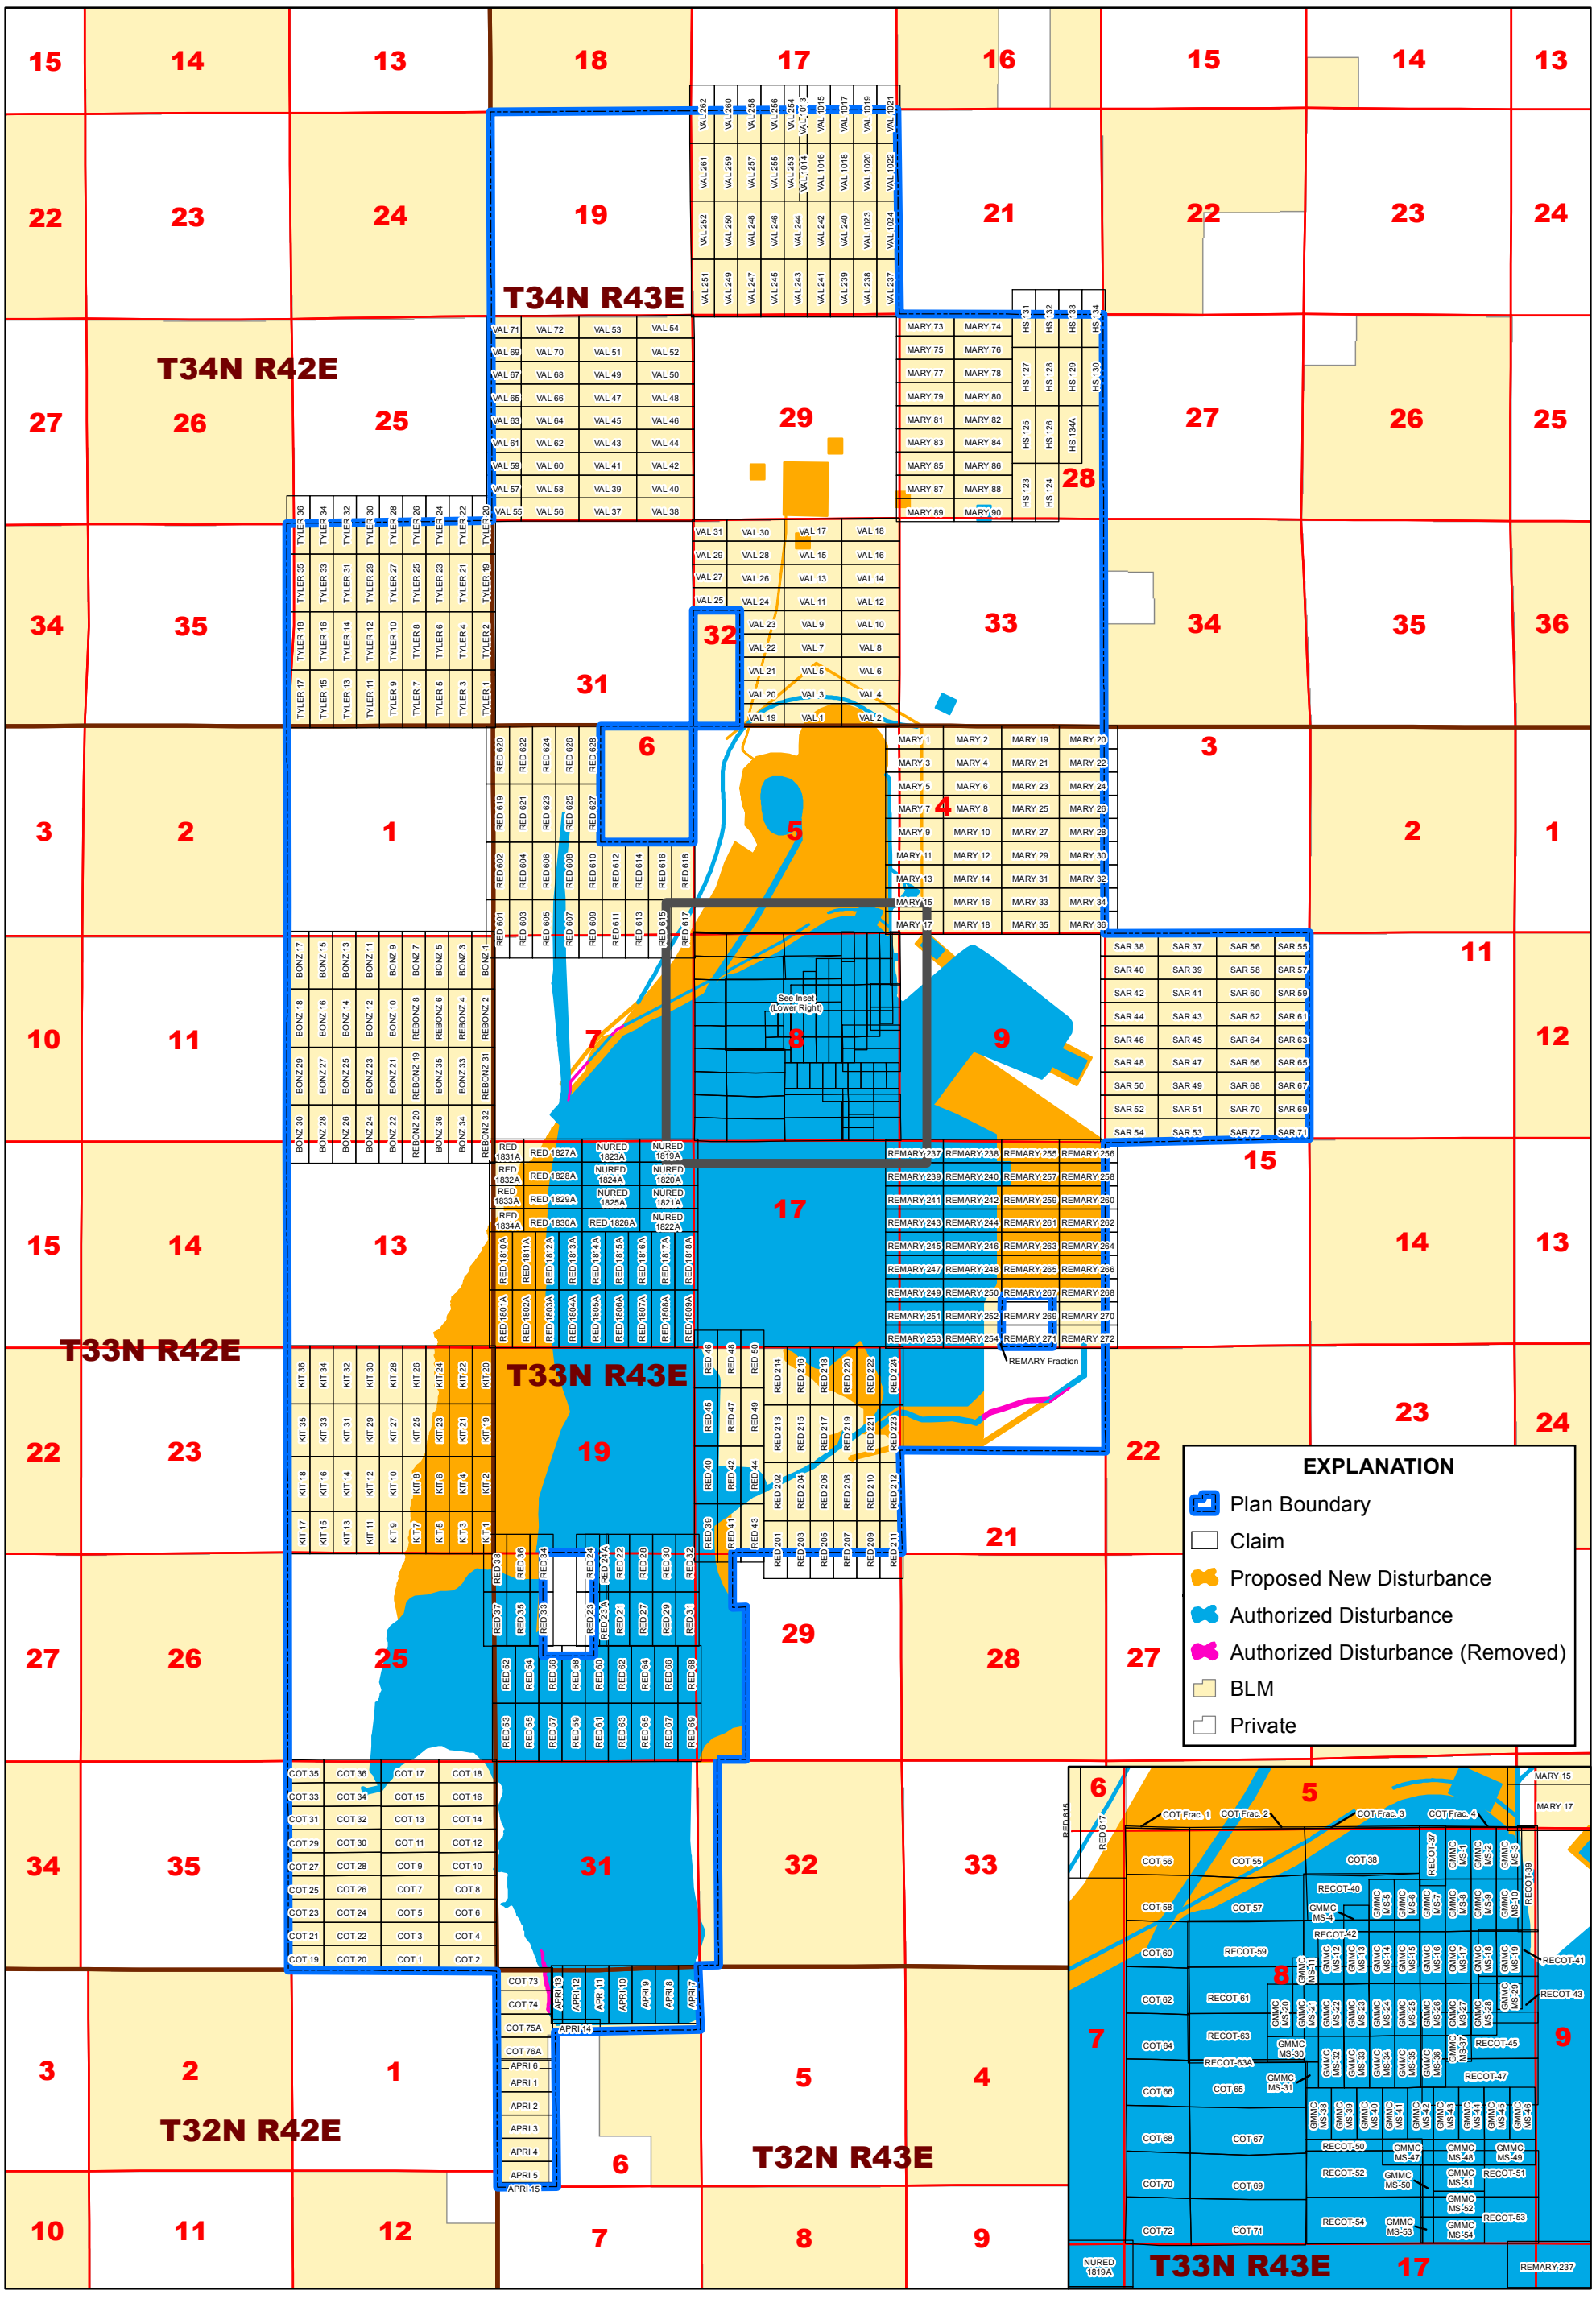

srk consulting

Marigold Mine Grid

DESIGN: BVB	DRAWN: BVB	REVIEWED: VS	
SCALE: 1 inch = 4,000 feet		DATE: 7/29/2015	
FILE: PoO_144000_450_Fig02_Claims_BVB_20150717			

SILVER STANDARD

MARIGOLD MINING COMPANY

DRAWING TITLE: CLAIMS

ISSUED FOR: PoO AMENDMENT

DRAWING NO. FIGURE 2

SRK JOB NO. 144000.450

REVISION NO. A

PATH: G:\Sites\Marigold_Mine\Silver_Standard\144000_450_Expansion_PoO\Revision_A\PoO_144000_450_Fig02_Claims_BVB_20150717.mxd