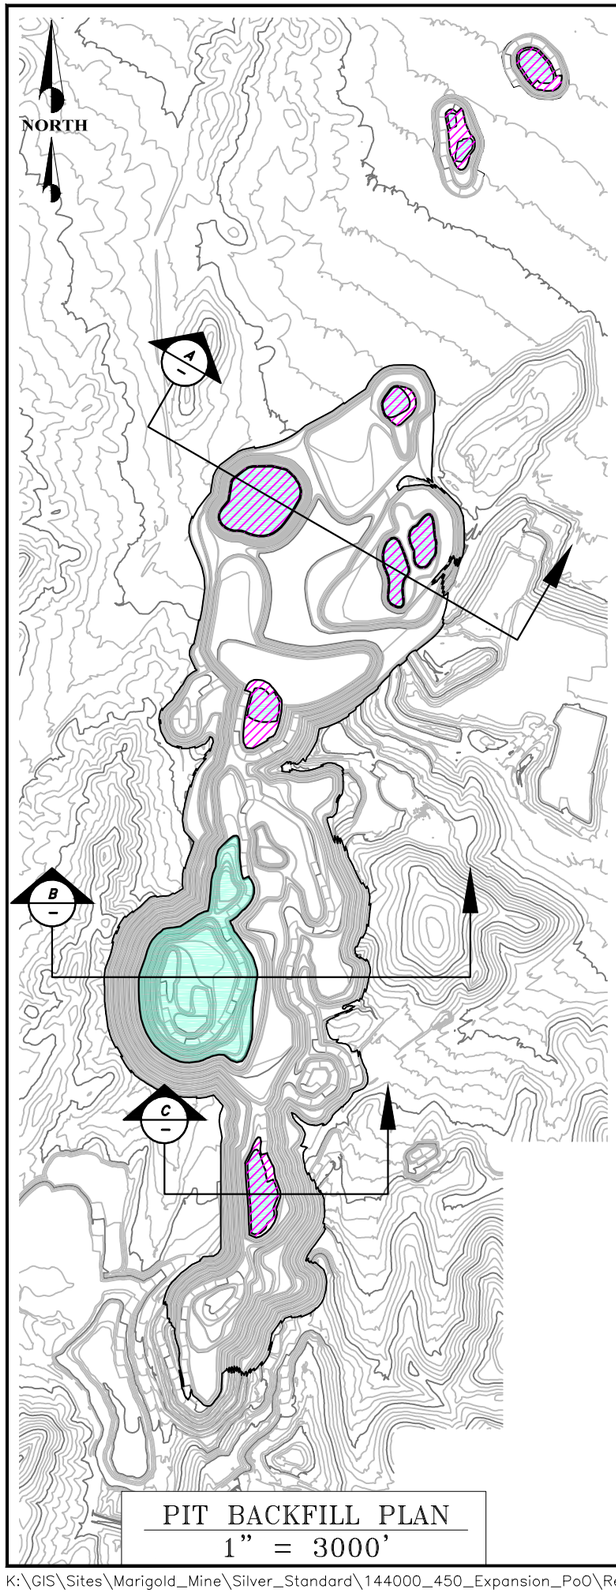

PIT BACKFILL PLAN
1" = 3000'

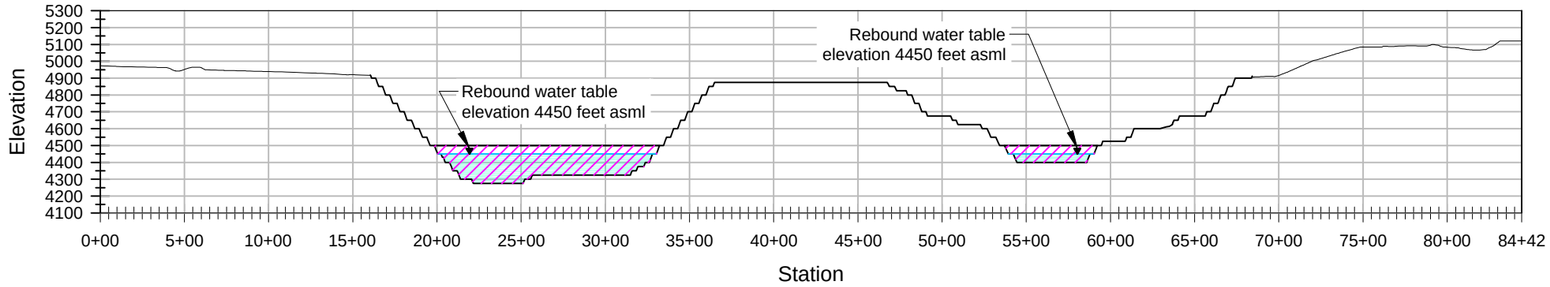

A / – PIT SECTION A
1" = 800'

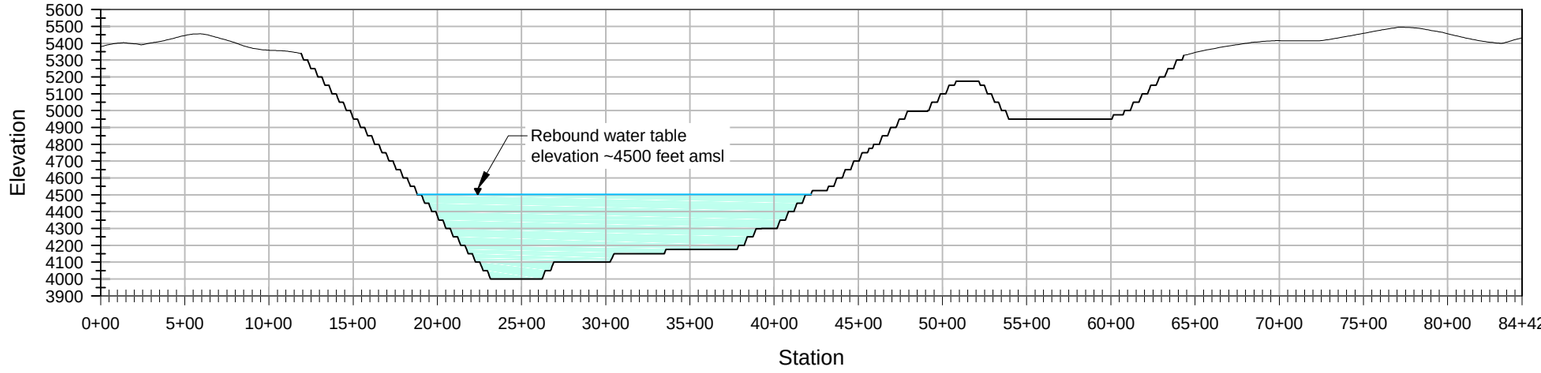

B / – PIT SECTION B
1" = 800'

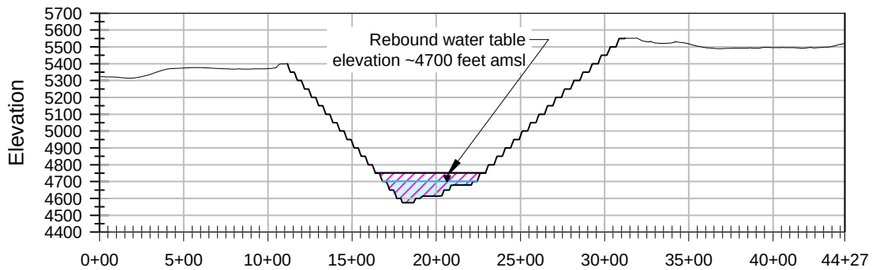

C / – PIT SECTION B
1" = 800'

LEGEND:

- Pit Lake
- Backfill
- Saturated Backfill

srk consulting

DESIGN:	CS	DRAWN:	LEB	REVIEWED:	VS
SCALE:	AS-SHOWN			DATE:	07/17/2015
FILE NAME:	PoO_144000_450_Fig08_PitBackfillSections_LEB.dwg				

SILVER STANDARD

MARIGOLD MINING COMPANY

DRAWING TITLE:	TYPICAL PIT CROSS-SECTIONS
ISSUED FOR:	PoO AMENDMENT
DRAWING NO.	FIGURE 8
SRK JOB NO.	144000.450
REVISION	A

K:\GIS\Sites\Marigold_Mine\Silver_Standard\144000_450_Expansion_PoO\Revision_A\CAD\Figures\PoO_144000_450_Fig08_PitBackfillSections_LEB.dwg

PLOT DATE: 2015-07-17 - 5:18PM