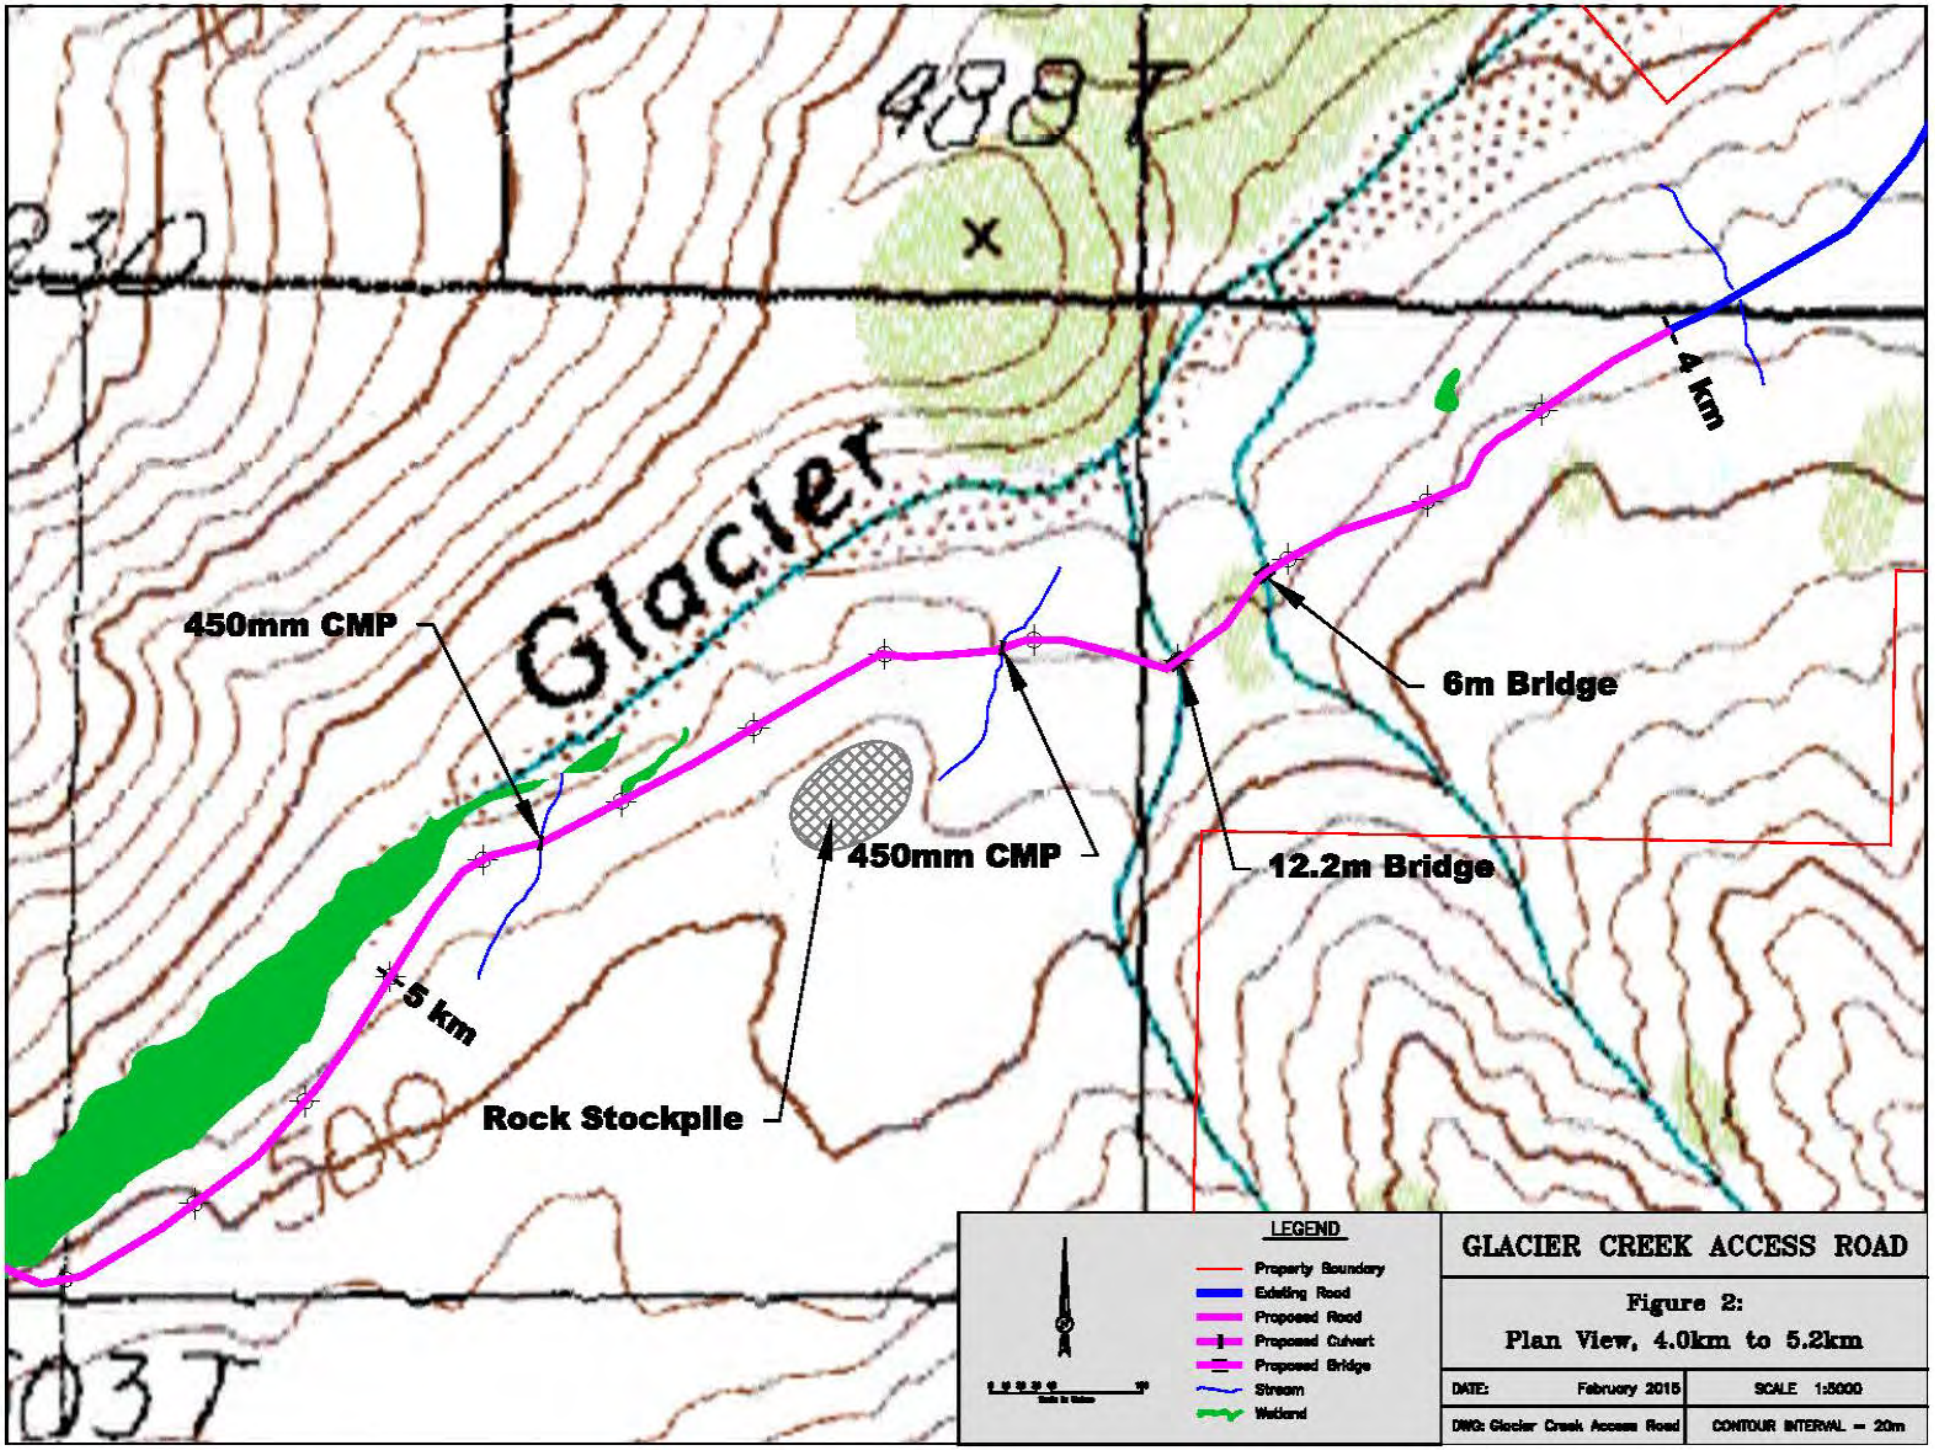
Glacier
450mm CMP
450mm CMP
Rock Stockpile
5 km
4 km
6m Bridge
12.2m Bridge
LEGEND
Property Boundary
Existing Road
Proposed Road
Proposed Culvert
Proposed Bridge
Stream
Wetland
GLACIER CREEK ACCESS ROAD
Figure 2:
Plan View, 4.0km to 5.2km
DATE: February 2015
SCALE 1:5000
DWG: Glacier Creek Access Road
CONTOUR INTERVAL = 20m