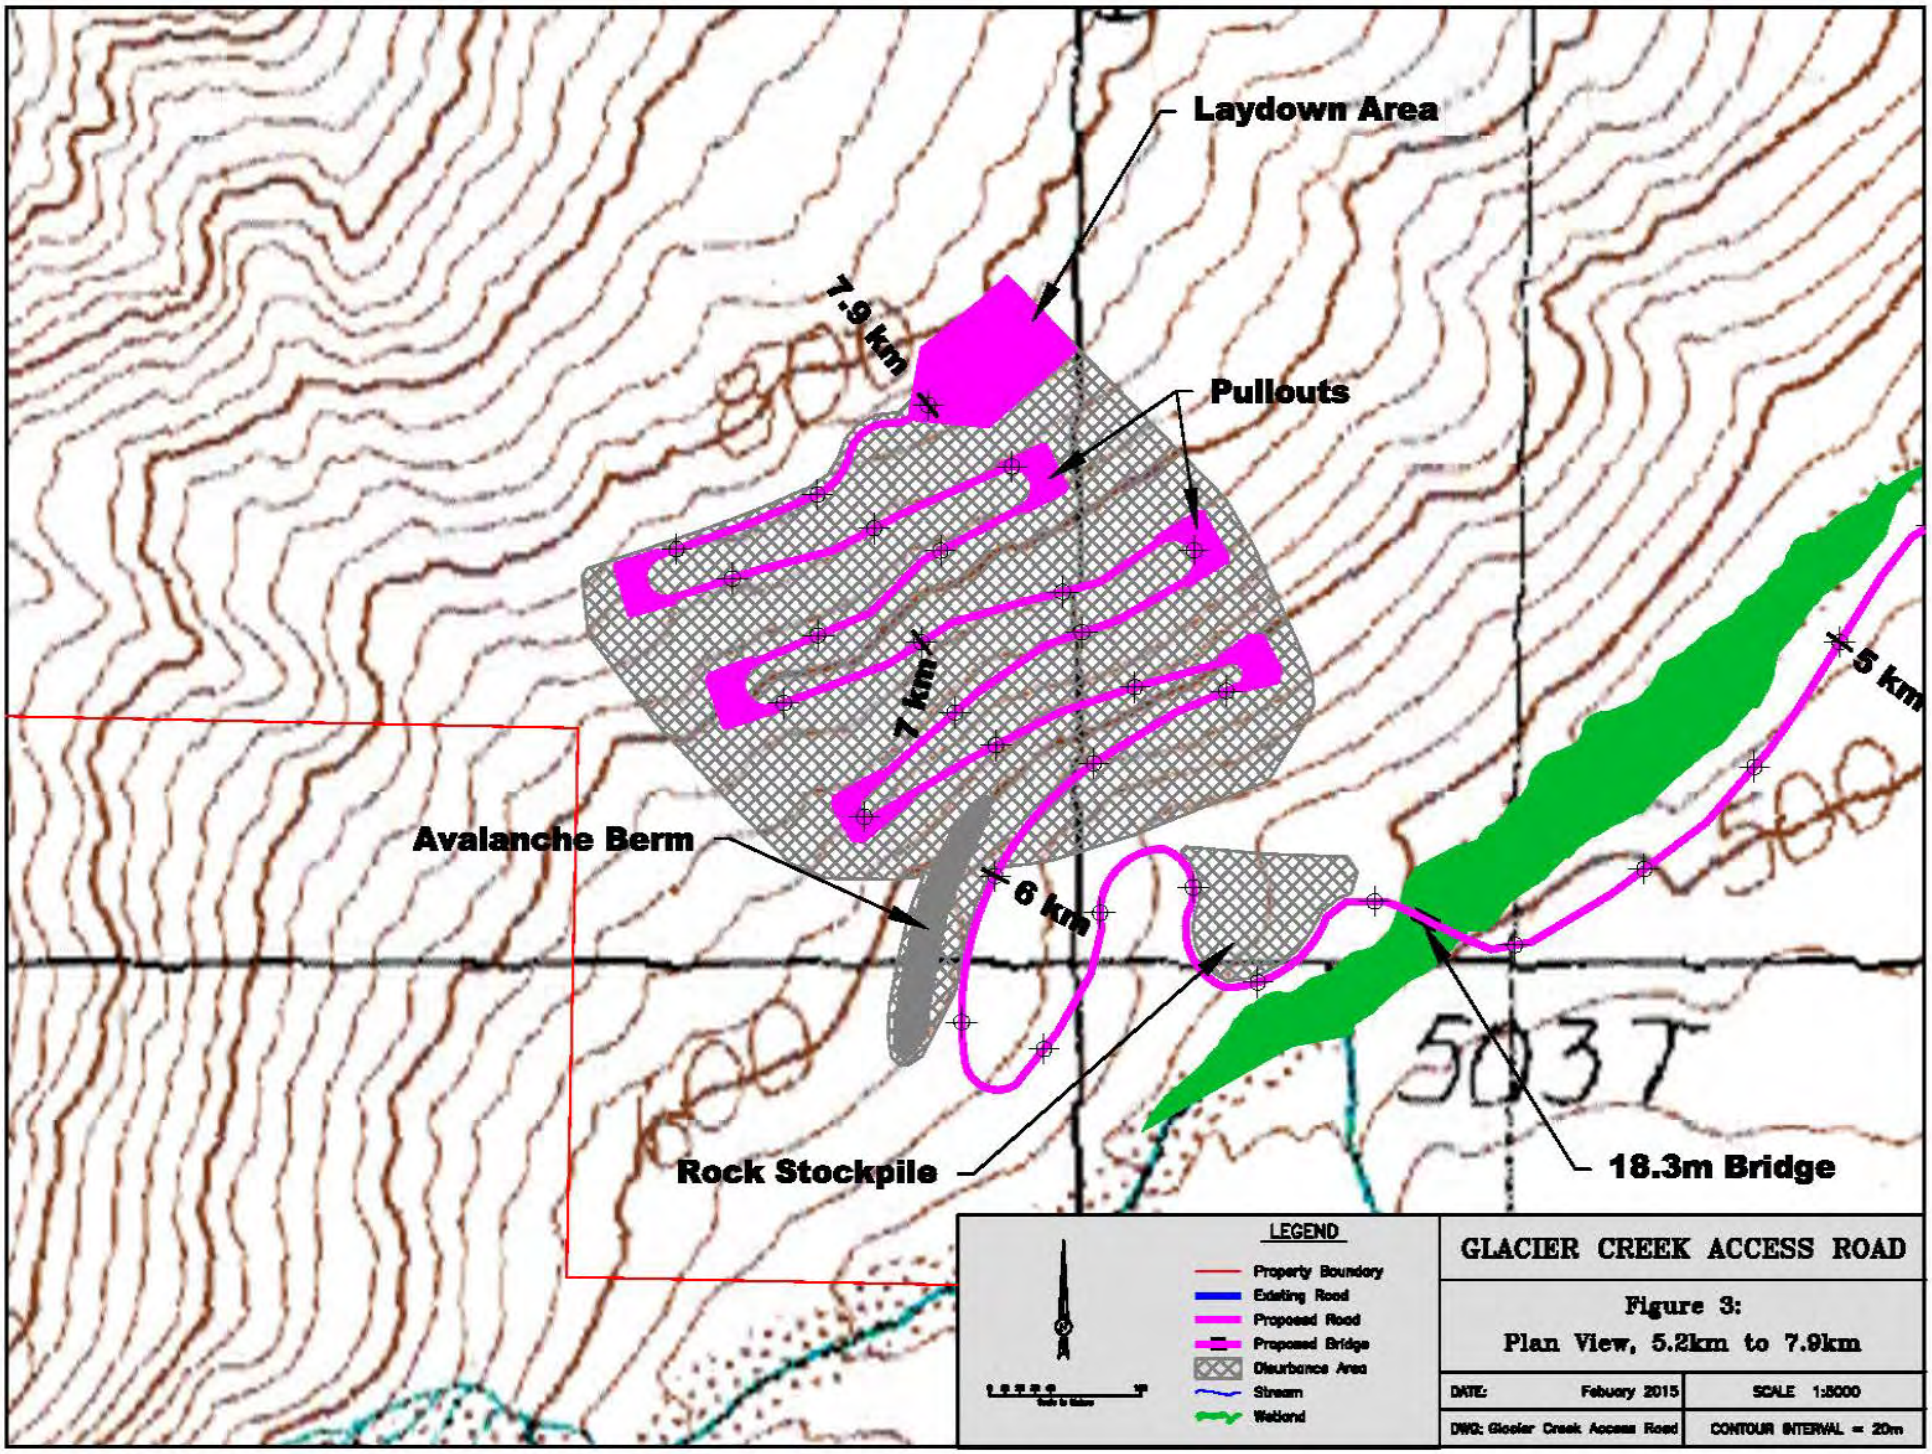
Laydown Area
7.9 km
Pullouts
7 km
5 km
Avalanche Berm
6 km
Rock Stockpile
18.3m Bridge
LEGEND
Property Boundary
Existing Road
Proposed Road
Proposed Bridge
Disurbance Area
Stream
Wetland
GLACIER CREEK ACCESS ROAD
Figure 3:
Plan View, 5.2km to 7.9km
DATE: Febuary 2015
SCALE 1:5000
DWG: Glacier Creek Access Road
CONTOUR INTERVAL = 20m