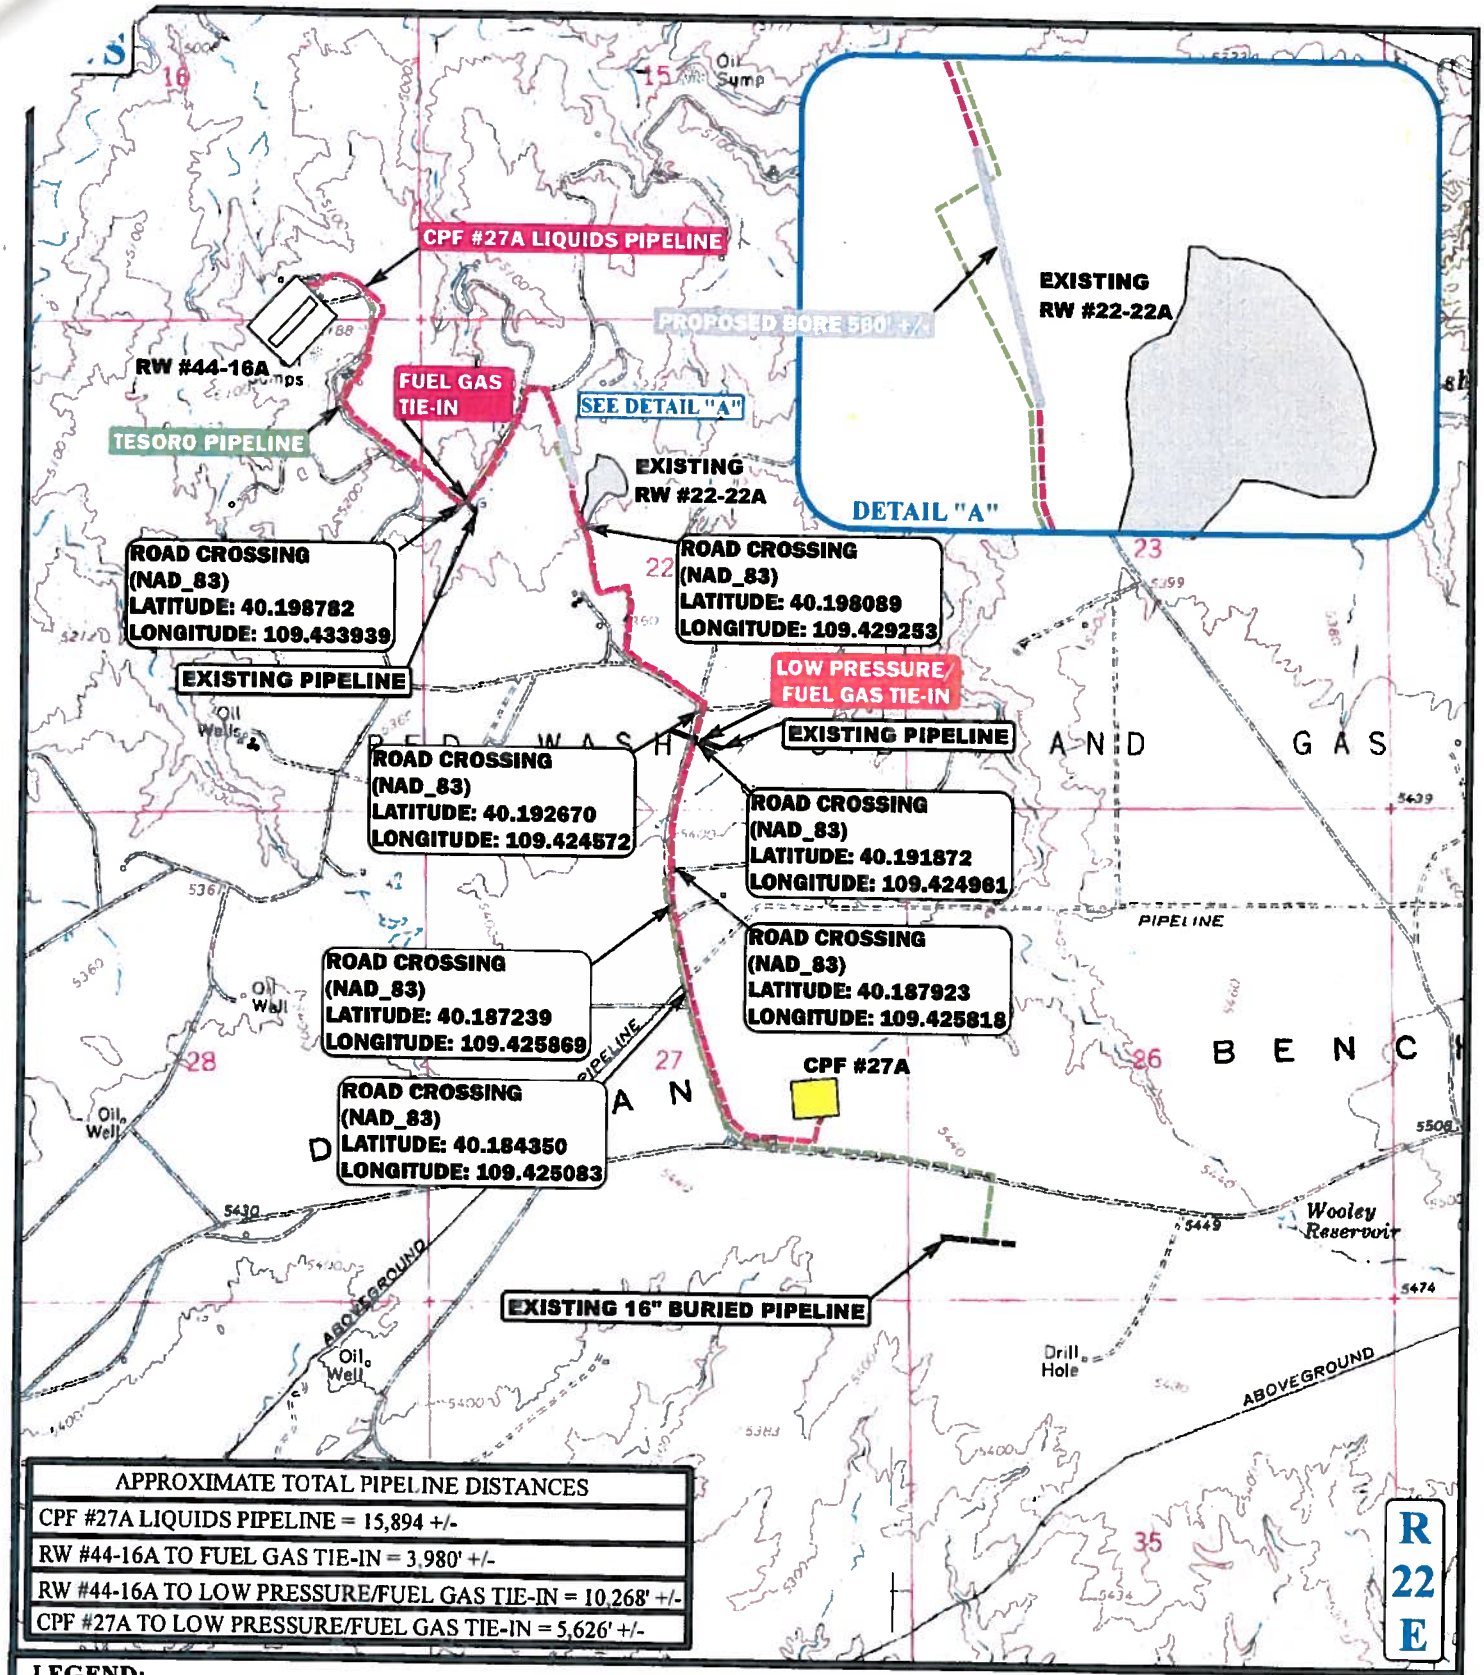

APPROXIMATE TOTAL PIPELINE DISTANCES
CPF #27A LIQUIDS PIPELINE = 15,894 +/-
RW #44-16A TO FUEL GAS TIE-IN = 3,980' +/-
RW #44-16A TO LOW PRESSURE/FUEL GAS TIE-IN = 10,268' +/-
CPF #27A TO LOW PRESSURE/FUEL GAS TIE-IN = 5,626' +/-

LEGEND:

- EXISTING ROADS
- CPF #27A LIQUIDS PIPELINE
- PROPOSED TESORO PIPELINE
- EXISTING PIPELINE

N

QEP ENERGY COMPANY

CPF #27A GATHERING SYSTEM
SECTIONS 16, 21, 22, 26 & 27, T7S, R22E S.L.B.&M.
UINTAH COUNTY, UTAH

UINTAH ENGINEERING & LAND SURVEYING

UELS, LLC.
Corporate Office * 85 South 200 East
Vernal, UT 84078 * (435) 789-1017

DRAWN BY: J.C.	DATE DRAWN: 05-20-14
SCALE: 1" = 2000'	REV: 10-30-15 T.I.
PIPELINE MAP	TOPO D