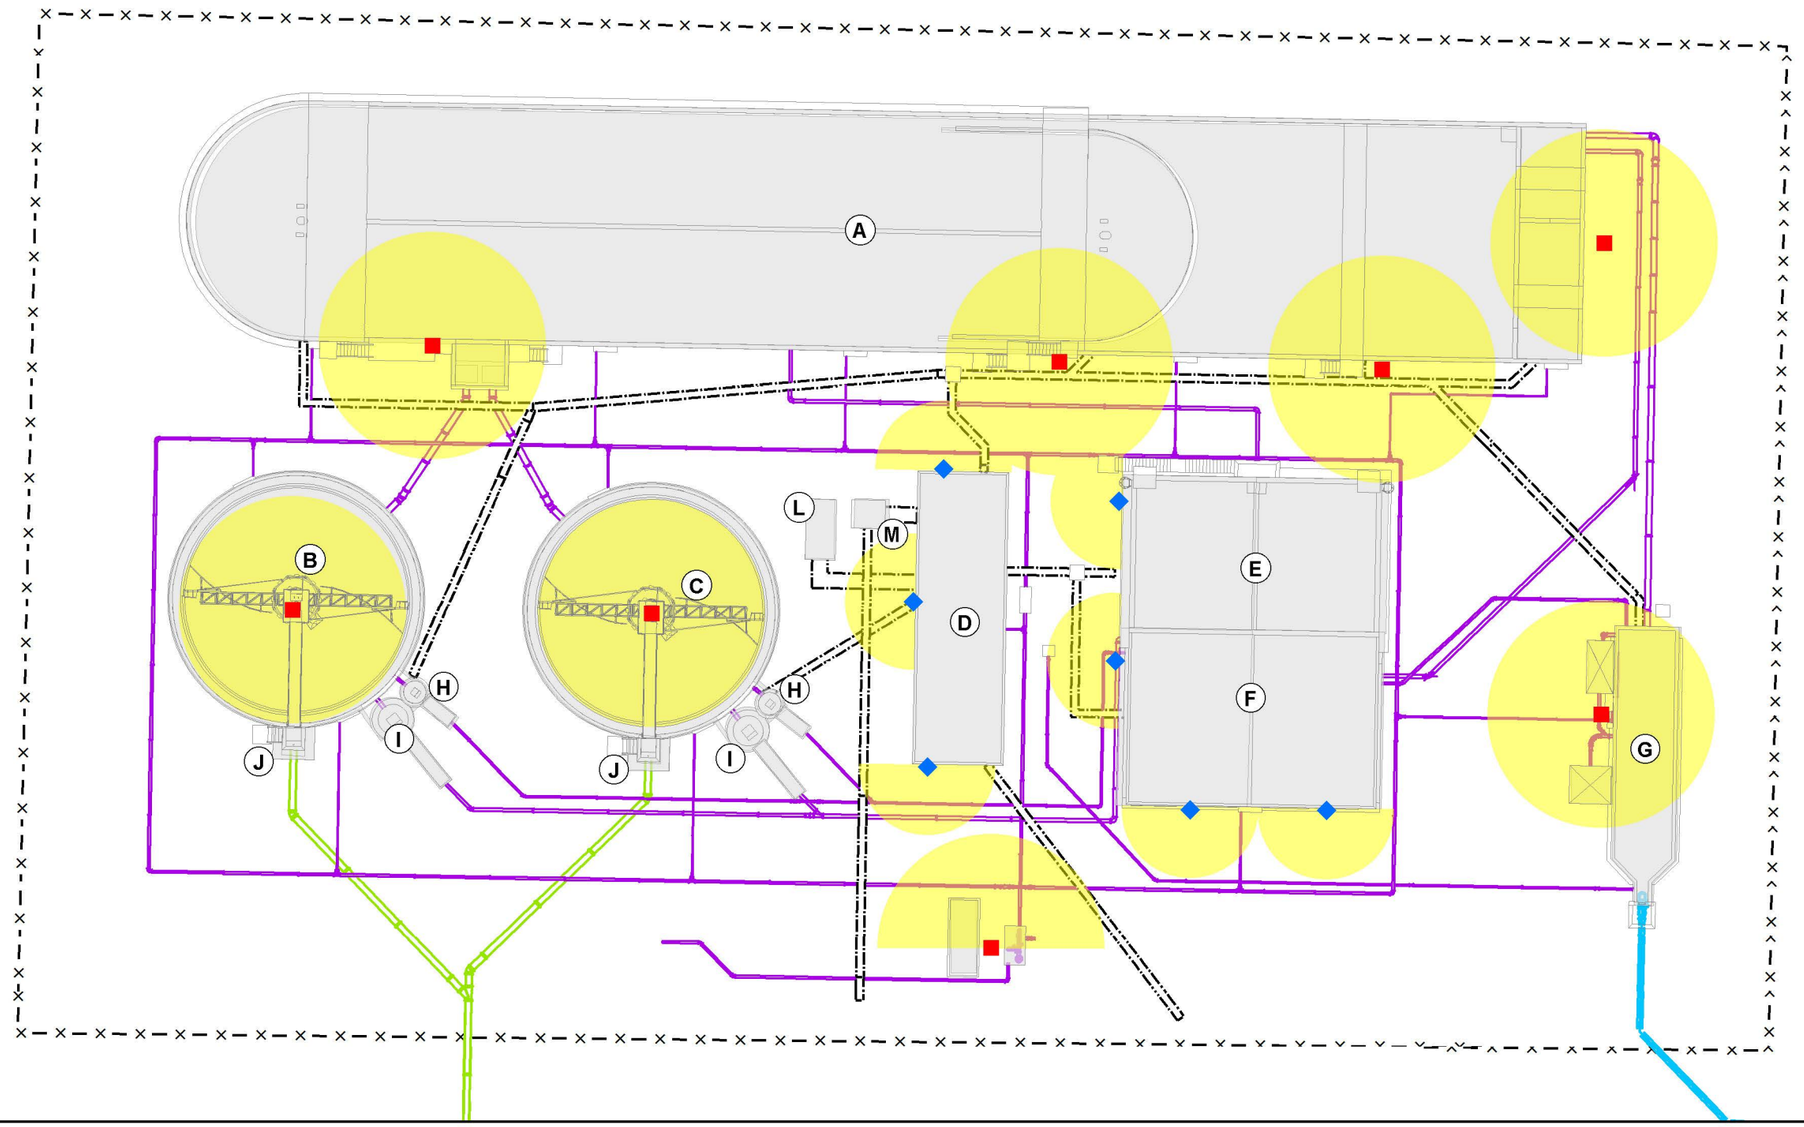

FIGURE 2.1-4 LIGHTING PLAN

CITY OF WINNEMUCCA
WASTEWATER TREATMENT PROJECT

NO WARRANTY IS MADE BY THE BUREAU OF LAND MANAGEMENT AS TO THE ACCURACY, RELIABILITY, OR COMPLETENESS OF THESE DATA FOR INDIVIDUAL USE OR AGGREGATE USE WITH OTHER DATA. ORIGINAL DATA WERE COMPILED FROM VARIOUS SOURCES. THIS INFORMATION MAY NOT MEET NATIONAL MAP ACCURACY STANDARDS. THIS PRODUCT WAS DEVELOPED THROUGH DIGITAL MEANS AND MAY BE UPDATED WITHOUT NOTIFICATION.

Legend

- Fenceline
- Influent Pipeline
- Effluent Pipeline
- Pipeline
- Electrical\Utilities
- Areas of Illumination
- Treatment Plant Buildings

Lighting

- Wall Mount
- Pole Mount

A - Bioreactor
B - Secondary Clarifier #1
C - Secondary Clarifier #2
D - Electrical & Operations Building
E - Aerated Sludge Holding Tanks
F - Sludge Handling Building
G - Headworks Building
H - Scum Box
I - Return Activated Sludge Pump Station
J - Effluent Box
K - Mixed Liquor Splitter Box
L - Standby Generator
M - Transformer
N - Electrical Building
O - Influent Pumping Station

40 20 0 40 Feet

1 inch = 40 feet
Date: 2/4/2016

Humboldt County, NV
USGS 24k Quadrangles
T. 36N, R. 37E
T. 35N, R. 37E

Winnumucca District
Bureau of Land Management
5100 E. Winnemucca Blvd.
Winnemucca, NV 89445