© 2015 Westwood Professional Services, Inc.

SEE SHEET 155

SEE SHEET 164

SEE SHEET 166

SEE SHEET 173

UNDERGROUND COLLECTION (TYP)

18" CMP CULVERT
DA=15.7 AC

UPPER MILLER ROAD

24" CMP CULVERT
DA=52.0 AC

SEC-16 TWP-18N RAN-88W
STATE BOARD LANDS
TOTCO
SEC-21 TWP-18N RAN-88W

MILLER HILL ROAD
(REFER TO PHASE I HAUL ROAD PLANS FOR DETAILS)

ACTIVITY LIMITS FOR UNIMPROVED ACCESS ROUTE TO OVERHEAD COLLECTION LINE

UPPER MILLER ROAD

DISTURBANCE LIMITS (TYP)

24' ARTERIAL ROAD WITH 36' CRANE PATH CENTERED ON ROAD (TYP)

OVERHEAD COLLECTION (TYP)

OVERHEAD COLLECTION RIGHT-OF-WAY (TYP)

18" CMP CULVERT
DA=2.2 AC

LOW WATER CROSSING

UMH-H-15

16' TURBINE ROAD WITH 36' CRANE PATH CENTERED ON ROAD (TYP)

LEGEND:

- PROPOSED ARTERIAL ROAD AND CRANE PATH
- PROPOSED ARTERIAL ROAD
- PROPOSED TURBINE ROAD AND CRANE PATH
- PROPOSED FACILITY ROAD
- PROPOSED CRANE PATH
- PROPOSED 6% OR GREATER ROAD GRADE
- DL — PROPOSED DISTURBANCE LIMITS
- AL — PROPOSED ACTIVITY LIMITS
- P-PUG — PROPOSED UNDERGROUND COLLECTION
- P-POH — PROPOSED OVERHEAD COLLECTION
- P-POH — PROPOSED 230 kV TRANSMISSION
- PROPOSED POTABLE WATERMAIN
- PROPOSED NON-POTABLE WATERMAIN
- PROPOSED SANITARY SEWER/FORCEMAIN
- POH — PROPOSED OVERHEAD POWER
- ROADWAY AS PART OF PREVIOUS PLANS ISSUED FOR PERMIT
- PROPOSED 10' CONTOURS
- PROPOSED 2' CONTOURS
- XXX — UTILITY CROSSING (SEE TABLE)
- XXX — FENCE CROSSING (SEE TABLE)
- FACILITY AS PART OF PREVIOUS PLANS
- PROPOSED FACILITY
- TURBINE LOCATION
- XXX-X-XX — TURBINE NUMBER
- EX. DIRT ROAD/TRAIL
- X — X — EX. FENCE
- EX. CULVERT
- TUG — EX. TELEPHONE LINE
- POH — EX. OVERHEAD POWER
- FOP — EX. FIBER OPTIC LINE
- WAT — EX. WATER LINE
- GAS — EX. GAS PIPELINE
- 7480 — EX. 10' CONTOURS
- EX. 2' CONTOURS
- EX. TREE LINE
- EX. WATERWAY (GIS)

KEY MAP

0' 200' 400' 600'

Westwood Professional Services, Inc.
7699 Anagram Drive
Eden Prairie, MN 55344

PHONE 952-937-5150
FAX 952-937-5822
TOLL FREE 1-888-937-5150

www.westwoodps.com

Designed: DK/KM
Checked: RC/PC
Drawn: KM/TR
Record Drawing by/date:

Revisions:

#	DATE	DESCRIPTION

Prepared for:

Power Company of Wyoming LLC
555 Seventeenth Street, Suite 2400
Denver, CO 80202 USA

Chokecherry and Sierra Madre Wind Energy Project

Carbon County, Wyoming

Site Plan

Phase I Wind Development Area Wind Turbine Sites & Related Infrastructure
NOT FOR CONSTRUCTION

Date: 01/05/15
Sheet: 165 OF 254

20111120-09SP-P02.dwg

© 2015 Westwood Professional Services, Inc.

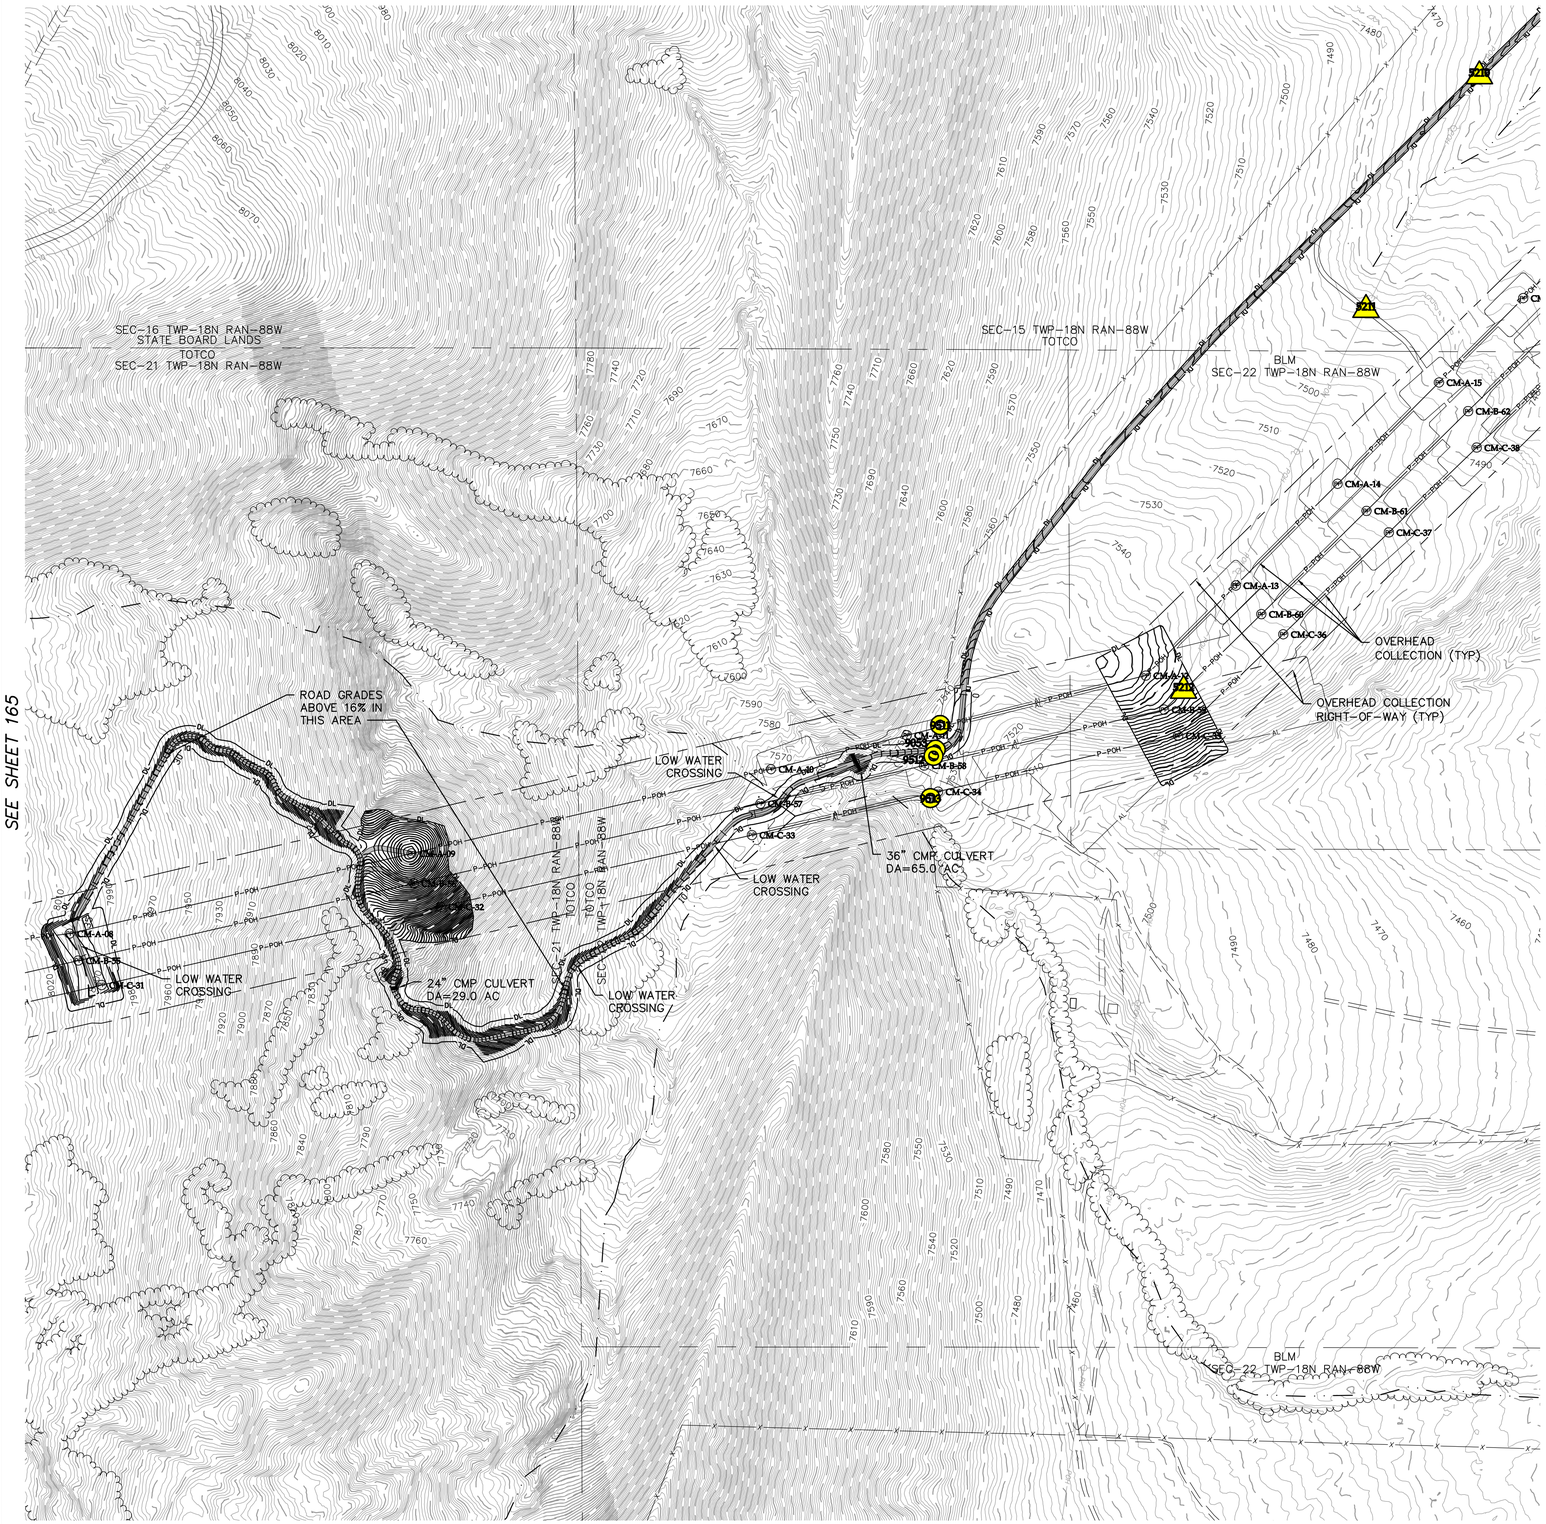

LEGEND:

- PROPOSED ARTERIAL ROAD AND CRANE PATH
- PROPOSED ARTERIAL ROAD
- PROPOSED TURBINE ROAD AND CRANE PATH
- PROPOSED FACILITY ROAD
- PROPOSED CRANE PATH
- PROPOSED 6% OR GREATER ROAD GRADE
- DL — PROPOSED DISTURBANCE LIMITS
- AL — PROPOSED ACTIVITY LIMITS
- P-PUG — PROPOSED UNDERGROUND COLLECTION
- P-POH — PROPOSED OVERHEAD COLLECTION
- P-POH — PROPOSED 230 kV TRANSMISSION
- PROPOSED POTABLE WATERMAIN
- PROPOSED NON-POTABLE WATERMAIN
- PROPOSED SANITARY SEWER/FORCEMAIN
- POH — PROPOSED OVERHEAD POWER
- ROADWAY AS PART OF PREVIOUS PLANS ISSUED FOR PERMIT
- PROPOSED 10' CONTOURS
- PROPOSED 2' CONTOURS
- XXX — UTILITY CROSSING (SEE TABLE)
- XXX — FENCE CROSSING (SEE TABLE)
- FACILITY AS PART OF PREVIOUS PLANS
- PROPOSED FACILITY
- TURBINE LOCATION
- XXX-X-XX — TURBINE NUMBER
- EX. DIRT ROAD/TRAIL
- X — X — EX. FENCE
- EX. CULVERT
- TUG — EX. TELEPHONE LINE
- POH — EX. OVERHEAD POWER
- FOP — EX. FIBER OPTIC LINE
- WAT — EX. WATER LINE
- GAS — EX. GAS PIPELINE
- 7480 — EX. 10' CONTOURS
- EX. 2' CONTOURS
- EX. TREE LINE
- EX. WATERWAY (GIS)

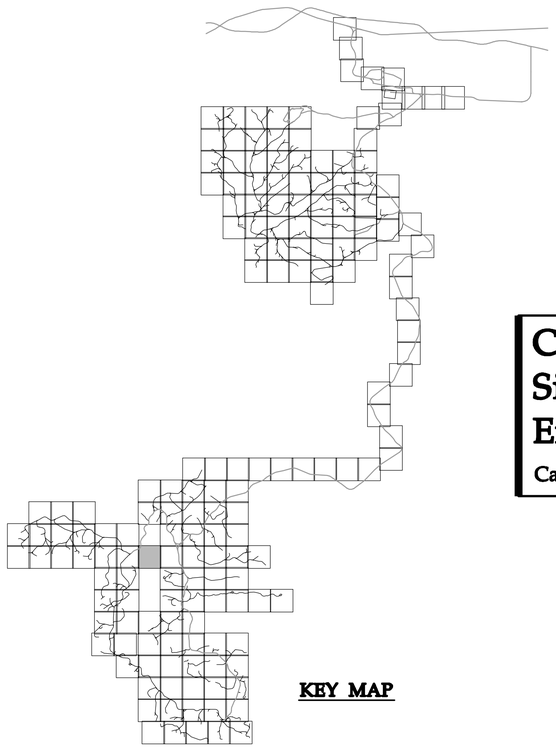

KEY MAP

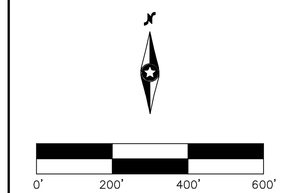

Westwood Professional Services, Inc.
7699 Anagram Drive
Eden Prairie, MN 55344

PHONE 952-937-5150
FAX 952-937-5822
TOLL FREE 1-888-937-5150

www.westwoodps.com

Designed: DK/KM
Checked: RC/PC
Drawn: KM/TR
Record Drawing by/date:

Revisions:

#	DATE	DESCRIPTION

Prepared for:

Power Company of Wyoming LLC
555 Seventeenth Street, Suite 2400
Denver, CO 80202 USA

Chokecherry and Sierra Madre Wind Energy Project

Carbon County, Wyoming

Site Plan

Phase I Wind Development Area Wind Turbine Sites & Related Infrastructure
NOT FOR CONSTRUCTION

Date: 01/05/15
Sheet: 166 OF 254

20111120-09SP-P02.dwg

© 2015 Westwood Professional Services, Inc.

SEE SHEET 156

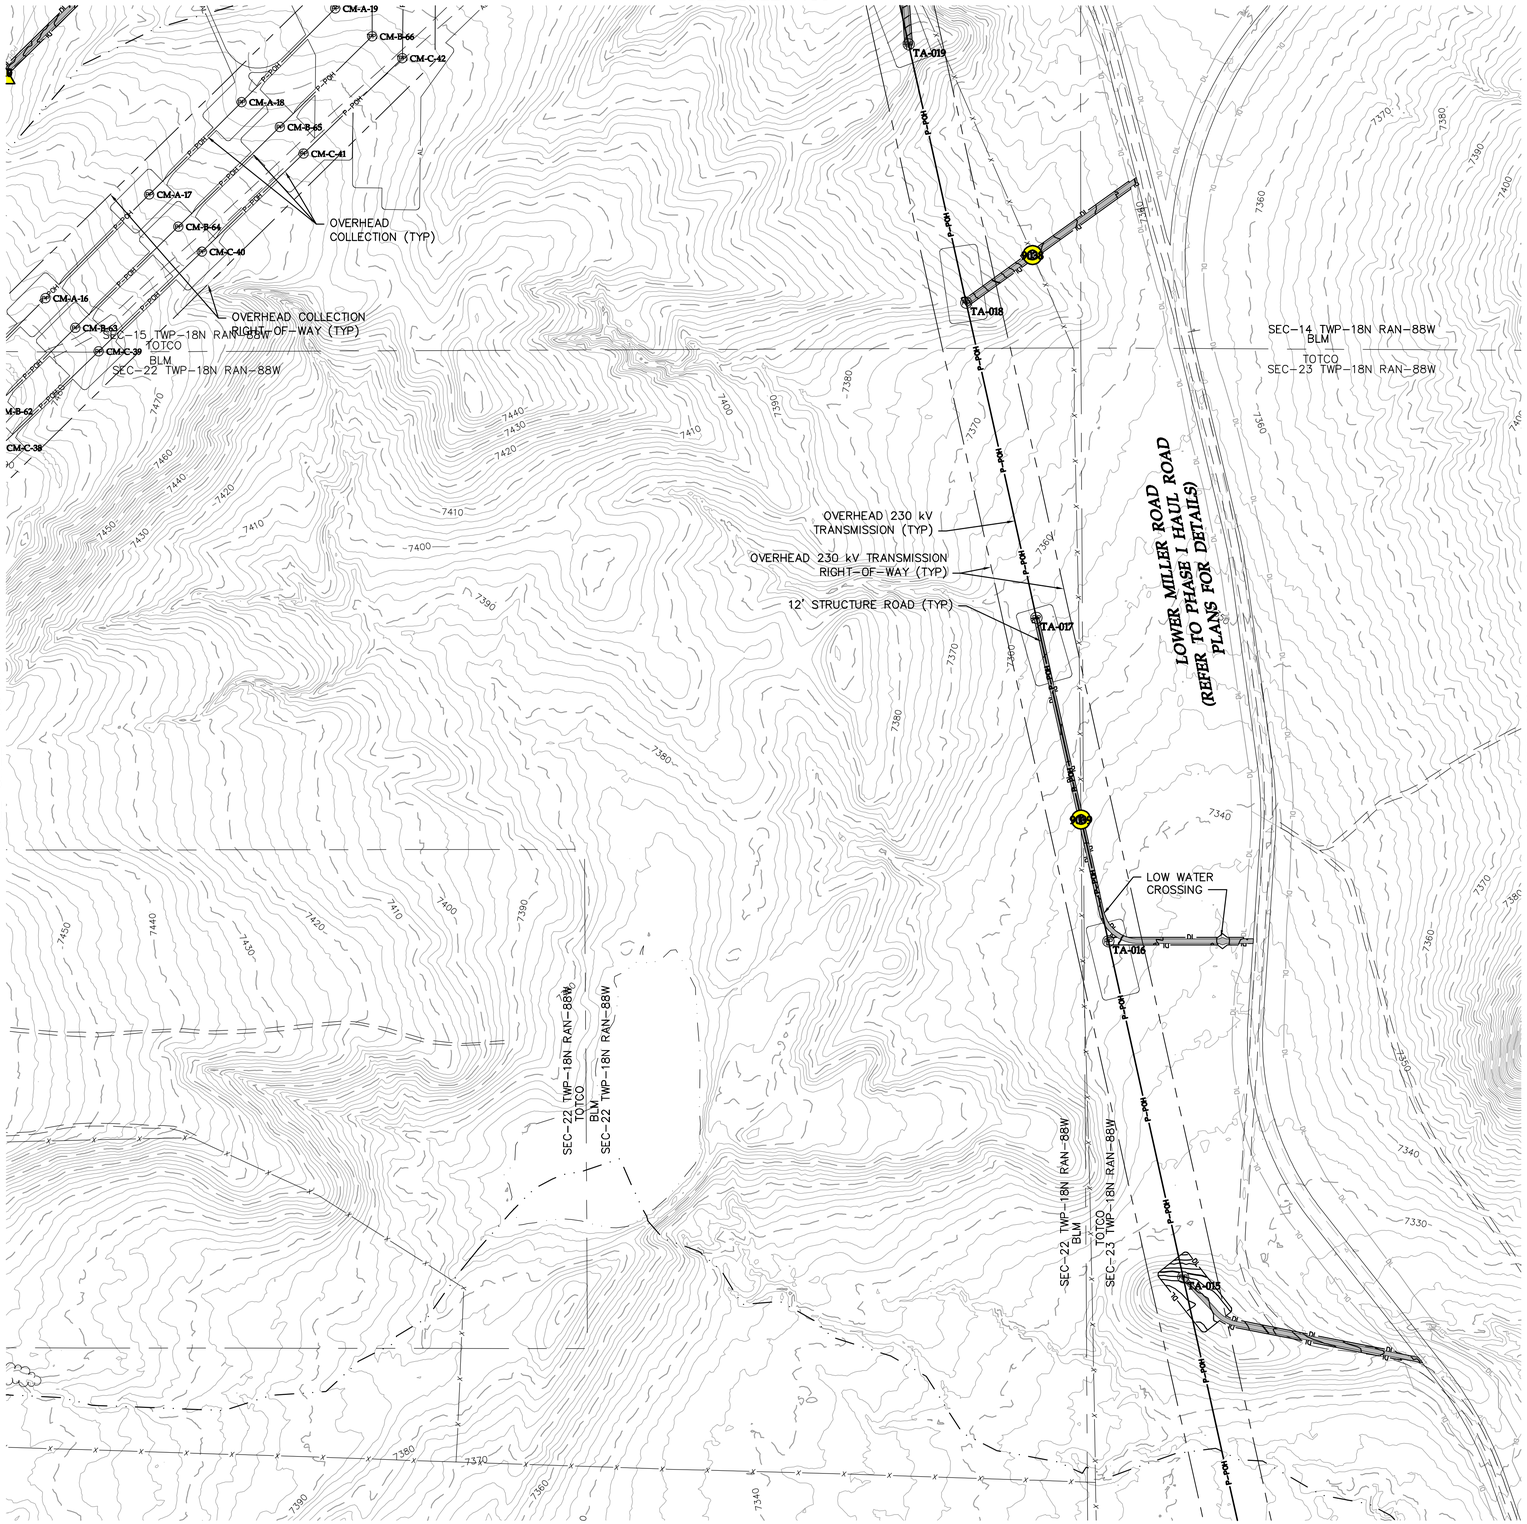

LEGEND:

- PROPOSED ARTERIAL ROAD AND CRANE PATH
- PROPOSED ARTERIAL ROAD
- PROPOSED TURBINE ROAD AND CRANE PATH
- PROPOSED FACILITY ROAD
- PROPOSED CRANE PATH
- PROPOSED 6% OR GREATER ROAD GRADE
- DL — PROPOSED DISTURBANCE LIMITS
- AL — PROPOSED ACTIVITY LIMITS
- P-PUG — PROPOSED UNDERGROUND COLLECTION
- P-POH — PROPOSED OVERHEAD COLLECTION
- P-POH — PROPOSED 230 kV TRANSMISSION
- PROPOSED POTABLE WATERMAIN
- PROPOSED NON-POTABLE WATERMAIN
- PROPOSED SANITARY SEWER/FORCEMAIN
- POH — PROPOSED OVERHEAD POWER
- ROADWAY AS PART OF PREVIOUS PLANS ISSUED FOR PERMIT
- PROPOSED 10' CONTOURS
- PROPOSED 2' CONTOURS
- XXX — UTILITY CROSSING (SEE TABLE)
- XXX — FENCE CROSSING (SEE TABLE)
- FACILITY AS PART OF PREVIOUS PLANS
- PROPOSED FACILITY
- TURBINE LOCATION
- XXX-X-XX — TURBINE NUMBER
- EX. DIRT ROAD/TRAIL
- X — X — EX. FENCE
- EX. CULVERT
- TUC — EX. TELEPHONE LINE
- POH — EX. OVERHEAD POWER
- FOP — EX. FIBER OPTIC LINE
- WAT — EX. WATER LINE
- GAS — EX. GAS PIPELINE
- 7480 — EX. 10' CONTOURS
- EX. 2' CONTOURS
- EX. TREE LINE
- EX. WATERWAY (GIS)

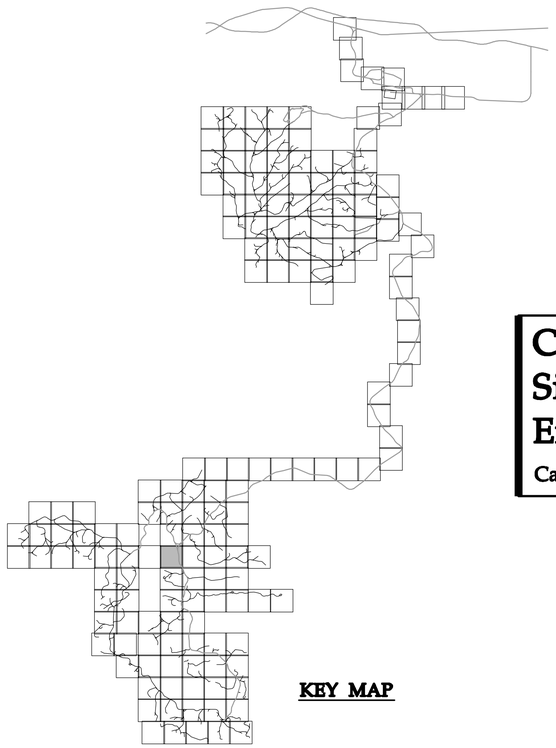

KEY MAP

Westwood Professional Services, Inc.
7699 Anagram Drive
Eden Prairie, MN 55344

PHONE 952-937-5150
FAX 952-937-5822
TOLL FREE 1-888-937-5150

www.westwoodps.com

Designed: DK/KM
Checked: RC/PC
Drawn: KM/TR
Record Drawing by/date:

Revisions:

#	DATE	DESCRIPTION

Prepared for:

Power Company of Wyoming LLC
555 Seventeenth Street, Suite 2400
Denver, CO 80202 USA

0' 200' 400' 600'

Chokecherry and Sierra Madre Wind Energy Project

Carbon County, Wyoming

Site Plan

Phase I Wind Development Area Wind Turbine Sites & Related Infrastructure
NOT FOR CONSTRUCTION

Date: 01/05/15
Sheet: 167 OF 254

20111120-09SP-P02.dwg

© 2015 Westwood Professional Services, Inc.

SEE SHEET 157

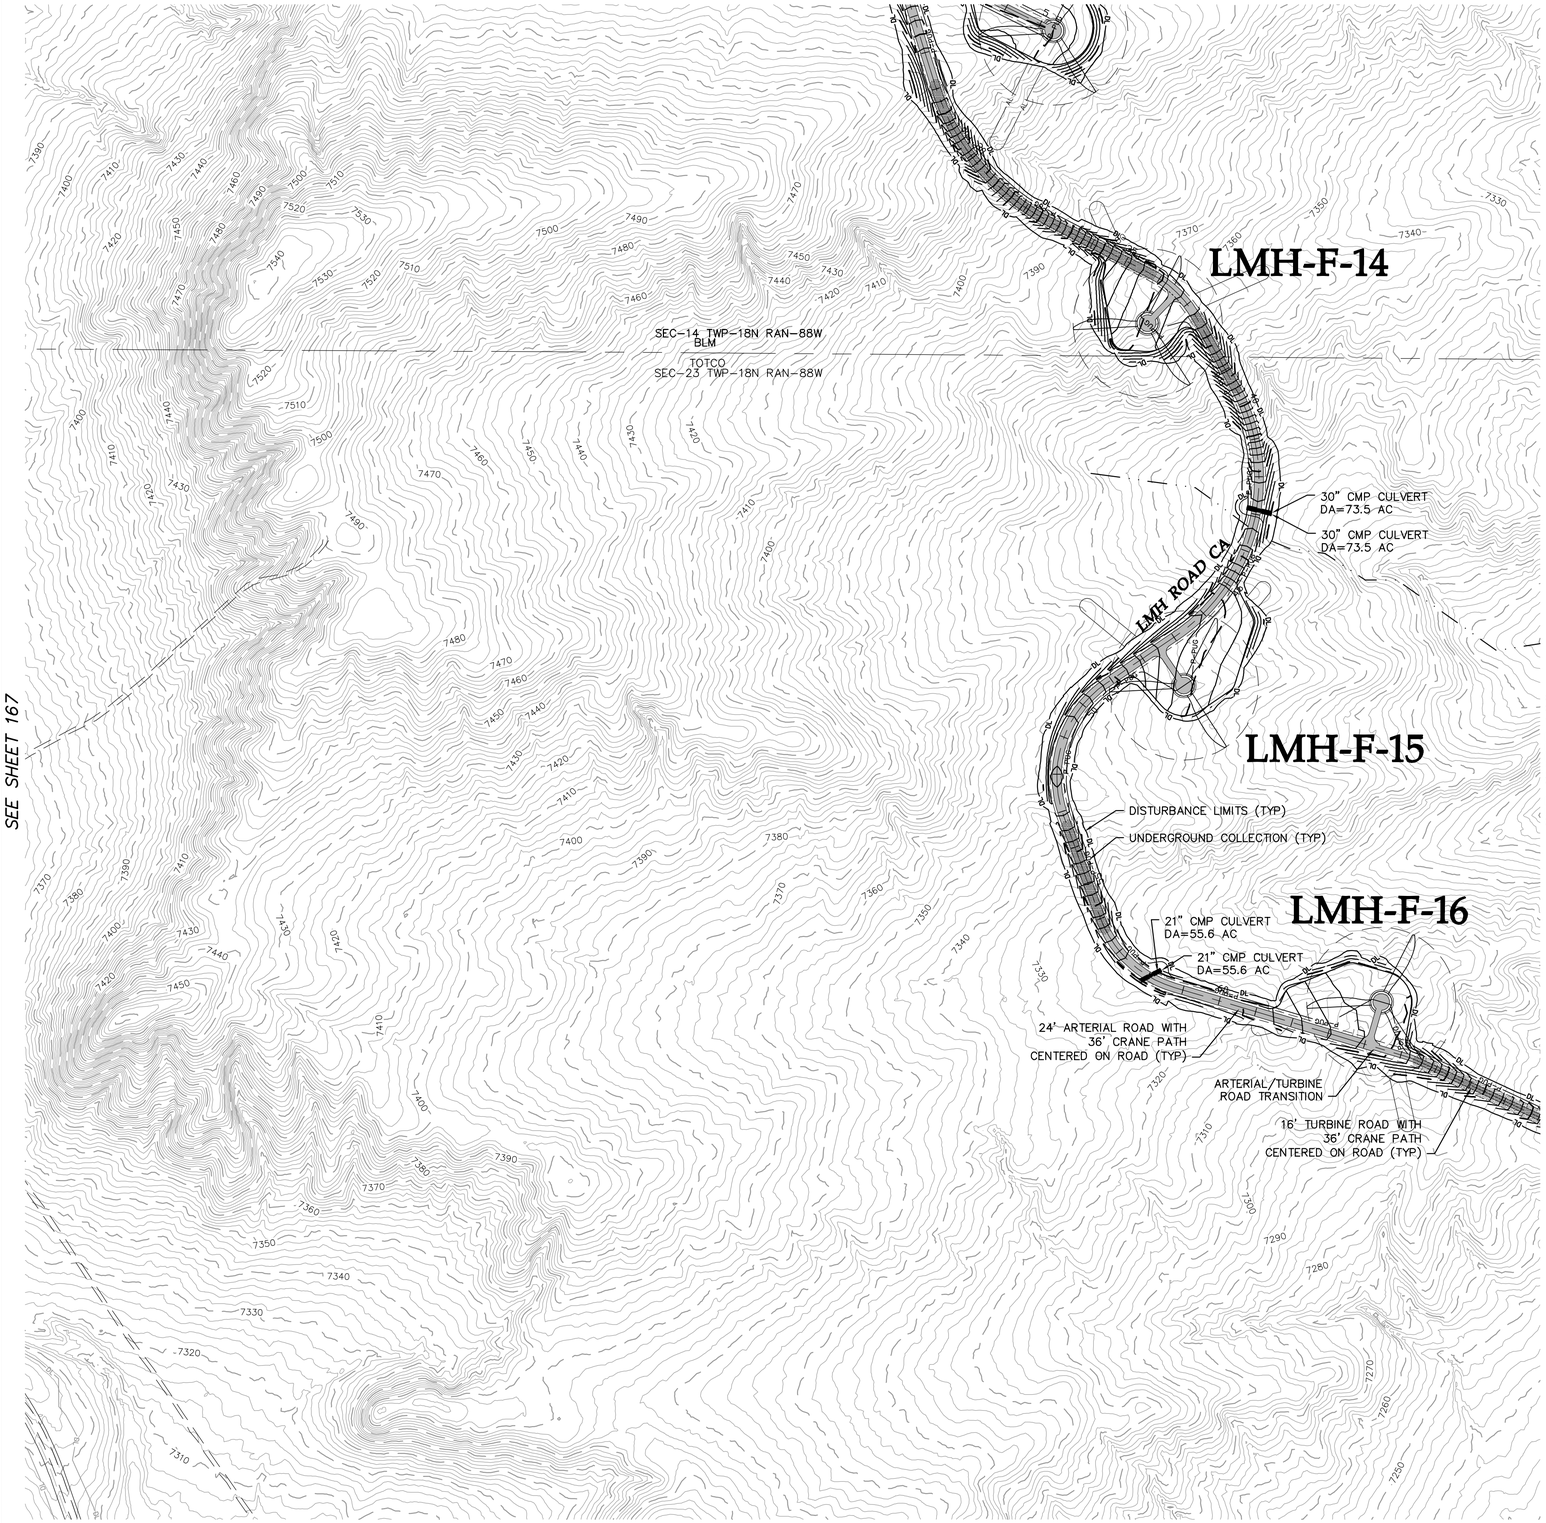

SEE SHEET 167

SEE SHEET 169

SEE SHEET 175

LEGEND:

- PROPOSED ARTERIAL ROAD AND CRANE PATH
- PROPOSED ARTERIAL ROAD
- PROPOSED TURBINE ROAD AND CRANE PATH
- PROPOSED FACILITY ROAD
- PROPOSED CRANE PATH
- PROPOSED 6% OR GREATER ROAD GRADE
- DL — PROPOSED DISTURBANCE LIMITS
- AL — PROPOSED ACTIVITY LIMITS
- P-PUG — PROPOSED UNDERGROUND COLLECTION
- P-POH — PROPOSED OVERHEAD COLLECTION
- P-POH — PROPOSED 230 kV TRANSMISSION
- PROPOSED POTABLE WATERMAIN
- PROPOSED NON-POTABLE WATERMAIN
- PROPOSED SANITARY SEWER/FORCEMAIN
- POH — PROPOSED OVERHEAD POWER
- ROADWAY AS PART OF PREVIOUS PLANS ISSUED FOR PERMIT
- PROPOSED 10' CONTOURS
- PROPOSED 2' CONTOURS
- XXX — UTILITY CROSSING (SEE TABLE)
- XXX — FENCE CROSSING (SEE TABLE)
- FACILITY AS PART OF PREVIOUS PLANS
- PROPOSED FACILITY
- TURBINE LOCATION
- XXX-X-XX — TURBINE NUMBER
- EX. DIRT ROAD/TRAIL
- X — X — EX. FENCE
- EX. CULVERT
- TUG — EX. TELEPHONE LINE
- POH — EX. OVERHEAD POWER
- FOP — EX. FIBER OPTIC LINE
- WAT — EX. WATER LINE
- GAS — EX. GAS PIPELINE
- 7480 — EX. 10' CONTOURS
- EX. 2' CONTOURS
- EX. TREE LINE
- EX. WATERWAY (GIS)

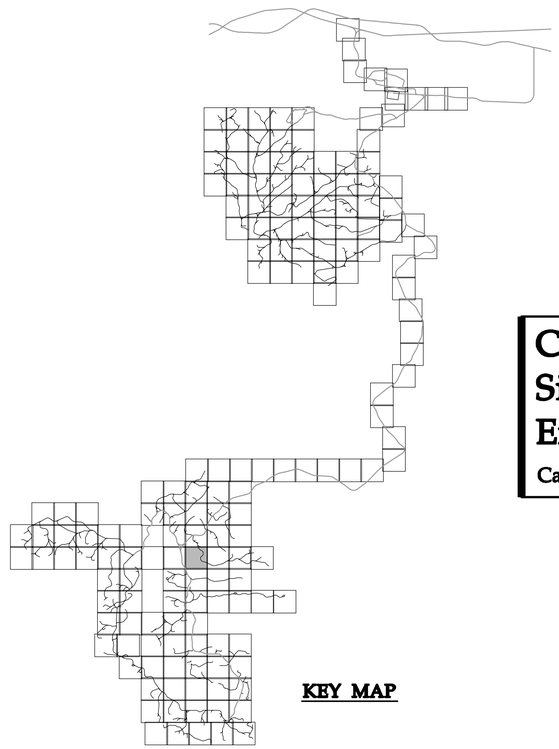

KEY MAP

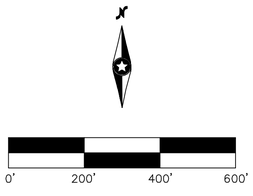

Westwood Professional Services, Inc.
7699 Anagram Drive
Eden Prairie, MN 55344

PHONE 952-937-5150
FAX 952-937-5822
TOLL FREE 1-888-937-5150

www.westwoodps.com

Designed: DK/KM
Checked: RC/PC
Drawn: KM/TR
Record Drawing by/date:

Revisions:

#	DATE	DESCRIPTION

Prepared for:

Power Company of Wyoming LLC
555 Seventeenth Street, Suite 2400
Denver, CO 80202 USA

Chokecherry and Sierra Madre Wind Energy Project

Carbon County, Wyoming

Site Plan

Phase I Wind Development Area Wind Turbine Sites & Related Infrastructure
NOT FOR CONSTRUCTION

Date: 01/05/15
Sheet: 168 OF 254

20111120-09SP-P02.dwg

© 2015 Westwood Professional Services, Inc.

SEE SHEET 158

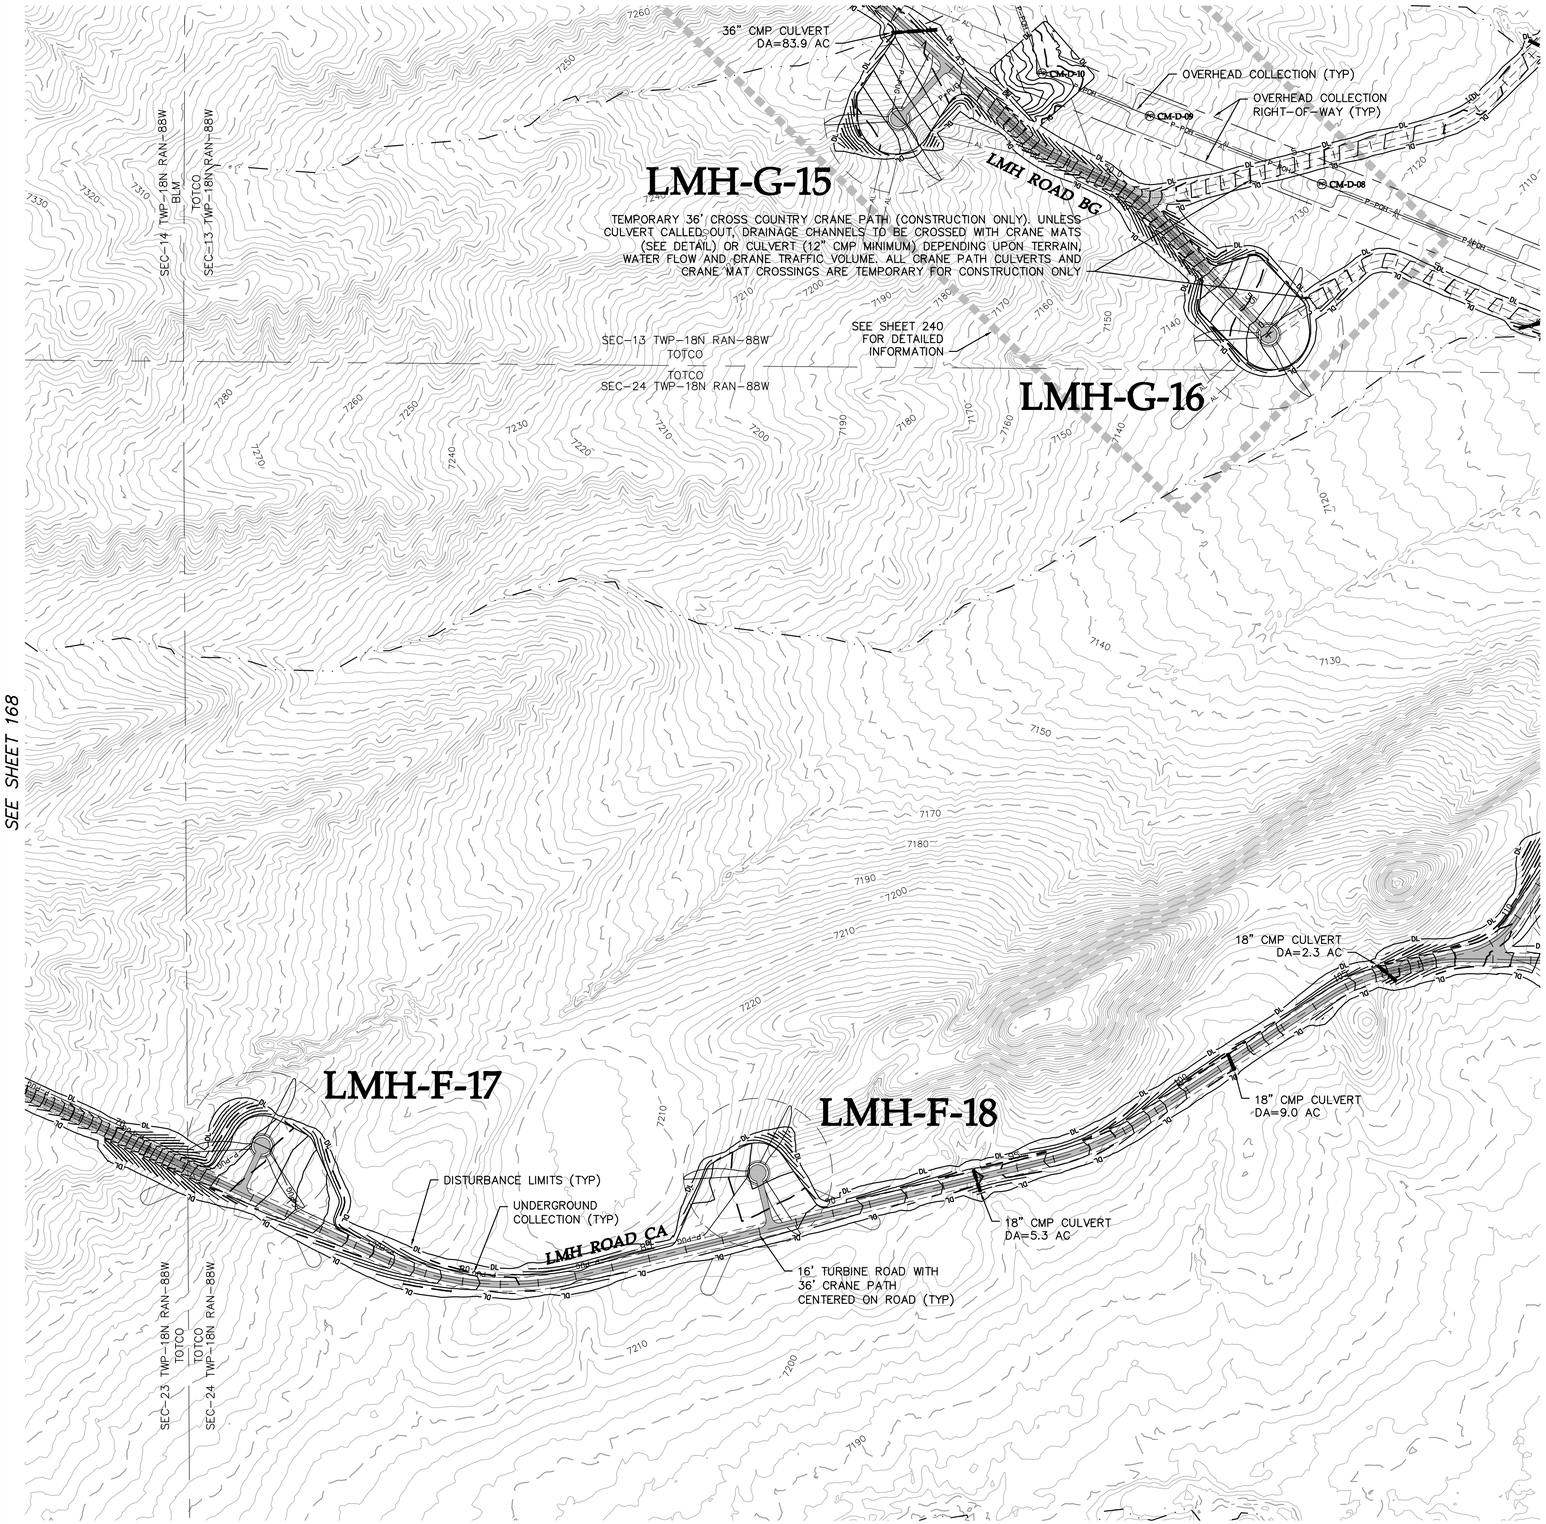

LEGEND:

- PROPOSED ARTERIAL ROAD AND CRANE PATH
- PROPOSED ARTERIAL ROAD
- PROPOSED TURBINE ROAD AND CRANE PATH
- PROPOSED FACILITY ROAD
- PROPOSED CRANE PATH
- PROPOSED 6% OR GREATER ROAD GRADE
- PROPOSED DISTURBANCE LIMITS
- PROPOSED ACTIVITY LIMITS
- PROPOSED UNDERGROUND COLLECTION
- PROPOSED OVERHEAD COLLECTION
- PROPOSED 230 kV TRANSMISSION
- PROPOSED POTABLE WATERMAIN
- PROPOSED NON-POTABLE WATERMAIN
- PROPOSED SANITARY SEWER/FORCEMAIN
- PROPOSED OVERHEAD POWER
- ROADWAY AS PART OF PREVIOUS PLANS ISSUED FOR PERMIT
- PROPOSED 10' CONTOURS
- PROPOSED 2' CONTOURS
- UTILITY CROSSING (SEE TABLE)
- FENCE CROSSING (SEE TABLE)
- FACILITY AS PART OF PREVIOUS PLANS
- PROPOSED FACILITY
- TURBINE LOCATION
- XXX-X-XX TURBINE NUMBER
- EX. DIRT ROAD/TRAIL
- EX. FENCE
- EX. CULVERT
- EX. TELEPHONE LINE
- EX. OVERHEAD POWER
- EX. FIBER OPTIC LINE
- EX. WATER LINE
- EX. GAS PIPELINE
- EX. 10' CONTOURS
- EX. 2' CONTOURS
- EX. TREE LINE
- EX. WATERWAY (GIS)

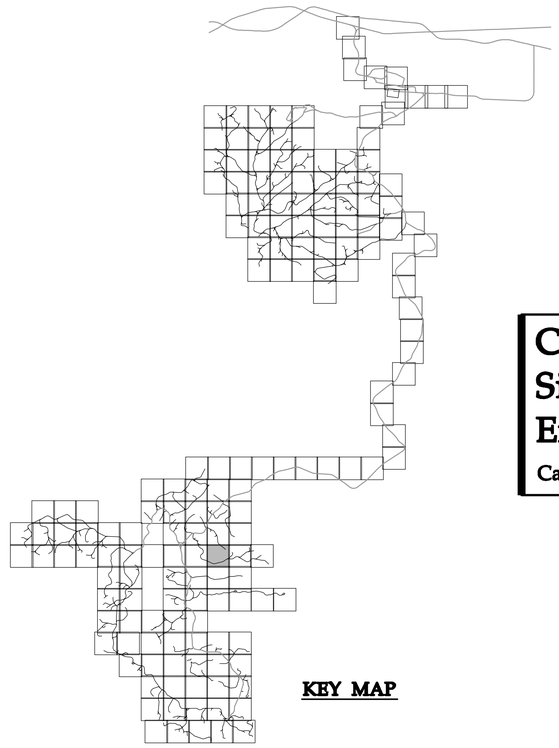

KEY MAP

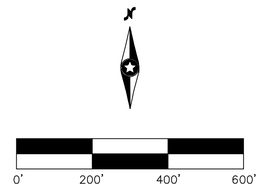

Westwood Professional Services, Inc.
7699 Anagram Drive
Eden Prairie, MN 55344

PHONE 952-937-5150
FAX 952-937-5822
TOLL FREE 1-888-937-5150

www.westwoodps.com

Designed: DK/KM
Checked: RC/PC
Drawn: KM/TR
Record Drawing by/date:

Revisions:

#	DATE	DESCRIPTION

Prepared for:

Power Company of Wyoming LLC
555 Seventeenth Street, Suite 2400
Denver, CO 80202 USA

Chokecherry and Sierra Madre Wind Energy Project

Carbon County, Wyoming

Site Plan

Phase I Wind Development Area Wind Turbine Sites & Related Infrastructure
NOT FOR CONSTRUCTION

Date: 01/05/15
Sheet: 169 OF 254

20111120-09SP-P02.dwg

© 2015 Westwood Professional Services, Inc.

SEE SHEET 159

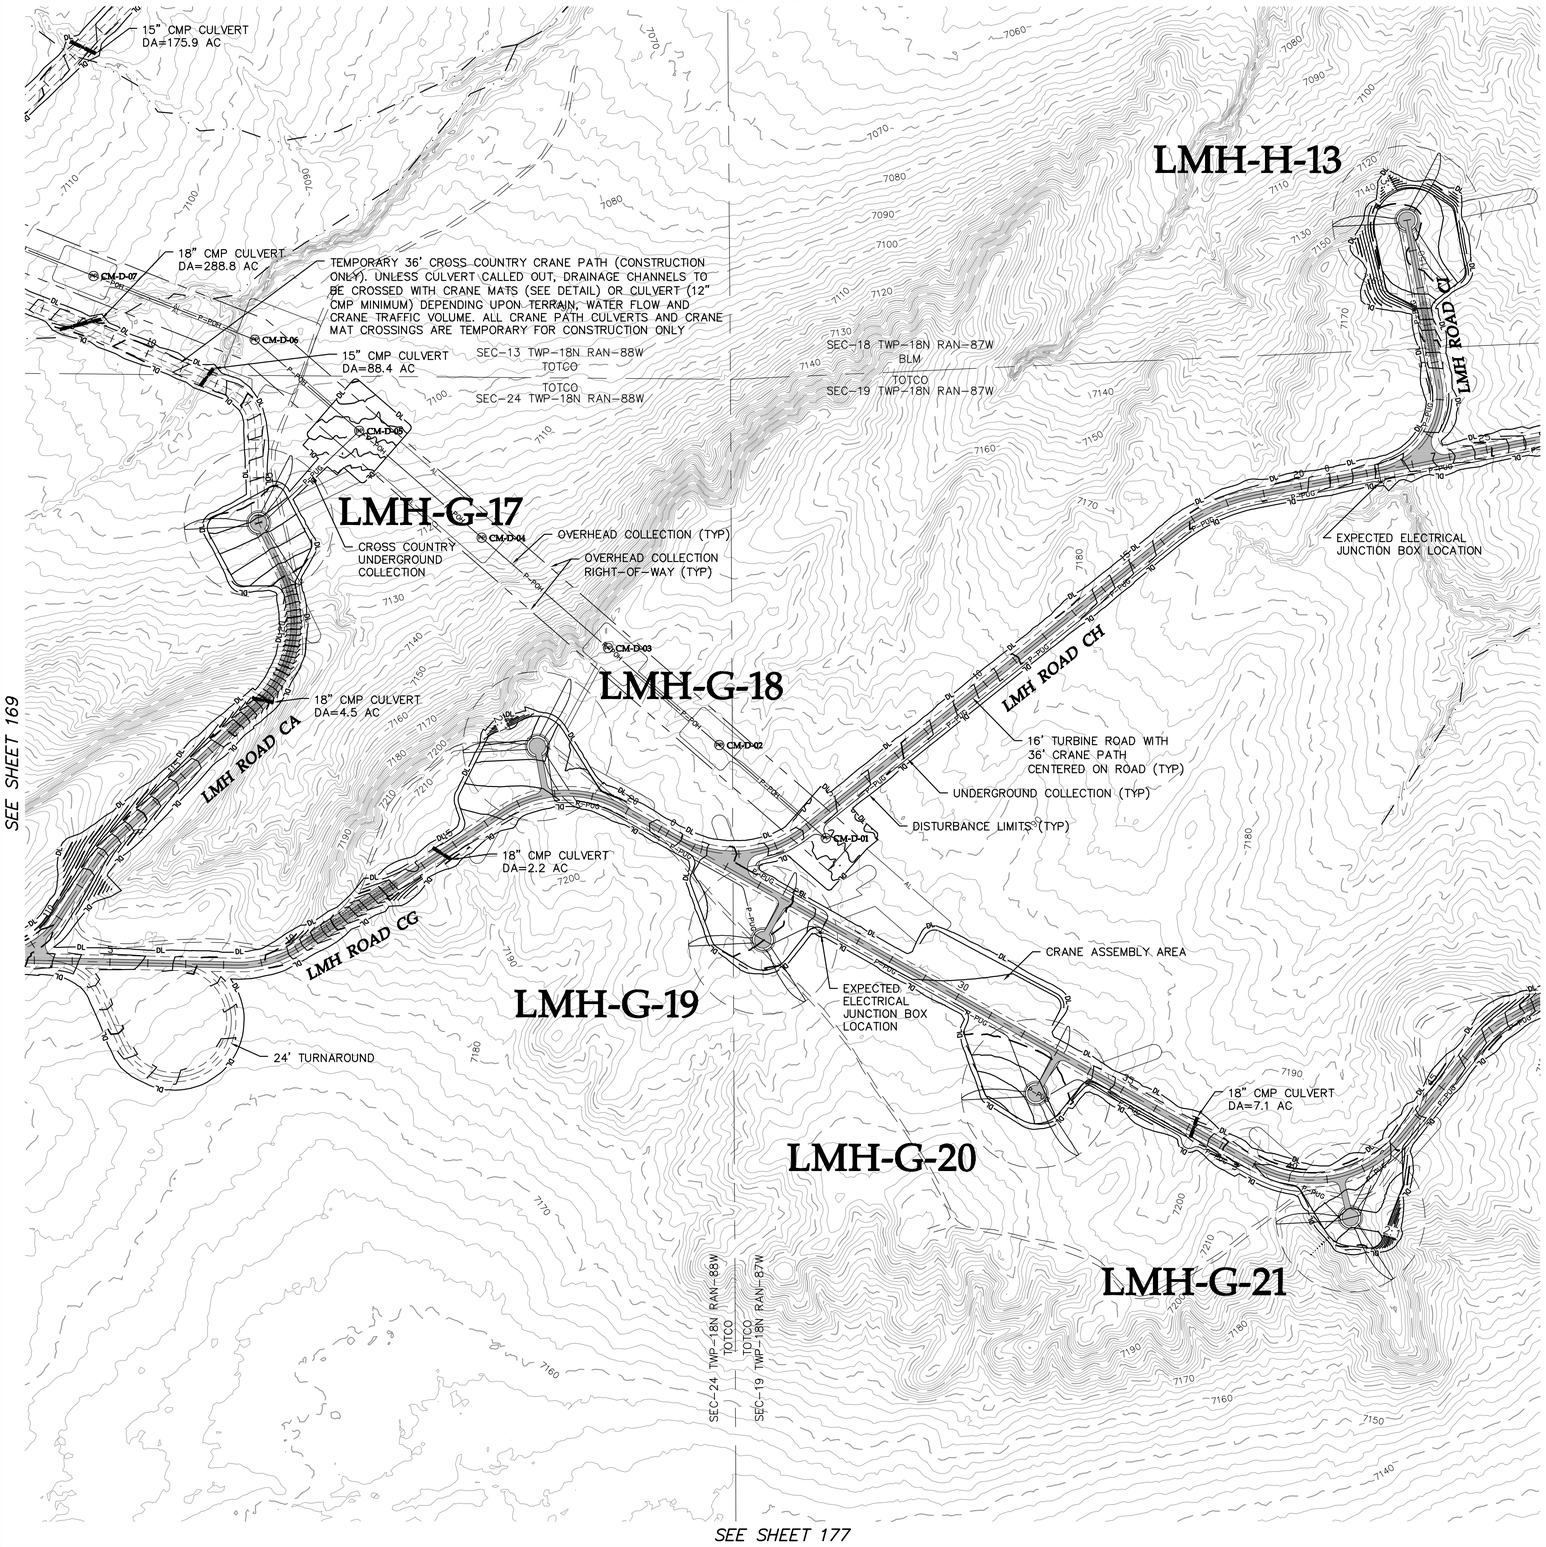

SEE SHEET 169

SEE SHEET 171

SEE SHEET 177

LEGEND:

- PROPOSED ARTERIAL ROAD AND CRANE PATH
- PROPOSED ARTERIAL ROAD
- PROPOSED TURBINE ROAD AND CRANE PATH
- PROPOSED FACILITY ROAD
- PROPOSED CRANE PATH
- PROPOSED 6% OR GREATER ROAD GRADE
- DL — PROPOSED DISTURBANCE LIMITS
- AL — PROPOSED ACTIVITY LIMITS
- P-PUG — PROPOSED UNDERGROUND COLLECTION
- P-POH — PROPOSED OVERHEAD COLLECTION
- P-POH — PROPOSED 230 kV TRANSMISSION
- PROPOSED POTABLE WATERMAIN
- PROPOSED NON-POTABLE WATERMAIN
- PROPOSED SANITARY SEWER/FORCEMAIN
- POH — PROPOSED OVERHEAD POWER
- ROADWAY AS PART OF PREVIOUS PLANS ISSUED FOR PERMIT
- PROPOSED 10' CONTOURS
- PROPOSED 2' CONTOURS
- XXX — UTILITY CROSSING (SEE TABLE)
- XXX — FENCE CROSSING (SEE TABLE)
- FACILITY AS PART OF PREVIOUS PLANS
- PROPOSED FACILITY
- TURBINE LOCATION
- XXX-X-XX — TURBINE NUMBER
- EX. DIRT ROAD/TRAIL
- X — X — EX. FENCE
- EX. CULVERT
- TUG — EX. TELEPHONE LINE
- POH — EX. OVERHEAD POWER
- FOP — EX. FIBER OPTIC LINE
- WAT — EX. WATER LINE
- GAS — EX. GAS PIPELINE
- 7480 — EX. 10' CONTOURS
- EX. 2' CONTOURS
- EX. TREE LINE
- EX. WATERWAY (GIS)

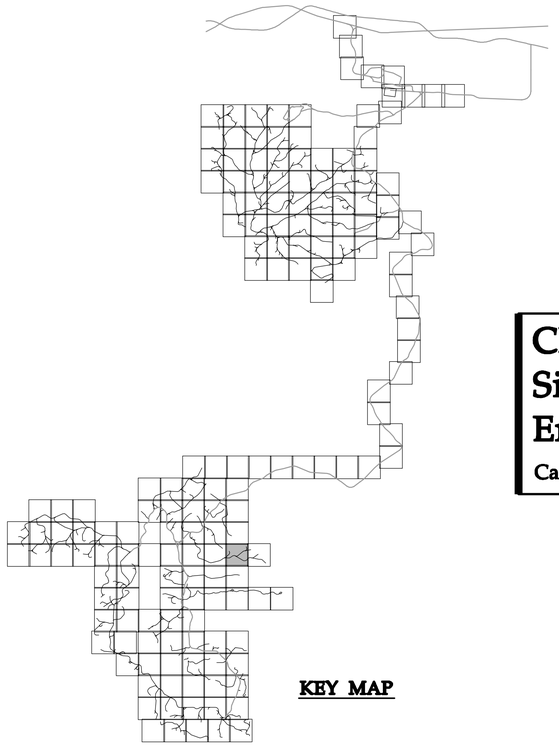

KEY MAP

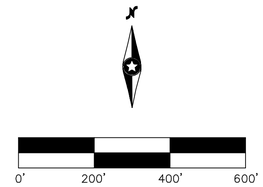

Westwood Professional Services, Inc.
7699 Anagram Drive
Eden Prairie, MN 55344

PHONE 952-937-5150
FAX 952-937-5822
TOLL FREE 1-888-937-5150

www.westwoodps.com

Designed:	DK/KM
Checked:	RC/PC
Drawn:	KM/TR
Record Drawing by/date:	

Revisions:

#	DATE	DESCRIPTION

Prepared for:

Power Company of Wyoming LLC
555 Seventeenth Street, Suite 2400
Denver, CO 80202 USA

Chokecherry and Sierra Madre Wind Energy Project

Carbon County, Wyoming

Site Plan

Phase I Wind Development Area Wind Turbine Sites & Related Infrastructure
NOT FOR CONSTRUCTION

Date: 01/05/15

Sheet: 170 OF 254

20111120-09SP-P02.dwg

© 2015 Westwood Professional Services, Inc.

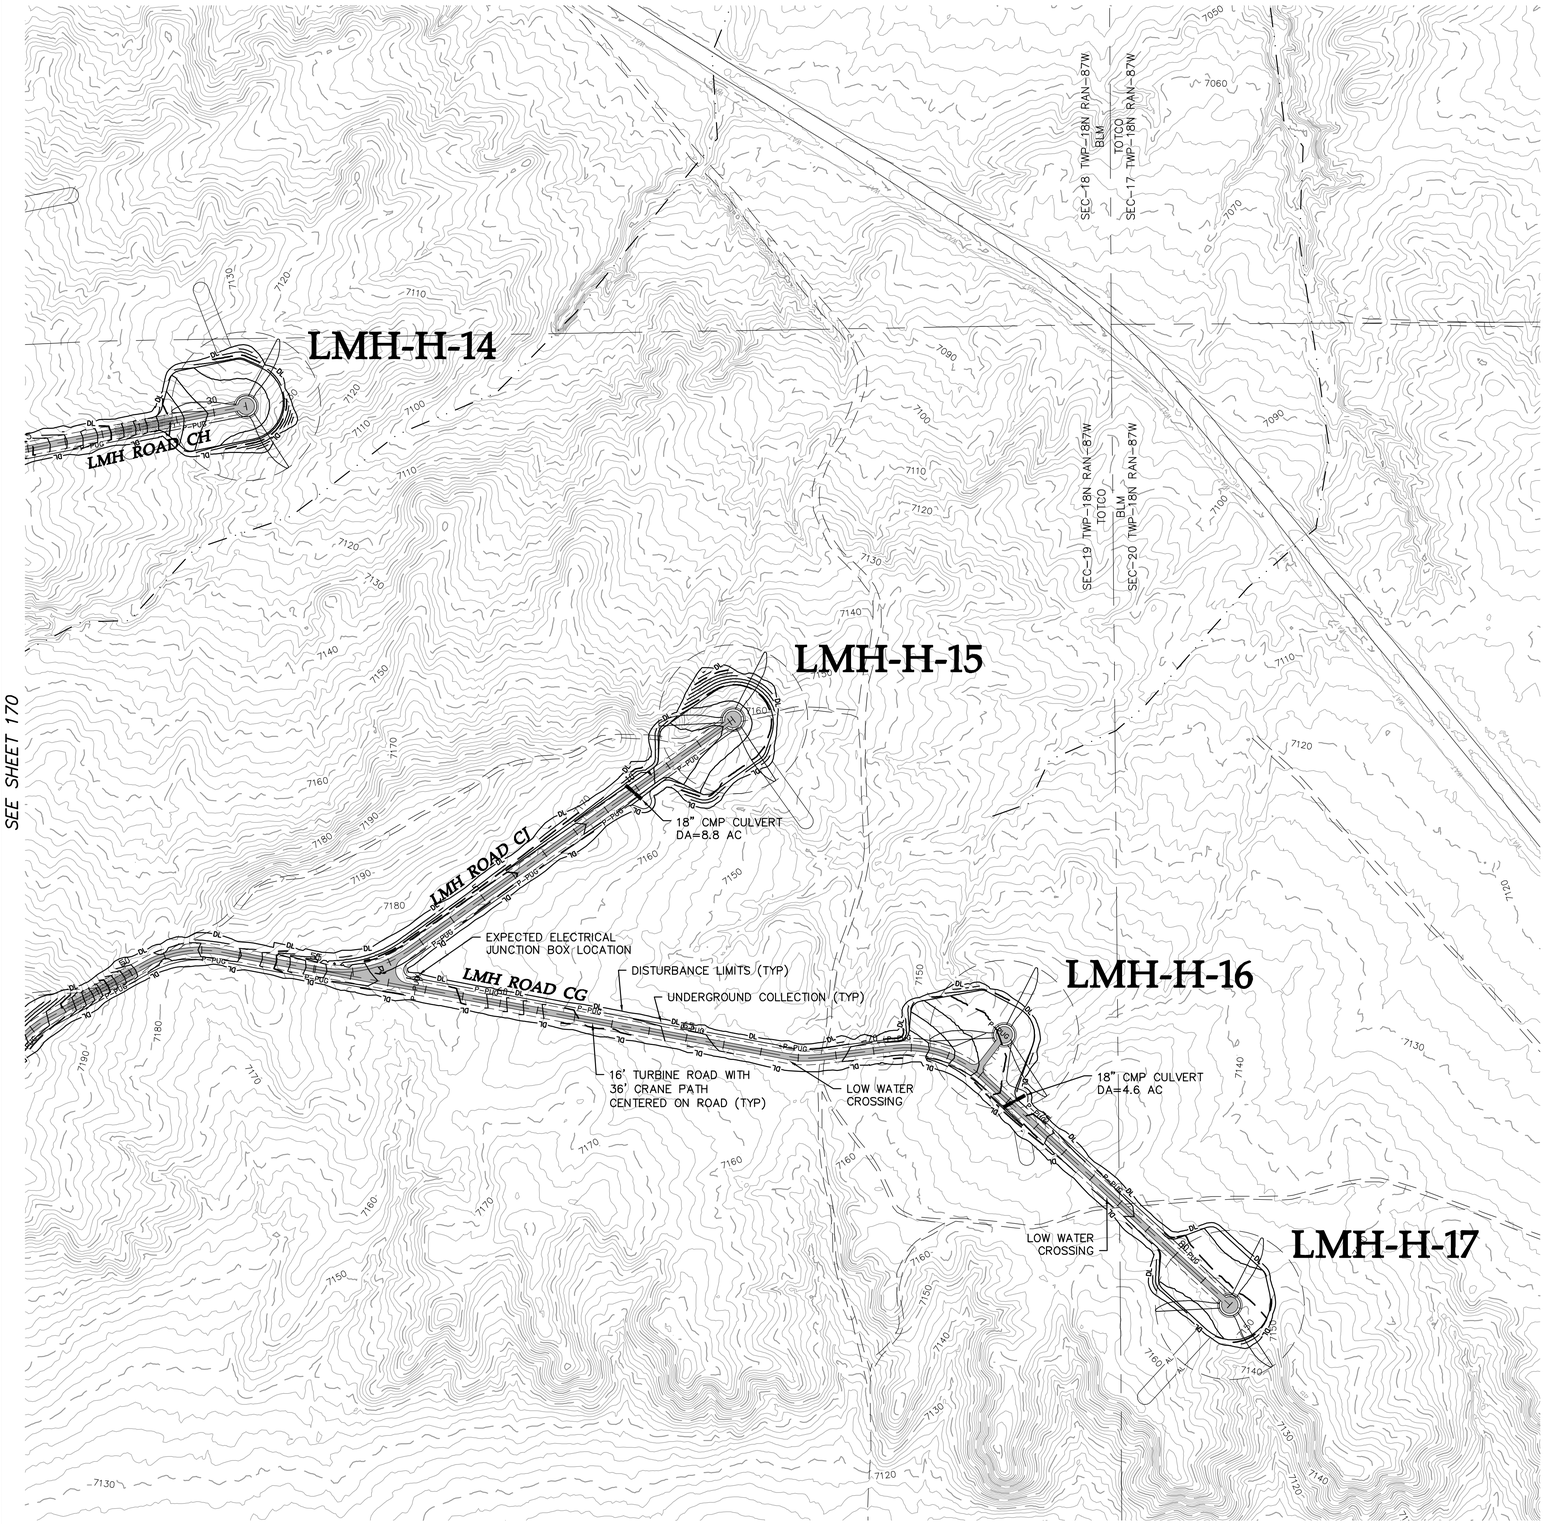

LEGEND:

- PROPOSED ARTERIAL ROAD AND CRANE PATH
- PROPOSED ARTERIAL ROAD
- PROPOSED TURBINE ROAD AND CRANE PATH
- PROPOSED FACILITY ROAD
- PROPOSED CRANE PATH
- PROPOSED 6% OR GREATER ROAD GRADE
- PROPOSED DISTURBANCE LIMITS
- PROPOSED ACTIVITY LIMITS
- PROPOSED UNDERGROUND COLLECTION
- PROPOSED OVERHEAD COLLECTION
- PROPOSED 230 kV TRANSMISSION
- PROPOSED POTABLE WATERMAIN
- PROPOSED NON-POTABLE WATERMAIN
- PROPOSED SANITARY SEWER/FORCEMAIN
- PROPOSED OVERHEAD POWER
- ROADWAY AS PART OF PREVIOUS PLANS ISSUED FOR PERMIT
- PROPOSED 10' CONTOURS
- PROPOSED 2' CONTOURS
- UTILITY CROSSING (SEE TABLE)
- FENCE CROSSING (SEE TABLE)
- FACILITY AS PART OF PREVIOUS PLANS
- PROPOSED FACILITY
- TURBINE LOCATION
- XXX-X-XX TURBINE NUMBER
- EX. DIRT ROAD/TRAIL
- EX. FENCE
- EX. CULVERT
- EX. TELEPHONE LINE
- EX. OVERHEAD POWER
- EX. FIBER OPTIC LINE
- EX. WATER LINE
- EX. GAS PIPELINE
- EX. 10' CONTOURS
- EX. 2' CONTOURS
- EX. TREE LINE
- EX. WATERWAY (GIS)

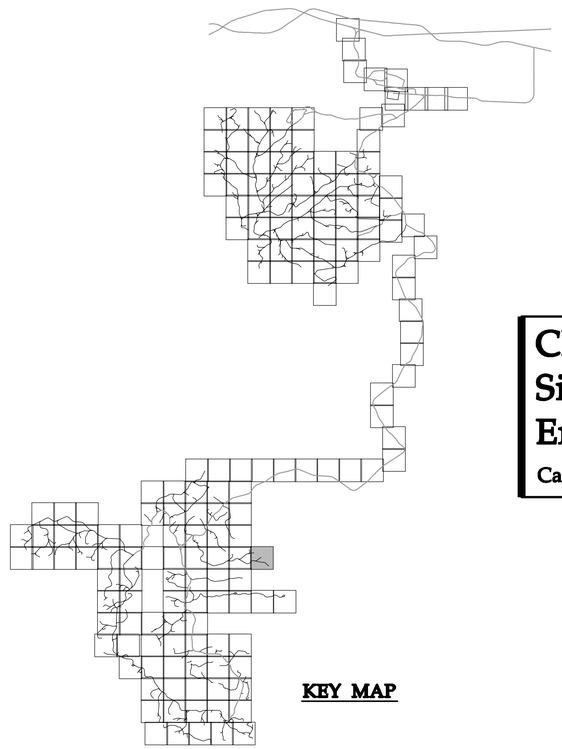

KEY MAP

0' 200' 400' 600'

Chokecherry and Sierra Madre Wind Energy Project

Carbon County, Wyoming

Site Plan

Phase I Wind Development Area Wind Turbine Sites & Related Infrastructure
NOT FOR CONSTRUCTION

Date: 01/05/15

Sheet: 171 OF 254

20111120-09SP-P02.dwg

Westwood Professional Services, Inc.
7699 Anagram Drive
Eden Prairie, MN 55344

PHONE 952-937-5150
FAX 952-937-5822
TOLL FREE 1-888-937-5150

www.westwoodps.com

Designed: DK/KM
Checked: RC/PC
Drawn: KM/TR
Record Drawing by/date:

Revisions:

#	DATE	DESCRIPTION

Prepared for:

Power Company of Wyoming LLC
555 Seventeenth Street, Suite 2400
Denver, CO 80202 USA

© 2015 Westwood Professional Services, Inc.

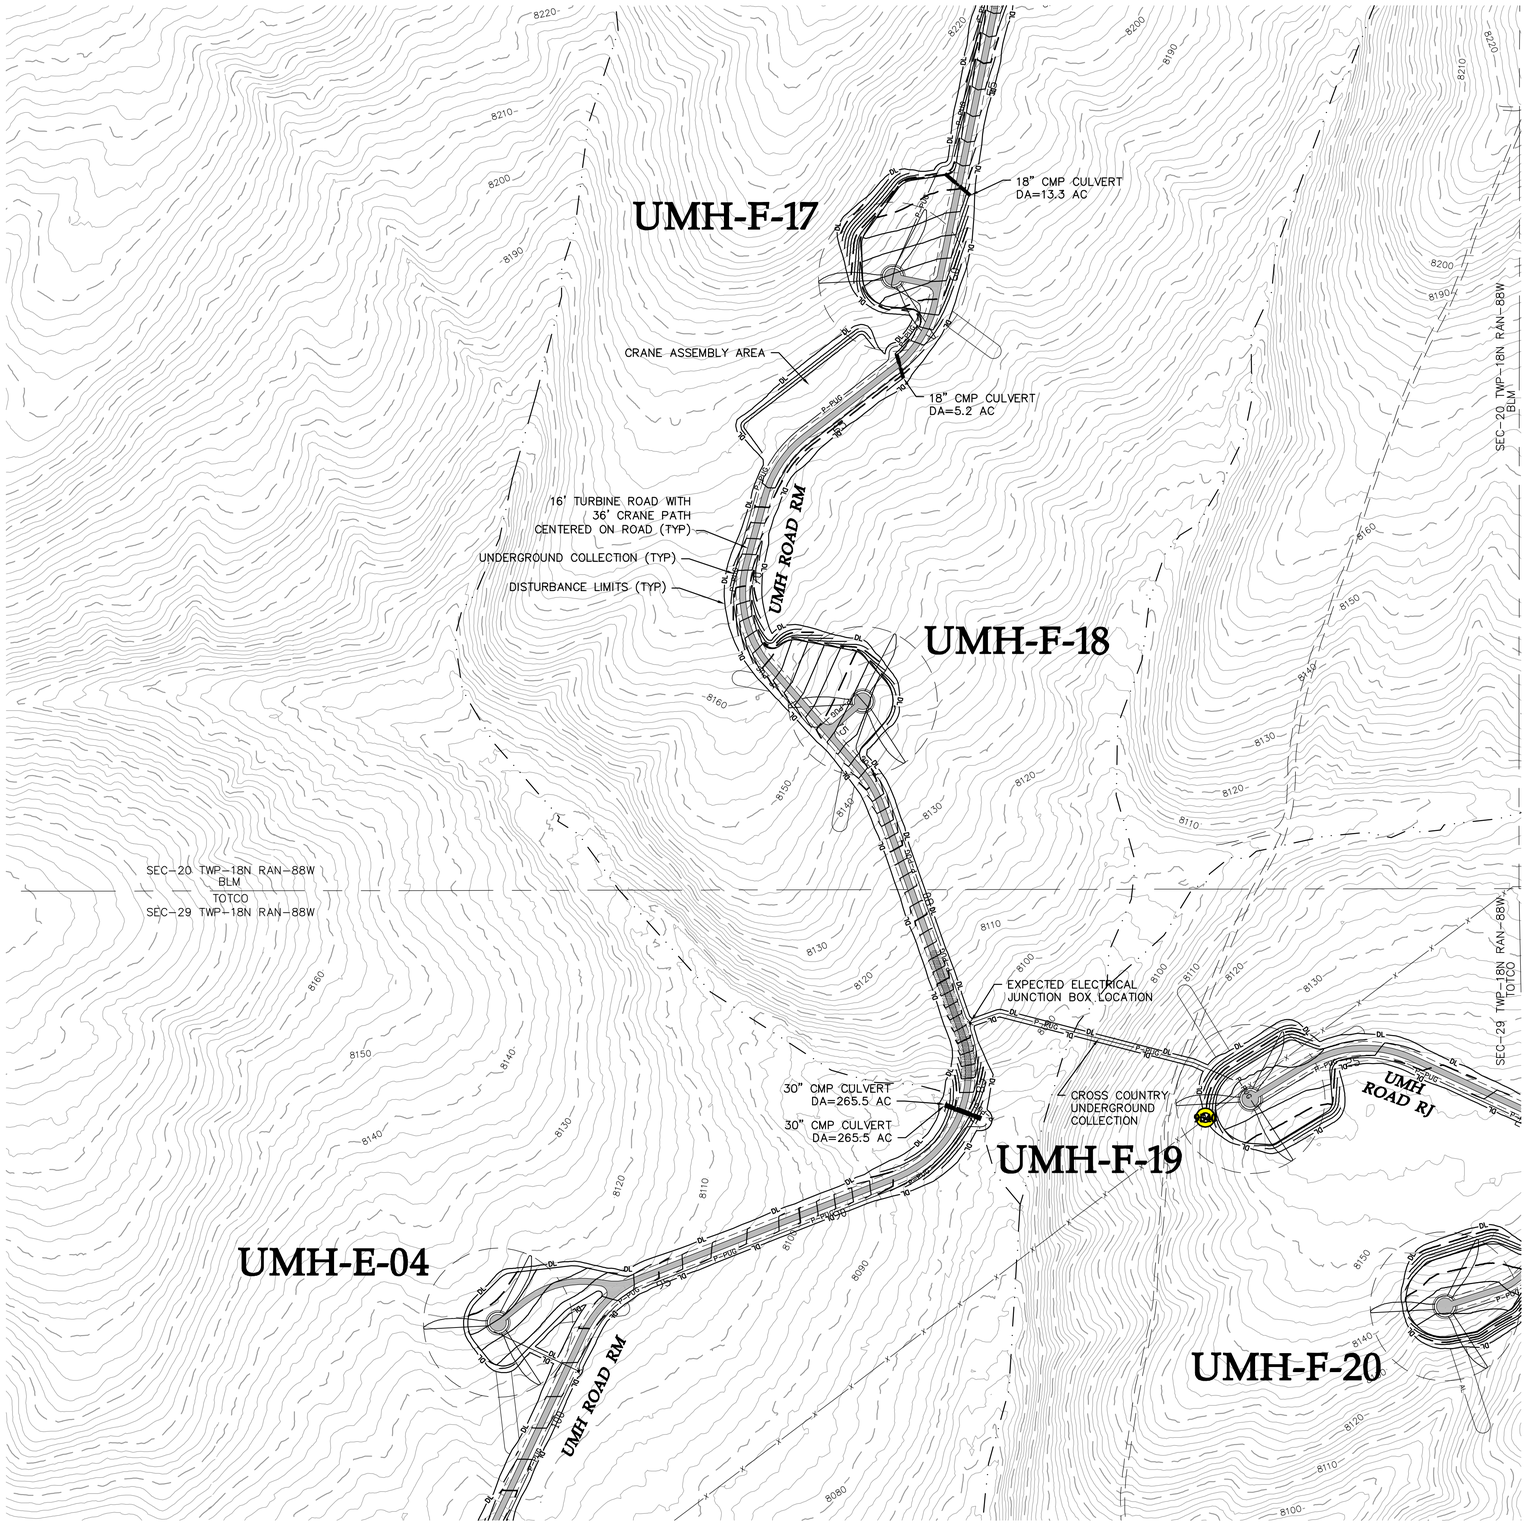

952-937-5150
FAX 952-937-5822
TOLL FREE 1-888-937-5150
www.westwoodps.com

Site Plan

Date:

Sheet: 172 OF

20111120-09SP-P02.dwg

© 2015 Westwood Professional Services, Inc.

SEE SHEET 165

SEE SHEET 172

SEE SHEET 179

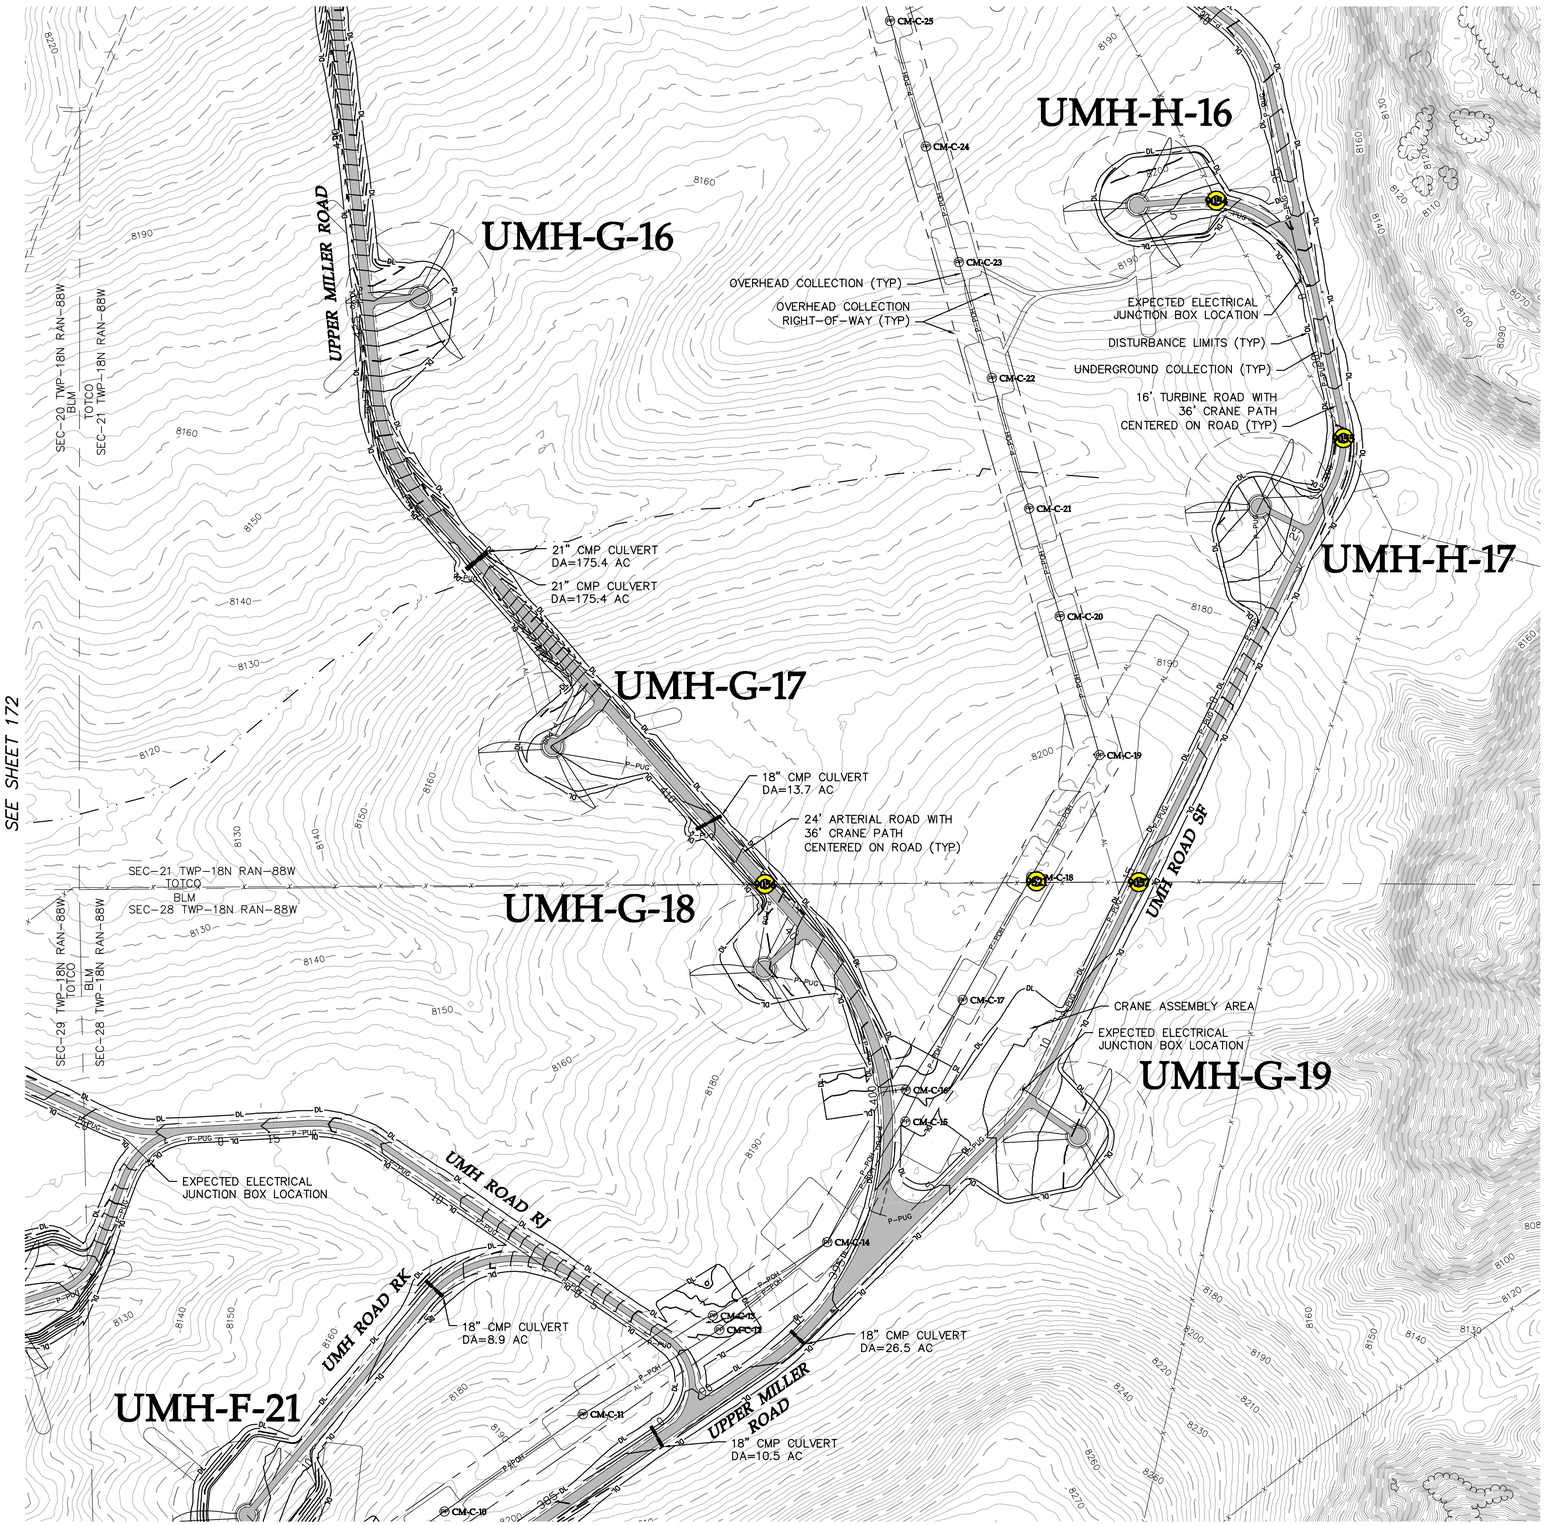

LEGEND:

- PROPOSED ARTERIAL ROAD AND CRANE PATH
- PROPOSED ARTERIAL ROAD
- PROPOSED TURBINE ROAD AND CRANE PATH
- PROPOSED FACILITY ROAD
- PROPOSED CRANE PATH
- PROPOSED 6% OR GREATER ROAD GRADE
- DL — PROPOSED DISTURBANCE LIMITS
- AL — PROPOSED ACTIVITY LIMITS
- P-PUG — PROPOSED UNDERGROUND COLLECTION
- P-POH — PROPOSED OVERHEAD COLLECTION
- P-POH — PROPOSED 230 kV TRANSMISSION
- PROPOSED POTABLE WATERMAIN
- PROPOSED NON-POTABLE WATERMAIN
- PROPOSED SANITARY SEWER/FORCEMAIN
- POH — PROPOSED OVERHEAD POWER
- ROADWAY AS PART OF PREVIOUS PLANS ISSUED FOR PERMIT
- PROPOSED 10' CONTOURS
- PROPOSED 2' CONTOURS
- XXX — UTILITY CROSSING (SEE TABLE)
- XXX — FENCE CROSSING (SEE TABLE)
- FACILITY AS PART OF PREVIOUS PLANS
- PROPOSED FACILITY
- TURBINE LOCATION
- XXX-X-XX — TURBINE NUMBER
- EX. DIRT ROAD/TRAIL
- X — X — EX. FENCE
- EX. CULVERT
- TUG — EX. TELEPHONE LINE
- POH — EX. OVERHEAD POWER
- FOP — EX. FIBER OPTIC LINE
- WAT — EX. WATER LINE
- GAS — EX. GAS PIPELINE
- 7480 — EX. 10' CONTOURS
- EX. 2' CONTOURS
- EX. TREE LINE
- EX. WATERWAY (GIS)

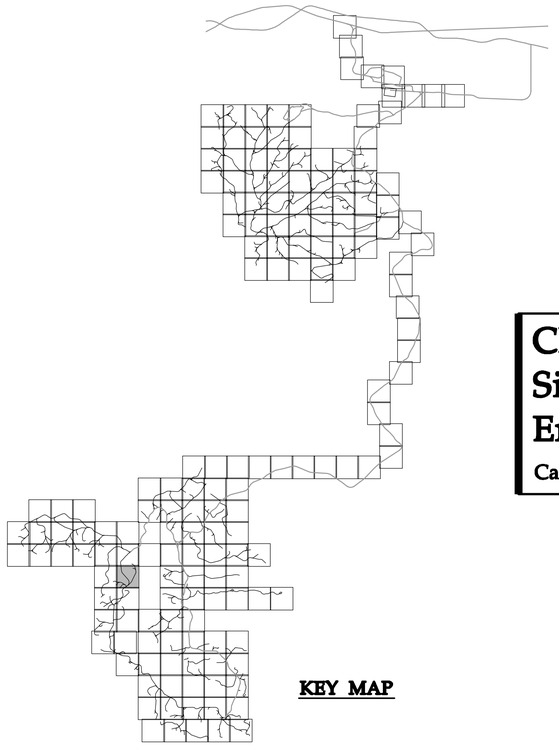

KEY MAP

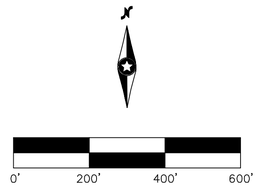

Westwood Professional Services, Inc.
7699 Anagram Drive
Eden Prairie, MN 55344

PHONE 952-937-5150
FAX 952-937-5822
TOLL FREE 1-888-937-5150

www.westwoodps.com

Designed: DK/KM
Checked: RC/PC
Drawn: KM/TR
Record Drawing by/date:

Revisions:

#	DATE	DESCRIPTION

Prepared for:

Power Company of Wyoming LLC
555 Seventeenth Street, Suite 2400
Denver, CO 80202 USA

Chokecherry and Sierra Madre Wind Energy Project

Carbon County, Wyoming

Site Plan

Phase I Wind Development Area Wind Turbine Sites & Related Infrastructure
NOT FOR CONSTRUCTION

Date: 01/05/15
Sheet: 173 OF 254

20111120-09SP-P02.dwg

© 2015 Westwood Professional Services, Inc.

SEE SHEET 167

LMH-D-01

LMH-D-02

LMH-D-03

LMH-D-04

LMH-D-05

LMH ROAD DB

LMH ROAD DA

LMH ROAD DC

LMH ROAD DD

30" CMP CULVERT
DA=39.4 AC

EXPECTED ELECTRICAL
JUNCTION BOX LOCATION

18" CMP CULVERT
DA=7.4 AC

CROSS COUNTRY
UNDERGROUND
COLLECTION

18" CMP CULVERT
DA=1.4 AC

18" CMP CULVERT
DA=11.6 AC

SEC-22 TWP-18N RAN-88W
BLM
TOTCO
SEC-27 TWP-18N RAN-88W

16' TURBINE ROAD WITH
36' CRANE PATH
CENTERED ON ROAD (TYP)

UNDERGROUND COLLECTION (TYP)

DISTURBANCE LIMITS (TYP)

18" CMP CULVERT
DA=4.1 AC

LOW WATER
CROSSING

CRANE
ASSEMBLY
AREA

TA-014

TA-013

OVERHEAD 230 kV
TRANSMISSION (TYP)

OVERHEAD 230 kV TRANSMISSION
RIGHT-OF-WAY (TYP)

12' STRUCTURE ROAD (TYP)

LOW WATER
CROSSING

TA-012

LOW WATER
CROSSING

SEC-23 TWP-18N RAN-88W
TOTCO
BLM
SEC-26 TWP-18N RAN-88W

TA-011

24" CMP CULVERT
DA=633.7 AC

CROSS COUNTRY
UNDERGROUND COLLECTION

TEMPORARY 36' CROSS COUNTRY CRANE PATH (CONSTRUCTION ONLY). UNLESS CULVERT CALLED OUT, DRAINAGE CHANNELS TO BE CROSSED WITH CRANE MATS (SEE DETAIL) OR CULVERT (12" CMP MINIMUM) DEPENDING UPON TERRAIN, WATER FLOW AND CRANE TRAFFIC VOLUME. ALL CRANE PATH CULVERTS AND CRANE MAT CROSSINGS ARE TEMPORARY FOR CONSTRUCTION ONLY

SEE SHEET 175

SEE SHEET 180

LEGEND:

- PROPOSED ARTERIAL ROAD AND CRANE PATH
- PROPOSED ARTERIAL ROAD
- PROPOSED TURBINE ROAD AND CRANE PATH
- PROPOSED FACILITY ROAD
- PROPOSED CRANE PATH
- PROPOSED 6% OR GREATER ROAD GRADE
- DL — PROPOSED DISTURBANCE LIMITS
- AL — PROPOSED ACTIVITY LIMITS
- P-PUG — PROPOSED UNDERGROUND COLLECTION
- P-POH — PROPOSED OVERHEAD COLLECTION
- P-POH — PROPOSED 230 kV TRANSMISSION
- PROPOSED POTABLE WATERMAIN
- PROPOSED NON-POTABLE WATERMAIN
- PROPOSED SANITARY SEWER/FORCEMAIN
- POH — PROPOSED OVERHEAD POWER
- ROADWAY AS PART OF PREVIOUS PLANS ISSUED FOR PERMIT
- PROPOSED 10' CONTOURS
- PROPOSED 2' CONTOURS
- XXX — UTILITY CROSSING (SEE TABLE)
- XXX — FENCE CROSSING (SEE TABLE)
- FACILITY AS PART OF PREVIOUS PLANS
- PROPOSED FACILITY
- TURBINE LOCATION
- XXX-X-XX TURBINE NUMBER
- EX. DIRT ROAD/TRAIL
- EX. FENCE
- EX. CULVERT
- TUG — EX. TELEPHONE LINE
- POH — EX. OVERHEAD POWER
- FOP — EX. FIBER OPTIC LINE
- WAT — EX. WATER LINE
- GAS — EX. GAS PIPELINE
- 7480 — EX. 10' CONTOURS
- EX. 2' CONTOURS
- EX. TREE LINE
- EX. WATERWAY (GIS)

KEY MAP

0' 200' 400' 600'

Westwood Professional Services, Inc.
7699 Anagram Drive
Eden Prairie, MN 55344

PHONE 952-937-5150
FAX 952-937-5822
TOLL FREE 1-888-937-5150

www.westwoodps.com

Designed: DK/KM
Checked: RC/PC
Drawn: KM/TR
Record Drawing by/date:

Revisions:

#	DATE	DESCRIPTION

Prepared for:

Power Company of Wyoming LLC
555 Seventeenth Street, Suite 2400
Denver, CO 80202 USA

Chokecherry and Sierra Madre Wind Energy Project

Carbon County, Wyoming

Site Plan

Phase I Wind Development Area Wind Turbine Sites & Related Infrastructure
NOT FOR CONSTRUCTION

Date: 01/05/15
Sheet: 174 OF 254

20111120-09SP-P02.dwg

© 2015 Westwood Professional Services, Inc.

SEE SHEET 168

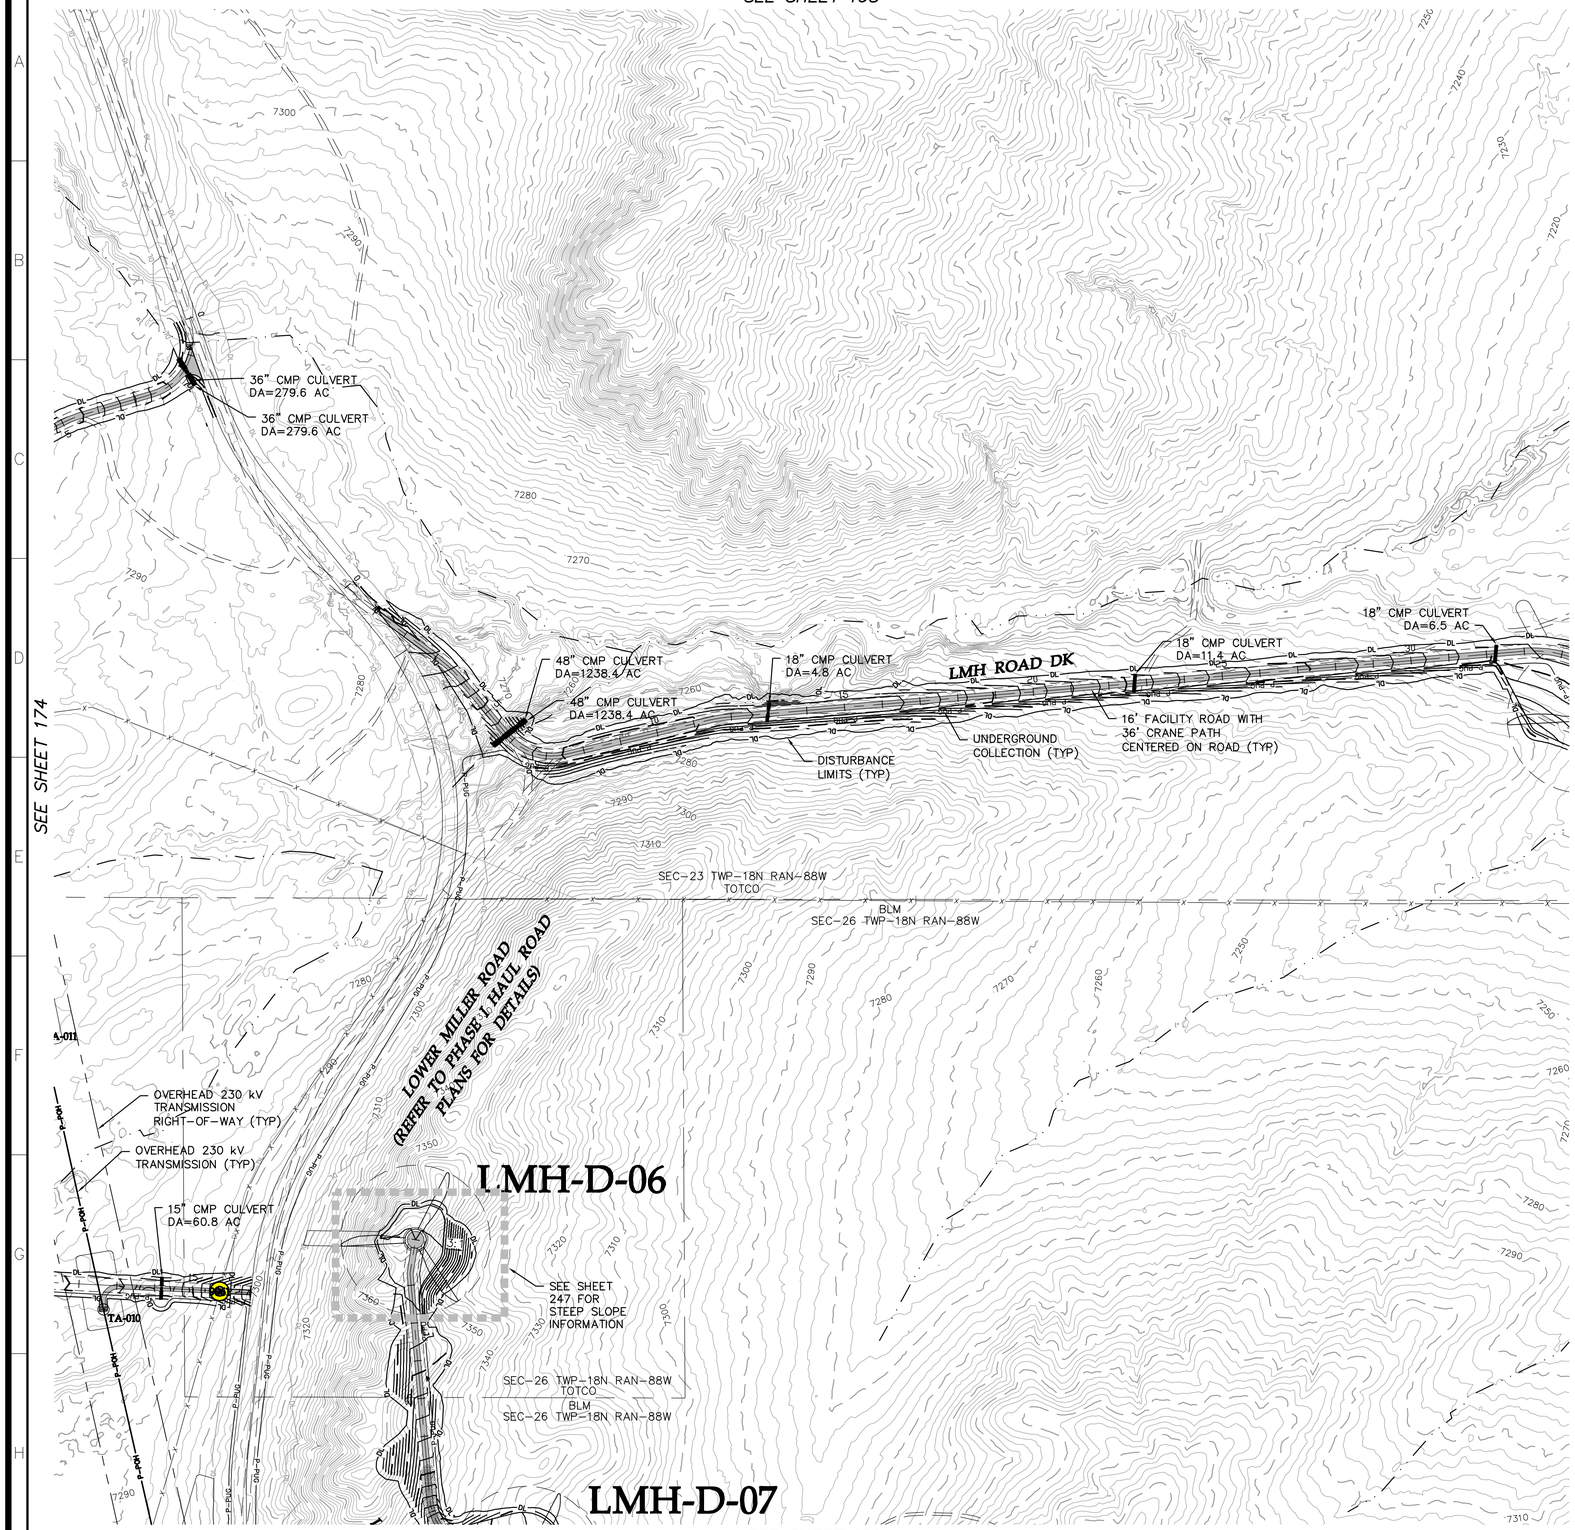

LEGEND:

- PROPOSED ARTERIAL ROAD AND CRANE PATH
- PROPOSED ARTERIAL ROAD
- PROPOSED TURBINE ROAD AND CRANE PATH
- PROPOSED FACILITY ROAD
- PROPOSED CRANE PATH
- PROPOSED 6% OR GREATER ROAD GRADE
- PROPOSED DISTURBANCE LIMITS
- PROPOSED ACTIVITY LIMITS
- PROPOSED UNDERGROUND COLLECTION
- PROPOSED OVERHEAD COLLECTION
- PROPOSED 230 kV TRANSMISSION
- PROPOSED POTABLE WATERMAIN
- PROPOSED NON-POTABLE WATERMAIN
- PROPOSED SANITARY SEWER/FORCEMAIN
- PROPOSED OVERHEAD POWER
- ROADWAY AS PART OF PREVIOUS PLANS ISSUED FOR PERMIT
- PROPOSED 10' CONTOURS
- PROPOSED 2' CONTOURS
- UTILITY CROSSING (SEE TABLE)
- FENCE CROSSING (SEE TABLE)
- FACILITY AS PART OF PREVIOUS PLANS
- PROPOSED FACILITY
- TURBINE LOCATION
- XXX-X-XX TURBINE NUMBER
- EX. DIRT ROAD/TRAIL
- EX. FENCE
- EX. CULVERT
- EX. TELEPHONE LINE
- EX. OVERHEAD POWER
- EX. FIBER OPTIC LINE
- EX. WATER LINE
- EX. GAS PIPELINE
- EX. 10' CONTOURS
- EX. 2' CONTOURS
- EX. TREE LINE
- EX. WATERWAY (GIS)

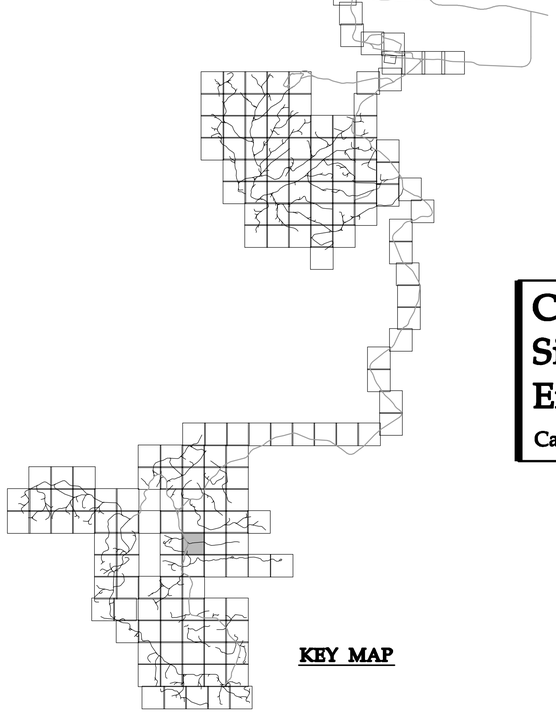

KEY MAP

Westwood Professional Services, Inc.
7699 Anagram Drive
Eden Prairie, MN 55344

PHONE 952-937-5150
FAX 952-937-5822
TOLL FREE 1-888-937-5150

www.westwoodps.com

Designed: DK/KM
Checked: RC/PC
Drawn: KM/TR
Record Drawing by/date:

Revisions:

#	DATE	DESCRIPTION

Prepared for:

Power Company of Wyoming LLC
555 Seventeenth Street, Suite 2400
Denver, CO 80202 USA

Chokecherry and Sierra Madre Wind Energy Project

Carbon County, Wyoming

Site Plan

Phase I Wind Development Area Wind Turbine Sites & Related Infrastructure
NOT FOR CONSTRUCTION

Date: 01/05/15
Sheet: 175 OF 254

20111120-09SP-P02.dwg

© 2015 Westwood Professional Services, Inc.

SEE SHEET 169

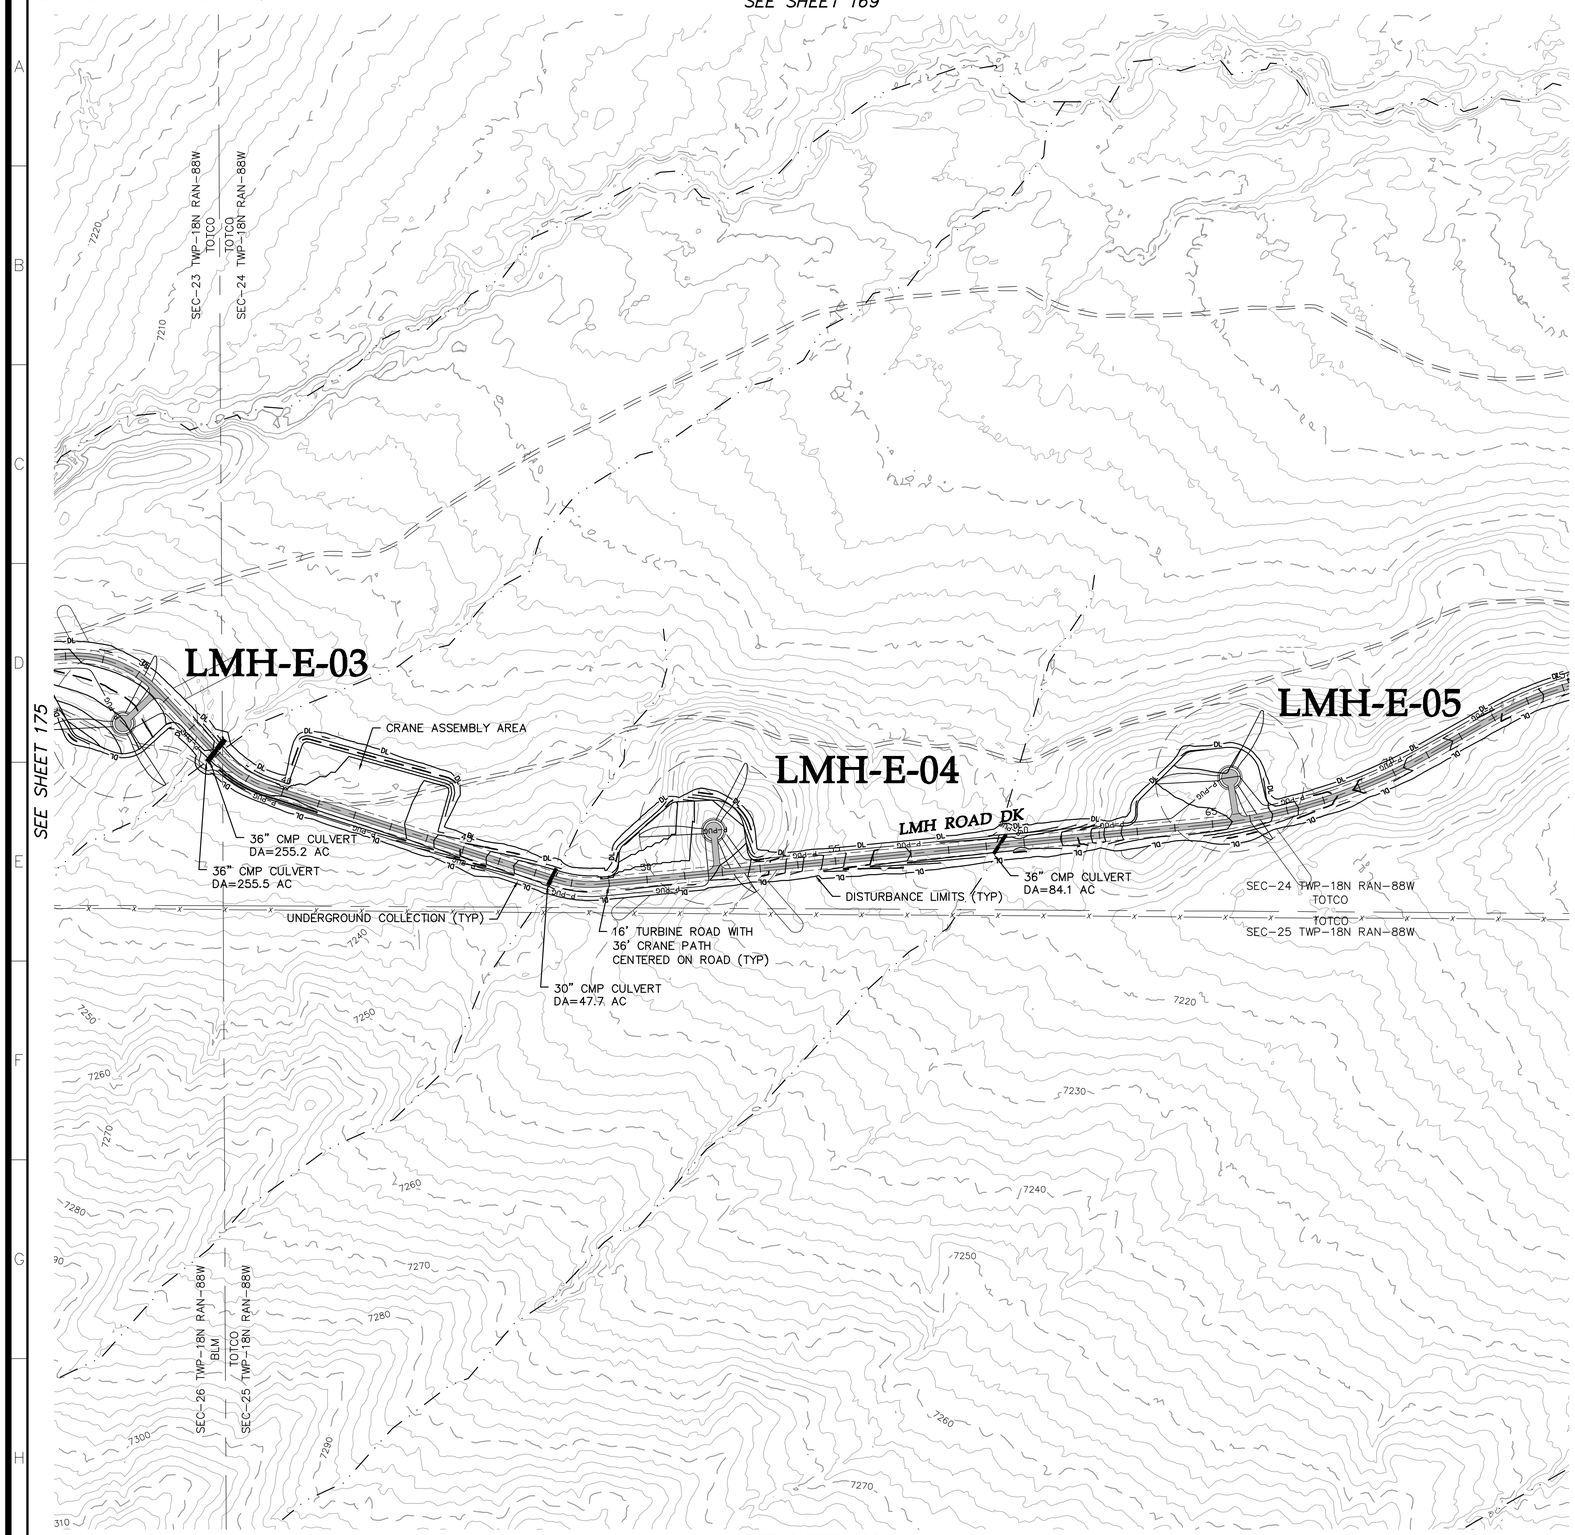

LEGEND:

- PROPOSED ARTERIAL ROAD AND CRANE PATH
- PROPOSED ARTERIAL ROAD
- PROPOSED TURBINE ROAD AND CRANE PATH
- PROPOSED FACILITY ROAD
- PROPOSED CRANE PATH
- PROPOSED 6% OR GREATER ROAD GRADE
- PROPOSED DISTURBANCE LIMITS
- PROPOSED ACTIVITY LIMITS
- PROPOSED UNDERGROUND COLLECTION
- PROPOSED OVERHEAD COLLECTION
- PROPOSED 230 kV TRANSMISSION
- PROPOSED POTABLE WATERMAIN
- PROPOSED NON-POTABLE WATERMAIN
- PROPOSED SANITARY SEWER/FORCEMAIN
- PROPOSED OVERHEAD POWER
- ROADWAY AS PART OF PREVIOUS PLANS ISSUED FOR PERMIT
- PROPOSED 10' CONTOURS
- PROPOSED 2' CONTOURS
- UTILITY CROSSING (SEE TABLE)
- FENCE CROSSING (SEE TABLE)
- FACILITY AS PART OF PREVIOUS PLANS
- PROPOSED FACILITY
- TURBINE LOCATION
- XXX-X-XX TURBINE NUMBER
- EX. DIRT ROAD/TRAIL
- EX. FENCE
- EX. CULVERT
- EX. TELEPHONE LINE
- EX. OVERHEAD POWER
- EX. FIBER OPTIC LINE
- EX. WATER LINE
- EX. GAS PIPELINE
- EX. 10' CONTOURS
- EX. 2' CONTOURS
- EX. TREE LINE
- EX. WATERWAY (GIS)

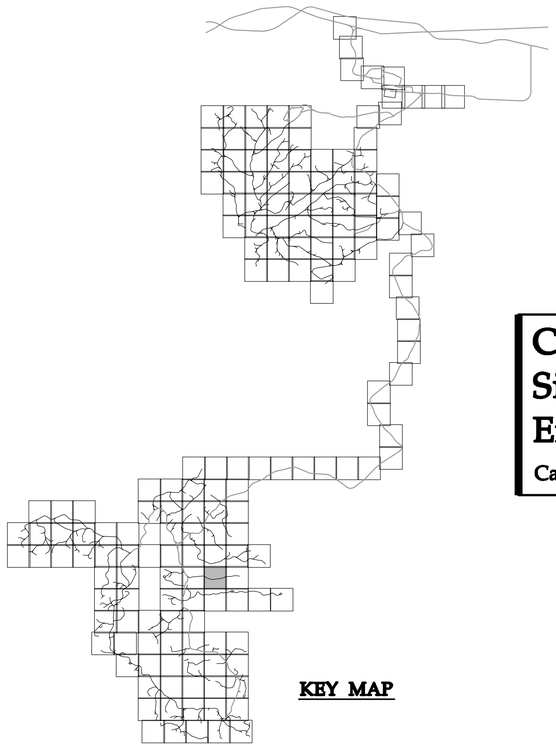

KEY MAP

0' 200' 400' 600'

Chokecherry and Sierra Madre Wind Energy Project

Carbon County, Wyoming

Site Plan

Phase I Wind Development Area Wind Turbine Sites & Related Infrastructure
NOT FOR CONSTRUCTION

Date: 01/05/15

Sheet: 176 OF 254

20111120-09SP-P02.dwg

Westwood Professional Services, Inc.
7699 Anagram Drive
Eden Prairie, MN 55344

PHONE 952-937-5150
FAX 952-937-5822
TOLL FREE 1-888-937-5150

www.westwoodps.com

Designed: DK/KM
Checked: RC/PC
Drawn: KM/TR
Record Drawing by/date:

Revisions:

#	DATE	DESCRIPTION

Prepared for:

Power Company of Wyoming LLC
555 Seventeenth Street, Suite 2400
Denver, CO 80202 USA

© 2015 Westwood Professional Services, Inc.

SEE SHEET 170

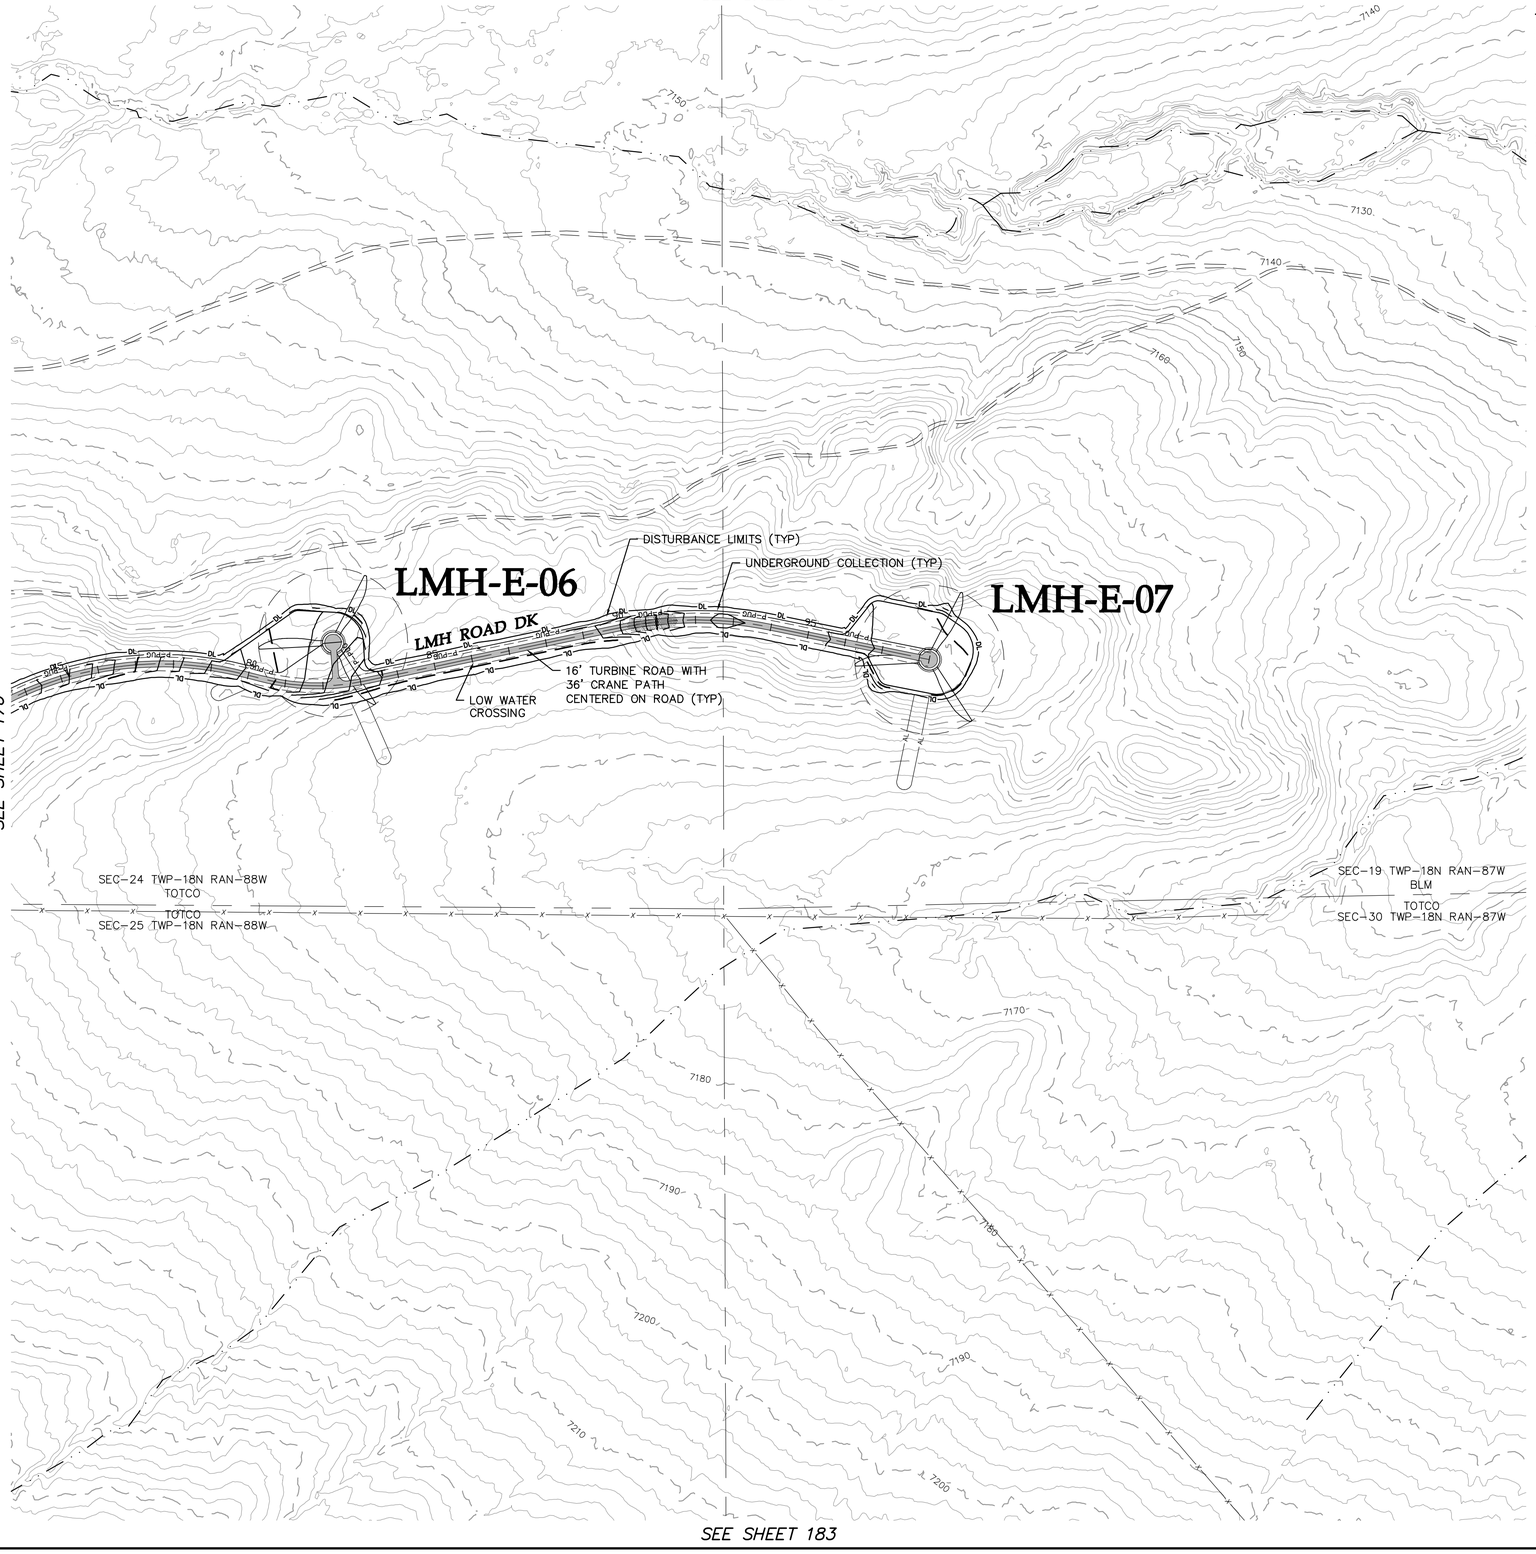

SEE SHEET 176

SEE SHEET 183

LEGEND:

- PROPOSED ARTERIAL ROAD AND CRANE PATH
- PROPOSED ARTERIAL ROAD
- PROPOSED TURBINE ROAD AND CRANE PATH
- PROPOSED FACILITY ROAD
- PROPOSED CRANE PATH
- PROPOSED 6% OR GREATER ROAD GRADE
- DL — PROPOSED DISTURBANCE LIMITS
- AL — PROPOSED ACTIVITY LIMITS
- P-PUG — PROPOSED UNDERGROUND COLLECTION
- P-POH — PROPOSED OVERHEAD COLLECTION
- P-POH — PROPOSED 230 kV TRANSMISSION
- PROPOSED POTABLE WATERMAIN
- PROPOSED NON-POTABLE WATERMAIN
- PROPOSED SANITARY SEWER/FORCEMAIN
- POH — PROPOSED OVERHEAD POWER
- ROADWAY AS PART OF PREVIOUS PLANS ISSUED FOR PERMIT
- PROPOSED 10' CONTOURS
- PROPOSED 2' CONTOURS
- XXX — UTILITY CROSSING (SEE TABLE)
- XXX — FENCE CROSSING (SEE TABLE)
- FACILITY AS PART OF PREVIOUS PLANS
- PROPOSED FACILITY
- TURBINE LOCATION
- XXX-X-XX — TURBINE NUMBER
- EX. DIRT ROAD/TRAIL
- X — X — EX. FENCE
- EX. CULVERT
- TUG — EX. TELEPHONE LINE
- POH — EX. OVERHEAD POWER
- FOP — EX. FIBER OPTIC LINE
- WAT — EX. WATER LINE
- GAS — EX. GAS PIPELINE
- 7480 — EX. 10' CONTOURS
- EX. 2' CONTOURS
- EX. TREE LINE
- EX. WATERWAY (GIS)

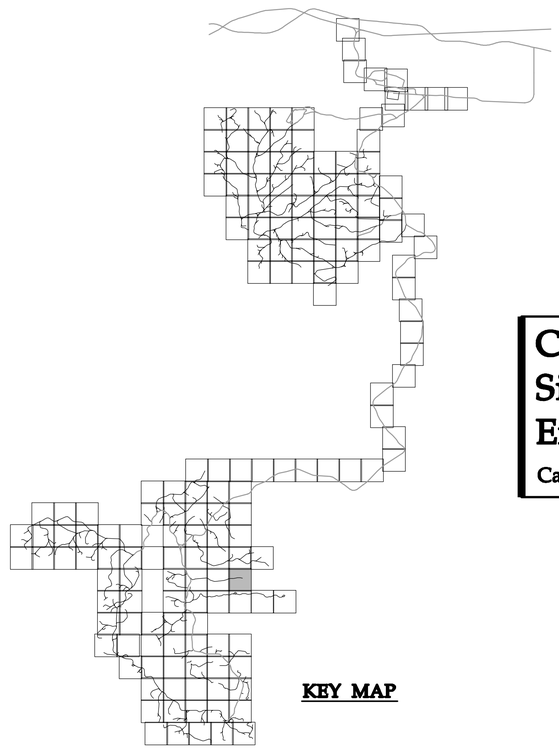

KEY MAP

Westwood Professional Services, Inc.
7699 Anagram Drive
Eden Prairie, MN 55344

PHONE 952-937-5150
FAX 952-937-5822
TOLL FREE 1-888-937-5150

www.westwoodps.com

Designed: DK/KM
Checked: RC/PC
Drawn: KM/TR
Record Drawing by/date:

Revisions:

#	DATE	DESCRIPTION

Prepared for:

Power Company of Wyoming LLC
555 Seventeenth Street, Suite 2400
Denver, CO 80202 USA

0' 200' 400' 600'

Chokecherry and Sierra Madre Wind Energy Project

Carbon County, Wyoming

Site Plan

Phase I Wind Development Area Wind Turbine Sites & Related Infrastructure
NOT FOR CONSTRUCTION

Date: 01/05/15
Sheet: 177 OF 254

20111120-09SP-P02.dwg

© 2015 Westwood Professional Services, Inc.

SEE SHEET 172

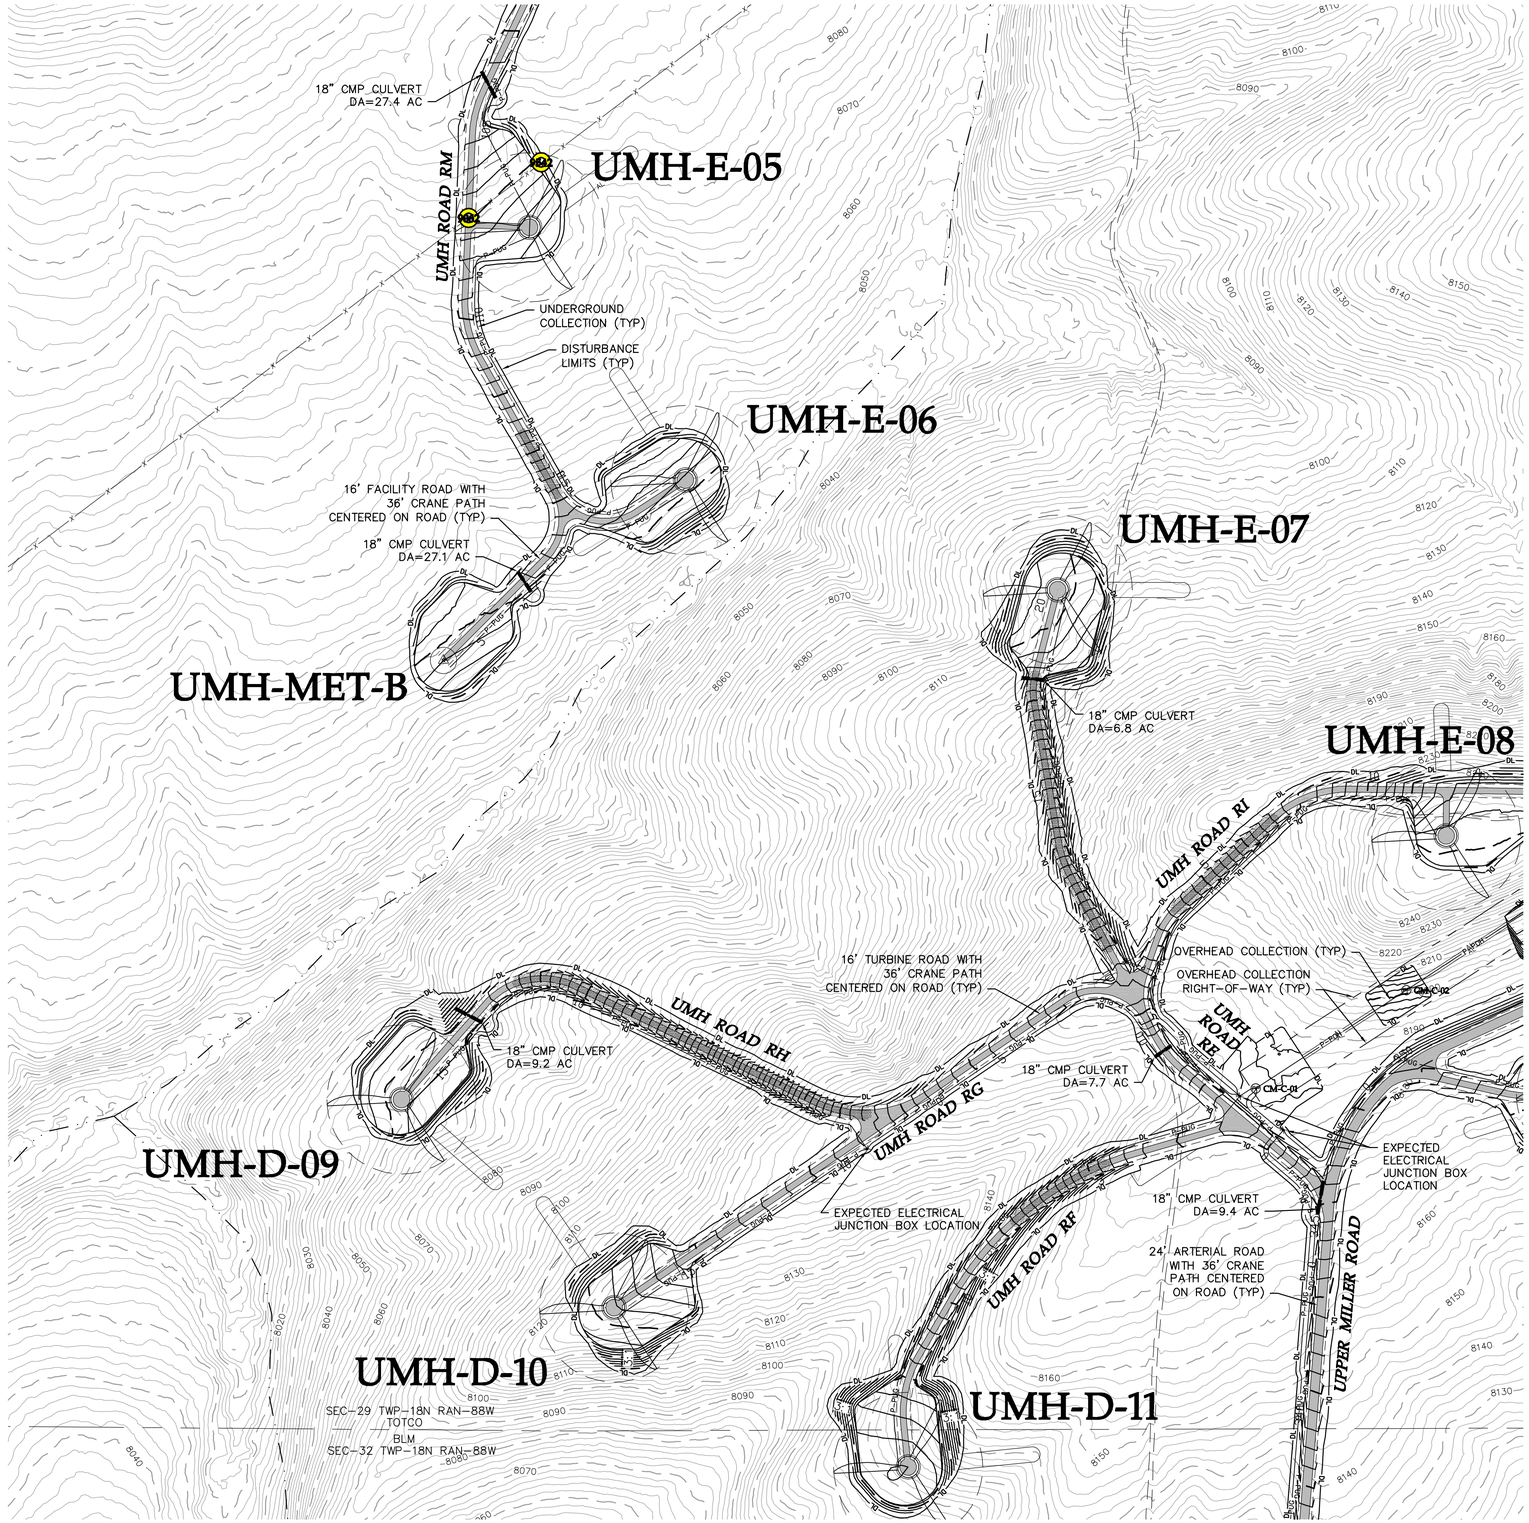

SEE SHEET 179

SEE SHEET 186

LEGEND:

- PROPOSED ARTERIAL ROAD AND CRANE PATH
- PROPOSED ARTERIAL ROAD
- PROPOSED TURBINE ROAD AND CRANE PATH
- PROPOSED FACILITY ROAD
- PROPOSED CRANE PATH
- PROPOSED 6% OR GREATER ROAD GRADE
- DL — PROPOSED DISTURBANCE LIMITS
- AL — PROPOSED ACTIVITY LIMITS
- P-PUG — PROPOSED UNDERGROUND COLLECTION
- P-POH — PROPOSED OVERHEAD COLLECTION
- P-POH — PROPOSED 230 kV TRANSMISSION
- PROPOSED POTABLE WATERMAIN
- PROPOSED NON-POTABLE WATERMAIN
- PROPOSED SANITARY SEWER/FORCEMAIN
- POH — PROPOSED OVERHEAD POWER
- ROADWAY AS PART OF PREVIOUS PLANS ISSUED FOR PERMIT
- PROPOSED 10' CONTOURS
- PROPOSED 2' CONTOURS
- XXX — UTILITY CROSSING (SEE TABLE)
- XXX — FENCE CROSSING (SEE TABLE)
- FACILITY AS PART OF PREVIOUS PLANS
- PROPOSED FACILITY
- TURBINE LOCATION
- XXX-X-XX — TURBINE NUMBER
- EX. DIRT ROAD/TRAIL
- X — EX. FENCE
- EX. CULVERT
- TUG — EX. TELEPHONE LINE
- POH — EX. OVERHEAD POWER
- FOP — EX. FIBER OPTIC LINE
- WAT — EX. WATER LINE
- GAS — EX. GAS PIPELINE
- 7480 — EX. 10' CONTOURS
- EX. 2' CONTOURS
- EX. TREE LINE
- EX. WATERWAY (GIS)

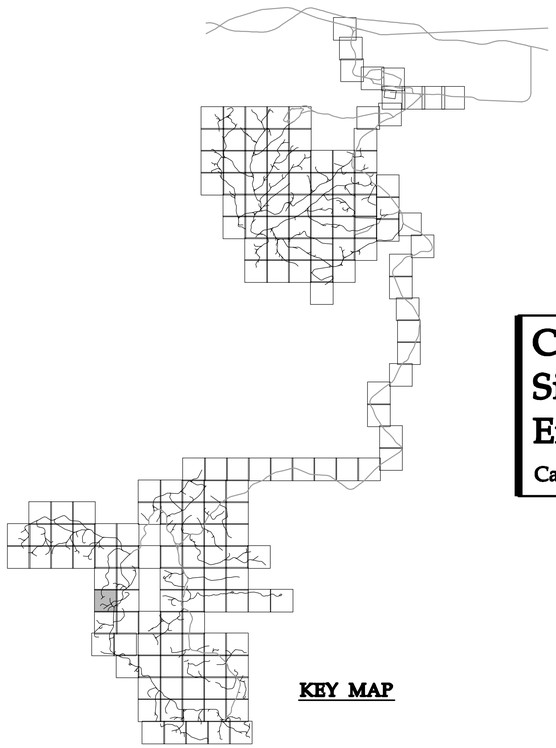

KEY MAP

0' 200' 400' 600'

Westwood Professional Services, Inc.
7699 Anagram Drive
Eden Prairie, MN 55344

PHONE 952-937-5150
FAX 952-937-5822
TOLL FREE 1-888-937-5150

www.westwoodps.com

Designed: DK/KM
Checked: RC/PC
Drawn: KM/TR
Record Drawing by/date:

Revisions:

#	DATE	DESCRIPTION

Prepared for:

Power Company of Wyoming LLC
555 Seventeenth Street, Suite 2400
Denver, CO 80202 USA

Chokecherry and Sierra Madre Wind Energy Project

Carbon County, Wyoming

Site Plan

Phase I Wind Development Area Wind Turbine Sites & Related Infrastructure
NOT FOR CONSTRUCTION

Date: 01/05/15
Sheet: 178 OF 254

20111120-10SP-P02.dwg

© 2015 Westwood Professional Services, Inc.

SEE SHEET 173

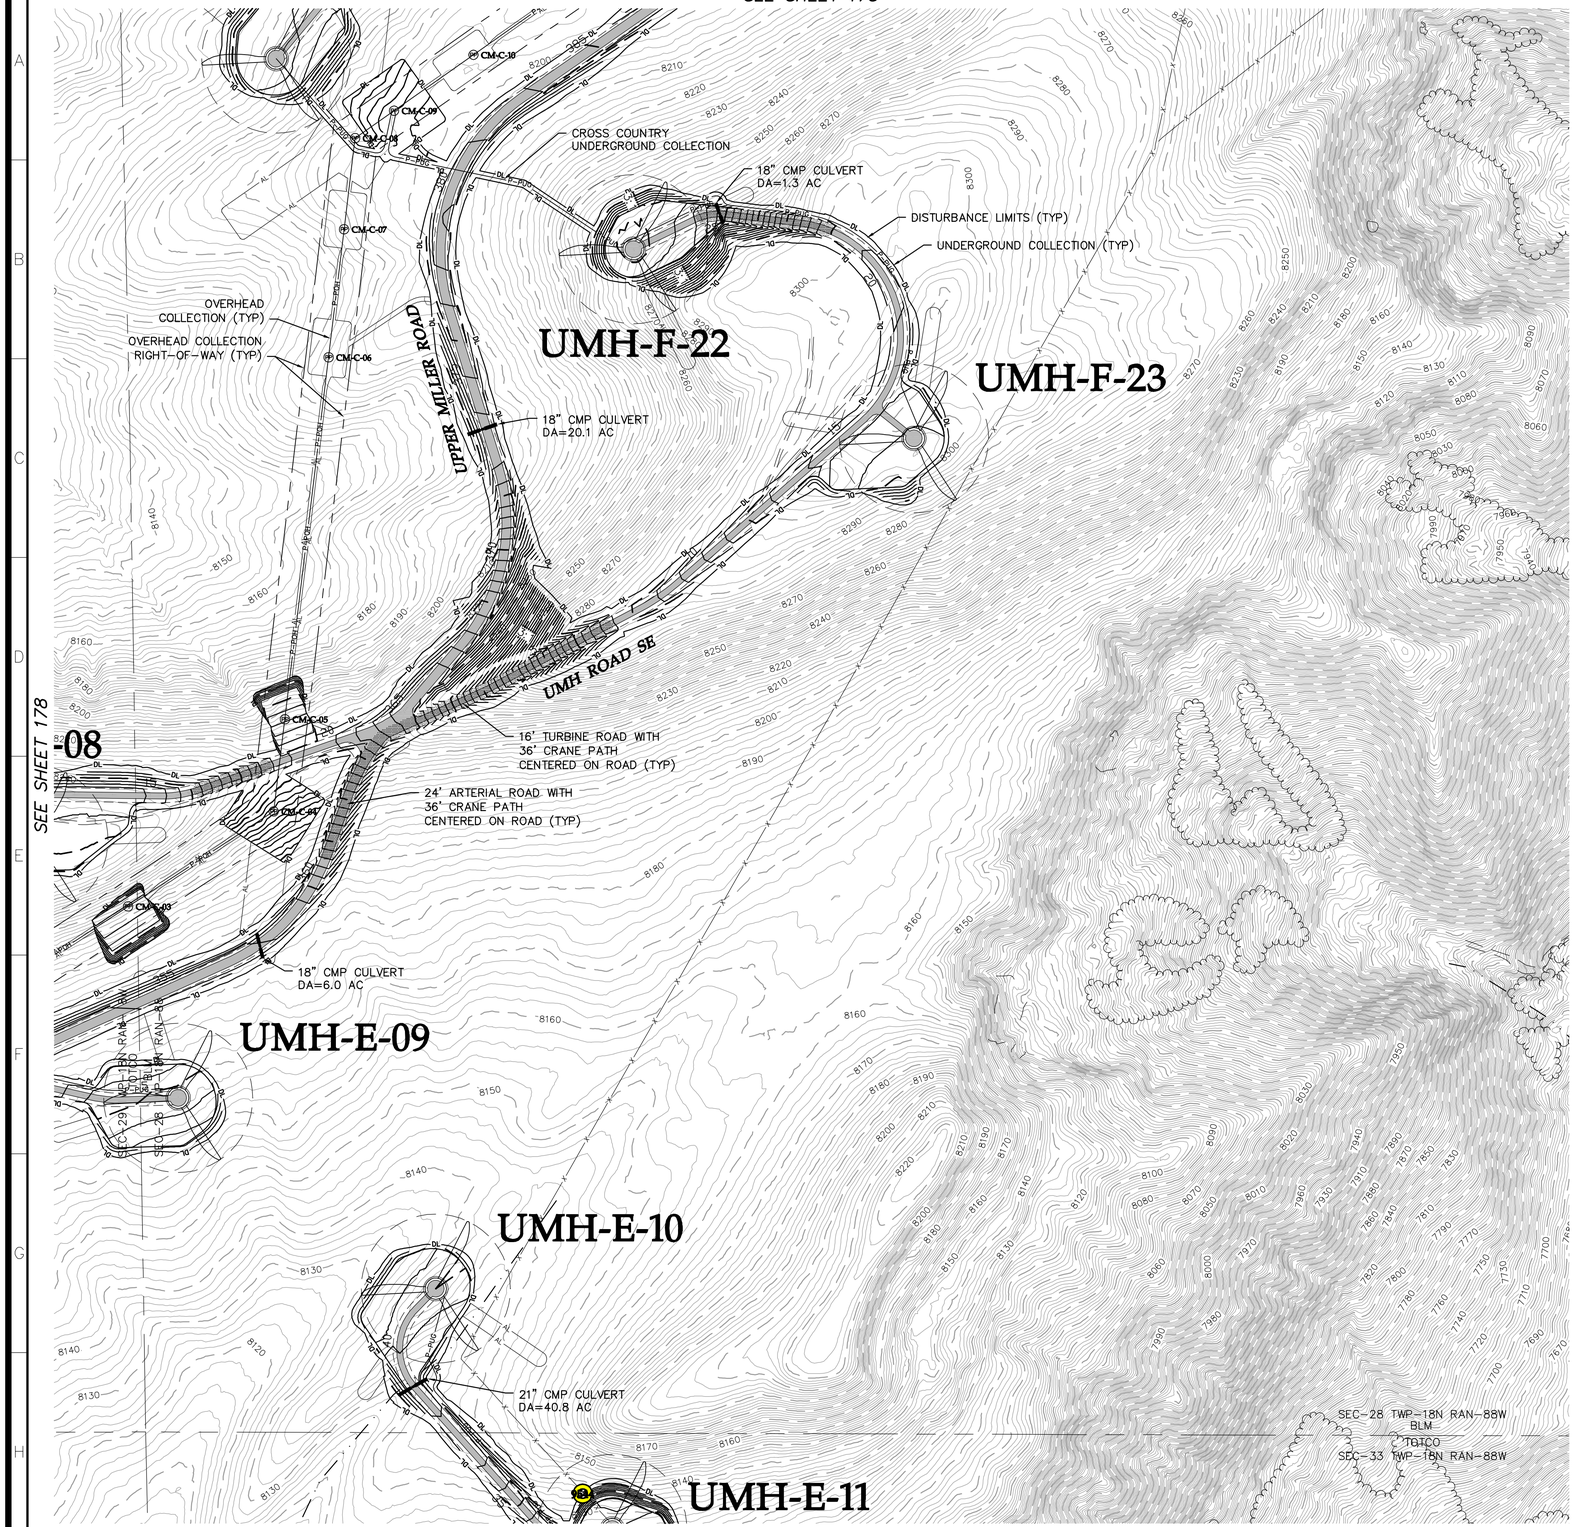

LEGEND:

- PROPOSED ARTERIAL ROAD AND CRANE PATH
- PROPOSED ARTERIAL ROAD
- PROPOSED TURBINE ROAD AND CRANE PATH
- PROPOSED FACILITY ROAD
- PROPOSED CRANE PATH
- PROPOSED 6% OR GREATER ROAD GRADE
- PROPOSED DISTURBANCE LIMITS
- PROPOSED ACTIVITY LIMITS
- PROPOSED UNDERGROUND COLLECTION
- PROPOSED OVERHEAD COLLECTION
- PROPOSED 230 kV TRANSMISSION
- PROPOSED POTABLE WATERMAIN
- PROPOSED NON-POTABLE WATERMAIN
- PROPOSED SANITARY SEWER/FORCEMAIN
- PROPOSED OVERHEAD POWER
- ROADWAY AS PART OF PREVIOUS PLANS ISSUED FOR PERMIT
- PROPOSED 10' CONTOURS
- PROPOSED 2' CONTOURS
- UTILITY CROSSING (SEE TABLE)
- FENCE CROSSING (SEE TABLE)
- FACILITY AS PART OF PREVIOUS PLANS
- PROPOSED FACILITY
- TURBINE LOCATION
- XXX-X-XX TURBINE NUMBER
- EX. DIRT ROAD/TRAIL
- EX. FENCE
- EX. CULVERT
- EX. TELEPHONE LINE
- EX. OVERHEAD POWER
- EX. FIBER OPTIC LINE
- EX. WATER LINE
- EX. GAS PIPELINE
- EX. 10' CONTOURS
- EX. 2' CONTOURS
- EX. TREE LINE
- EX. WATERWAY (GIS)

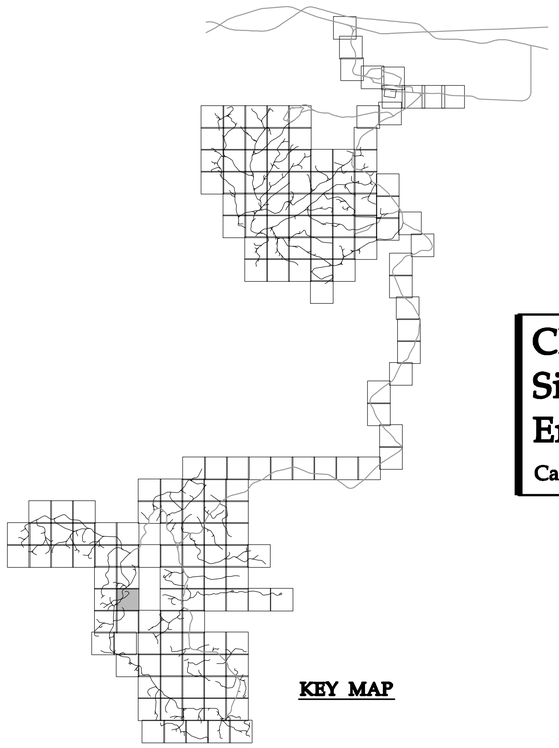

KEY MAP

0' 200' 400' 600'

Westwood Professional Services, Inc.
7699 Anagram Drive
Eden Prairie, MN 55344

PHONE 952-937-5150
FAX 952-937-5822
TOLL FREE 1-888-937-5150

www.westwoodps.com

Designed:	DK/KM
Checked:	RC/PC
Drawn:	KM/TR
Record Drawing by/date:	

Revisions:

#	DATE	DESCRIPTION

Prepared for:

Power Company of Wyoming LLC
555 Seventeenth Street, Suite 2400
Denver, CO 80202 USA

Chokecherry and Sierra Madre Wind Energy Project

Carbon County, Wyoming

Site Plan

Phase I Wind Development Area Wind Turbine Sites & Related Infrastructure
NOT FOR CONSTRUCTION

Date: 01/05/15

Sheet: 179 OF 254

20111120-10SP-P02.dwg

© 2015 Westwood Professional Services, Inc.

SEE SHEET 174

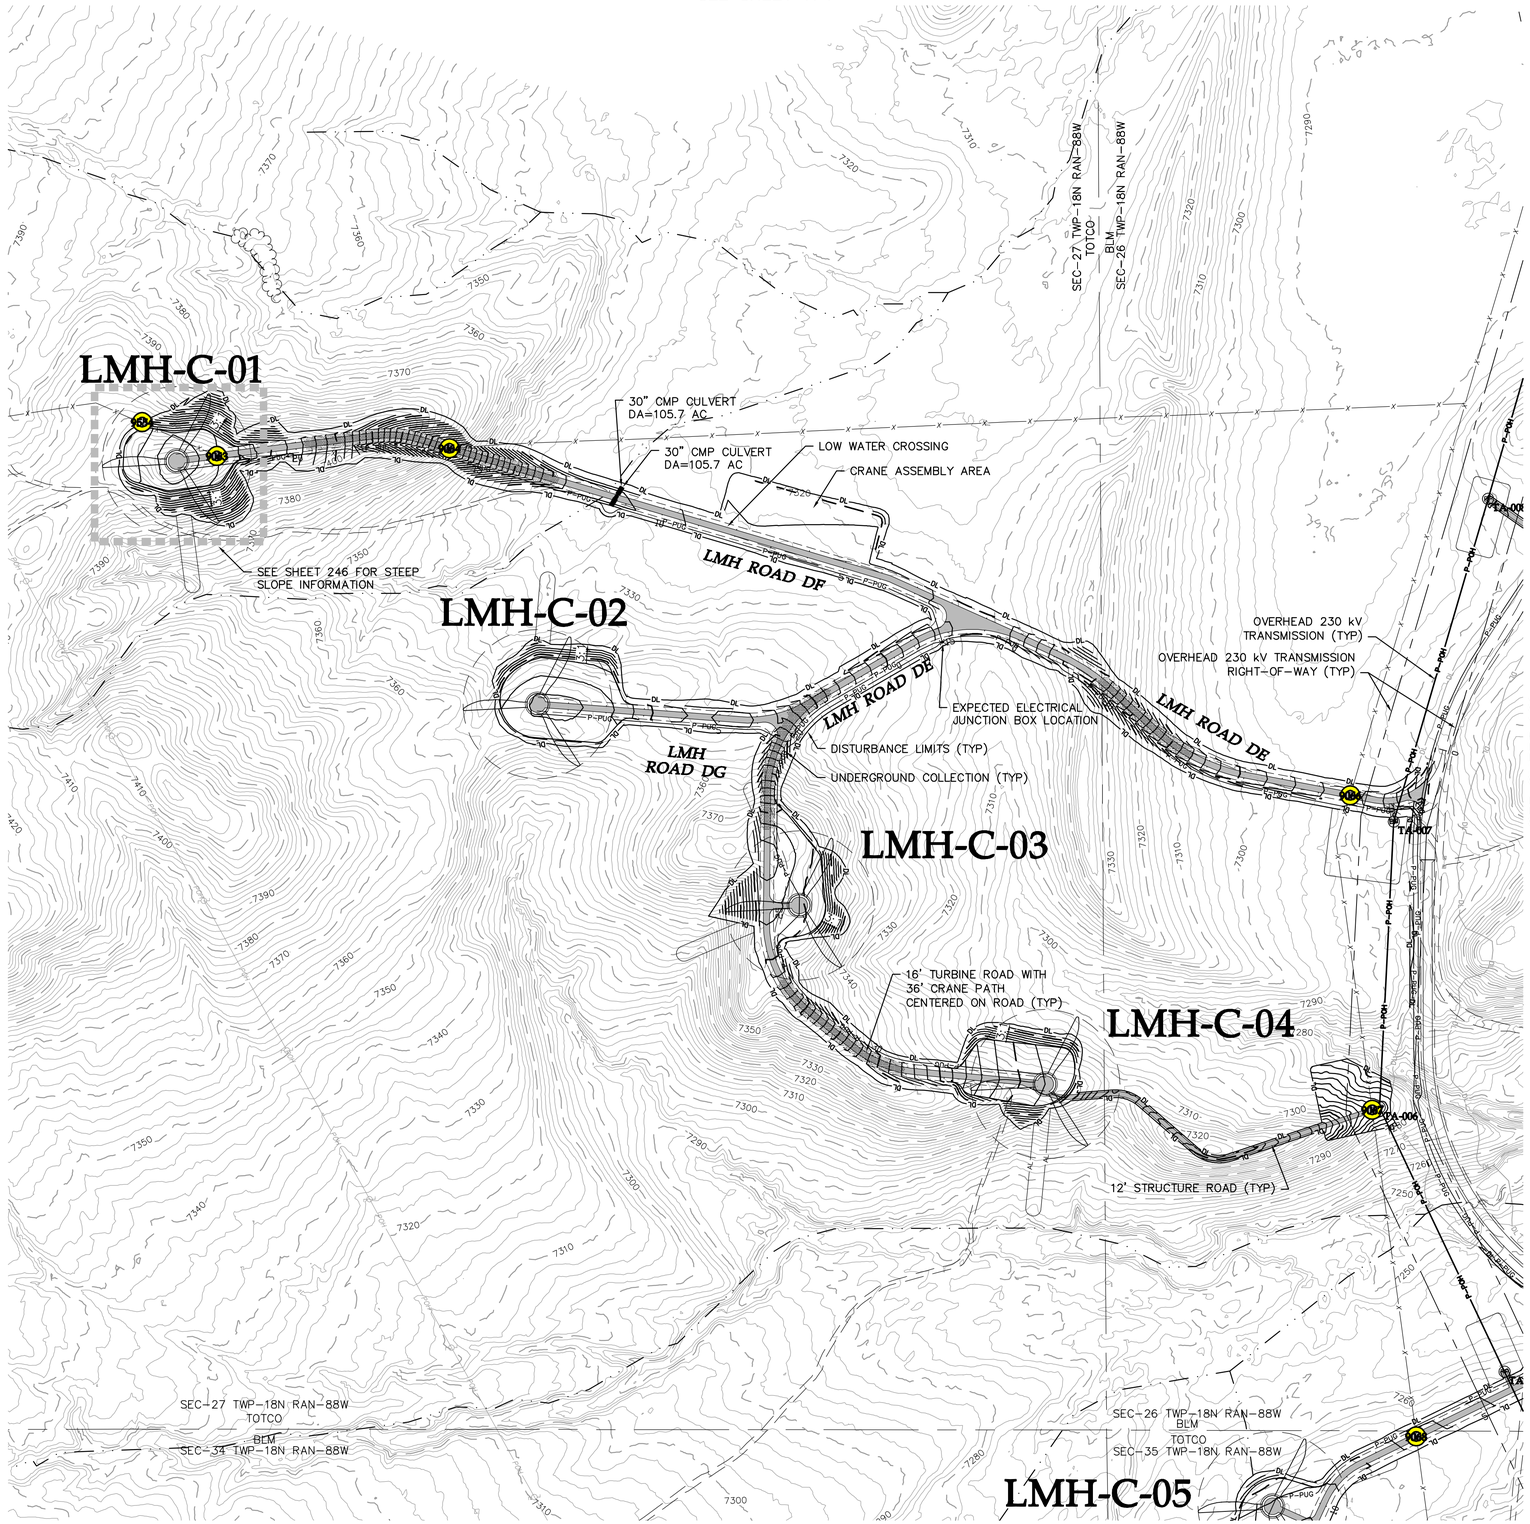

SEE SHEET 181

SEE SHEET 189

LEGEND:

- PROPOSED ARTERIAL ROAD AND CRANE PATH
- PROPOSED ARTERIAL ROAD
- PROPOSED TURBINE ROAD AND CRANE PATH
- PROPOSED FACILITY ROAD
- PROPOSED CRANE PATH
- PROPOSED 6% OR GREATER ROAD GRADE
- DL — PROPOSED DISTURBANCE LIMITS
- AL — PROPOSED ACTIVITY LIMITS
- P-PUG — PROPOSED UNDERGROUND COLLECTION
- P-POH — PROPOSED OVERHEAD COLLECTION
- P-POH — PROPOSED 230 kV TRANSMISSION
- PROPOSED POTABLE WATERMAIN
- PROPOSED NON-POTABLE WATERMAIN
- PROPOSED SANITARY SEWER/FORCEMAIN
- POH — PROPOSED OVERHEAD POWER
- ROADWAY AS PART OF PREVIOUS PLANS ISSUED FOR PERMIT
- PROPOSED 10' CONTOURS
- PROPOSED 2' CONTOURS
- XXX — UTILITY CROSSING (SEE TABLE)
- XXX — FENCE CROSSING (SEE TABLE)
- FACILITY AS PART OF PREVIOUS PLANS
- PROPOSED FACILITY
- TURBINE LOCATION
- XXX-X-XX — TURBINE NUMBER
- EX. DIRT ROAD/TRAIL
- X — X — EX. FENCE
- EX. CULVERT
- TUG — EX. TELEPHONE LINE
- POH — EX. OVERHEAD POWER
- FOP — EX. FIBER OPTIC LINE
- WAT — EX. WATER LINE
- GAS — EX. GAS PIPELINE
- 7480 — EX. 10' CONTOURS
- EX. 2' CONTOURS
- EX. TREE LINE
- EX. WATERWAY (GIS)

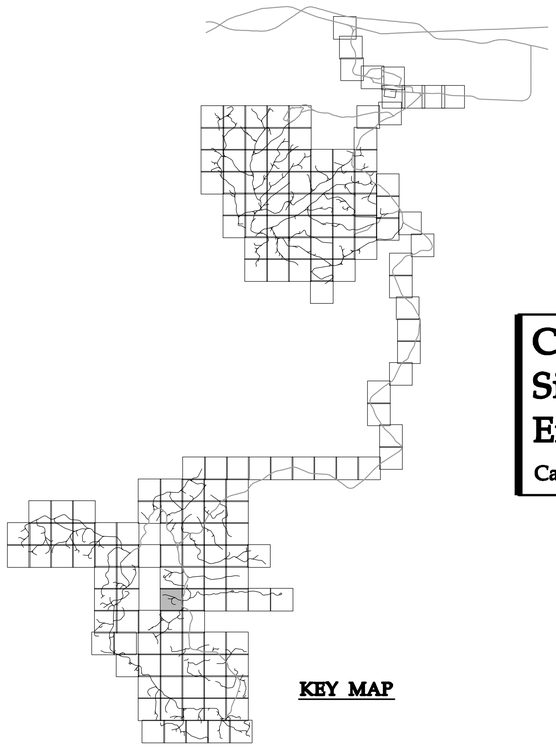

KEY MAP

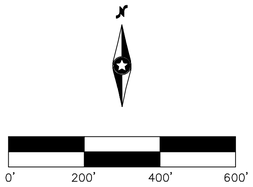

Westwood Professional Services, Inc.
7699 Anagram Drive
Eden Prairie, MN 55344

PHONE 952-937-5150
FAX 952-937-5822
TOLL FREE 1-888-937-5150

www.westwoodps.com

Designed:	DK/KM
Checked:	RC/PC
Drawn:	KM/TR
Record Drawing by/date:	

Revisions:

#	DATE	DESCRIPTION

Prepared for:

Power Company of Wyoming LLC
555 Seventeenth Street, Suite 2400
Denver, CO 80202 USA

Chokecherry and Sierra Madre Wind Energy Project

Carbon County, Wyoming

Site Plan

Phase I Wind Development Area Wind Turbine Sites & Related Infrastructure
NOT FOR CONSTRUCTION

Date: 01/05/15

Sheet: 180 OF 254

20111120-10SP-P02.dwg

© 2015 Westwood Professional Services, Inc.

SEE SHEET 175

LMH-D-07

LMH-D-08

LMH-D-09

OVERHEAD 230 kV TRANSMISSION (TYP)

12' STRUCTURE ROAD (TYP)

OVERHEAD 230 kV TRANSMISSION RIGHT-OF-WAY (TYP)

LMH ROAD DI

16' TURBINE ROAD WITH 36' CRANE PATH CENTERED ON ROAD (TYP)

18" CMP CULVERT DA=8.1 AC

24" CMP CULVERT DA=32.4 AC

18" CMP CULVERT DA=1.7 AC

ARTERIAL/TURBINE ROAD TRANSITION

UNDERGROUND COLLECTION (TYP)

DISTURBANCE LIMITS (TYP)

16' TURBINE ROAD WITH 36' CRANE PATH CENTERED ON ROAD (TYP)

24' ARTERIAL ROAD WITH 36' CRANE PATH CENTERED ON ROAD (TYP)

LOWER MILLER ROAD (REFER TO PHASE I HAUL ROAD PLANS FOR DETAILS)

MILLER HILL LAYDOWN YARD (REFER TO PHASE I HAUL ROAD PLANS FOR DETAILS)

MILLER HILL LAYDOWN YARD

SEE SHEET 231 FOR DETAILED INFORMATION

OVERHEAD COLLECTION (TYP)

OVERHEAD COLLECTION RIGHT-OF-WAY (TYP)

LOW WATER CROSSING

24" CMP CULVERT DA=27.9 AC

SEC-26 TWP-18N RAN-88W
BLM
TOTCO
SEC-35 TWP-18N RAN-88W

SEE SHEET 180

SEE SHEET 182

SEE SHEET 190

LEGEND:

- PROPOSED ARTERIAL ROAD AND CRANE PATH
- PROPOSED ARTERIAL ROAD
- PROPOSED TURBINE ROAD AND CRANE PATH
- PROPOSED FACILITY ROAD
- PROPOSED CRANE PATH
- PROPOSED 6% OR GREATER ROAD GRADE
- PROPOSED DISTURBANCE LIMITS
- PROPOSED ACTIVITY LIMITS
- PROPOSED UNDERGROUND COLLECTION
- PROPOSED OVERHEAD COLLECTION
- PROPOSED 230 kV TRANSMISSION
- PROPOSED POTABLE WATERMAIN
- PROPOSED NON-POTABLE WATERMAIN
- PROPOSED SANITARY SEWER/FORCEMAIN
- PROPOSED OVERHEAD POWER
- ROADWAY AS PART OF PREVIOUS PLANS ISSUED FOR PERMIT
- PROPOSED 10' CONTOURS
- PROPOSED 2' CONTOURS
- UTILITY CROSSING (SEE TABLE)
- FENCE CROSSING (SEE TABLE)
- FACILITY AS PART OF PREVIOUS PLANS
- PROPOSED FACILITY
- TURBINE LOCATION
- XXX-X-XX TURBINE NUMBER
- EX. DIRT ROAD/TRAIL
- EX. FENCE
- EX. CULVERT
- EX. TELEPHONE LINE
- EX. OVERHEAD POWER
- EX. FIBER OPTIC LINE
- EX. WATER LINE
- EX. GAS PIPELINE
- EX. 10' CONTOURS
- EX. 2' CONTOURS
- EX. TREE LINE
- EX. WATERWAY (GIS)

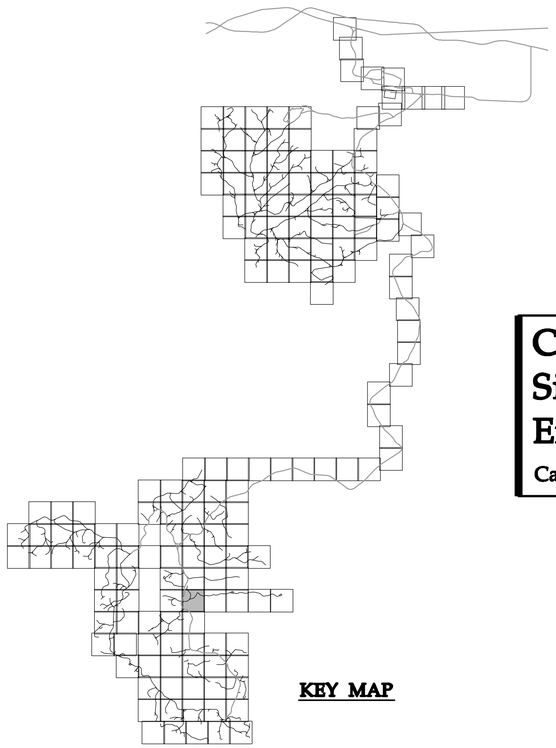

KEY MAP

0' 200' 400' 600'

Westwood Professional Services, Inc.
7699 Anagram Drive
Eden Prairie, MN 55344

PHONE 952-937-5150
FAX 952-937-5822
TOLL FREE 1-888-937-5150

www.westwoodps.com

Designed: DK/KM
Checked: RC/PC
Drawn: KM/TR
Record Drawing by/date:

Revisions:

#	DATE	DESCRIPTION

Prepared for:

Power Company of Wyoming LLC
555 Seventeenth Street, Suite 2400
Denver, CO 80202 USA

Chokecherry and Sierra Madre Wind Energy Project

Carbon County, Wyoming

Site Plan

Phase I Wind Development Area Wind Turbine Sites & Related Infrastructure
NOT FOR CONSTRUCTION

Date: 01/05/15
Sheet: 181 OF 254

20111120-10SP-P02.dwg

© 2015 Westwood Professional Services, Inc.

SEE SHEET 176

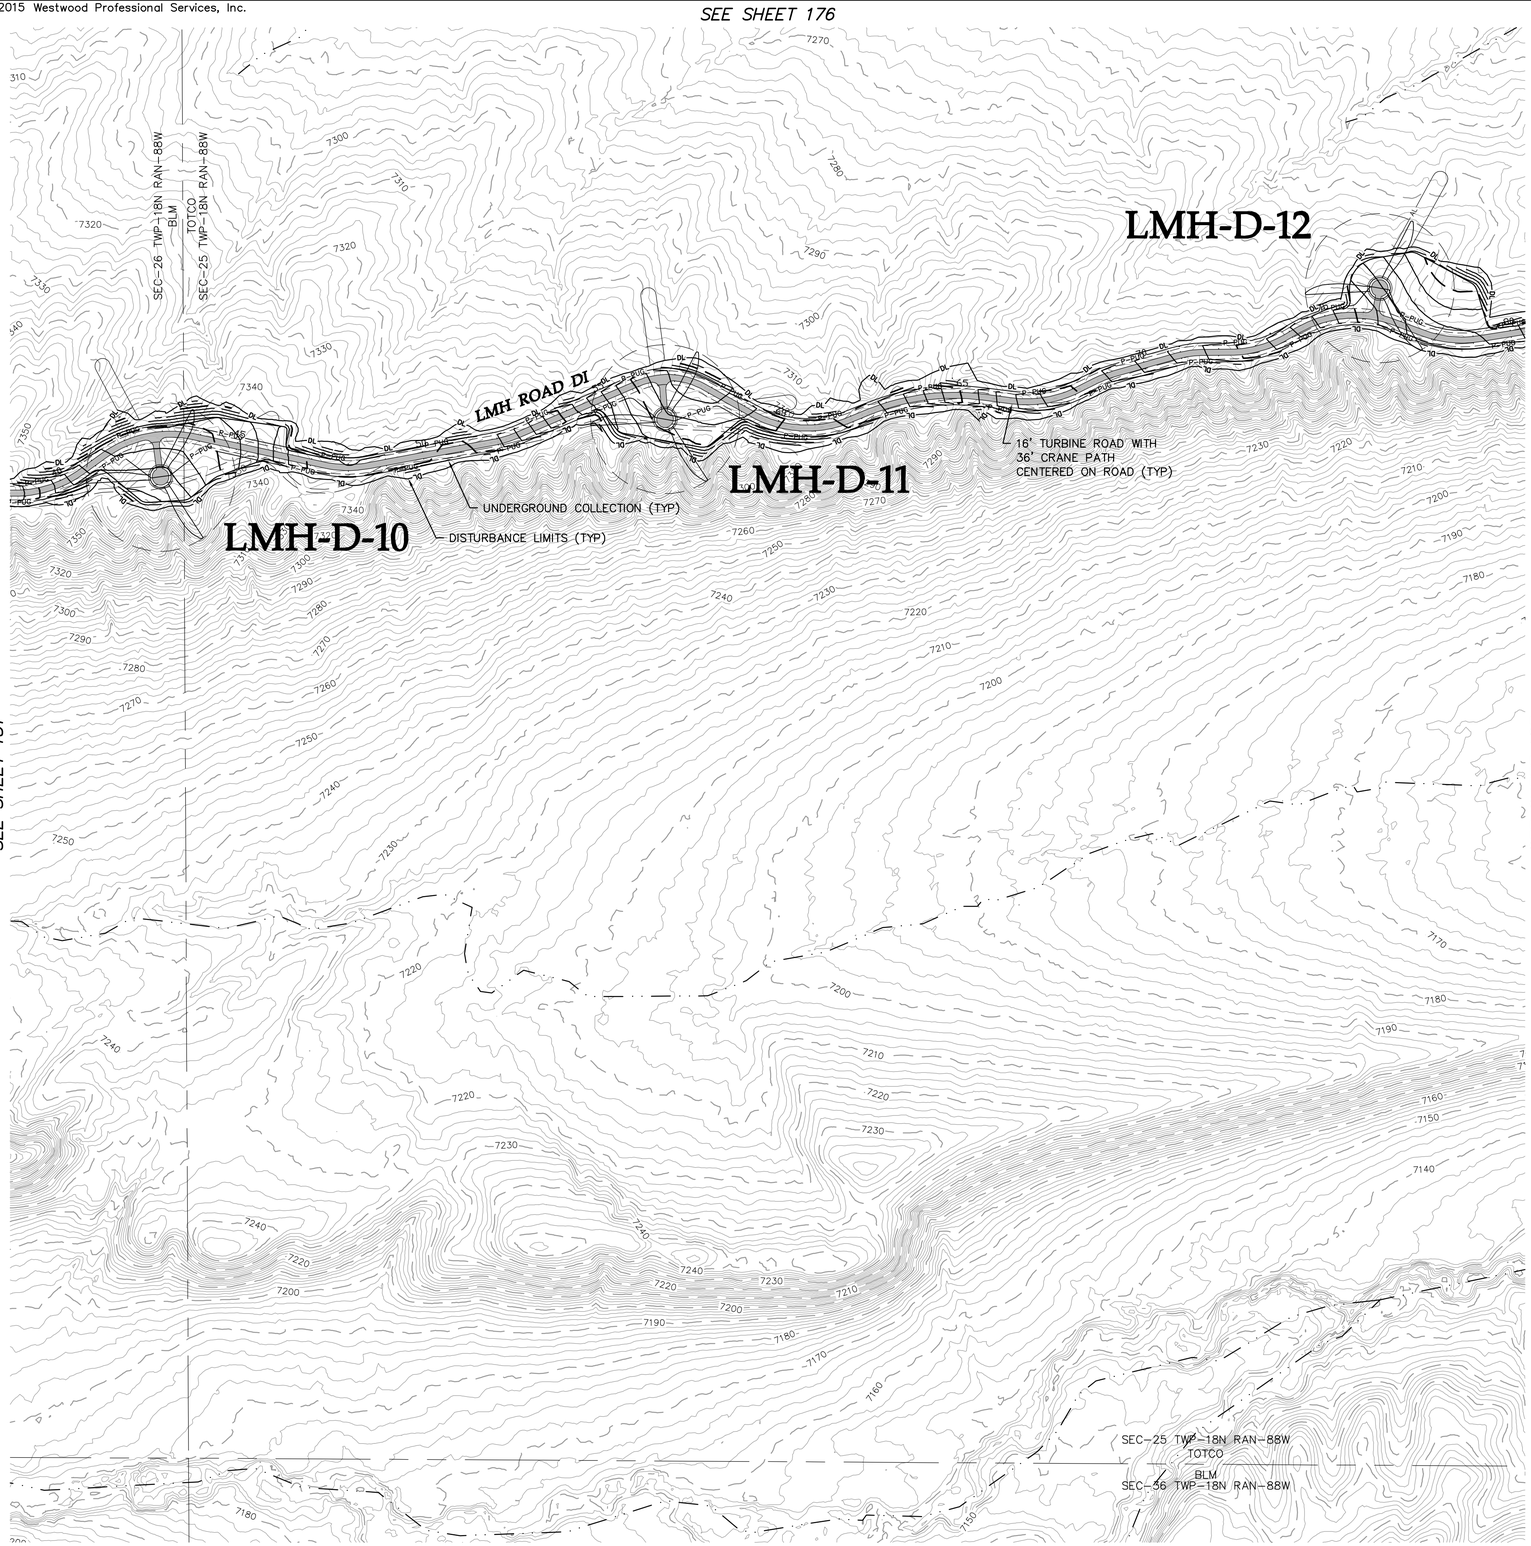

SEE SHEET 181

SEE SHEET 183

LEGEND:

- PROPOSED ARTERIAL ROAD AND CRANE PATH
- PROPOSED ARTERIAL ROAD
- PROPOSED TURBINE ROAD AND CRANE PATH
- PROPOSED FACILITY ROAD
- PROPOSED CRANE PATH
- PROPOSED 6% OR GREATER ROAD GRADE
- PROPOSED DISTURBANCE LIMITS
- PROPOSED ACTIVITY LIMITS
- PROPOSED UNDERGROUND COLLECTION
- PROPOSED OVERHEAD COLLECTION
- PROPOSED 230 kV TRANSMISSION
- PROPOSED POTABLE WATERMAIN
- PROPOSED NON-POTABLE WATERMAIN
- PROPOSED SANITARY SEWER/FORCEMAIN
- PROPOSED OVERHEAD POWER
- ROADWAY AS PART OF PREVIOUS PLANS ISSUED FOR PERMIT
- PROPOSED 10' CONTOURS
- PROPOSED 2' CONTOURS
- UTILITY CROSSING (SEE TABLE)
- FENCE CROSSING (SEE TABLE)
- FACILITY AS PART OF PREVIOUS PLANS
- PROPOSED FACILITY
- TURBINE LOCATION
- XXX-X-XX TURBINE NUMBER
- EX. DIRT ROAD/TRAIL
- EX. FENCE
- EX. CULVERT
- EX. TELEPHONE LINE
- EX. OVERHEAD POWER
- EX. FIBER OPTIC LINE
- EX. WATER LINE
- EX. GAS PIPELINE
- EX. 10' CONTOURS
- EX. 2' CONTOURS
- EX. TREE LINE
- EX. WATERWAY (GIS)

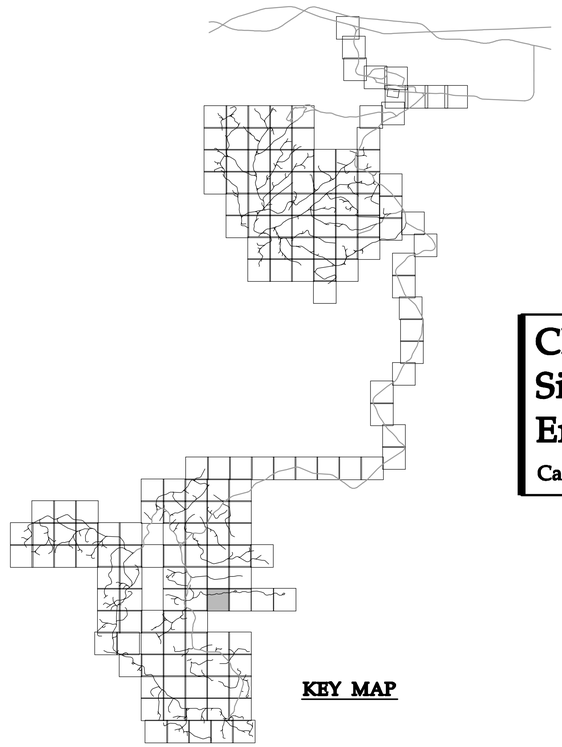

KEY MAP

Westwood Professional Services, Inc.
7699 Anagram Drive
Eden Prairie, MN 55344

PHONE 952-937-5150
FAX 952-937-5822
TOLL FREE 1-888-937-5150

www.westwoodps.com

Designed: DK/KM
Checked: RC/PC
Drawn: KM/TR
Record Drawing by/date:

Revisions:

#	DATE	DESCRIPTION

Prepared for:

Power Company of Wyoming LLC
555 Seventeenth Street, Suite 2400
Denver, CO 80202 USA

0' 200' 400' 600'

Chokecherry and Sierra Madre Wind Energy Project

Carbon County, Wyoming

Site Plan

Phase I Wind Development Area Wind Turbine Sites & Related Infrastructure
NOT FOR CONSTRUCTION

Date: 01/05/15
Sheet: 182 OF 254

20111120-10SP-P02.dwg

© 2015 Westwood Professional Services, Inc.

SEE SHEET 177

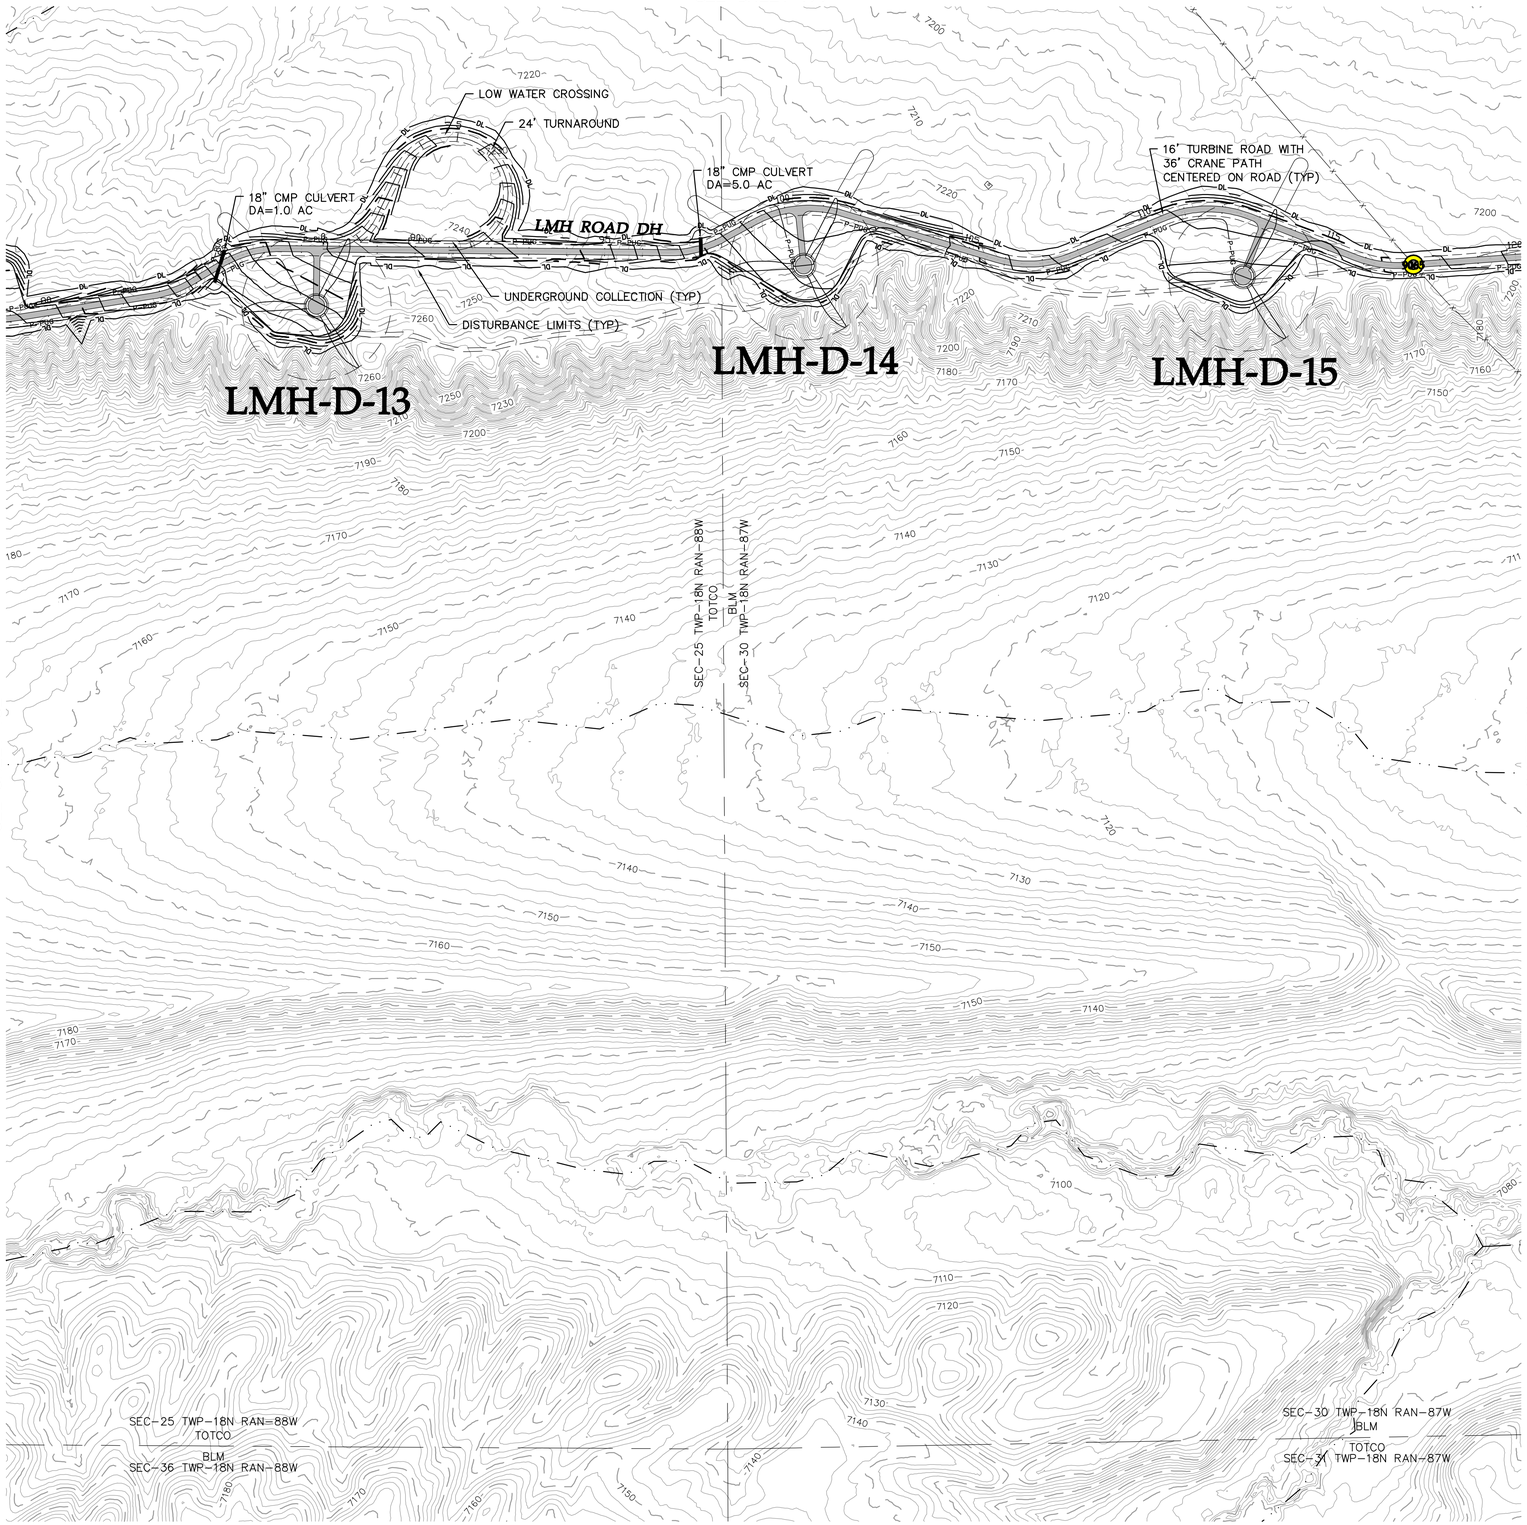

SEE SHEET 182

SEE SHEET 184

LEGEND:

- PROPOSED ARTERIAL ROAD AND CRANE PATH
- PROPOSED ARTERIAL ROAD
- PROPOSED TURBINE ROAD AND CRANE PATH
- PROPOSED FACILITY ROAD
- PROPOSED CRANE PATH
- PROPOSED 6% OR GREATER ROAD GRADE
- PROPOSED DISTURBANCE LIMITS
- PROPOSED ACTIVITY LIMITS
- PROPOSED UNDERGROUND COLLECTION
- PROPOSED OVERHEAD COLLECTION
- PROPOSED 230 kV TRANSMISSION
- PROPOSED POTABLE WATERMAIN
- PROPOSED NON-POTABLE WATERMAIN
- PROPOSED SANITARY SEWER/FORCEMAIN
- PROPOSED OVERHEAD POWER
- ROADWAY AS PART OF PREVIOUS PLANS ISSUED FOR PERMIT
- PROPOSED 10' CONTOURS
- PROPOSED 2' CONTOURS
- UTILITY CROSSING (SEE TABLE)
- FENCE CROSSING (SEE TABLE)
- FACILITY AS PART OF PREVIOUS PLANS
- PROPOSED FACILITY
- TURBINE LOCATION
- XXX-X-XX TURBINE NUMBER
- EX. DIRT ROAD/TRAIL
- EX. FENCE
- EX. CULVERT
- EX. TELEPHONE LINE
- EX. OVERHEAD POWER
- EX. FIBER OPTIC LINE
- EX. WATER LINE
- EX. GAS PIPELINE
- EX. 10' CONTOURS
- EX. 2' CONTOURS
- EX. TREE LINE
- EX. WATERWAY (GIS)

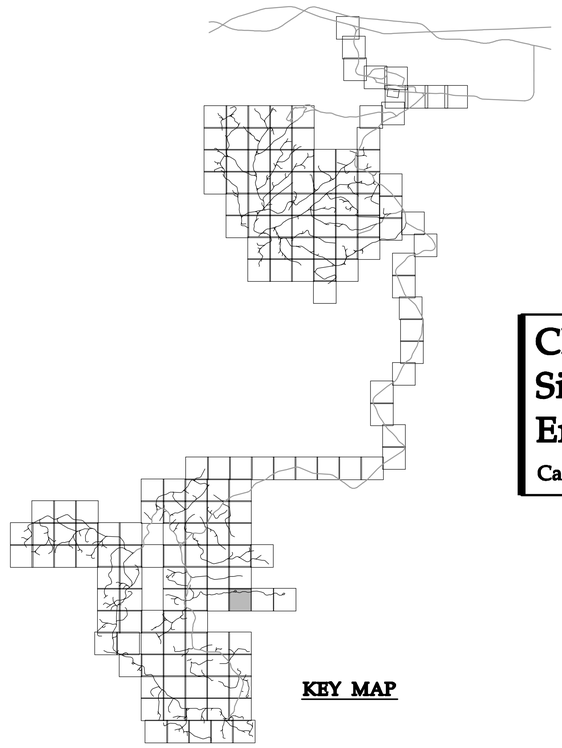

KEY MAP

Westwood Professional Services, Inc.
7699 Anagram Drive
Eden Prairie, MN 55344

PHONE 952-937-5150
FAX 952-937-5822
TOLL FREE 1-888-937-5150

www.westwoodps.com

Designed: DK/KM
Checked: RC/PC
Drawn: KM/TR
Record Drawing by/date:

Revisions:

#	DATE	DESCRIPTION

Prepared for:

Power Company of Wyoming LLC
555 Seventeenth Street, Suite 2400
Denver, CO 80202 USA

Chokecherry and Sierra Madre Wind Energy Project

Carbon County, Wyoming

Site Plan

Phase I Wind Development Area Wind Turbine Sites & Related Infrastructure
NOT FOR CONSTRUCTION

Date: 01/05/15
Sheet: 183 OF 254

20111120-10SP-P02.dwg

© 2015 Westwood Professional Services, Inc.

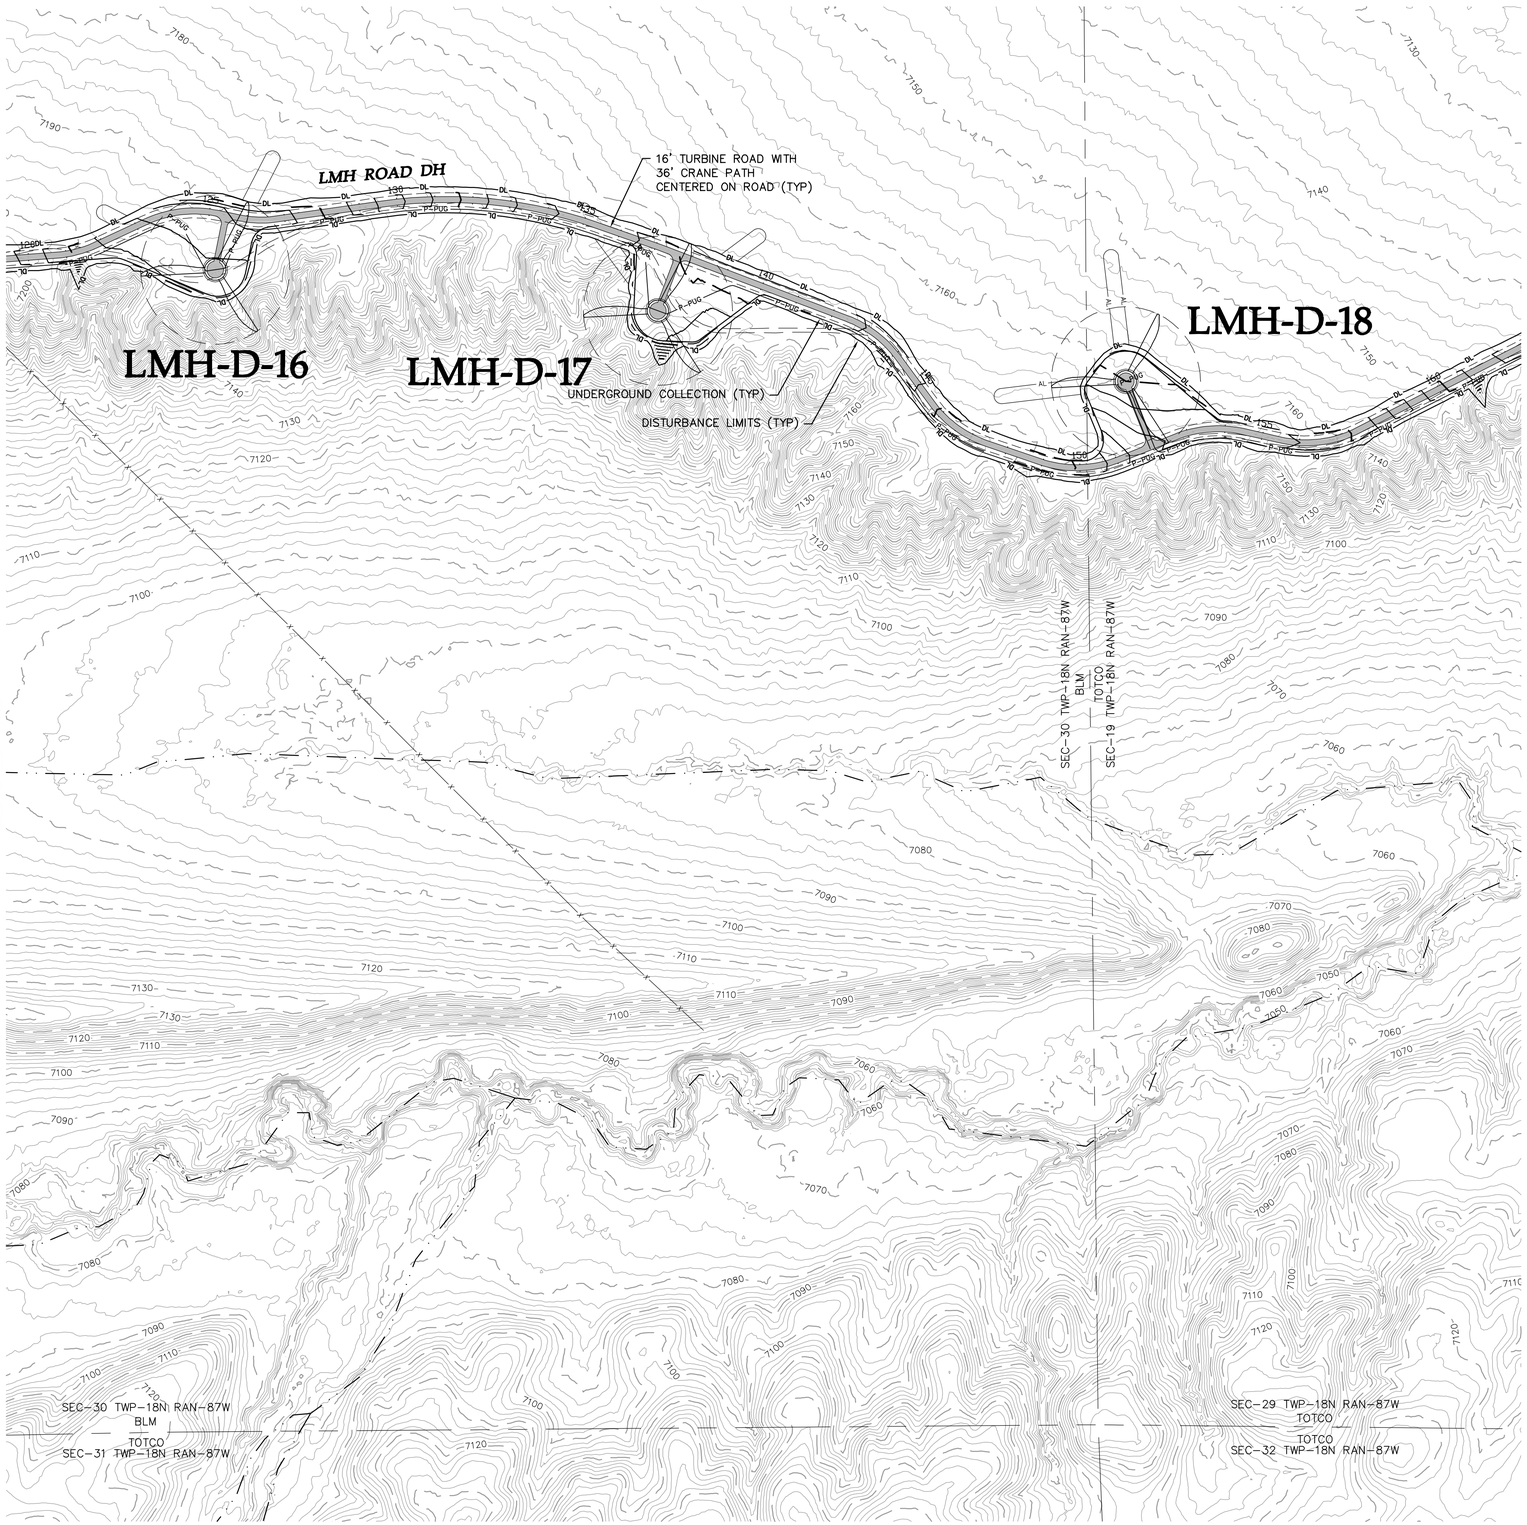

LEGEND:

- PROPOSED ARTERIAL ROAD AND CRANE PATH
- PROPOSED ARTERIAL ROAD
- PROPOSED TURBINE ROAD AND CRANE PATH
- PROPOSED FACILITY ROAD
- PROPOSED CRANE PATH
- PROPOSED 6% OR GREATER ROAD GRADE
- DL — PROPOSED DISTURBANCE LIMITS
- AL — PROPOSED ACTIVITY LIMITS
- P-PUG — PROPOSED UNDERGROUND COLLECTION
- P-POH — PROPOSED OVERHEAD COLLECTION
- P-POH — PROPOSED 230 kV TRANSMISSION
- PROPOSED POTABLE WATERMAIN
- PROPOSED NON-POTABLE WATERMAIN
- PROPOSED SANITARY SEWER/FORCEMAIN
- POH — PROPOSED OVERHEAD POWER
- ROADWAY AS PART OF PREVIOUS PLANS ISSUED FOR PERMIT
- PROPOSED 10' CONTOURS
- PROPOSED 2' CONTOURS
- XXX — UTILITY CROSSING (SEE TABLE)
- XXX — FENCE CROSSING (SEE TABLE)
- FACILITY AS PART OF PREVIOUS PLANS
- PROPOSED FACILITY
- TURBINE LOCATION
- XXX-X-XX — TURBINE NUMBER
- EX. DIRT ROAD/TRAIL
- X — X — EX. FENCE
- EX. CULVERT
- TUC — EX. TELEPHONE LINE
- POH — EX. OVERHEAD POWER
- FOP — EX. FIBER OPTIC LINE
- WAT — EX. WATER LINE
- GAS — EX. GAS PIPELINE
- 7480 — EX. 10' CONTOURS
- EX. 2' CONTOURS
- EX. TREE LINE
- EX. WATERWAY (GIS)

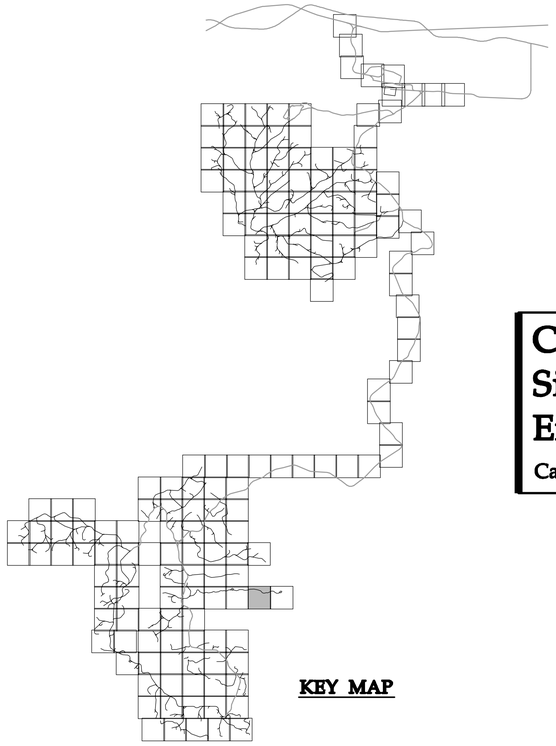

KEY MAP

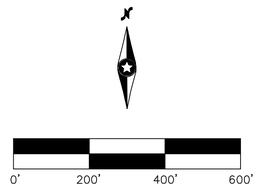

Westwood Professional Services, Inc.
7699 Anagram Drive
Eden Prairie, MN 55344

PHONE 952-937-5150
FAX 952-937-5822
TOLL FREE 1-888-937-5150

www.westwoodps.com

Designed: DK/KM
Checked: RC/PC
Drawn: KM/TR
Record Drawing by/date:

Revisions:

#	DATE	DESCRIPTION

Prepared for:

Power Company of Wyoming LLC
555 Seventeenth Street, Suite 2400
Denver, CO 80202 USA

Chokecherry and Sierra Madre Wind Energy Project

Carbon County, Wyoming

Site Plan

Phase I Wind Development Area Wind Turbine Sites & Related Infrastructure
NOT FOR CONSTRUCTION

Date: 01/05/15
Sheet: 184 OF 254

20111120-10SP-P02.dwg

© 2015 Westwood Professional Services, Inc.

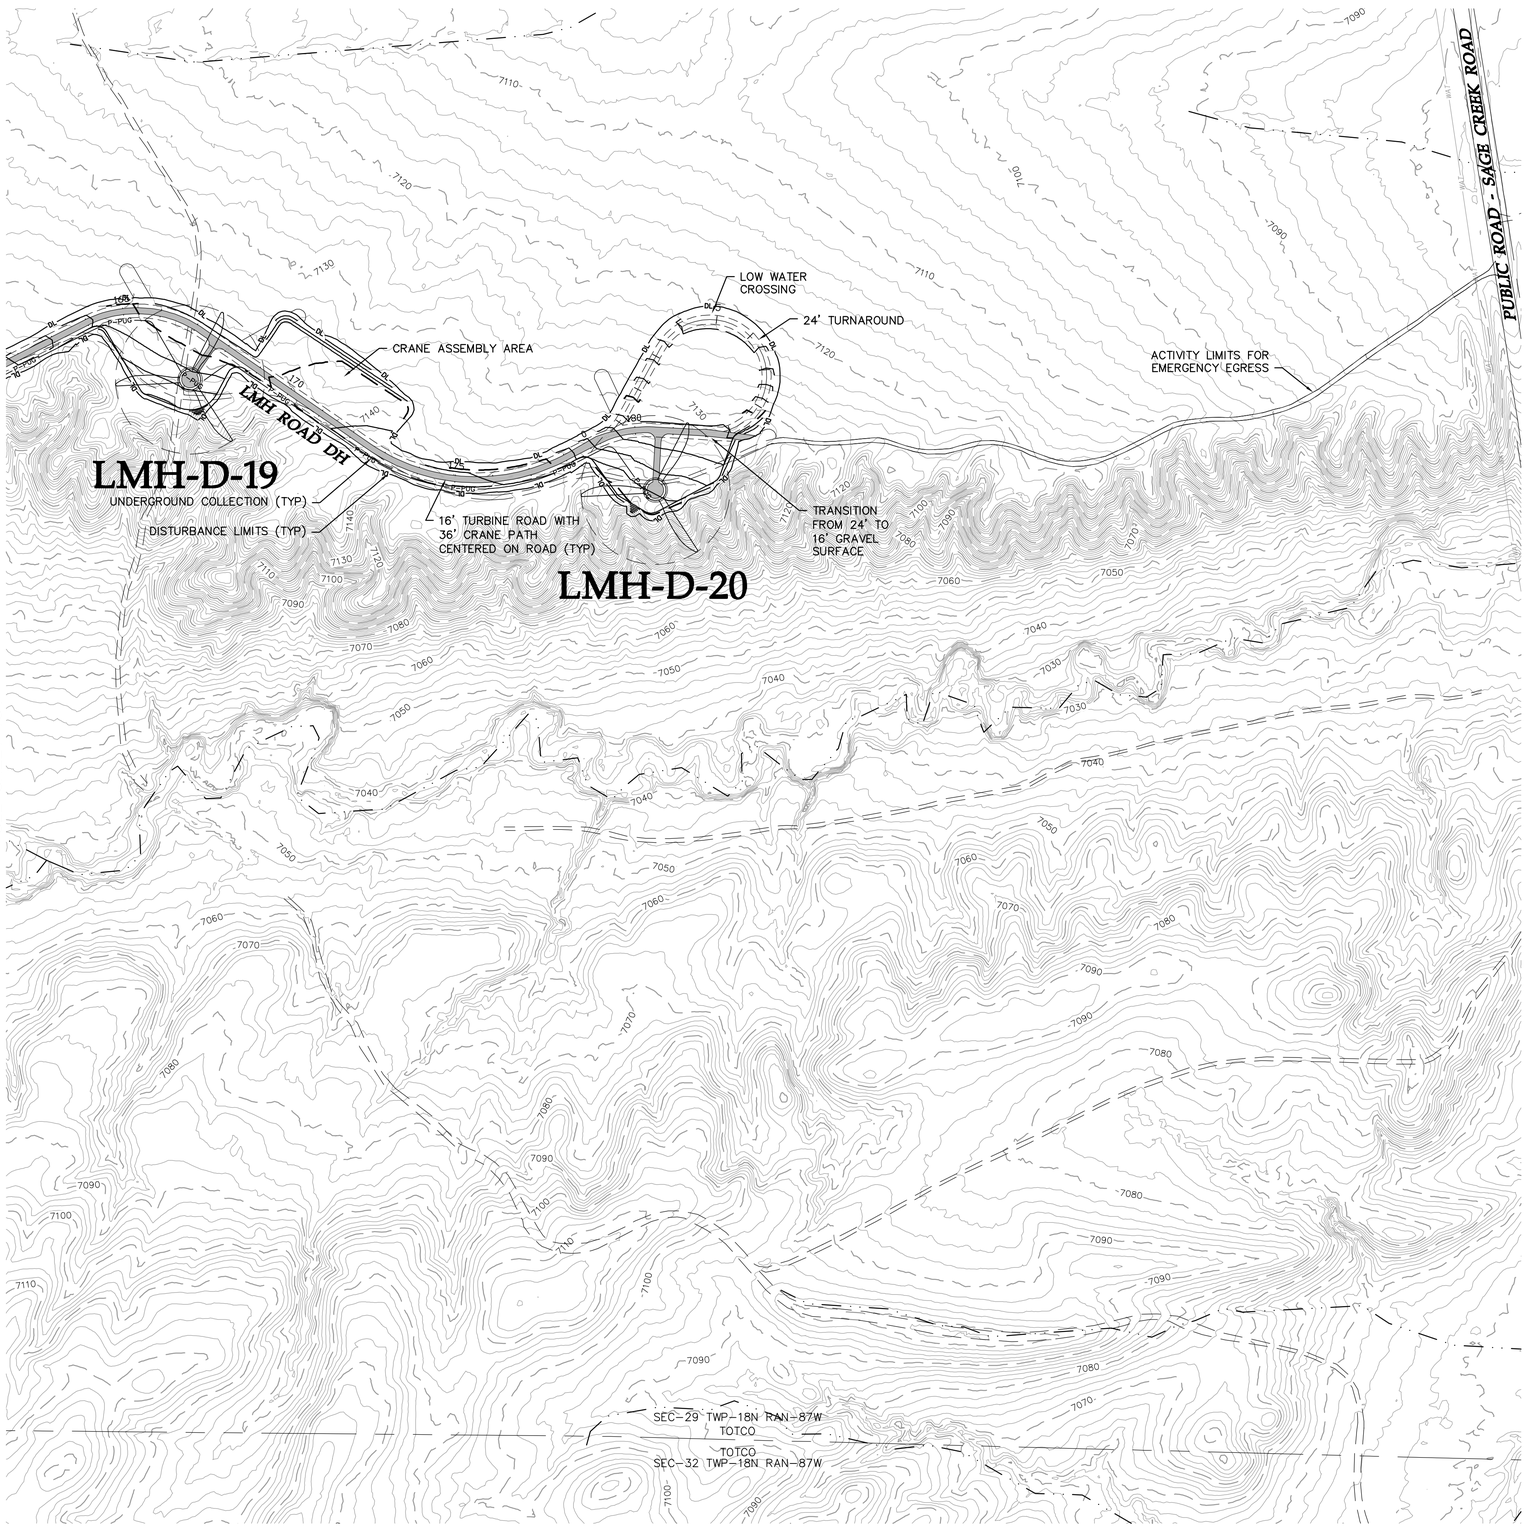

LEGEND:

- PROPOSED ARTERIAL ROAD AND CRANE PATH
- PROPOSED ARTERIAL ROAD
- PROPOSED TURBINE ROAD AND CRANE PATH
- PROPOSED FACILITY ROAD
- PROPOSED CRANE PATH
- PROPOSED 6% OR GREATER ROAD GRADE
- PROPOSED DISTURBANCE LIMITS
- PROPOSED ACTIVITY LIMITS
- PROPOSED UNDERGROUND COLLECTION
- PROPOSED OVERHEAD COLLECTION
- PROPOSED 230 kV TRANSMISSION
- PROPOSED POTABLE WATERMAIN
- PROPOSED NON-POTABLE WATERMAIN
- PROPOSED SANITARY SEWER/FORCEMAIN
- PROPOSED OVERHEAD POWER
- ROADWAY AS PART OF PREVIOUS PLANS ISSUED FOR PERMIT
- PROPOSED 10' CONTOURS
- PROPOSED 2' CONTOURS
- UTILITY CROSSING (SEE TABLE)
- FENCE CROSSING (SEE TABLE)
- FACILITY AS PART OF PREVIOUS PLANS
- PROPOSED FACILITY
- TURBINE LOCATION
- XXX-X-XX TURBINE NUMBER
- EX. DIRT ROAD/TRAIL
- EX. FENCE
- EX. CULVERT
- EX. TELEPHONE LINE
- EX. OVERHEAD POWER
- EX. FIBER OPTIC LINE
- EX. WATER LINE
- EX. GAS PIPELINE
- EX. 10' CONTOURS
- EX. 2' CONTOURS
- EX. TREE LINE
- EX. WATERWAY (GIS)

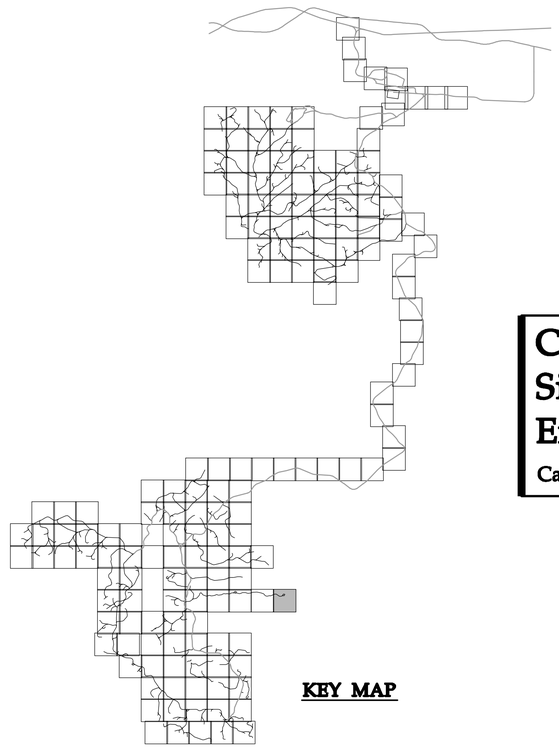

KEY MAP

Westwood Professional Services, Inc.
7699 Anagram Drive
Eden Prairie, MN 55344

PHONE 952-937-5150
FAX 952-937-5822
TOLL FREE 1-888-937-5150

www.westwoodps.com

Designed: DK/KM
Checked: RC/PC
Drawn: KM/TR
Record Drawing by/date:

Revisions:

#	DATE	DESCRIPTION

Prepared for:

Power Company of Wyoming LLC
555 Seventeenth Street, Suite 2400
Denver, CO 80202 USA

0' 200' 400' 600'

Chokecherry and Sierra Madre Wind Energy Project

Carbon County, Wyoming

Site Plan

Phase I Wind Development Area Wind Turbine Sites & Related Infrastructure
NOT FOR CONSTRUCTION

Date: 01/05/15
Sheet: 185 OF 254

20111120-10SP-P02.dwg

© 2015 Westwood Professional Services, Inc.

SEE SHEET 178

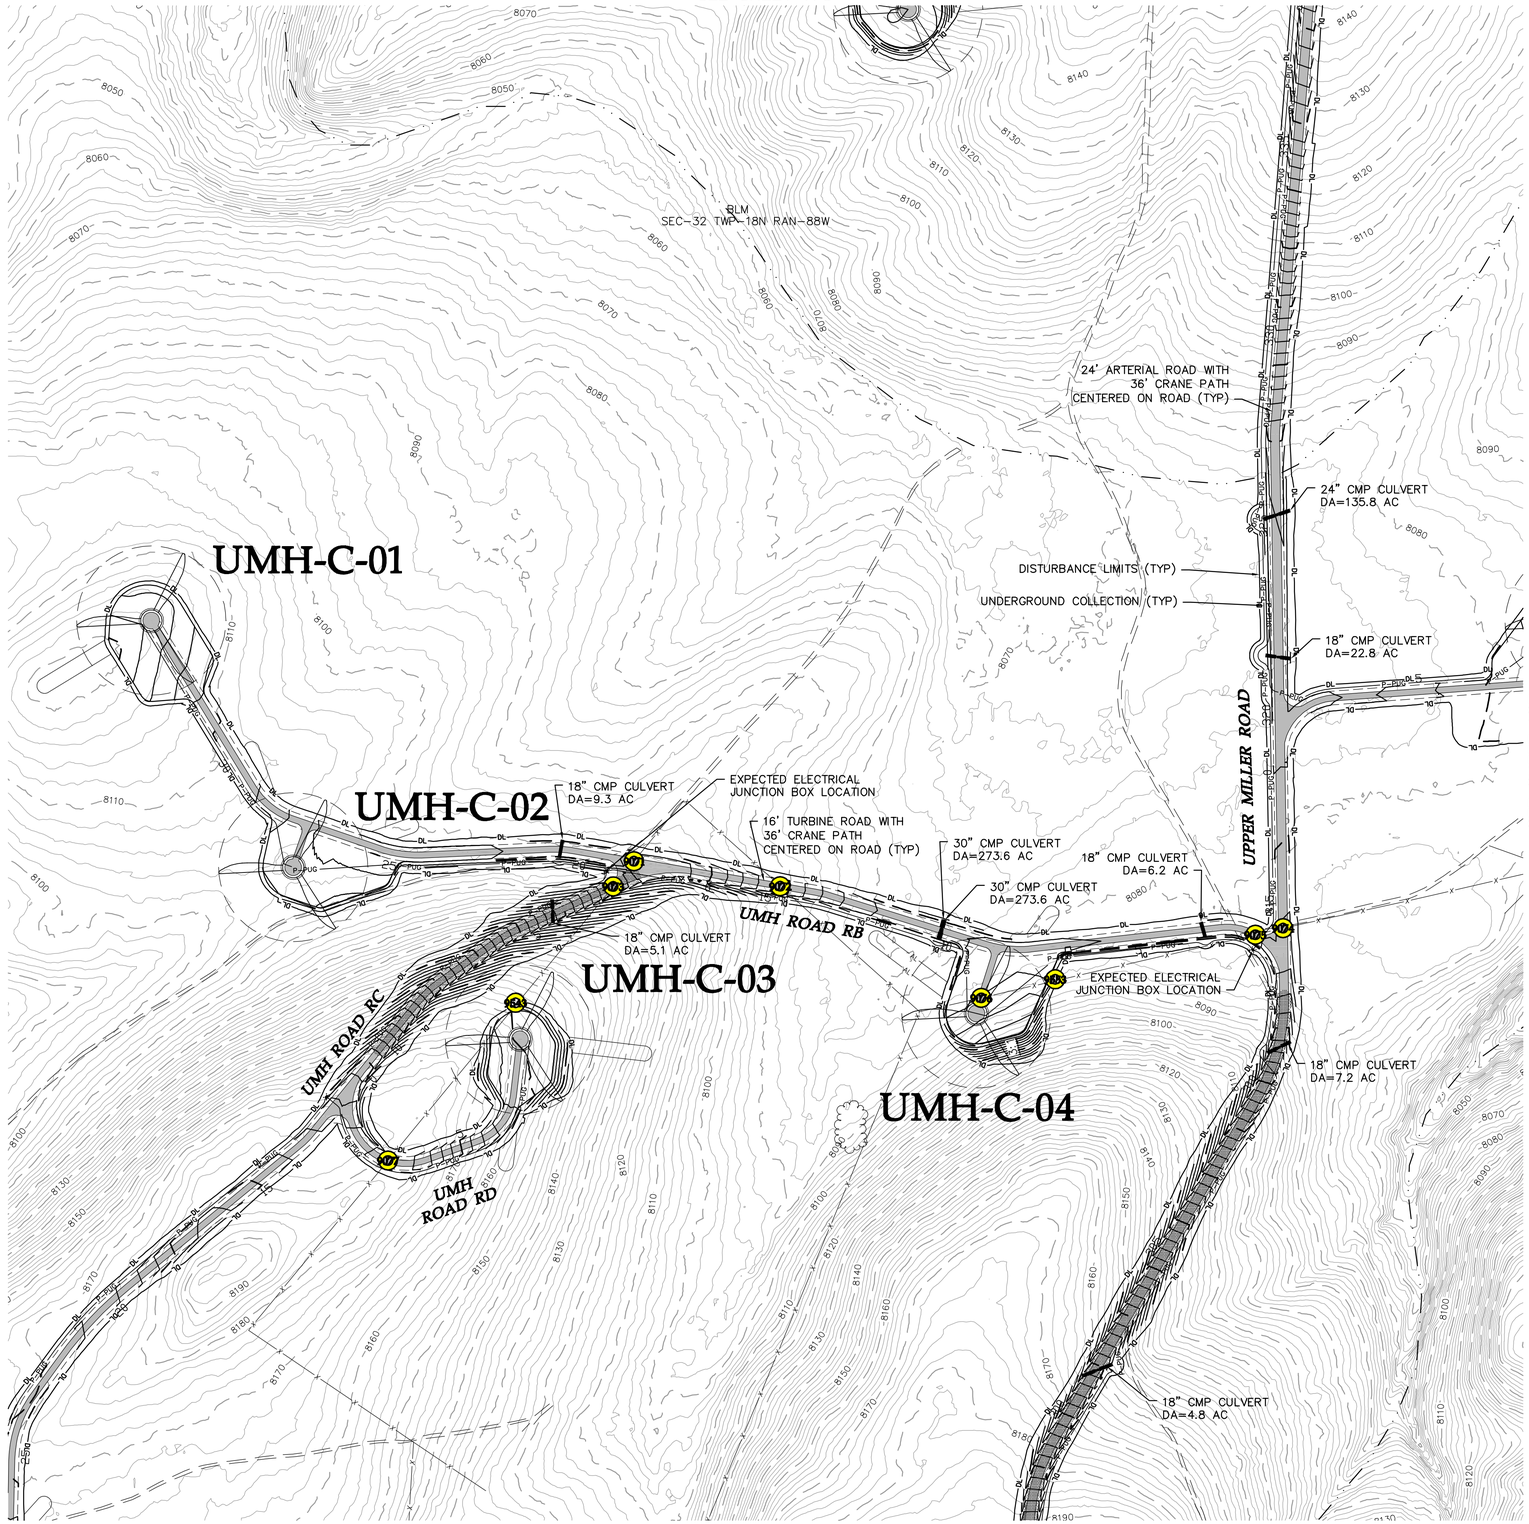

SEE SHEET 191

LEGEND:

- PROPOSED ARTERIAL ROAD AND CRANE PATH
- PROPOSED ARTERIAL ROAD
- PROPOSED TURBINE ROAD AND CRANE PATH
- PROPOSED FACILITY ROAD
- PROPOSED CRANE PATH
- PROPOSED 6% OR GREATER ROAD GRADE
- PROPOSED DISTURBANCE LIMITS
- PROPOSED ACTIVITY LIMITS
- PROPOSED UNDERGROUND COLLECTION
- PROPOSED OVERHEAD COLLECTION
- PROPOSED 230 kV TRANSMISSION
- PROPOSED POTABLE WATERMAIN
- PROPOSED NON-POTABLE WATERMAIN
- PROPOSED SANITARY SEWER/FORCEMAIN
- PROPOSED OVERHEAD POWER
- ROADWAY AS PART OF PREVIOUS PLANS ISSUED FOR PERMIT
- PROPOSED 10' CONTOURS
- PROPOSED 2' CONTOURS
- UTILITY CROSSING (SEE TABLE)
- FENCE CROSSING (SEE TABLE)
- FACILITY AS PART OF PREVIOUS PLANS
- PROPOSED FACILITY
- TURBINE LOCATION
- XXX-X-XX TURBINE NUMBER
- EX. DIRT ROAD/TRAIL
- EX. FENCE
- EX. CULVERT
- EX. TELEPHONE LINE
- EX. OVERHEAD POWER
- EX. FIBER OPTIC LINE
- EX. WATER LINE
- EX. GAS PIPELINE
- EX. 10' CONTOURS
- EX. 2' CONTOURS
- EX. TREE LINE
- EX. WATERWAY (GIS)

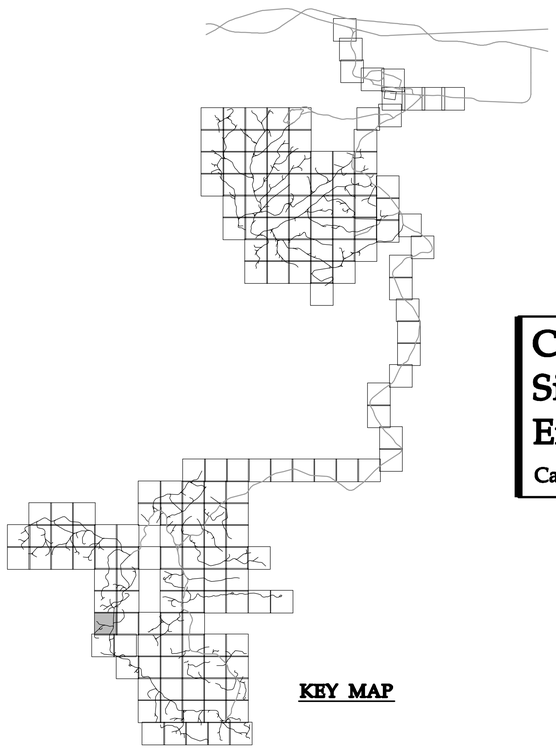

KEY MAP

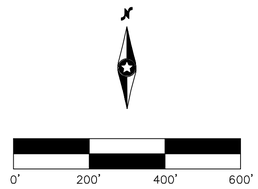

Westwood Professional Services, Inc.
7699 Anagram Drive
Eden Prairie, MN 55344

PHONE 952-937-5150
FAX 952-937-5822
TOLL FREE 1-888-937-5150

www.westwoodps.com

Designed:	DK/KM
Checked:	RC/PC
Drawn:	KM/TR
Record Drawing by/date:	

Revisions:

#	DATE	DESCRIPTION

Prepared for:

Power Company of Wyoming LLC
555 Seventeenth Street, Suite 2400
Denver, CO 80202 USA

Chokecherry and Sierra Madre Wind Energy Project

Carbon County, Wyoming

Site Plan

Phase I Wind Development Area Wind Turbine Sites & Related Infrastructure
NOT FOR CONSTRUCTION

Date: 01/05/15

Sheet: 186 OF 254

20111120-10SP-P02.dwg

© 2015 Westwood Professional Services, Inc.

SEE SHEET 179

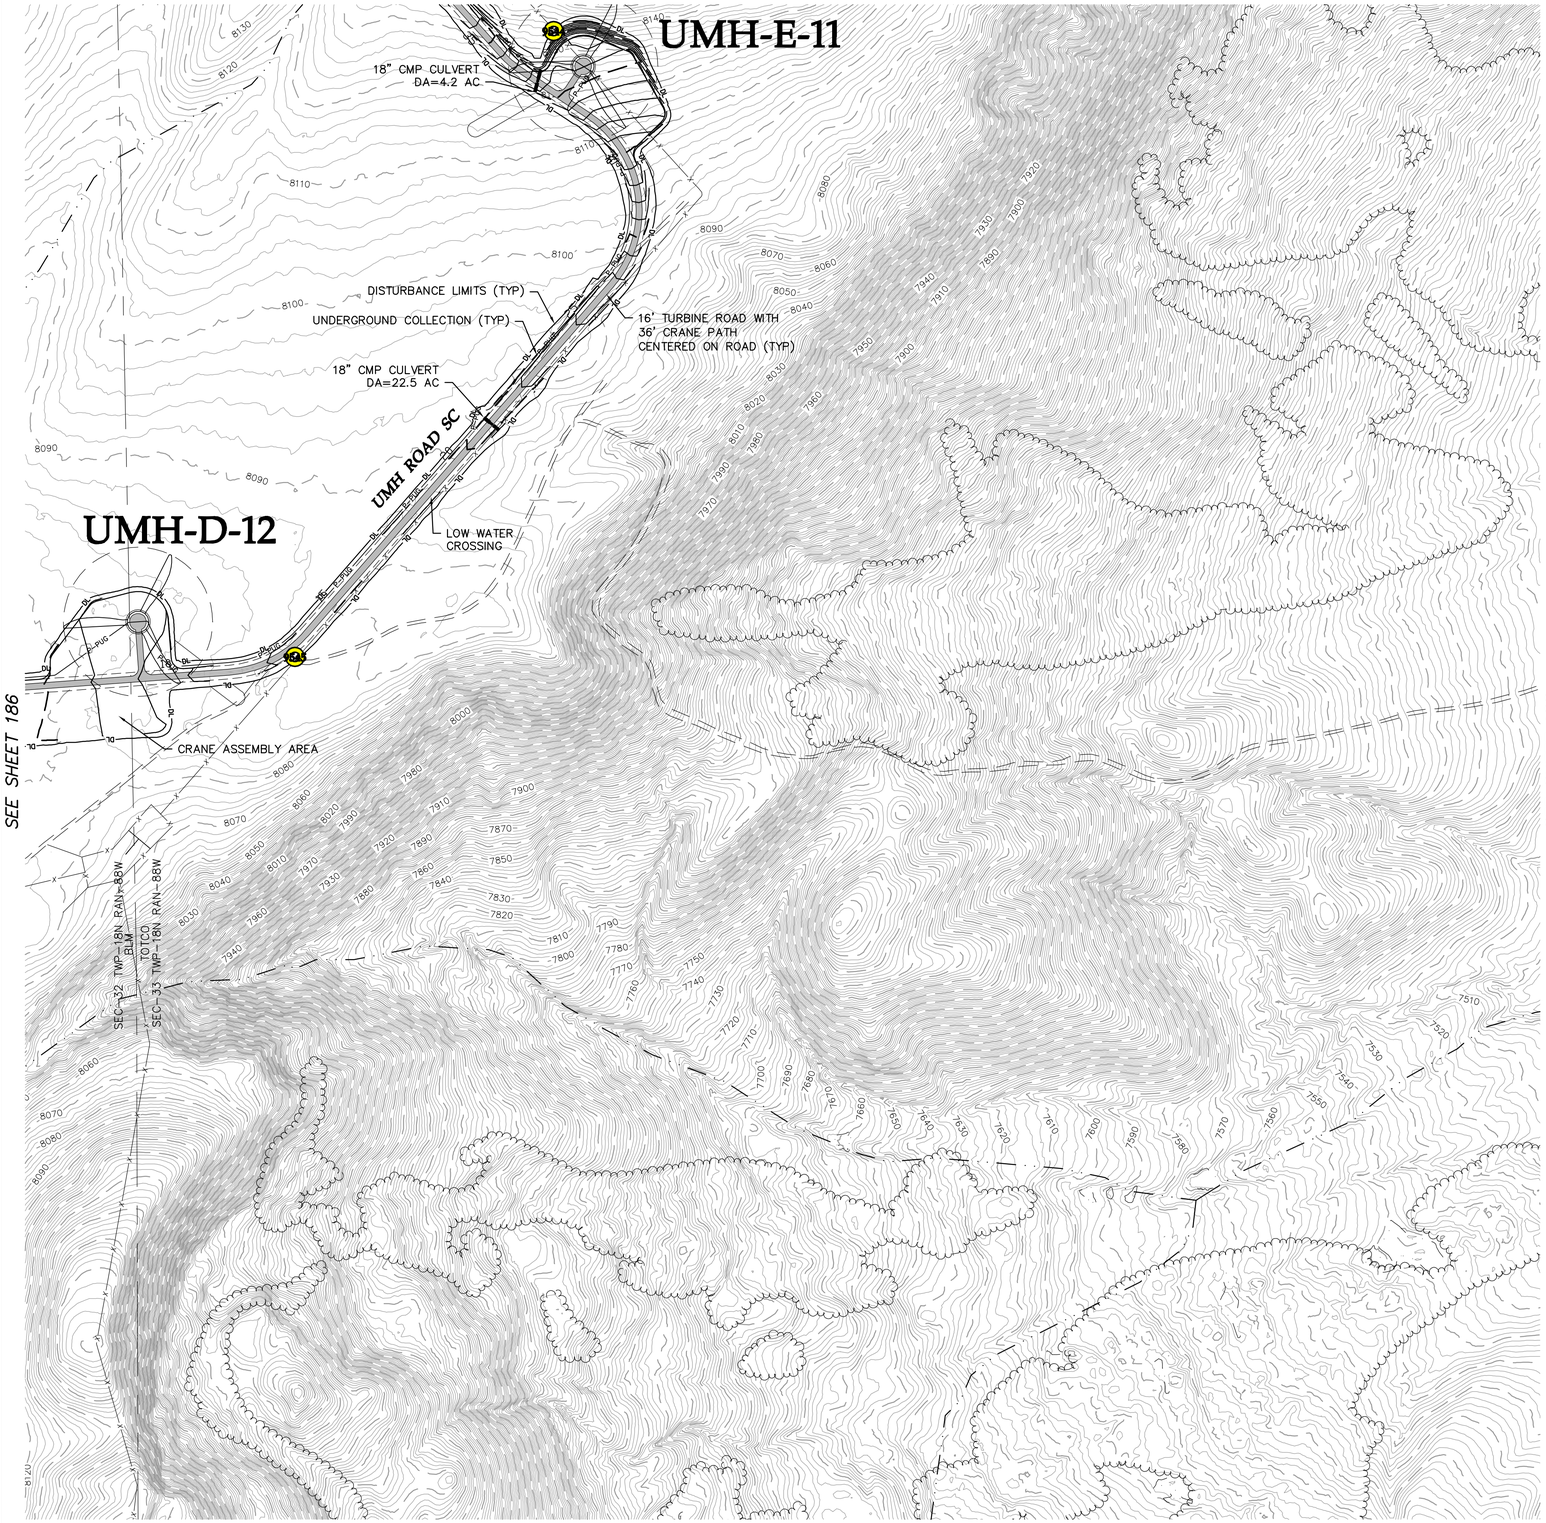

LEGEND:

- PROPOSED ARTERIAL ROAD AND CRANE PATH
- PROPOSED ARTERIAL ROAD
- PROPOSED TURBINE ROAD AND CRANE PATH
- PROPOSED FACILITY ROAD
- PROPOSED CRANE PATH
- PROPOSED 6% OR GREATER ROAD GRADE
- DL — PROPOSED DISTURBANCE LIMITS
- AL — PROPOSED ACTIVITY LIMITS
- P-PUG — PROPOSED UNDERGROUND COLLECTION
- P-POH — PROPOSED OVERHEAD COLLECTION
- P-POH — PROPOSED 230 kV TRANSMISSION
- PROPOSED POTABLE WATERMAIN
- PROPOSED NON-POTABLE WATERMAIN
- PROPOSED SANITARY SEWER/FORCEMAIN
- POH — PROPOSED OVERHEAD POWER
- ROADWAY AS PART OF PREVIOUS PLANS ISSUED FOR PERMIT
- PROPOSED 10' CONTOURS
- PROPOSED 2' CONTOURS
- XXX — UTILITY CROSSING (SEE TABLE)
- XXX — FENCE CROSSING (SEE TABLE)
- FACILITY AS PART OF PREVIOUS PLANS
- PROPOSED FACILITY
- TURBINE LOCATION
- XXX-X-XX — TURBINE NUMBER
- EX. DIRT ROAD/TRAIL
- X — X — EX. FENCE
- EX. CULVERT
- TUG — EX. TELEPHONE LINE
- POH — EX. OVERHEAD POWER
- FOP — EX. FIBER OPTIC LINE
- WAT — EX. WATER LINE
- GAS — EX. GAS PIPELINE
- 7480 — EX. 10' CONTOURS
- EX. 2' CONTOURS
- EX. TREE LINE
- EX. WATERWAY (GIS)

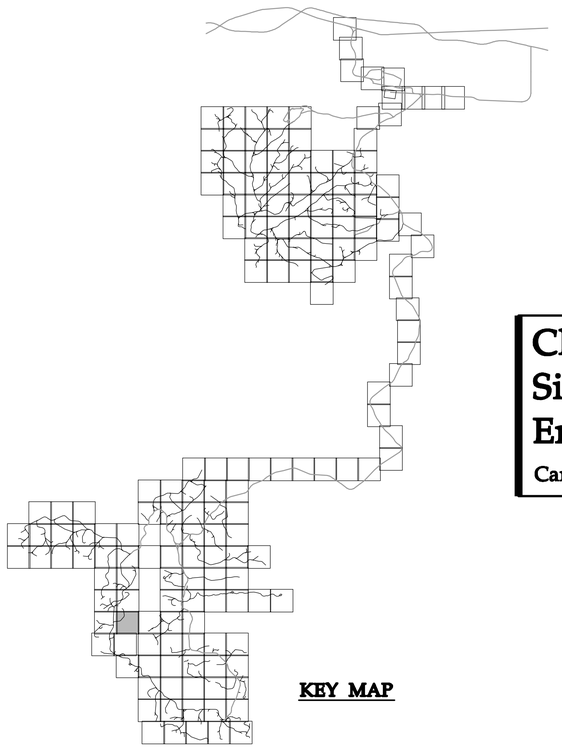

KEY MAP

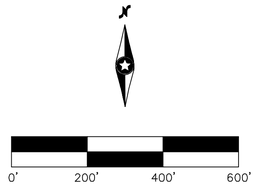

Westwood Professional Services, Inc.
7699 Anagram Drive
Eden Prairie, MN 55344

PHONE 952-937-5150
FAX 952-937-5822
TOLL FREE 1-888-937-5150

www.westwoodps.com

Designed: DK/KM
Checked: RC/PC
Drawn: KM/TR
Record Drawing by/date:

Revisions:

#	DATE	DESCRIPTION

Prepared for:

Power Company of Wyoming LLC
555 Seventeenth Street, Suite 2400
Denver, CO 80202 USA

Chokecherry and Sierra Madre Wind Energy Project

Carbon County, Wyoming

Site Plan

Phase I Wind Development Area Wind Turbine Sites & Related Infrastructure
NOT FOR CONSTRUCTION

Date: 01/05/15
Sheet: 187 OF 254

20111120-10SP-P02.dwg

© 2015 Westwood Professional Services, Inc.

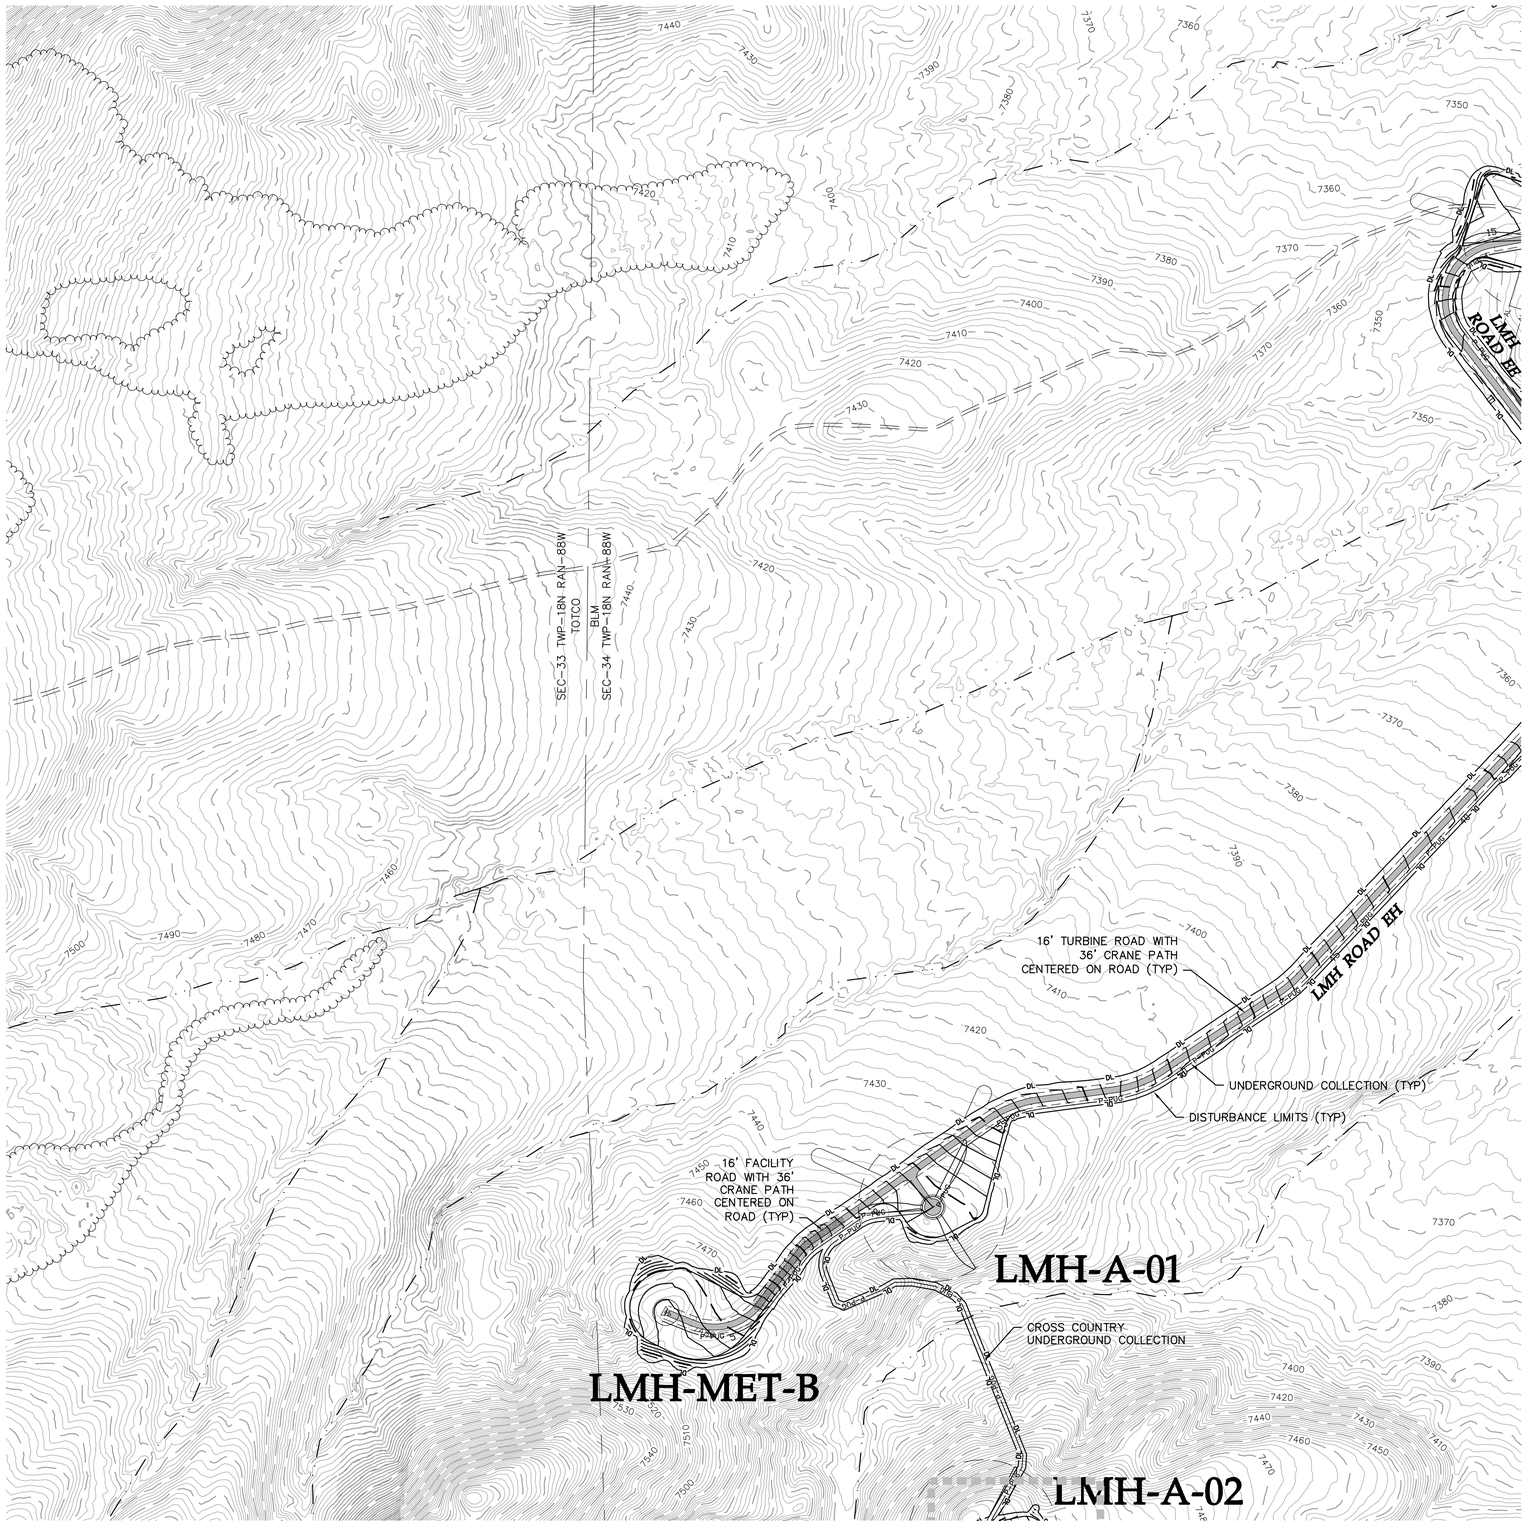

LEGEND:

- PROPOSED ARTERIAL ROAD AND CRANE PATH
- PROPOSED ARTERIAL ROAD
- PROPOSED TURBINE ROAD AND CRANE PATH
- PROPOSED FACILITY ROAD
- PROPOSED CRANE PATH
- PROPOSED 6% OR GREATER ROAD GRADE
- DL — PROPOSED DISTURBANCE LIMITS
- AL — PROPOSED ACTIVITY LIMITS
- P-PUG — PROPOSED UNDERGROUND COLLECTION
- P-POH — PROPOSED OVERHEAD COLLECTION
- P-POH — PROPOSED 230 kV TRANSMISSION
- PROPOSED POTABLE WATERMAIN
- PROPOSED NON-POTABLE WATERMAIN
- PROPOSED SANITARY SEWER/FORCEMAIN
- POH — PROPOSED OVERHEAD POWER
- ROADWAY AS PART OF PREVIOUS PLANS ISSUED FOR PERMIT
- PROPOSED 10' CONTOURS
- PROPOSED 2' CONTOURS
- XXX — UTILITY CROSSING (SEE TABLE)
- XXX — FENCE CROSSING (SEE TABLE)
- FACILITY AS PART OF PREVIOUS PLANS
- PROPOSED FACILITY
- TURBINE LOCATION
- XXX-X-XX — TURBINE NUMBER
- EX. DIRT ROAD/TRAIL
- X — X — EX. FENCE
- EX. CULVERT
- TUG — EX. TELEPHONE LINE
- POH — EX. OVERHEAD POWER
- FOP — EX. FIBER OPTIC LINE
- WAT — EX. WATER LINE
- GAS — EX. GAS PIPELINE
- 7480 — EX. 10' CONTOURS
- EX. 2' CONTOURS
- EX. TREE LINE
- EX. WATERWAY (GIS)

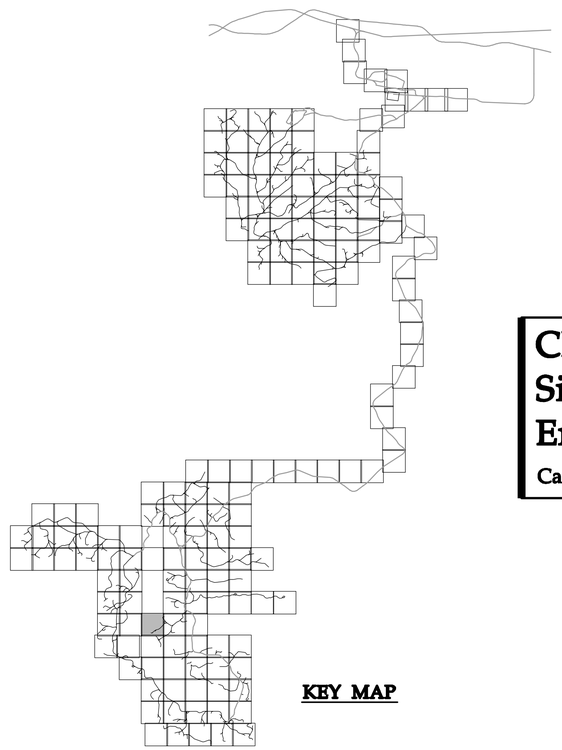

KEY MAP

0' 200' 400' 600'

Chokecherry and Sierra Madre Wind Energy Project

Carbon County, Wyoming

Site Plan

Phase I Wind Development Area Wind Turbine Sites & Related Infrastructure
NOT FOR CONSTRUCTION

Date: 01/05/15

Sheet: 188 OF 254

20111120-10SP-P02.dwg

Westwood Professional Services, Inc.
7699 Anagram Drive
Eden Prairie, MN 55344

PHONE 952-937-5150
FAX 952-937-5822
TOLL FREE 1-888-937-5150

www.westwoodps.com

Designed: DK/KM
Checked: RC/PC
Drawn: KM/TR
Record Drawing by/date:

Revisions:

#	DATE	DESCRIPTION

Prepared for:

Power Company of Wyoming LLC
555 Seventeenth Street, Suite 2400
Denver, CO 80202 USA

© 2015 Westwood Professional Services, Inc.

SEE SHEET 180

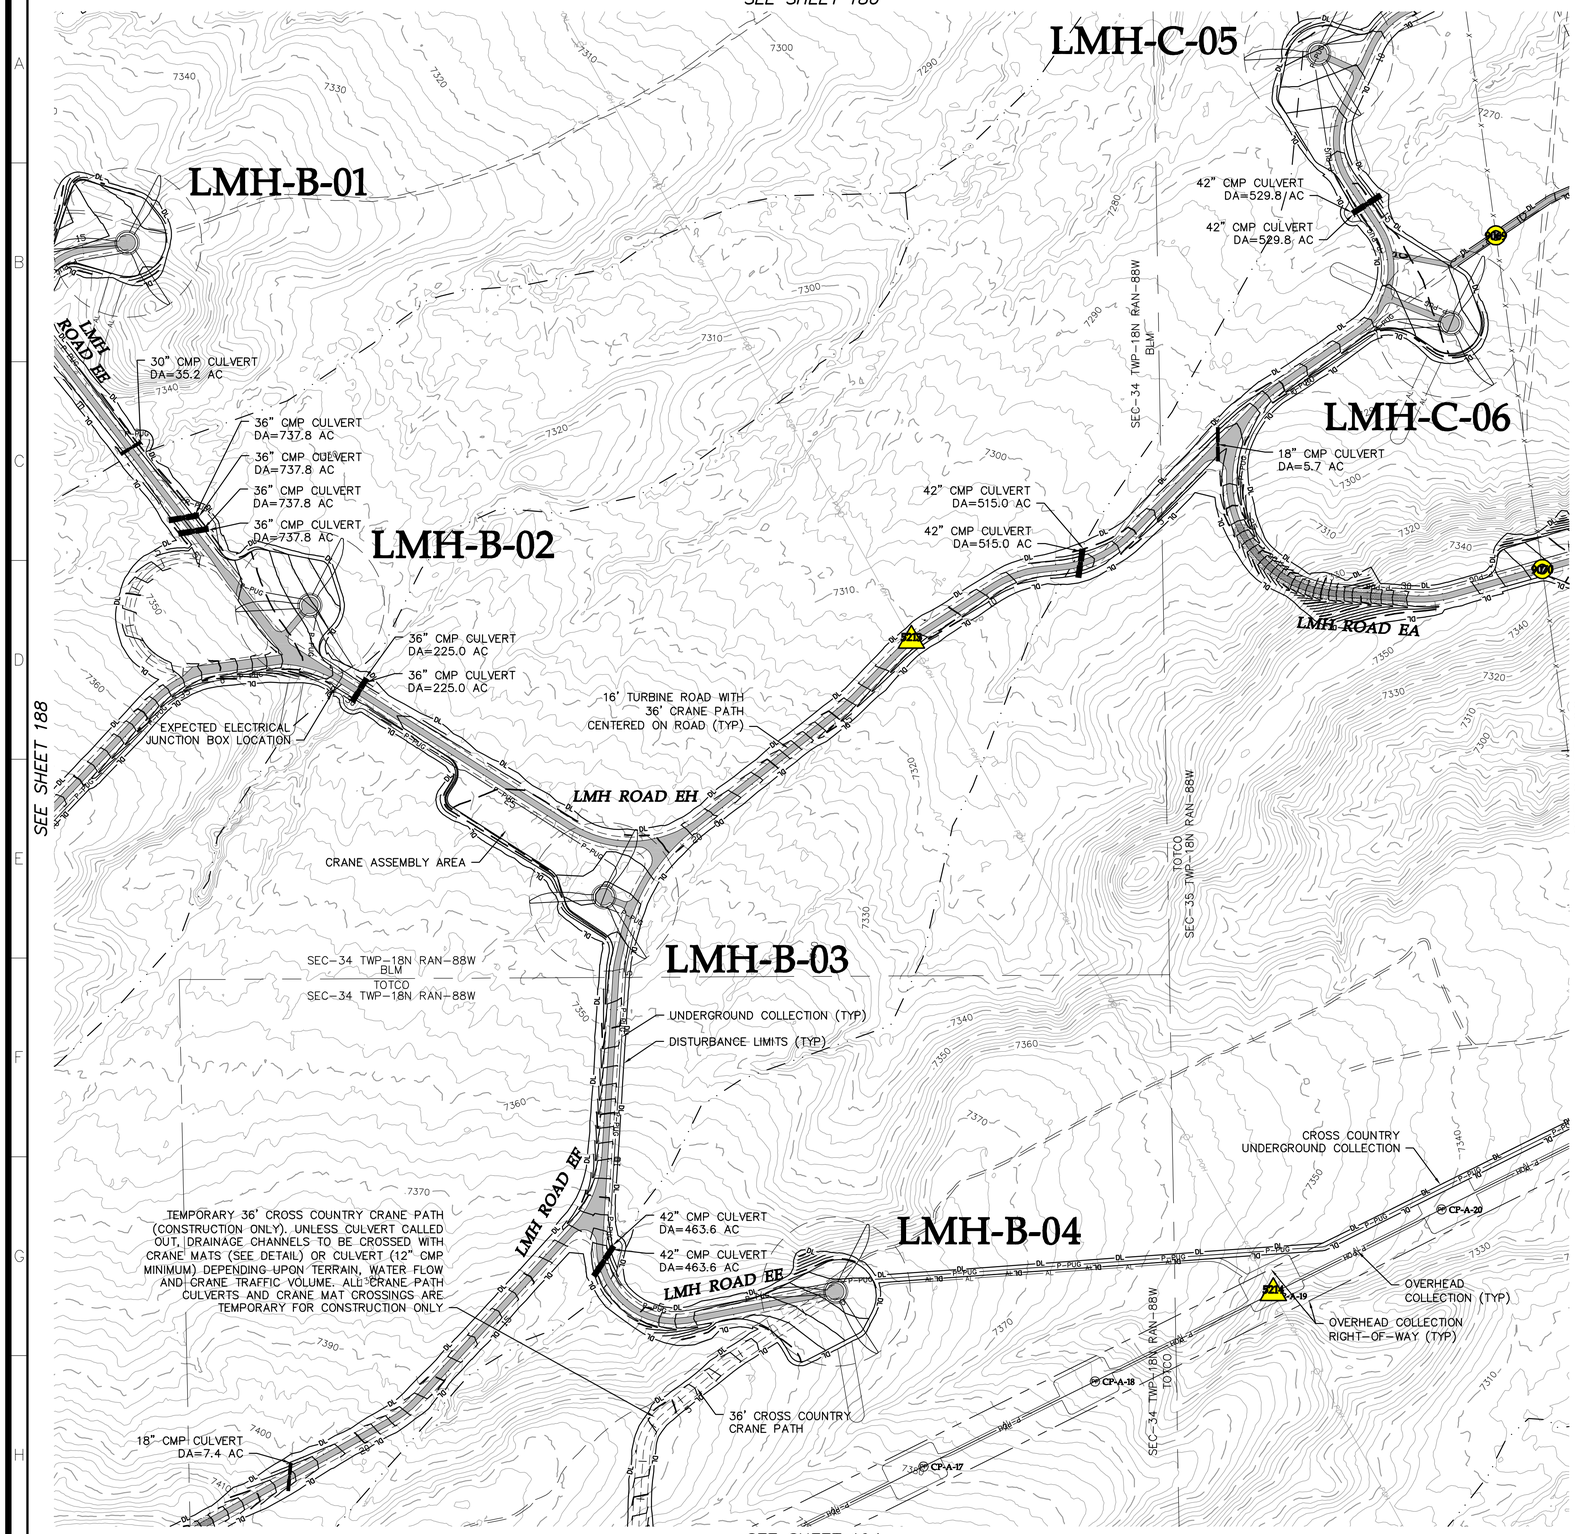

SEE SHEET 188

SEE SHEET 194

SEE SHEET 190

LEGEND:

- PROPOSED ARTERIAL ROAD AND CRANE PATH
- PROPOSED ARTERIAL ROAD
- PROPOSED TURBINE ROAD AND CRANE PATH
- PROPOSED FACILITY ROAD
- PROPOSED CRANE PATH
- PROPOSED 6% OR GREATER ROAD GRADE
- DL — PROPOSED DISTURBANCE LIMITS
- AL — PROPOSED ACTIVITY LIMITS
- P-PUG — PROPOSED UNDERGROUND COLLECTION
- P-POH — PROPOSED OVERHEAD COLLECTION
- P-POH — PROPOSED 230 kV TRANSMISSION
- PROPOSED POTABLE WATERMAIN
- PROPOSED NON-POTABLE WATERMAIN
- PROPOSED SANITARY SEWER/FORCEMAIN
- POH — PROPOSED OVERHEAD POWER
- ROADWAY AS PART OF PREVIOUS PLANS ISSUED FOR PERMIT
- PROPOSED 10' CONTOURS
- PROPOSED 2' CONTOURS
- XXX — UTILITY CROSSING (SEE TABLE)
- XXX — FENCE CROSSING (SEE TABLE)
- FACILITY AS PART OF PREVIOUS PLANS
- PROPOSED FACILITY
- TURBINE LOCATION
- XXX-X-XX — TURBINE NUMBER
- EX. DIRT ROAD/TRAIL
- X — X — EX. FENCE
- EX. CULVERT
- TUG — EX. TELEPHONE LINE
- POH — EX. OVERHEAD POWER
- FOP — EX. FIBER OPTIC LINE
- WAT — EX. WATER LINE
- GAS — EX. GAS PIPELINE
- 7480 — EX. 10' CONTOURS
- EX. 2' CONTOURS
- EX. TREE LINE
- EX. WATERWAY (GIS)

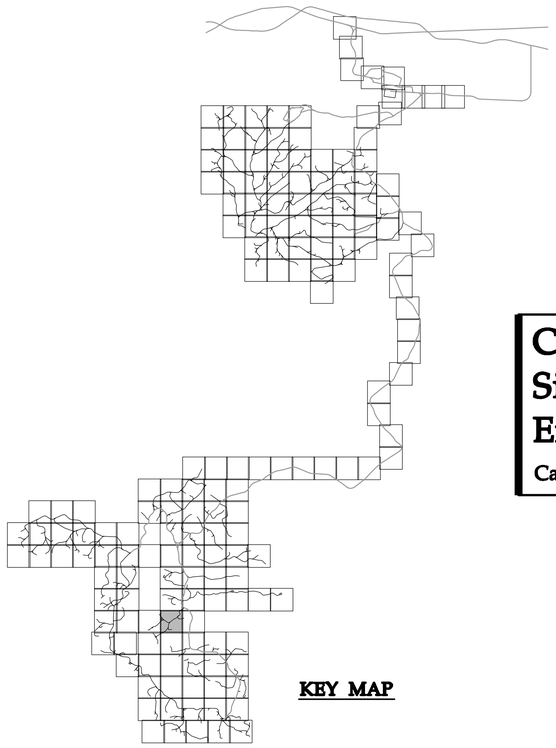

KEY MAP

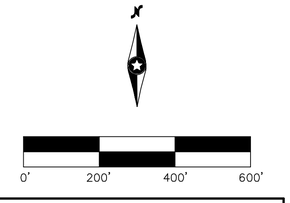

Westwood Professional Services, Inc.
7699 Anagram Drive
Eden Prairie, MN 55344

PHONE 952-937-5150
FAX 952-937-5822
TOLL FREE 1-888-937-5150

www.westwoodps.com

Designed:	DK/KM
Checked:	RC/PC
Drawn:	KM/TR
Record Drawing by/date:	

Revisions: #	DATE	DESCRIPTION

Prepared for:

Power Company of Wyoming LLC
555 Seventeenth Street, Suite 2400
Denver, CO 80202 USA

Chokecherry and Sierra Madre Wind Energy Project

Carbon County, Wyoming

Site Plan

Phase I Wind Development Area Wind Turbine Sites & Related Infrastructure
NOT FOR CONSTRUCTION

Date: 01/05/15

Sheet: 189 OF 254

20111120-10SP-P02.dwg

© 2015 Westwood Professional Services, Inc.

SEE SHEET 181

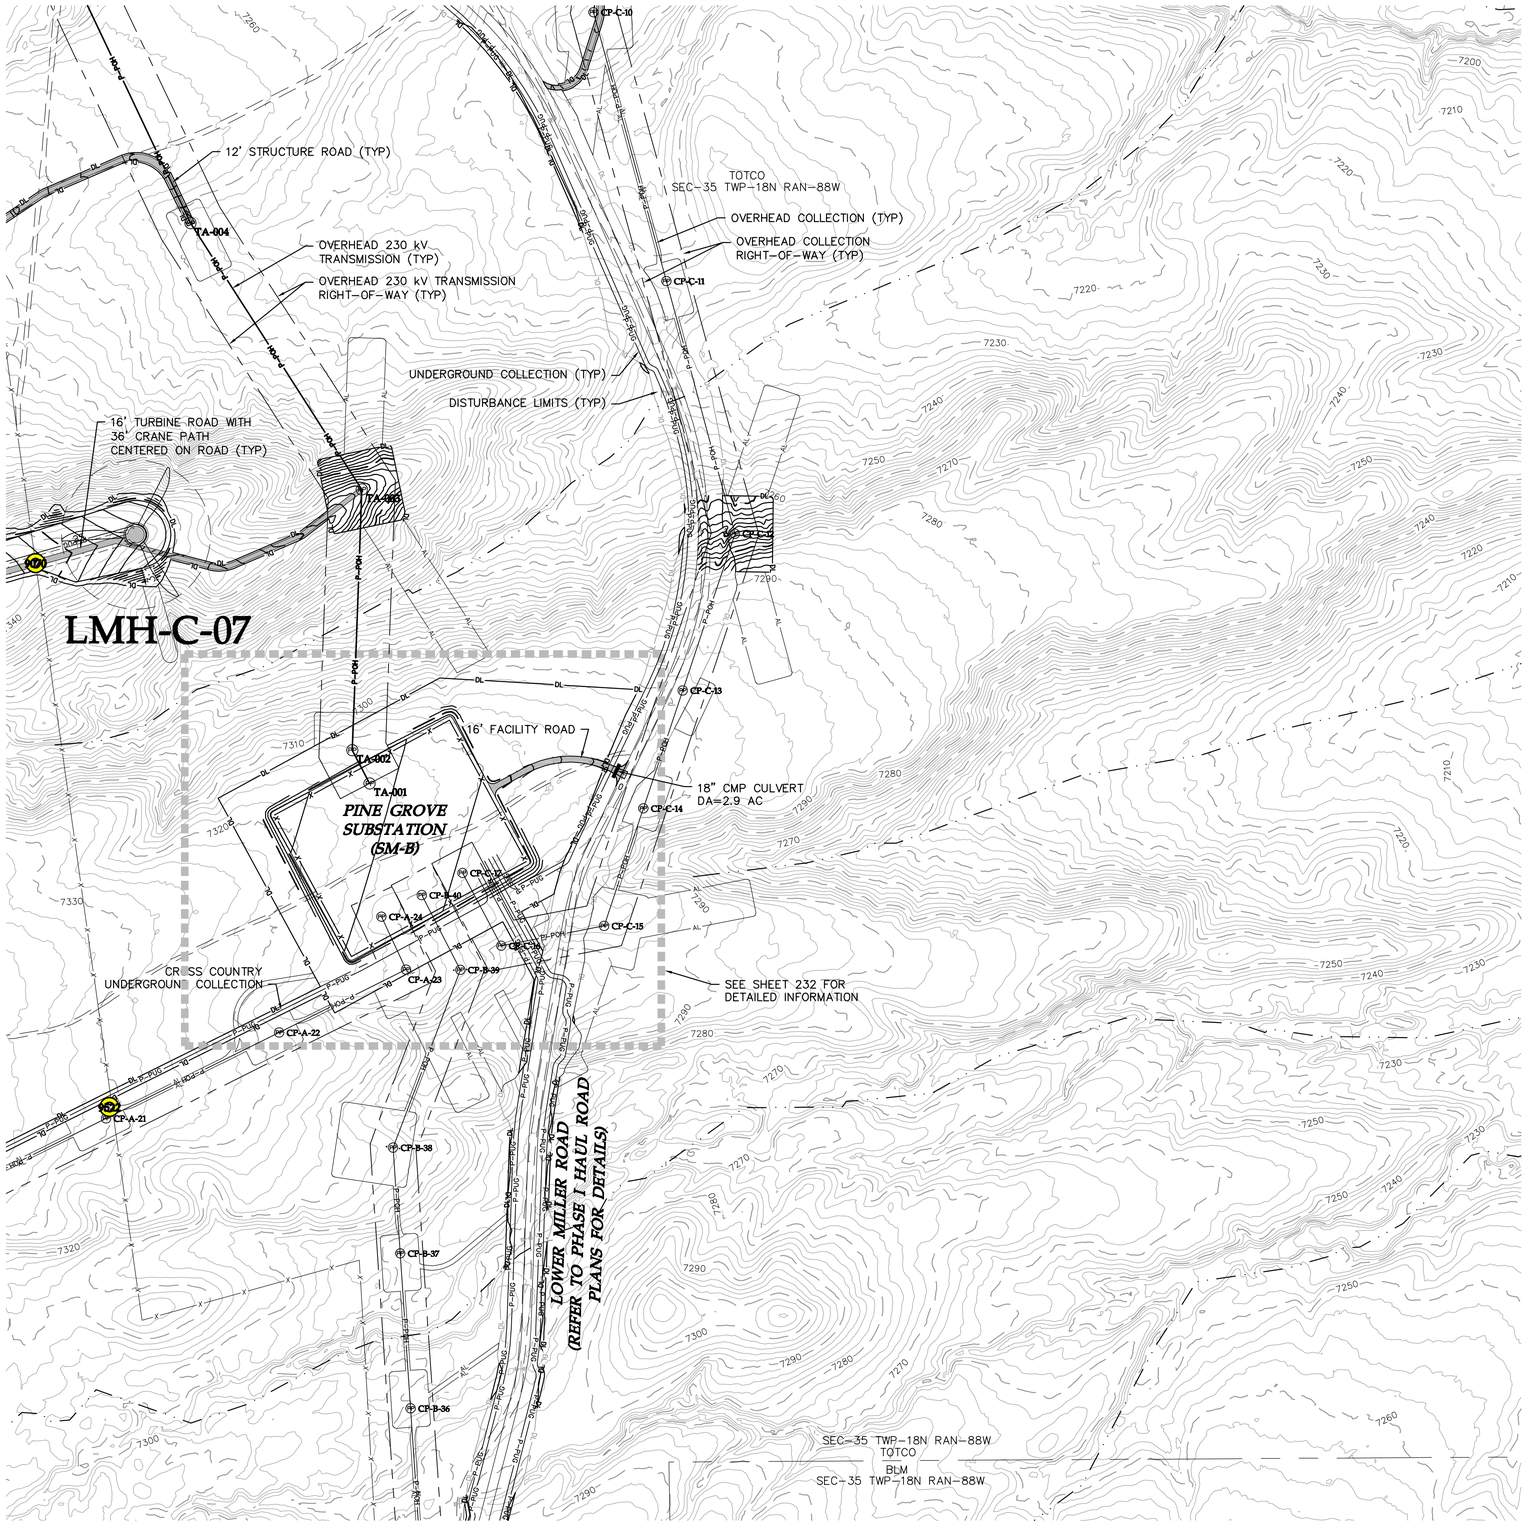

LEGEND:

- PROPOSED ARTERIAL ROAD AND CRANE PATH
- PROPOSED ARTERIAL ROAD
- PROPOSED TURBINE ROAD AND CRANE PATH
- PROPOSED FACILITY ROAD
- PROPOSED CRANE PATH
- PROPOSED 6% OR GREATER ROAD GRADE
- PROPOSED DISTURBANCE LIMITS
- PROPOSED ACTIVITY LIMITS
- PROPOSED UNDERGROUND COLLECTION
- PROPOSED OVERHEAD COLLECTION
- PROPOSED 230 kV TRANSMISSION
- PROPOSED POTABLE WATERMAIN
- PROPOSED NON-POTABLE WATERMAIN
- PROPOSED SANITARY SEWER/FORCEMAIN
- PROPOSED OVERHEAD POWER
- ROADWAY AS PART OF PREVIOUS PLANS ISSUED FOR PERMIT
- PROPOSED 10' CONTOURS
- PROPOSED 2' CONTOURS
- UTILITY CROSSING (SEE TABLE)
- FENCE CROSSING (SEE TABLE)
- FACILITY AS PART OF PREVIOUS PLANS
- PROPOSED FACILITY
- TURBINE LOCATION
- XXX-X-XX TURBINE NUMBER
- EX. DIRT ROAD/TRAIL
- EX. FENCE
- EX. CULVERT
- EX. TELEPHONE LINE
- EX. OVERHEAD POWER
- EX. FIBER OPTIC LINE
- EX. WATER LINE
- EX. GAS PIPELINE
- EX. 10' CONTOURS
- EX. 2' CONTOURS
- EX. TREE LINE
- EX. WATERWAY (GIS)

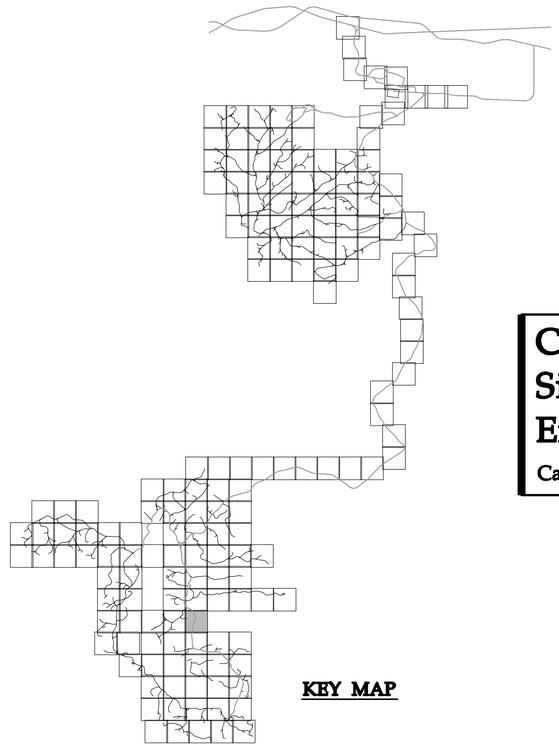

KEY MAP

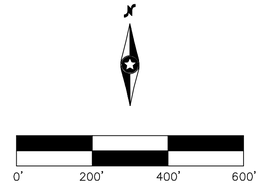

Westwood Professional Services, Inc.
7699 Anagram Drive
Eden Prairie, MN 55344

PHONE 952-937-5150
FAX 952-937-5822
TOLL FREE 1-888-937-5150

www.westwoodps.com

Designed: DK/KM
Checked: RC/PC
Drawn: KM/TR
Record Drawing by/date:

Revisions:

#	DATE	DESCRIPTION

Prepared for:

Power Company of Wyoming LLC
555 Seventeenth Street, Suite 2400
Denver, CO 80202 USA

Chokecherry and Sierra Madre Wind Energy Project

Carbon County, Wyoming

Site Plan

Phase I Wind Development Area Wind Turbine Sites & Related Infrastructure
NOT FOR CONSTRUCTION

Date: 01/05/15
Sheet: 190 OF 254

20111120-10SP-P02.dwg

© 2015 Westwood Professional Services, Inc.

SEE SHEET 186

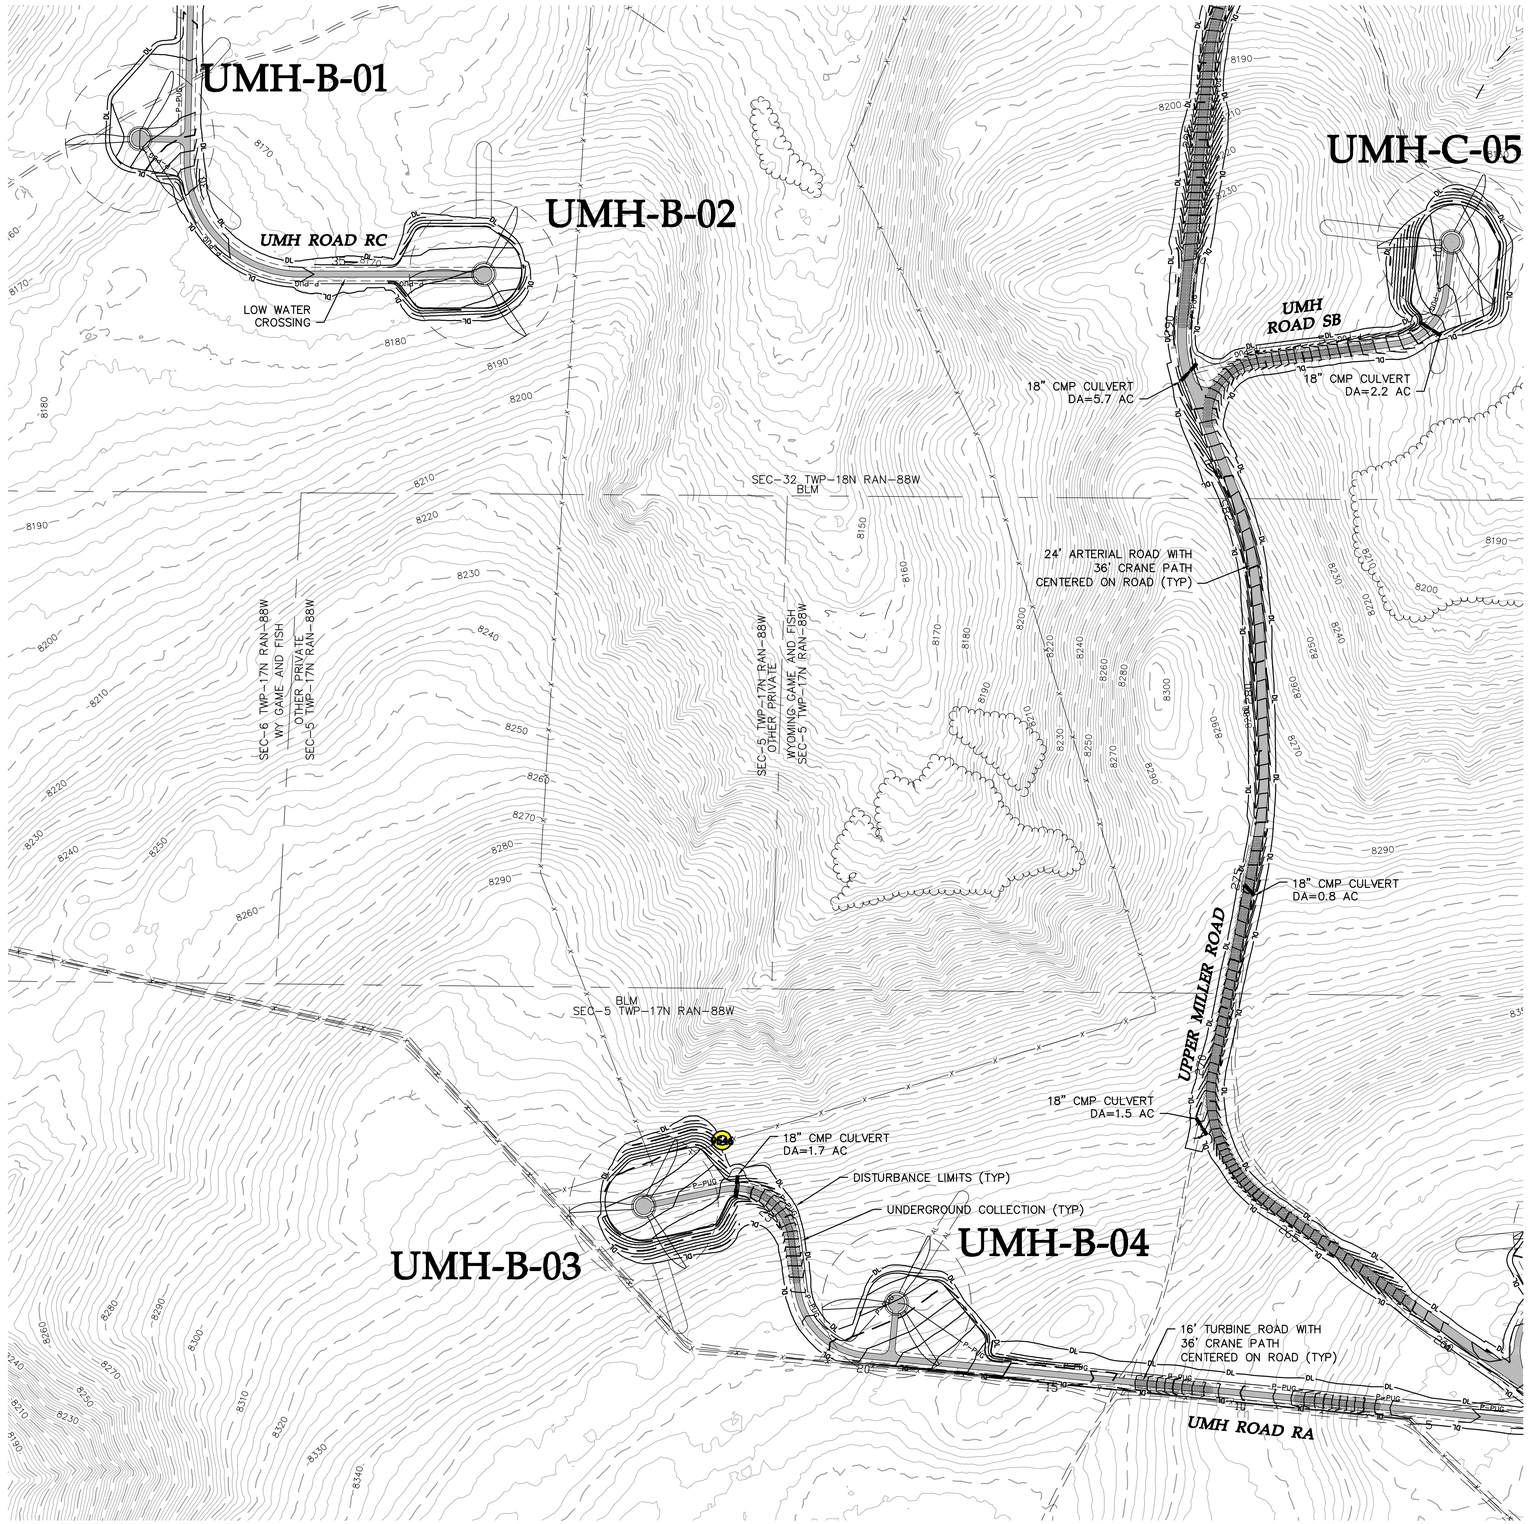

SEE SHEET 192

LEGEND:

- PROPOSED ARTERIAL ROAD AND CRANE PATH
- PROPOSED ARTERIAL ROAD
- PROPOSED TURBINE ROAD AND CRANE PATH
- PROPOSED FACILITY ROAD
- PROPOSED CRANE PATH
- PROPOSED 6% OR GREATER ROAD GRADE
- DL — PROPOSED DISTURBANCE LIMITS
- AL — PROPOSED ACTIVITY LIMITS
- P-PUG — PROPOSED UNDERGROUND COLLECTION
- P-POH — PROPOSED OVERHEAD COLLECTION
- P-POH — PROPOSED 230 kV TRANSMISSION
- PROPOSED POTABLE WATERMAIN
- PROPOSED NON-POTABLE WATERMAIN
- PROPOSED SANITARY SEWER/FORCEMAIN
- POH — PROPOSED OVERHEAD POWER
- ROADWAY AS PART OF PREVIOUS PLANS ISSUED FOR PERMIT
- PROPOSED 10' CONTOURS
- PROPOSED 2' CONTOURS
- XXX — UTILITY CROSSING (SEE TABLE)
- XXX — FENCE CROSSING (SEE TABLE)
- FACILITY AS PART OF PREVIOUS PLANS
- PROPOSED FACILITY
- TURBINE LOCATION
- XXX-X-XX — TURBINE NUMBER
- EX. DIRT ROAD/TRAIL
- X — X — EX. FENCE
- EX. CULVERT
- TUG — EX. TELEPHONE LINE
- POH — EX. OVERHEAD POWER
- FOP — EX. FIBER OPTIC LINE
- WAT — EX. WATER LINE
- GAS — EX. GAS PIPELINE
- 7480 — EX. 10' CONTOURS
- EX. 2' CONTOURS
- EX. TREE LINE
- EX. WATERWAY (GIS)

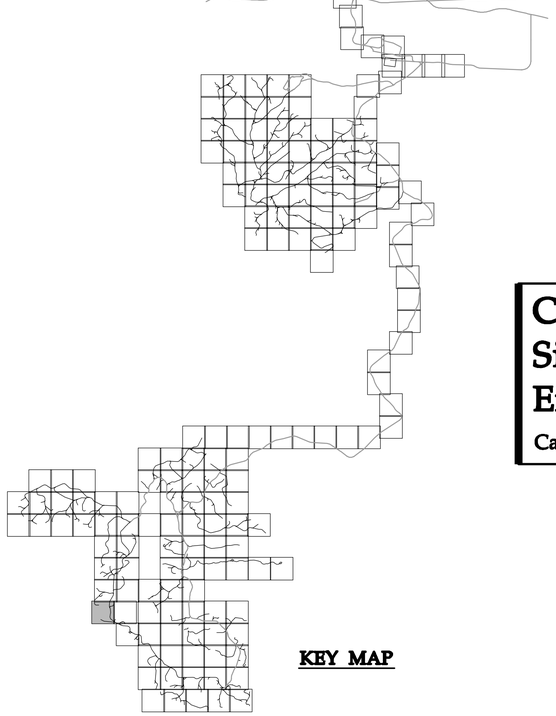

KEY MAP

Westwood Professional Services, Inc.
7699 Anagram Drive
Eden Prairie, MN 55344

PHONE 952-937-5150
FAX 952-937-5822
TOLL FREE 1-888-937-5150

www.westwoodps.com

Designed: DK/KM
Checked: RC/PC
Drawn: KM/TR
Record Drawing by/date:

Revisions:

#	DATE	DESCRIPTION

Prepared for:

Power Company of Wyoming LLC
555 Seventeenth Street, Suite 2400
Denver, CO 80202 USA

0' 200' 400' 600'

Chokecherry and Sierra Madre Wind Energy Project

Carbon County, Wyoming

Site Plan

Phase I Wind Development Area Wind Turbine Sites & Related Infrastructure
NOT FOR CONSTRUCTION

Date: 01/05/15
Sheet: 191 OF 254

20111120-10SP-P02.dwg

© 2015 Westwood Professional Services, Inc.

SEE SHEET 187

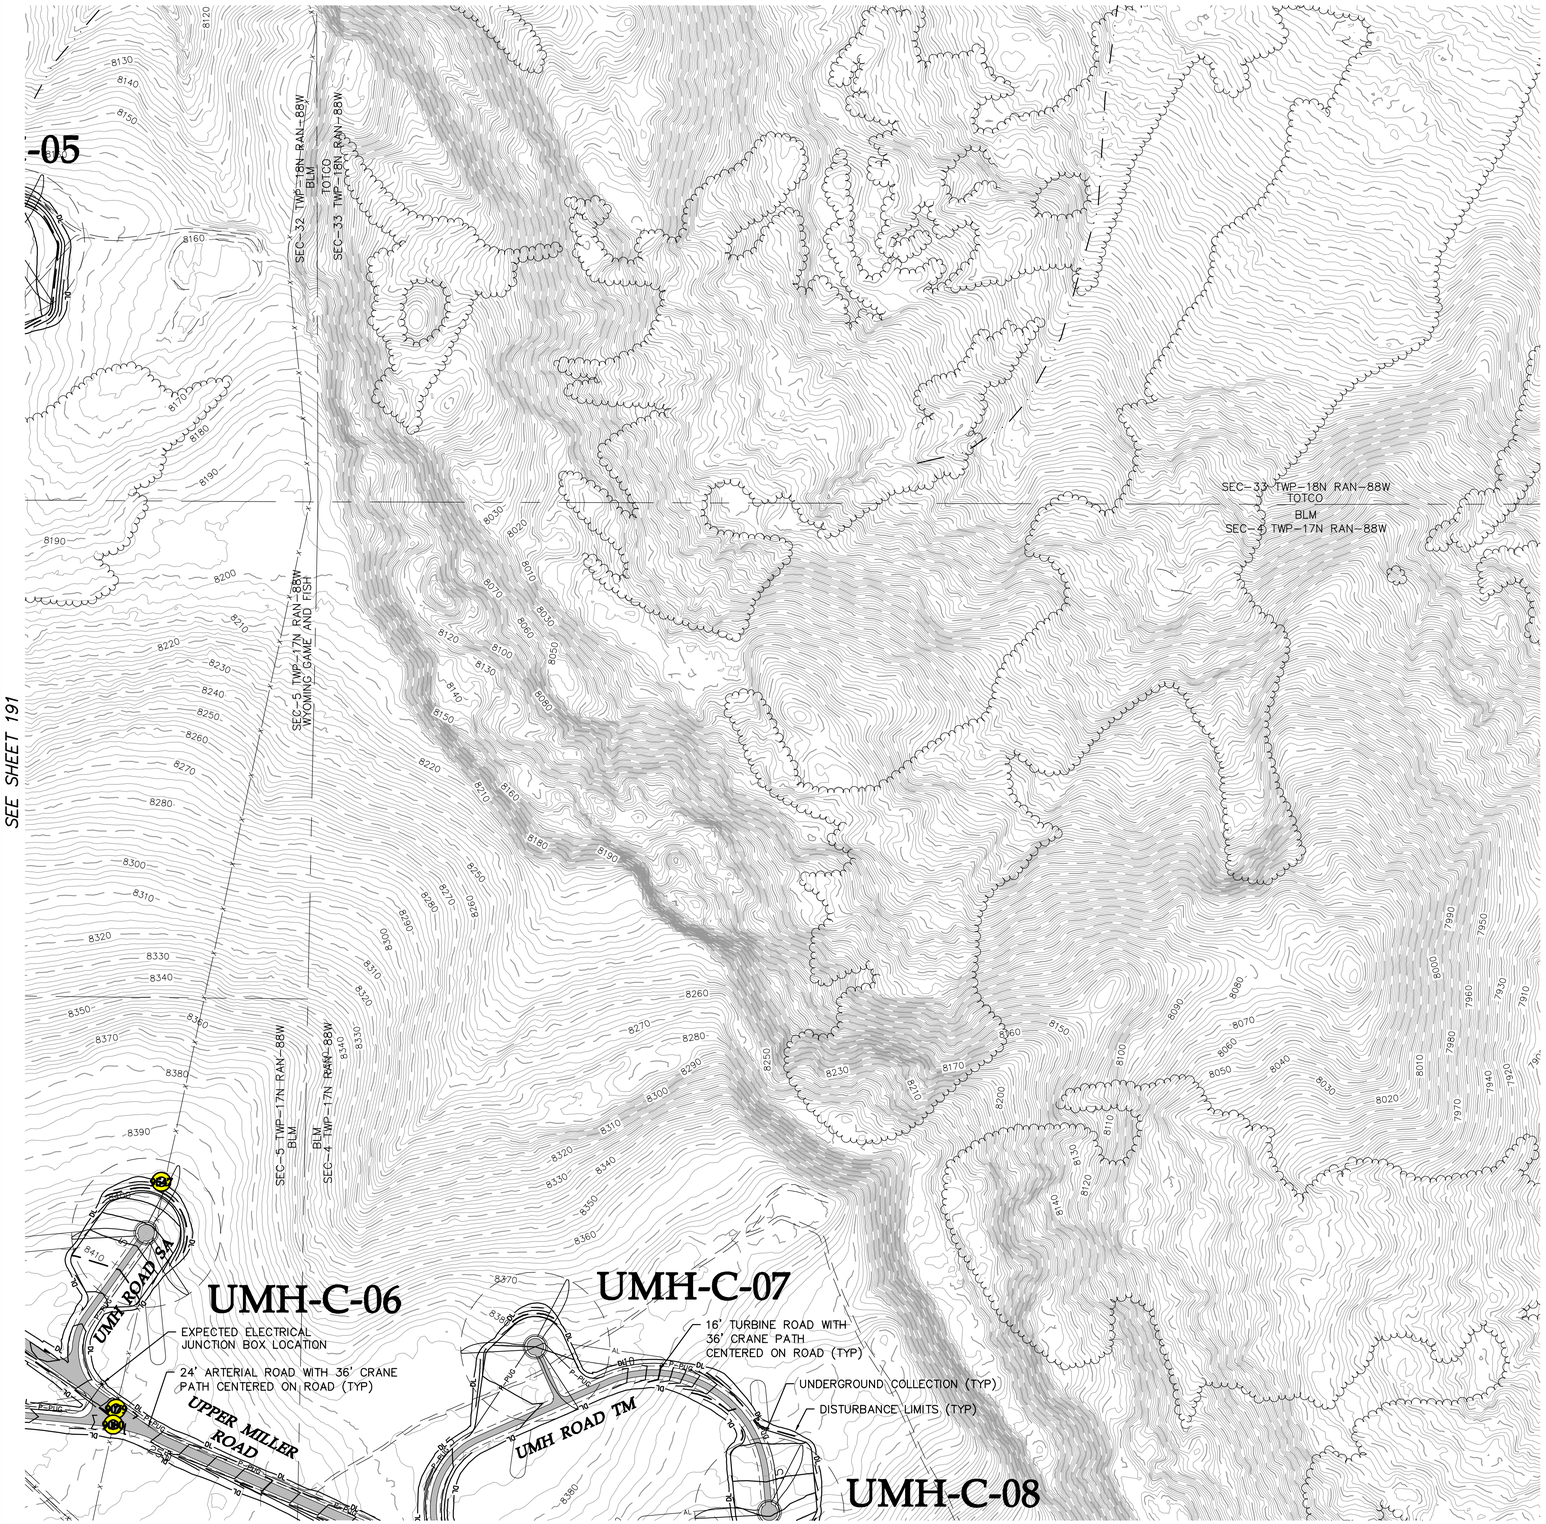

SEE SHEET 191

SEE SHEET 193

SEE SHEET 198

LEGEND:

- PROPOSED ARTERIAL ROAD AND CRANE PATH
- PROPOSED ARTERIAL ROAD
- PROPOSED TURBINE ROAD AND CRANE PATH
- PROPOSED FACILITY ROAD
- PROPOSED CRANE PATH
- PROPOSED 6% OR GREATER ROAD GRADE
- DL — PROPOSED DISTURBANCE LIMITS
- AL — PROPOSED ACTIVITY LIMITS
- P–PUG — PROPOSED UNDERGROUND COLLECTION
- P–POH — PROPOSED OVERHEAD COLLECTION
- P–POH — PROPOSED 230 kV TRANSMISSION
- PROPOSED POTABLE WATERMAIN
- PROPOSED NON–POTABLE WATERMAIN
- PROPOSED SANITARY SEWER/FORCEMAIN
- POH — PROPOSED OVERHEAD POWER
- ROADWAY AS PART OF PREVIOUS PLANS ISSUED FOR PERMIT
- PROPOSED 10' CONTOURS
- PROPOSED 2' CONTOURS
- XXX — UTILITY CROSSING (SEE TABLE)
- XXX — FENCE CROSSING (SEE TABLE)
- FACILITY AS PART OF PREVIOUS PLANS
- PROPOSED FACILITY
- TURBINE LOCATION
- XXX–X–XX TURBINE NUMBER
- EX. DIRT ROAD/TRAIL
- X — X — EX. FENCE
- EX. CULVERT
- TUG — EX. TELEPHONE LINE
- POH — EX. OVERHEAD POWER
- FOP — EX. FIBER OPTIC LINE
- WAT — EX. WATER LINE
- GAS — EX. GAS PIPELINE
- 7480 — EX. 10' CONTOURS
- EX. 2' CONTOURS
- EX. TREE LINE
- EX. WATERWAY (GIS)

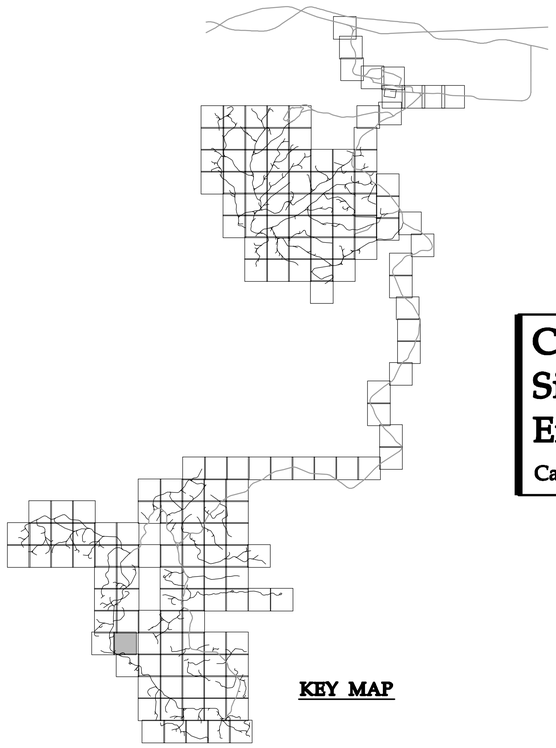

KEY MAP

Westwood Professional Services, Inc.
7699 Anagram Drive
Eden Prairie, MN 55344

PHONE 952-937-5150
FAX 952-937-5822
TOLL FREE 1-888-937-5150

www.westwoodps.com

Designed:	DK/KM
Checked:	RC/PC
Drawn:	KM/TR
Record Drawing by/date:	

Revisions:

#	DATE	DESCRIPTION

Prepared for:

Power Company of Wyoming LLC
555 Seventeenth Street, Suite 2400
Denver, CO 80202 USA

0' 200' 400' 600'

Chokecherry and Sierra Madre Wind Energy Project

Carbon County, Wyoming

Site Plan

Phase I Wind Development Area Wind Turbine Sites & Related Infrastructure
NOT FOR CONSTRUCTION

Date: 01/05/15

Sheet: 192 OF 254

20111120–10SP–P02.dwg

© 2015 Westwood Professional Services, Inc.

SEE SHEET 188

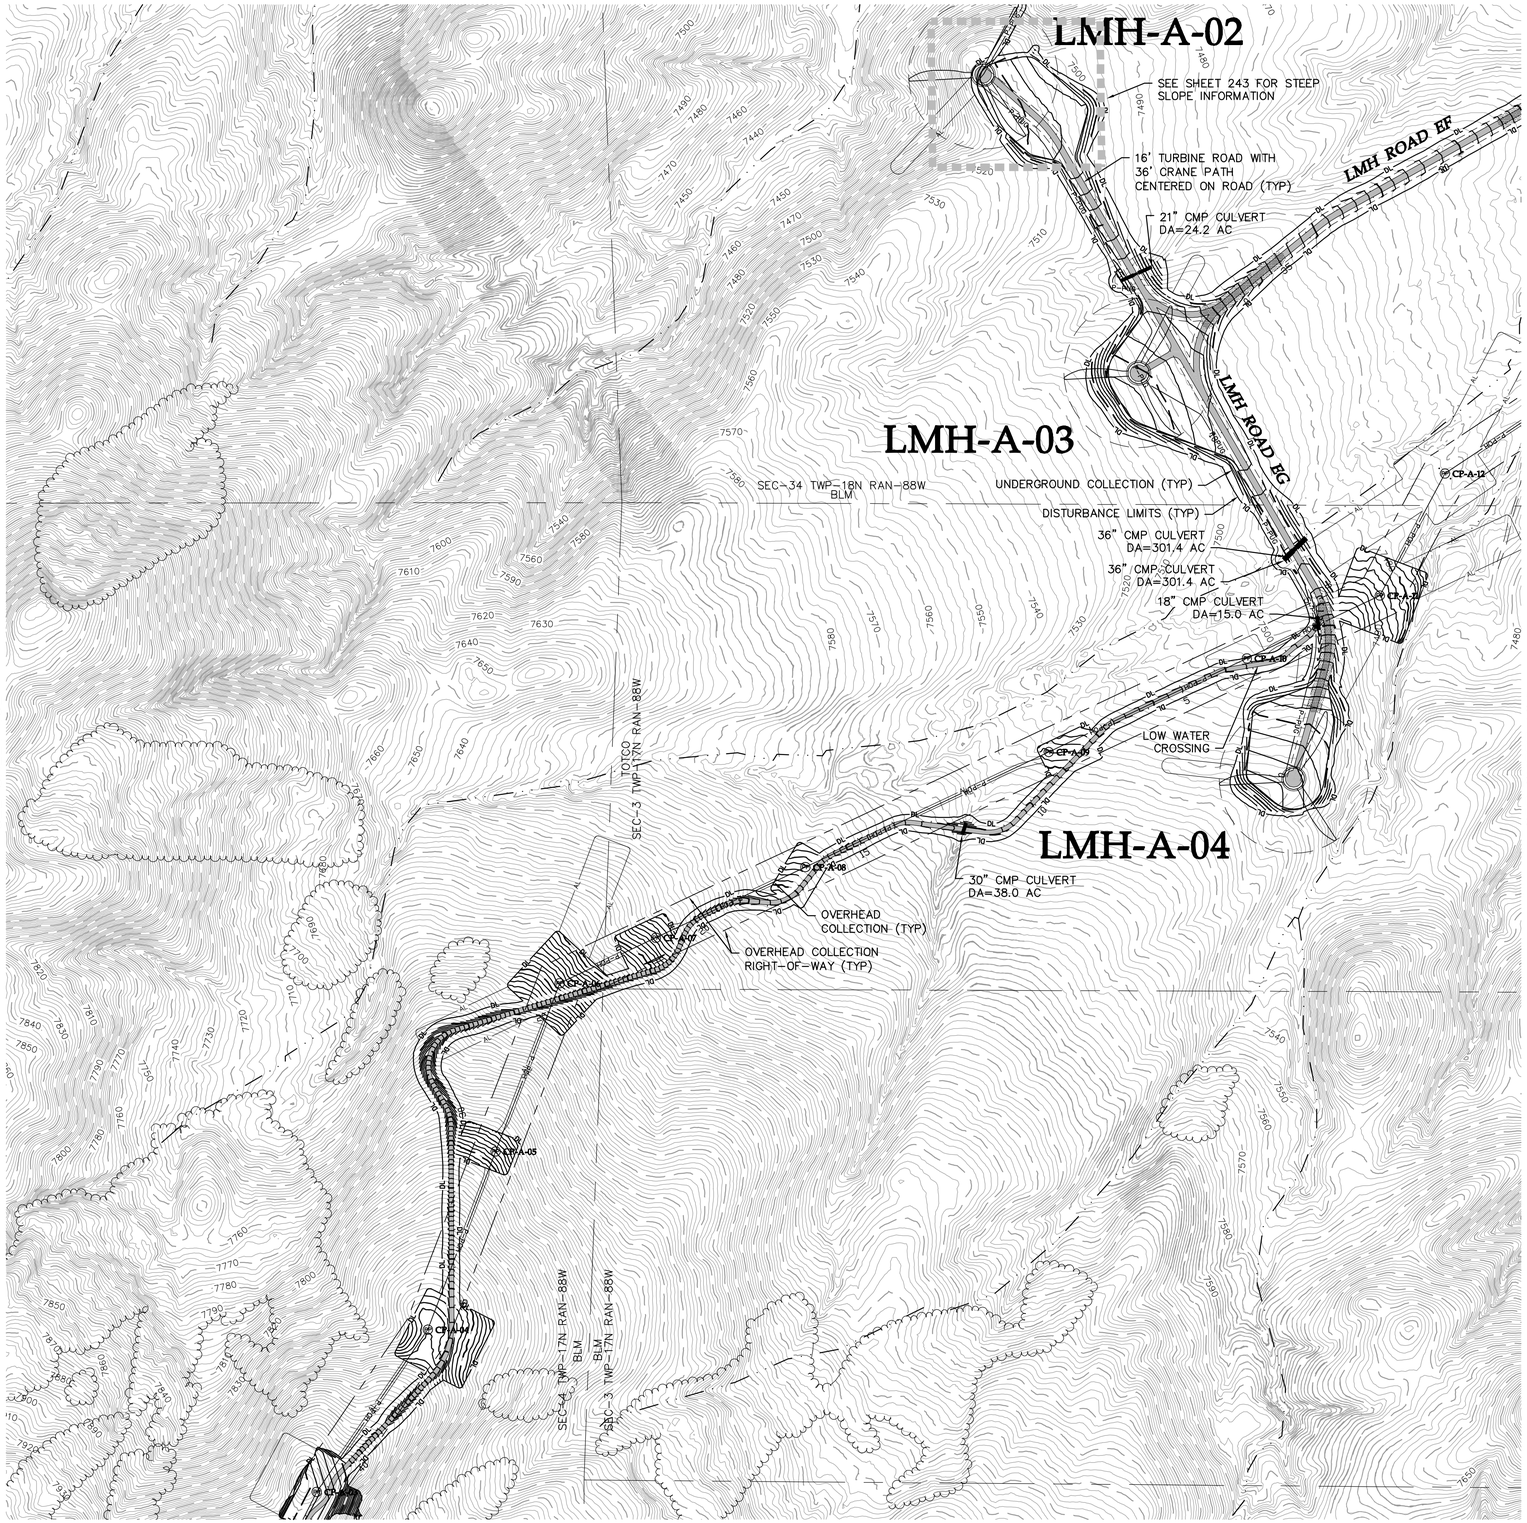

SEE SHEET 192

SEE SHEET 194

SEE SHEET 199

LEGEND:

- PROPOSED ARTERIAL ROAD AND CRANE PATH
- PROPOSED ARTERIAL ROAD
- PROPOSED TURBINE ROAD AND CRANE PATH
- PROPOSED FACILITY ROAD
- PROPOSED CRANE PATH
- PROPOSED 6% OR GREATER ROAD GRADE
- DL — PROPOSED DISTURBANCE LIMITS
- AL — PROPOSED ACTIVITY LIMITS
- P-PUG — PROPOSED UNDERGROUND COLLECTION
- P-POH — PROPOSED OVERHEAD COLLECTION
- P-POH — PROPOSED 230 kV TRANSMISSION
- PROPOSED POTABLE WATERMAIN
- PROPOSED NON-POTABLE WATERMAIN
- PROPOSED SANITARY SEWER/FORCEMAIN
- POH — PROPOSED OVERHEAD POWER
- ROADWAY AS PART OF PREVIOUS PLANS ISSUED FOR PERMIT
- PROPOSED 10' CONTOURS
- PROPOSED 2' CONTOURS

- XXX — UTILITY CROSSING (SEE TABLE)
- XXX — FENCE CROSSING (SEE TABLE)
- FACILITY AS PART OF PREVIOUS PLANS
- PROPOSED FACILITY
- TURBINE LOCATION
- XXX-X-XX TURBINE NUMBER
- EX. DIRT ROAD/TRAIL
- X — X — EX. FENCE
- EX. CULVERT
- TUG — EX. TELEPHONE LINE
- POH — EX. OVERHEAD POWER
- FOP — EX. FIBER OPTIC LINE
- WAT — EX. WATER LINE
- GAS — EX. GAS PIPELINE
- 7480 — EX. 10' CONTOURS
- EX. 2' CONTOURS
- EX. TREE LINE
- EX. WATERWAY (GIS)

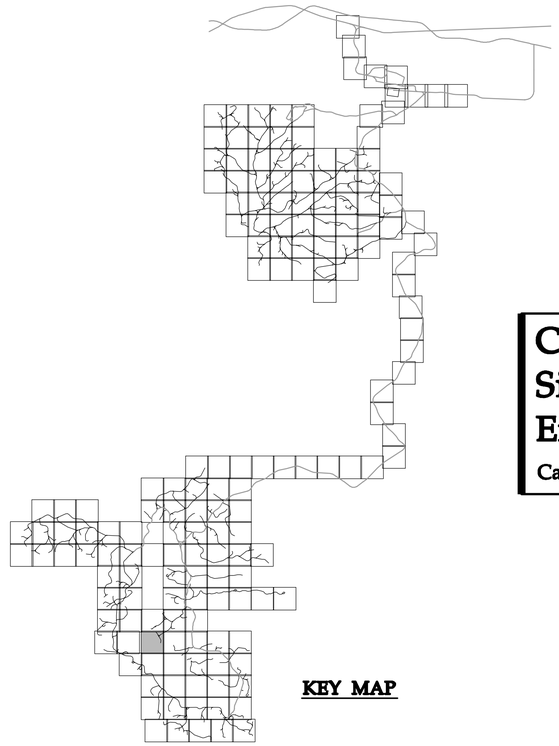

KEY MAP

Westwood Professional Services, Inc.
7699 Anagram Drive
Eden Prairie, MN 55344

PHONE 952-937-5150
FAX 952-937-5822
TOLL FREE 1-888-937-5150

www.westwoodps.com

Designed:	DK/KM
Checked:	RC/PC
Drawn:	KM/TR
Record Drawing by/date:	

Revisions:

#	DATE	DESCRIPTION

Prepared for:

Power Company of Wyoming LLC
555 Seventeenth Street, Suite 2400
Denver, CO 80202 USA

0' 200' 400' 600'

Chokecherry and Sierra Madre Wind Energy Project

Carbon County, Wyoming

Site Plan

Phase I Wind Development Area Wind Turbine Sites & Related Infrastructure
NOT FOR CONSTRUCTION

Date: 01/05/15

Sheet: 193 OF 254

20111120-10SP-P02.dwg

© 2015 Westwood Professional Services, Inc.

SEE SHEET 189

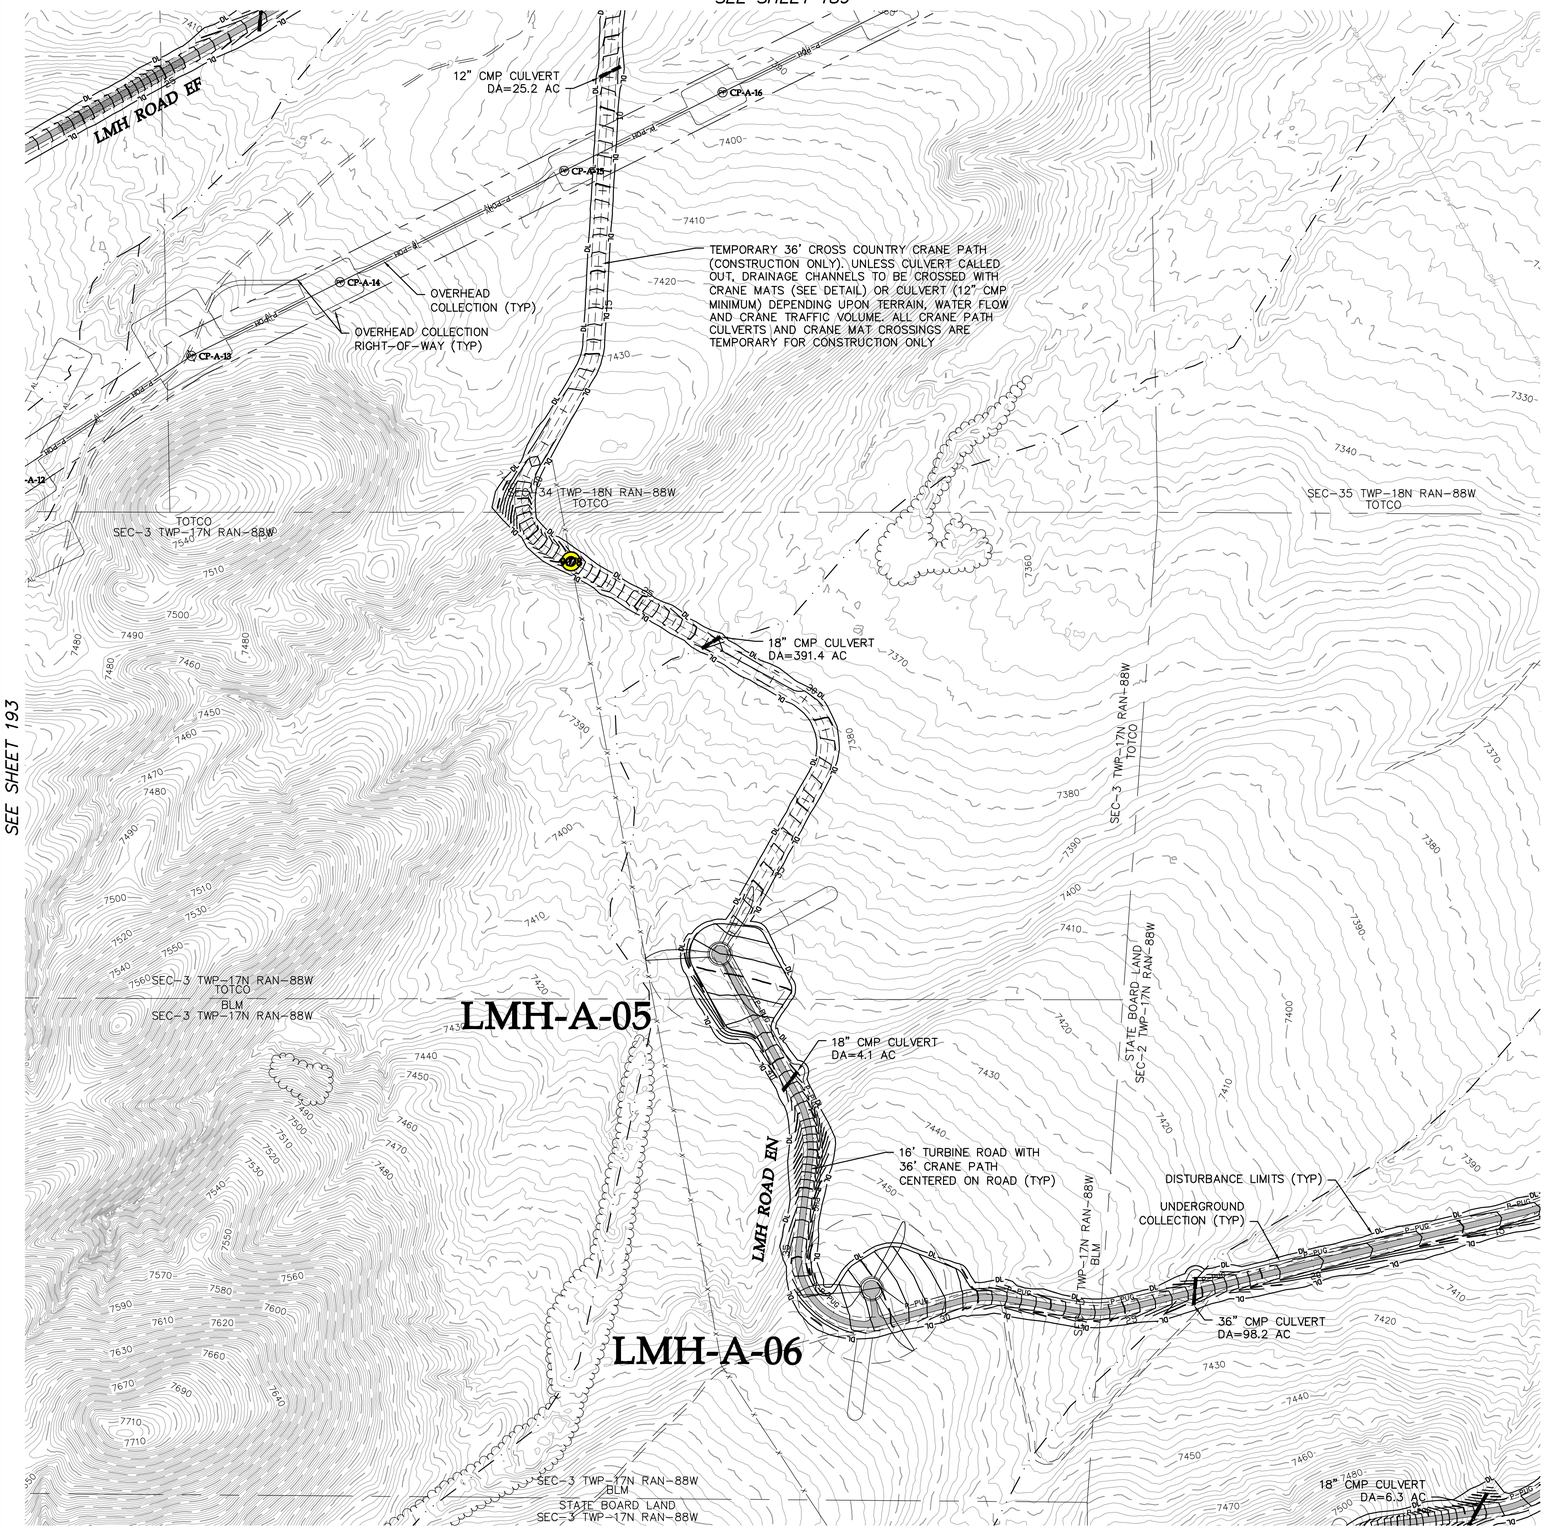

LEGEND:

- PROPOSED ARTERIAL ROAD AND CRANE PATH
- PROPOSED ARTERIAL ROAD
- PROPOSED TURBINE ROAD AND CRANE PATH
- PROPOSED FACILITY ROAD
- PROPOSED CRANE PATH
- PROPOSED 6% OR GREATER ROAD GRADE
- DL — PROPOSED DISTURBANCE LIMITS
- AL — PROPOSED ACTIVITY LIMITS
- P-PUG — PROPOSED UNDERGROUND COLLECTION
- P-POH — PROPOSED OVERHEAD COLLECTION
- P-POH — PROPOSED 230 kV TRANSMISSION
- PROPOSED POTABLE WATERMAIN
- PROPOSED NON-POTABLE WATERMAIN
- PROPOSED SANITARY SEWER/FORCEMAIN
- POH — PROPOSED OVERHEAD POWER
- ROADWAY AS PART OF PREVIOUS PLANS ISSUED FOR PERMIT
- PROPOSED 10' CONTOURS
- PROPOSED 2' CONTOURS
- XXX — UTILITY CROSSING (SEE TABLE)
- XXX — FENCE CROSSING (SEE TABLE)
- FACILITY AS PART OF PREVIOUS PLANS
- PROPOSED FACILITY
- TURBINE LOCATION
- XXX-X-XX — TURBINE NUMBER
- EX. DIRT ROAD/TRAIL
- X — X — EX. FENCE
- EX. CULVERT
- TUG — EX. TELEPHONE LINE
- POH — EX. OVERHEAD POWER
- FOP — EX. FIBER OPTIC LINE
- WAT — EX. WATER LINE
- GAS — EX. GAS PIPELINE
- 7480 — EX. 10' CONTOURS
- EX. 2' CONTOURS
- EX. TREE LINE
- EX. WATERWAY (GIS)

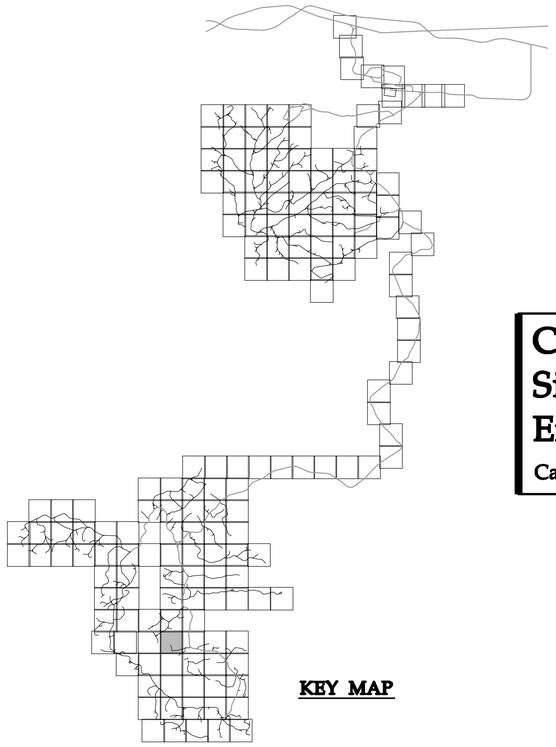

KEY MAP

Westwood Professional Services, Inc.
7699 Anagram Drive
Eden Prairie, MN 55344

PHONE 952-937-5150
FAX 952-937-5822
TOLL FREE 1-888-937-5150

www.westwoodps.com

Designed: DK/KM
Checked: RC/PC
Drawn: KM/TR
Record Drawing by/date:

Revisions:

#	DATE	DESCRIPTION

Prepared for:

Power Company of Wyoming LLC
555 Seventeenth Street, Suite 2400
Denver, CO 80202 USA

Chokecherry and Sierra Madre Wind Energy Project

Carbon County, Wyoming

Site Plan

Phase I Wind Development Area Wind Turbine Sites & Related Infrastructure
NOT FOR CONSTRUCTION

Date: 01/05/15
Sheet: 194 OF 254

20111120-10SP-P02.dwg

© 2015 Westwood Professional Services, Inc.

SEE SHEET 190

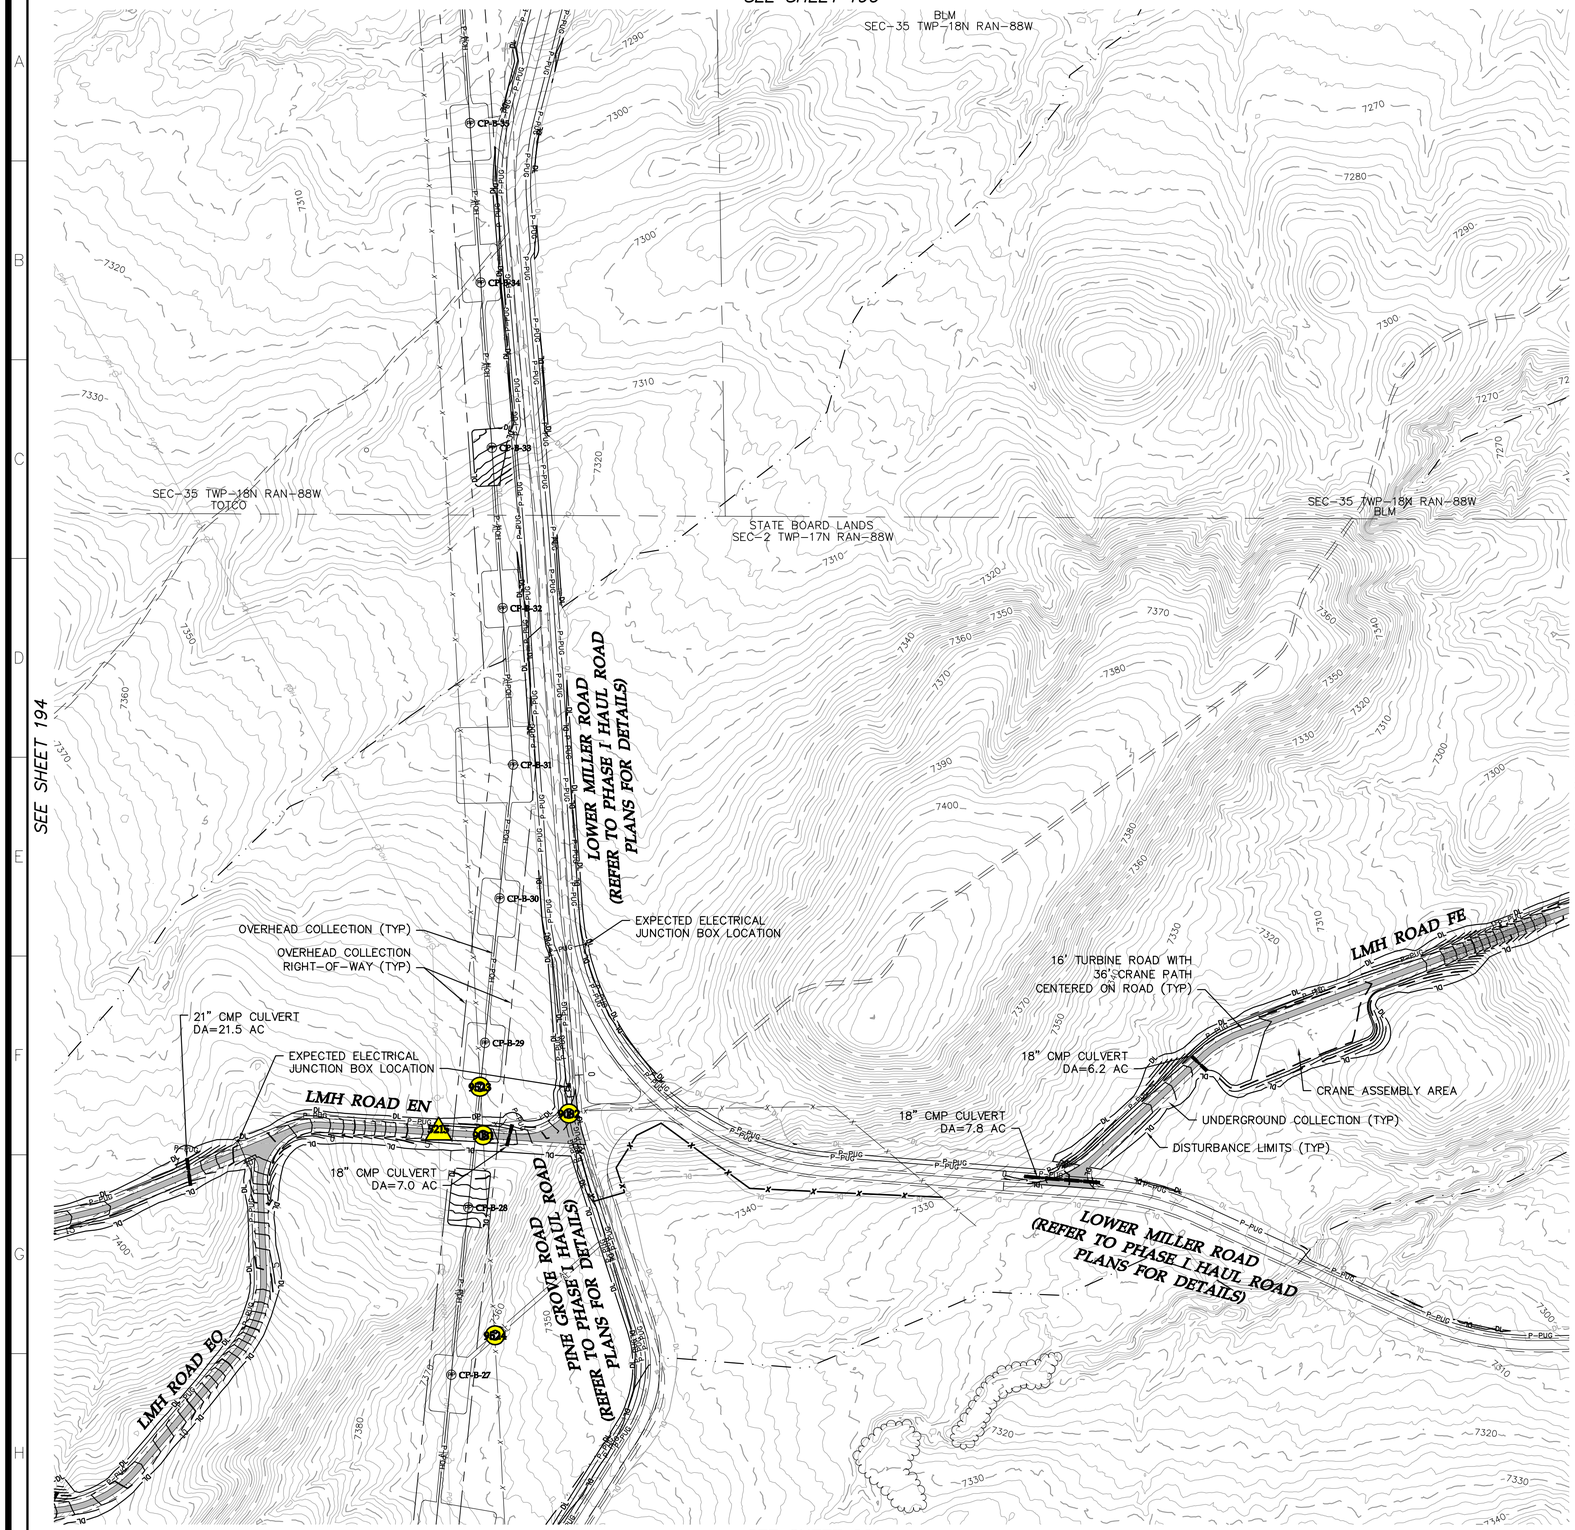

SEE SHEET 194

SEE SHEET 196

SEE SHEET 201

LEGEND:

- PROPOSED ARTERIAL ROAD AND CRANE PATH
- PROPOSED ARTERIAL ROAD
- PROPOSED TURBINE ROAD AND CRANE PATH
- PROPOSED FACILITY ROAD
- PROPOSED CRANE PATH
- PROPOSED 6% OR GREATER ROAD GRADE
- PROPOSED DISTURBANCE LIMITS
- PROPOSED ACTIVITY LIMITS
- PROPOSED UNDERGROUND COLLECTION
- PROPOSED OVERHEAD COLLECTION
- PROPOSED 230 kV TRANSMISSION
- PROPOSED POTABLE WATERMAIN
- PROPOSED NON-POTABLE WATERMAIN
- PROPOSED SANITARY SEWER/FORCEMAIN
- PROPOSED OVERHEAD POWER
- ROADWAY AS PART OF PREVIOUS PLANS ISSUED FOR PERMIT
- PROPOSED 10' CONTOURS
- PROPOSED 2' CONTOURS
- UTILITY CROSSING (SEE TABLE)
- FENCE CROSSING (SEE TABLE)
- FACILITY AS PART OF PREVIOUS PLANS
- PROPOSED FACILITY
- TURBINE LOCATION
- XXX-X-XX TURBINE NUMBER
- EX. DIRT ROAD/TRAIL
- EX. FENCE
- EX. CULVERT
- EX. TELEPHONE LINE
- EX. OVERHEAD POWER
- EX. FIBER OPTIC LINE
- EX. WATER LINE
- EX. GAS PIPELINE
- EX. 10' CONTOURS
- EX. 2' CONTOURS
- EX. TREE LINE
- EX. WATERWAY (GIS)

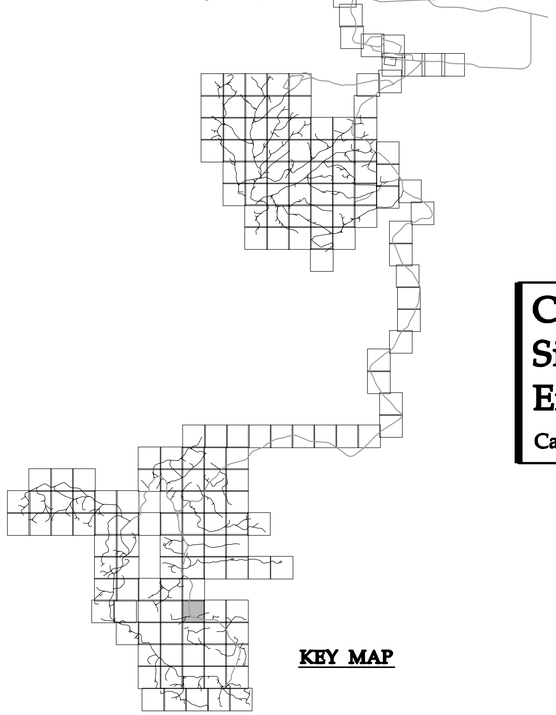

KEY MAP

Westwood Professional Services, Inc.
7699 Anagram Drive
Eden Prairie, MN 55344

PHONE 952-937-5150
FAX 952-937-5822
TOLL FREE 1-888-937-5150

www.westwoodps.com

Designed: DK/KM
Checked: RC/PC
Drawn: KM/TR
Record Drawing by/date:

Revisions:

#	DATE	DESCRIPTION

Prepared for:

Power Company of Wyoming LLC
555 Seventeenth Street, Suite 2400
Denver, CO 80202 USA

0' 200' 400' 600'

Chokecherry and Sierra Madre Wind Energy Project

Carbon County, Wyoming

Site Plan

Phase I Wind Development Area Wind Turbine Sites & Related Infrastructure
NOT FOR CONSTRUCTION

Date: 01/05/15
Sheet: 195 OF 254

20111120-10SP-P02.dwg

© 2015 Westwood Professional Services, Inc.

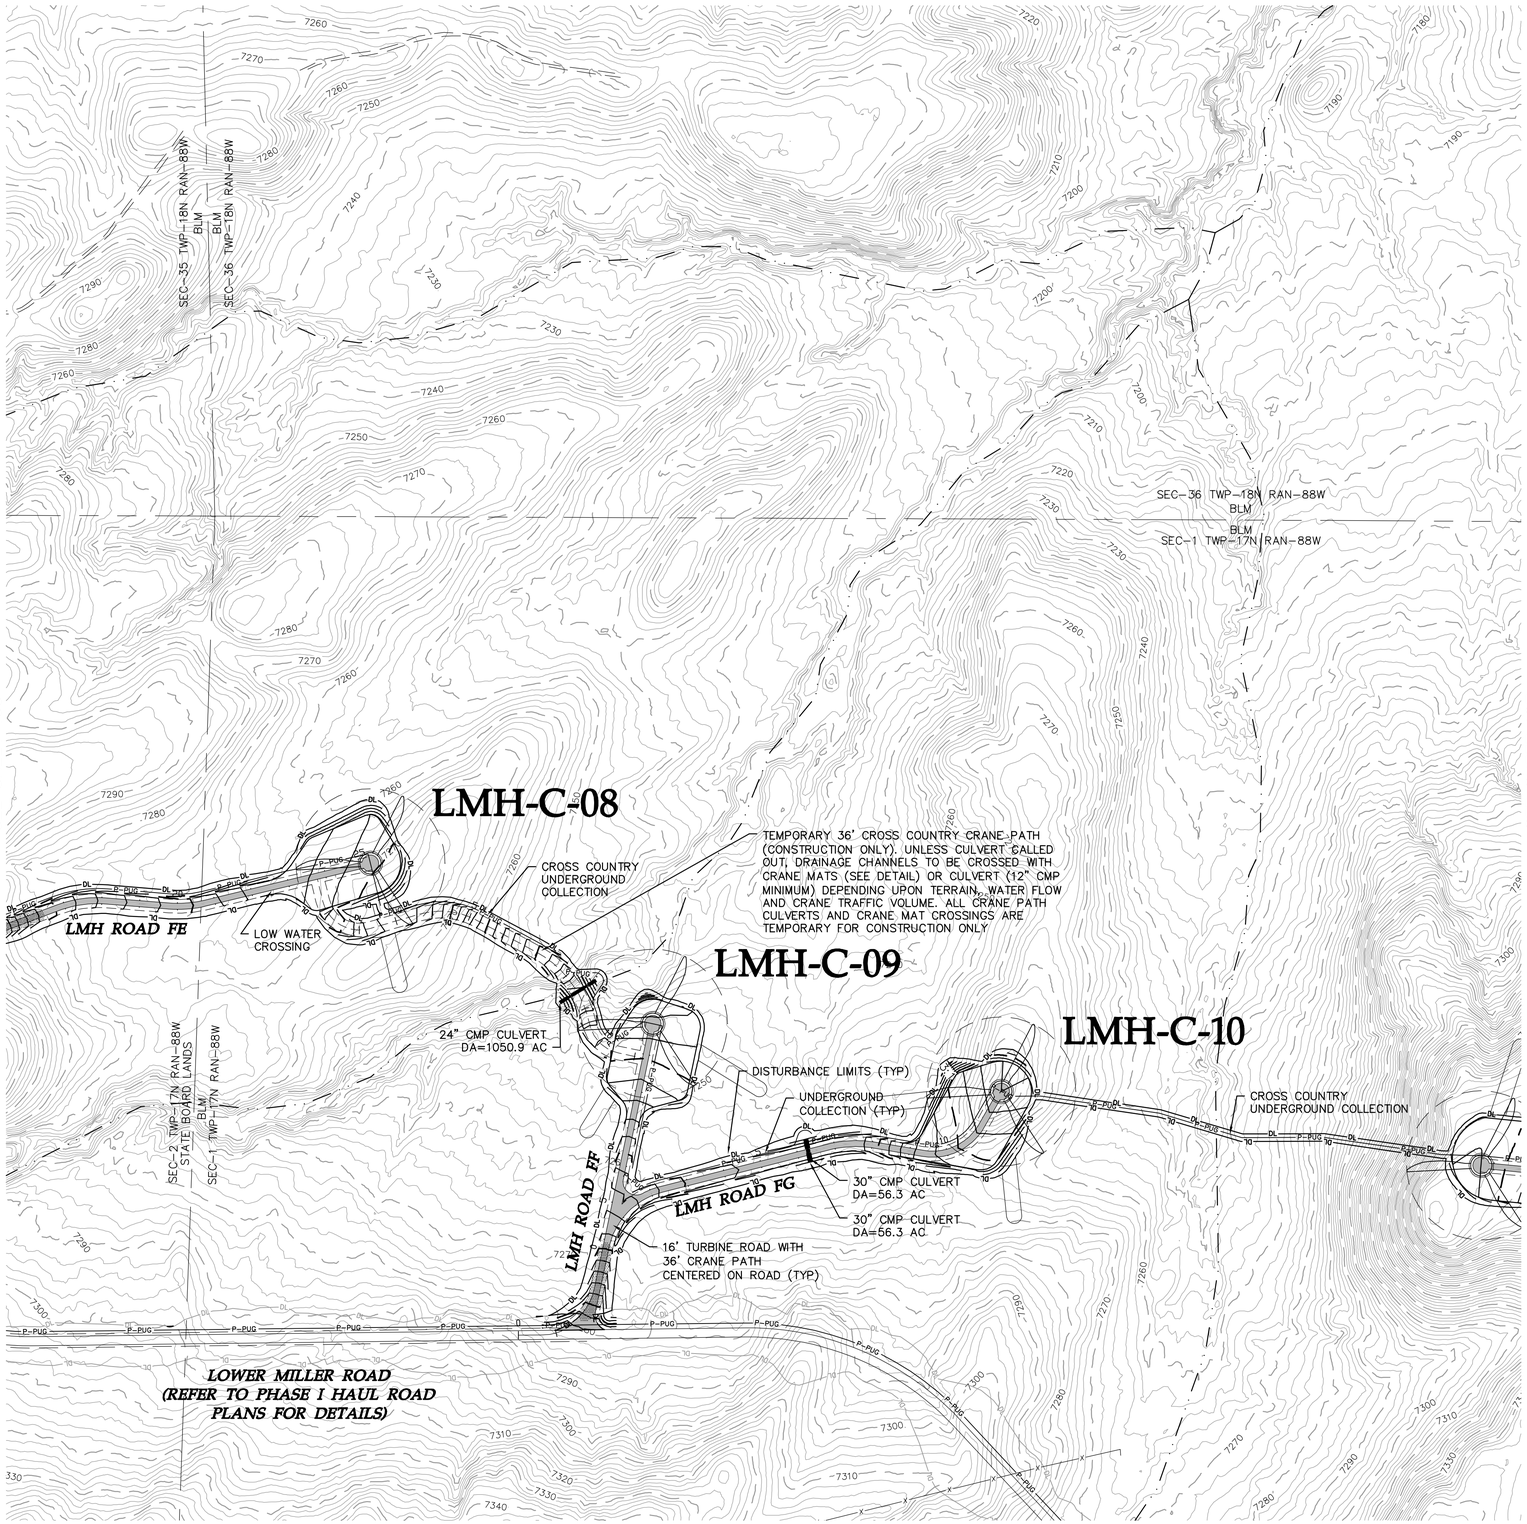

LEGEND:

- PROPOSED ARTERIAL ROAD AND CRANE PATH
- PROPOSED ARTERIAL ROAD
- PROPOSED TURBINE ROAD AND CRANE PATH
- PROPOSED FACILITY ROAD
- PROPOSED CRANE PATH
- PROPOSED 6% OR GREATER ROAD GRADE
- DL — PROPOSED DISTURBANCE LIMITS
- AL — PROPOSED ACTIVITY LIMITS
- P-PUG — PROPOSED UNDERGROUND COLLECTION
- P-POH — PROPOSED OVERHEAD COLLECTION
- P-POH — PROPOSED 230 kV TRANSMISSION
- PROPOSED POTABLE WATERMAIN
- PROPOSED NON-POTABLE WATERMAIN
- PROPOSED SANITARY SEWER/FORCEMAIN
- POH — PROPOSED OVERHEAD POWER
- ROADWAY AS PART OF PREVIOUS PLANS ISSUED FOR PERMIT
- PROPOSED 10' CONTOURS
- PROPOSED 2' CONTOURS
- XXX — UTILITY CROSSING (SEE TABLE)
- XXX — FENCE CROSSING (SEE TABLE)
- FACILITY AS PART OF PREVIOUS PLANS
- PROPOSED FACILITY
- TURBINE LOCATION
- XXX-X-XX — TURBINE NUMBER
- EX. DIRT ROAD/TRAIL
- X — X — EX. FENCE
- EX. CULVERT
- TUG — EX. TELEPHONE LINE
- POH — EX. OVERHEAD POWER
- FOP — EX. FIBER OPTIC LINE
- WAT — EX. WATER LINE
- GAS — EX. GAS PIPELINE
- 7480 — EX. 10' CONTOURS
- EX. 2' CONTOURS
- EX. TREE LINE
- EX. WATERWAY (GIS)

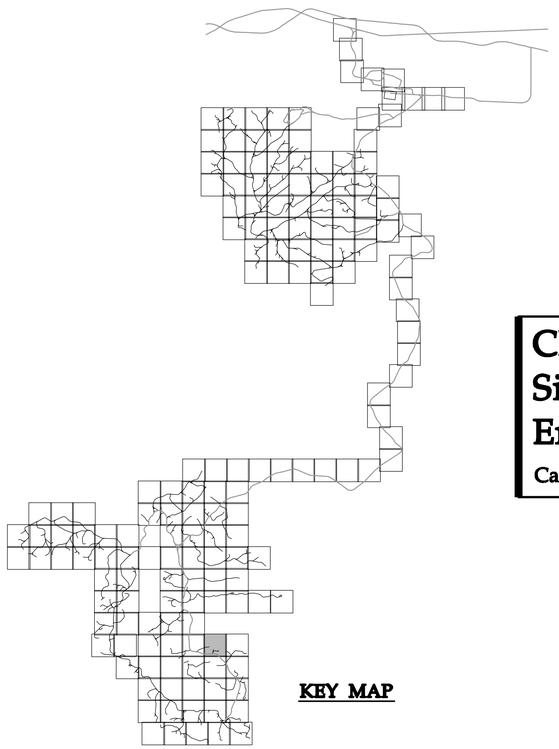

KEY MAP

0' 200' 400' 600'

Westwood Professional Services, Inc.
7699 Anagram Drive
Eden Prairie, MN 55344

PHONE 952-937-5150
FAX 952-937-5822
TOLL FREE 1-888-937-5150

www.westwoodps.com

Designed: DK/KM
Checked: RC/PC
Drawn: KM/TR
Record Drawing by/date:

Revisions:

#	DATE	DESCRIPTION

Prepared for:

Power Company of Wyoming LLC
555 Seventeenth Street, Suite 2400
Denver, CO 80202 USA

Chokecherry and Sierra Madre Wind Energy Project

Carbon County, Wyoming

Site Plan

Phase I Wind Development Area Wind Turbine Sites & Related Infrastructure
NOT FOR CONSTRUCTION

Date: 01/05/15
Sheet: 196 OF 254

20111120-10SP-P02.dwg

© 2015 Westwood Professional Services, Inc.

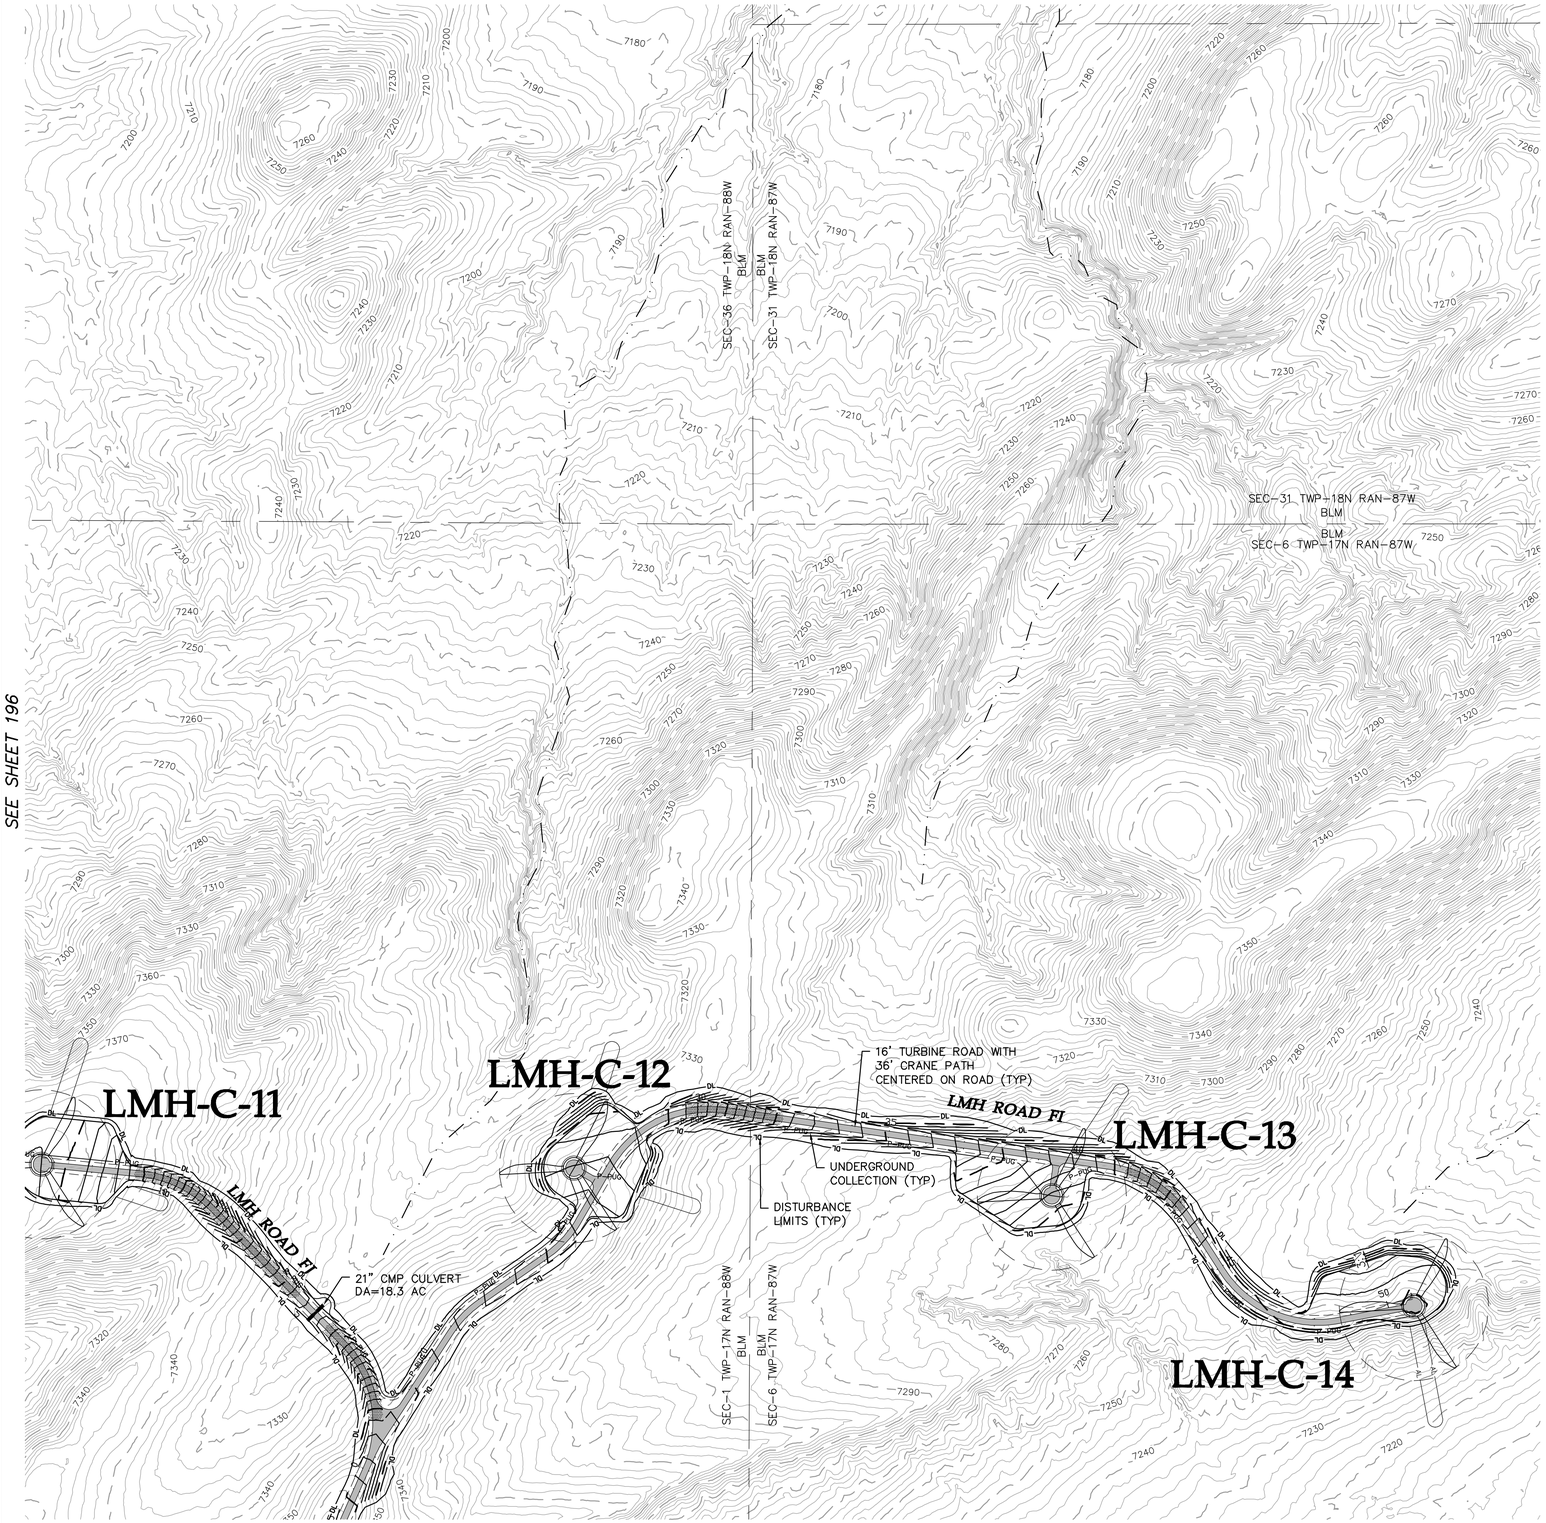

LEGEND:

- PROPOSED ARTERIAL ROAD AND CRANE PATH
- PROPOSED ARTERIAL ROAD
- PROPOSED TURBINE ROAD AND CRANE PATH
- PROPOSED FACILITY ROAD
- PROPOSED CRANE PATH
- PROPOSED 6% OR GREATER ROAD GRADE
- DL — PROPOSED DISTURBANCE LIMITS
- AL — PROPOSED ACTIVITY LIMITS
- P-PUG — PROPOSED UNDERGROUND COLLECTION
- P-POH — PROPOSED OVERHEAD COLLECTION
- P-POH — PROPOSED 230 kV TRANSMISSION
- PROPOSED POTABLE WATERMAIN
- PROPOSED NON-POTABLE WATERMAIN
- PROPOSED SANITARY SEWER/FORCEMAIN
- POH — PROPOSED OVERHEAD POWER
- ROADWAY AS PART OF PREVIOUS PLANS ISSUED FOR PERMIT
- PROPOSED 10' CONTOURS
- PROPOSED 2' CONTOURS
- XXX / XXX — UTILITY CROSSING (SEE TABLE) / FENCE CROSSING (SEE TABLE)
- FACILITY AS PART OF PREVIOUS PLANS
- PROPOSED FACILITY
- TURBINE LOCATION
- XXX-X-XX — TURBINE NUMBER
- EX. DIRT ROAD/TRAIL
- X — X — EX. FENCE
- EX. CULVERT
- TUG — EX. TELEPHONE LINE
- POH — EX. OVERHEAD POWER
- FOP — EX. FIBER OPTIC LINE
- WAT — EX. WATER LINE
- GAS — EX. GAS PIPELINE
- 7480 — EX. 10' CONTOURS
- EX. 2' CONTOURS
- EX. TREE LINE
- EX. WATERWAY (GIS)

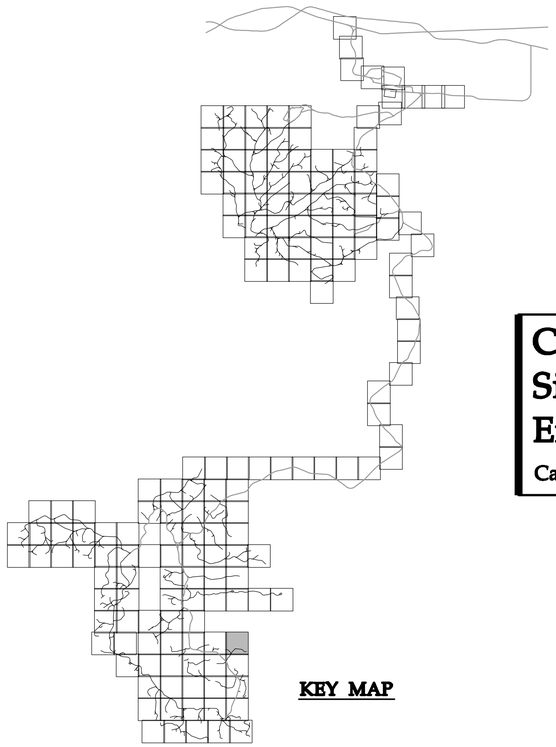

KEY MAP

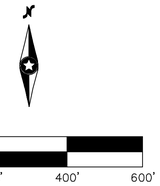

Westwood Professional Services, Inc.
7699 Anagram Drive
Eden Prairie, MN 55344

PHONE 952-937-5150
FAX 952-937-5822
TOLL FREE 1-888-937-5150

www.westwoodps.com

Designed: DK/KM
Checked: RC/PC
Drawn: KM/TR
Record Drawing by/date:

Revisions:

#	DATE	DESCRIPTION

Prepared for:

Power Company of Wyoming LLC
555 Seventeenth Street, Suite 2400
Denver, CO 80202 USA

Chokecherry and Sierra Madre Wind Energy Project

Carbon County, Wyoming

Site Plan

Phase I Wind Development Area Wind Turbine Sites & Related Infrastructure
NOT FOR CONSTRUCTION

Date: 01/05/15
Sheet: 197 OF 254

20111120-10SP-P02.dwg