© 2015 Westwood Professional Services, Inc.

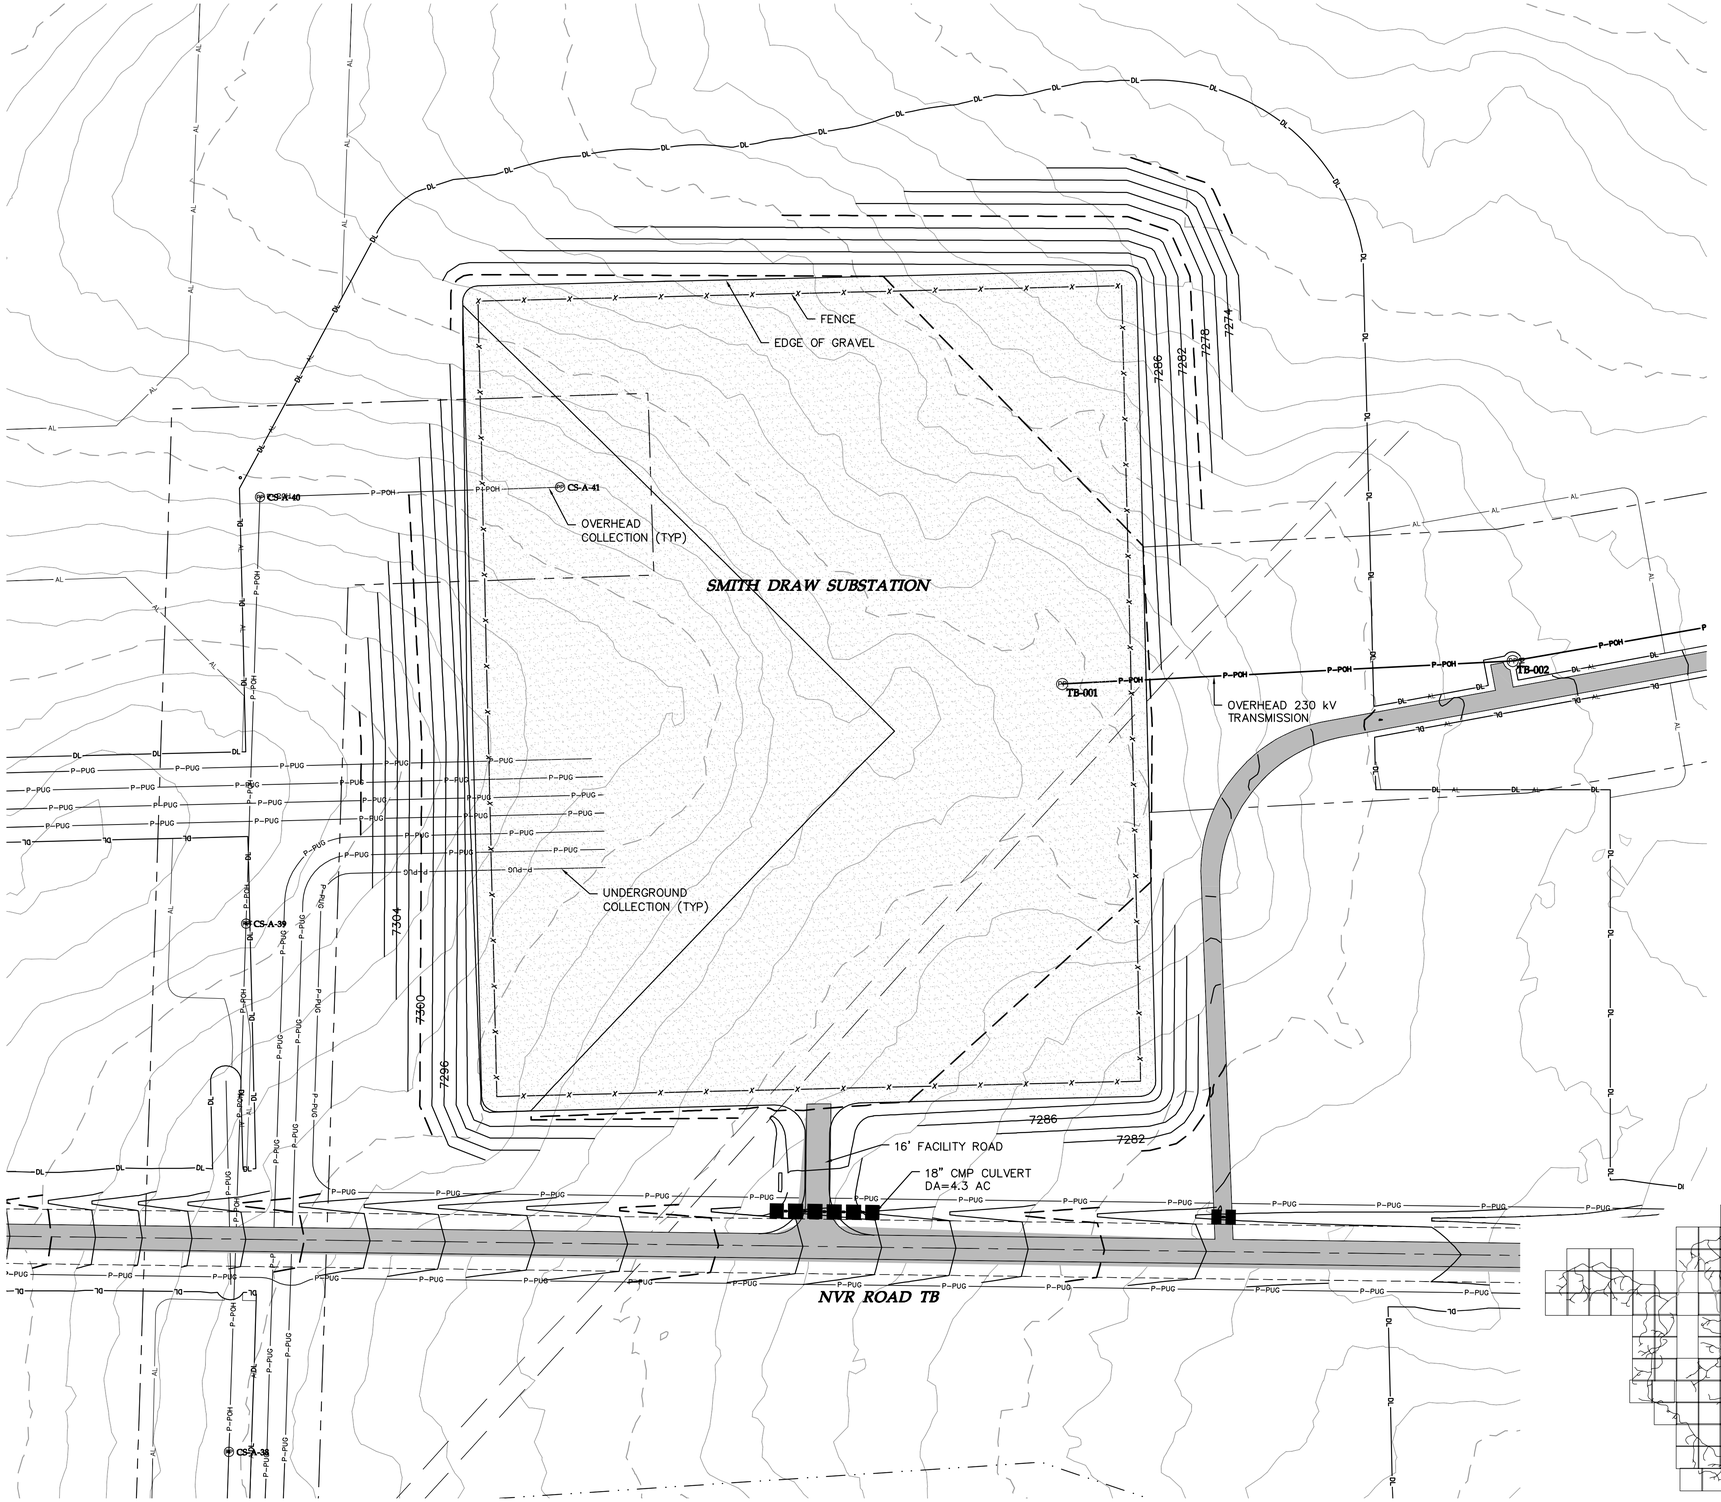

LEGEND:

- FACILITY AS PART OF PREVIOUS PLANS
- PROPOSED FACILITY
- PROPOSED ARTERIAL ROAD AND CRANE PATH
- PROPOSED ARTERIAL ROAD
- PROPOSED TURBINE ROAD AND CRANE PATH
- PROPOSED FACILITY ROAD
- PROPOSED CRANE PATH
- PROPOSED 6% OR GREATER ROAD GRADE
- DL — PROPOSED DISTURBANCE LIMITS
- AA — PROPOSED ACTIVITY AREA
- P-PUG — PROPOSED UNDERGROUND COLLECTION
- P-POH — PROPOSED OVERHEAD COLLECTION
- P-POH — PROPOSED 230 kV TRANSMISSION
- PROPOSED POTABLE WATERMAIN
- PROPOSED NON-POTABLE WATERMAIN
- PROPOSED SANITARY SEWER/FORCEMAIN
- POH — PROPOSED OVERHEAD POWER
- ROADWAY AS PART OF PREVIOUS PLANS ISSUED FOR PERMIT
- EX. DIRT ROAD/TRAIL
- X — X — EX. FENCE
- EX. CULVERT
- TUG — EX. TELEPHONE LINE
- POH — EX. OVERHEAD POWER
- FOP — EX. FIBER OPTIC LINE
- WAT — EX. WATER LINE
- GAS — EX. GAS PIPELINE
- 7480 — EX. 10' CONTOURS
- EX. 2' CONTOURS
- EX. TREE LINE
- EX. WATERWAY (GIS)

KEY MAP

Westwood Professional Services, Inc.
7699 Anagram Drive
Eden Prairie, MN 55344

PHONE 952-937-5150
FAX 952-937-5822
TOLL FREE 1-888-937-5150

www.westwoodps.com

Designed: DK/KM
Checked: RC/PC
Drawn: KM/TR
Record Drawing by/date:

Revisions:

#	DATE	DESCRIPTION

Prepared for:

Power Company of Wyoming LLC
555 Seventeenth Street, Suite 2400
Denver, CO 80202 USA

0' 50' 100' 150'

Chokecherry and Sierra Madre Wind Energy Project

Carbon County, Wyoming

Smith Draw Substation

Phase I Wind Development Area Wind Turbine Sites & Related Infrastructure
NOT FOR CONSTRUCTION

Date: 01/05/15
Sheet: 226 OF 254

20111120-11FP-P02.dwg

© 2015 Westwood Professional Services, Inc.

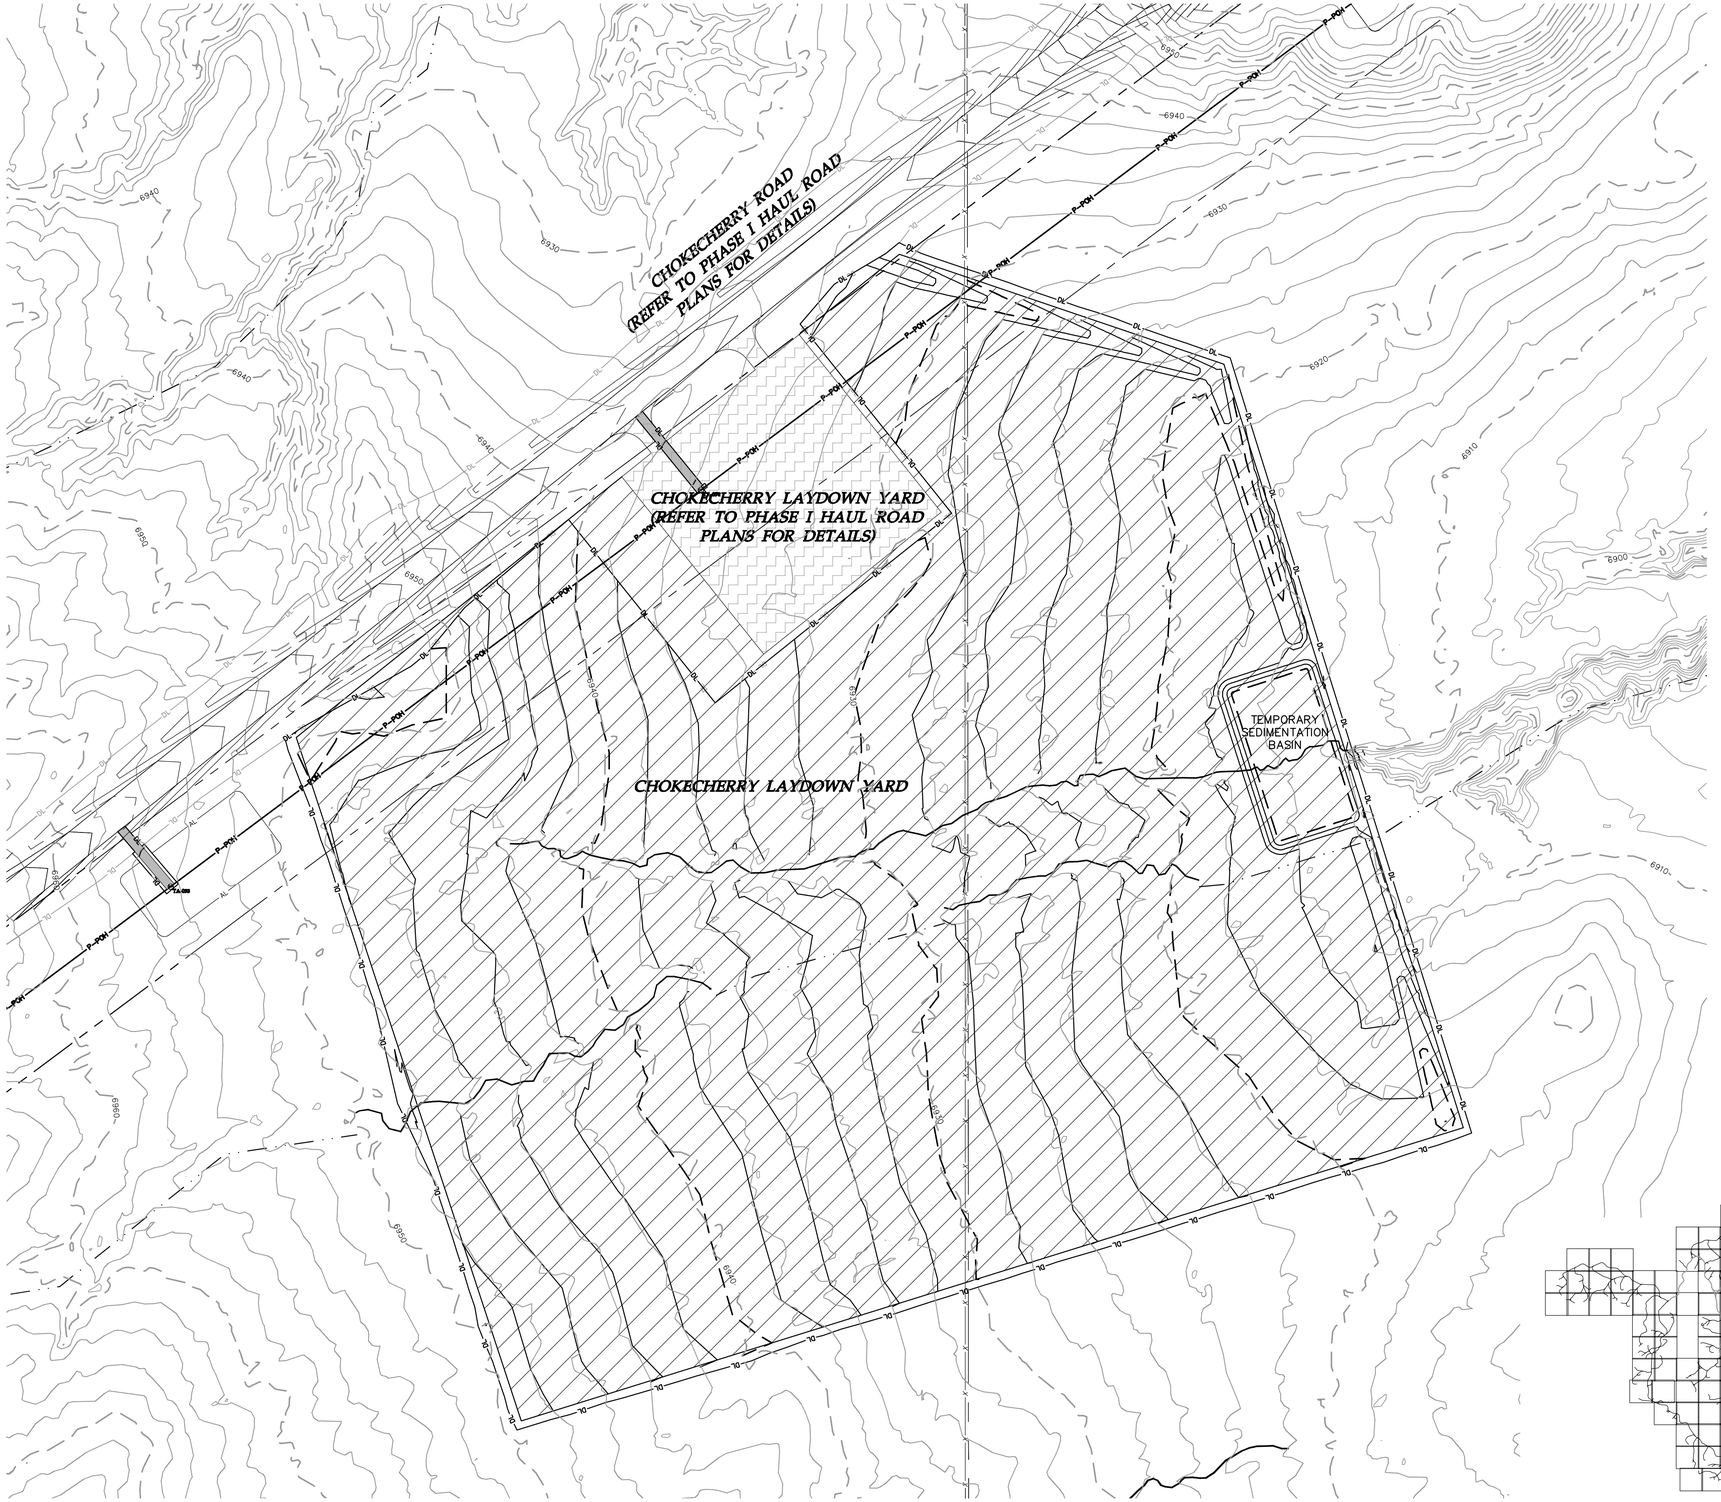

LEGEND:

- FACILITY AS PART OF PREVIOUS PLANS
- PROPOSED FACILITY
- PROPOSED ARTERIAL ROAD AND CRANE PATH
- PROPOSED ARTERIAL ROAD
- PROPOSED TURBINE ROAD AND CRANE PATH
- PROPOSED FACILITY ROAD
- PROPOSED CRANE PATH
- PROPOSED 6% OR GREATER ROAD GRADE
- DL — PROPOSED DISTURBANCE LIMITS
- AA — PROPOSED ACTIVITY AREA
- P-PUG — PROPOSED UNDERGROUND COLLECTION
- P-POH — PROPOSED OVERHEAD COLLECTION
- P-POH — PROPOSED 230 kV TRANSMISSION
- PROPOSED POTABLE WATERMAIN
- PROPOSED NON-POTABLE WATERMAIN
- PROPOSED SANITARY SEWER/FORCEMAIN
- POH — PROPOSED OVERHEAD POWER
- ROADWAY AS PART OF PREVIOUS PLANS ISSUED FOR PERMIT
- EX. DIRT ROAD/TRAIL
- X — X — EX. FENCE
- EX. CULVERT
- TUG — EX. TELEPHONE LINE
- POH — EX. OVERHEAD POWER
- FOP — EX. FIBER OPTIC LINE
- WAT — EX. WATER LINE
- GAS — EX. GAS PIPELINE
- 7480 — EX. 10' CONTOURS
- EX. 2' CONTOURS
- EX. TREE LINE
- EX. WATERWAY (GIS)

KEY MAP

Westwood Professional Services, Inc.
7699 Anagram Drive
Eden Prairie, MN 55344

PHONE 952-937-5150
FAX 952-937-5822
TOLL FREE 1-888-937-5150

www.westwoodps.com

Designed: DK/KM
Checked: RC/PC
Drawn: KM/TR
Record Drawing by/date:

Revisions:

#	DATE	DESCRIPTION

Prepared for:

Power Company of Wyoming LLC
555 Seventeenth Street, Suite 2400
Denver, CO 80202 USA

0' 50' 100' 150'

Chokecherry and Sierra Madre Wind Energy Project

Carbon County, Wyoming

Chokecherry Laydown Yard

Phase I Wind Development Area Wind Turbine Sites & Related Infrastructure
NOT FOR CONSTRUCTION

Date: 01/05/15
Sheet: 227 OF 254

20111120-11FP-P02.dwg

© 2015 Westwood Professional Services, Inc.

LEGEND:

- FACILITY AS PART OF PREVIOUS PLANS
- PROPOSED FACILITY
- PROPOSED ARTERIAL ROAD AND CRANE PATH
- PROPOSED ARTERIAL ROAD
- PROPOSED TURBINE ROAD AND CRANE PATH
- PROPOSED FACILITY ROAD
- PROPOSED CRANE PATH
- PROPOSED 6% OR GREATER ROAD GRADE
- DL — PROPOSED DISTURBANCE LIMITS
- AA — PROPOSED ACTIVITY AREA
- P-PUG — PROPOSED UNDERGROUND COLLECTION
- P-POH — PROPOSED OVERHEAD COLLECTION
- P-POH — PROPOSED 230 kV TRANSMISSION
- PROPOSED POTABLE WATERMAIN
- PROPOSED NON-POTABLE WATERMAIN
- PROPOSED SANITARY SEWER/FORCEMAIN
- POH — PROPOSED OVERHEAD POWER
- ROADWAY AS PART OF PREVIOUS PLANS ISSUED FOR PERMIT
- EX. DIRT ROAD/TRAIL
- X — X — EX. FENCE
- EX. CULVERT
- TUG — EX. TELEPHONE LINE
- POH — EX. OVERHEAD POWER
- FOP — EX. FIBER OPTIC LINE
- WAT — EX. WATER LINE
- GAS — EX. GAS PIPELINE
- 7480 — EX. 10' CONTOURS
- EX. 2' CONTOURS
- EX. TREE LINE
- EX. WATERWAY (GIS)

TEMPORARY SEDIMENTATION BASIN
TOPSOIL STORAGE AREA
BATCH PLANT
EAST DEADMAN LAYDOWN YARD
24" CMP CULVERT DA=27.9 AC
STOCKPILES
CHOKECHERRY ROAD (REFER TO PHASE I HAUL ROAD PLANS FOR DETAILS)
18" CMP CULVERT DA=0.0 AC
TRAILERS AND PARKING
18" CMP CULVERT DA=4.3 AC
EAST DEADMAN LAYDOWN YARD
ELECTRICAL EQUIPMENT
DOUBLE CONTAINED FUEL STORAGE
TEMPORARY SEDIMENTATION BASIN
TOPSOIL STORAGE AREA
LAYDOWN AND STORAGE AREA
POTENTIAL FUTURE CONNECTION TO EXISTING WATERMAIN
TOPSOIL STORAGE AREA
SAGE CREEK ROAD
7130
7140
7150
7160

KEY MAP

Westwood Professional Services, Inc.
7699 Anagram Drive
Eden Prairie, MN 55344

PHONE 952-937-5150
FAX 952-937-5822
TOLL FREE 1-888-937-5150

www.westwoodps.com

Designed:	DK/KM
Checked:	RC/PC
Drawn:	KM/TR
Record Drawing by/date:	

Revisions:

#	DATE	DESCRIPTION

Prepared for:

Power Company of Wyoming LLC
555 Seventeenth Street, Suite 2400
Denver, CO 80202 USA

0' 100' 200' 300'

Chokecherry and Sierra Madre Wind Energy Project

Carbon County, Wyoming

East Deadman Laydown Yard

Phase I Wind Development Area Wind Turbine Sites & Related Infrastructure
NOT FOR CONSTRUCTION

Date: 01/05/15

Sheet: 228 OF 254

20111120-11FP-P02.dwg

© 2015 Westwood Professional Services, Inc.

LEGEND:

- FACILITY AS PART OF PREVIOUS PLANS
- PROPOSED FACILITY
- PROPOSED ARTERIAL ROAD AND CRANE PATH
- PROPOSED ARTERIAL ROAD
- PROPOSED TURBINE ROAD AND CRANE PATH
- PROPOSED FACILITY ROAD
- PROPOSED CRANE PATH
- PROPOSED 6% OR GREATER ROAD GRADE
- DL — PROPOSED DISTURBANCE LIMITS
- AA — PROPOSED ACTIVITY AREA
- P-PUG — PROPOSED UNDERGROUND COLLECTION
- P-POH — PROPOSED OVERHEAD COLLECTION
- P-POH — PROPOSED 230 kV TRANSMISSION
- PROPOSED POTABLE WATERMAIN
- PROPOSED NON-POTABLE WATERMAIN
- PROPOSED SANITARY SEWER/FORCEMAIN
- POH — PROPOSED OVERHEAD POWER
- ROADWAY AS PART OF PREVIOUS PLANS ISSUED FOR PERMIT
- EX. DIRT ROAD/TRAIL
- X — X — EX. FENCE
- EX. CULVERT
- TUG — EX. TELEPHONE LINE
- POH — EX. OVERHEAD POWER
- FOP — EX. FIBER OPTIC LINE
- WAT — EX. WATER LINE
- GAS — EX. GAS PIPELINE
- 7480 — EX. 10' CONTOURS
- EX. 2' CONTOURS
- EX. TREE LINE
- EX. WATERWAY (GIS)

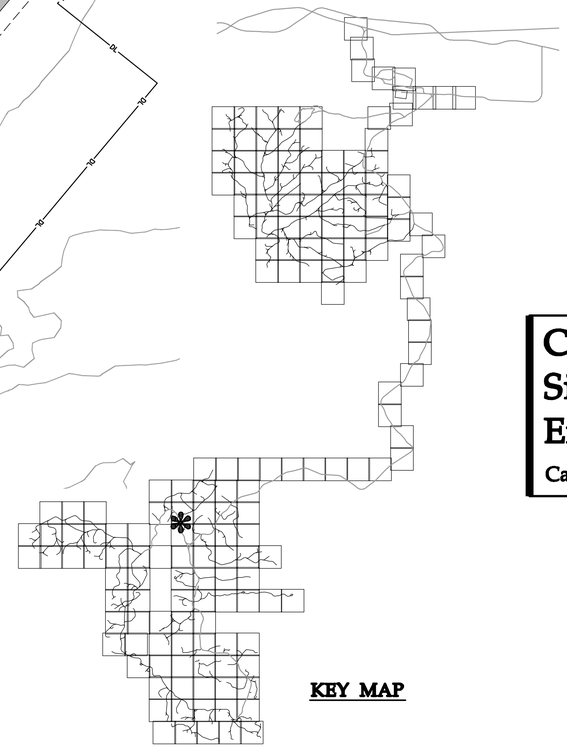

KEY MAP

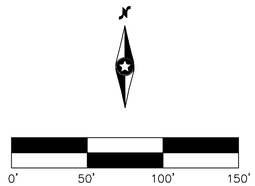

Westwood Professional Services, Inc.
7699 Anagram Drive
Eden Prairie, MN 55344

PHONE 952-937-5150
FAX 952-937-5822
TOLL FREE 1-888-937-5150

www.westwoodps.com

Designed: DK/KM
Checked: RC/PC
Drawn: KM/TR
Record Drawing by/date:

Revisions:

#	DATE	DESCRIPTION

Prepared for:

Power Company of Wyoming LLC
555 Seventeenth Street, Suite 2400
Denver, CO 80202 USA

Chokecherry and Sierra Madre Wind Energy Project

Carbon County, Wyoming

McCarthy Substation

Phase I Wind Development Area Wind Turbine Sites & Related Infrastructure
NOT FOR CONSTRUCTION

Date: 01/05/15
Sheet: 229 OF 254

20111120-11FP-P02.dwg

© 2015 Westwood Professional Services, Inc.

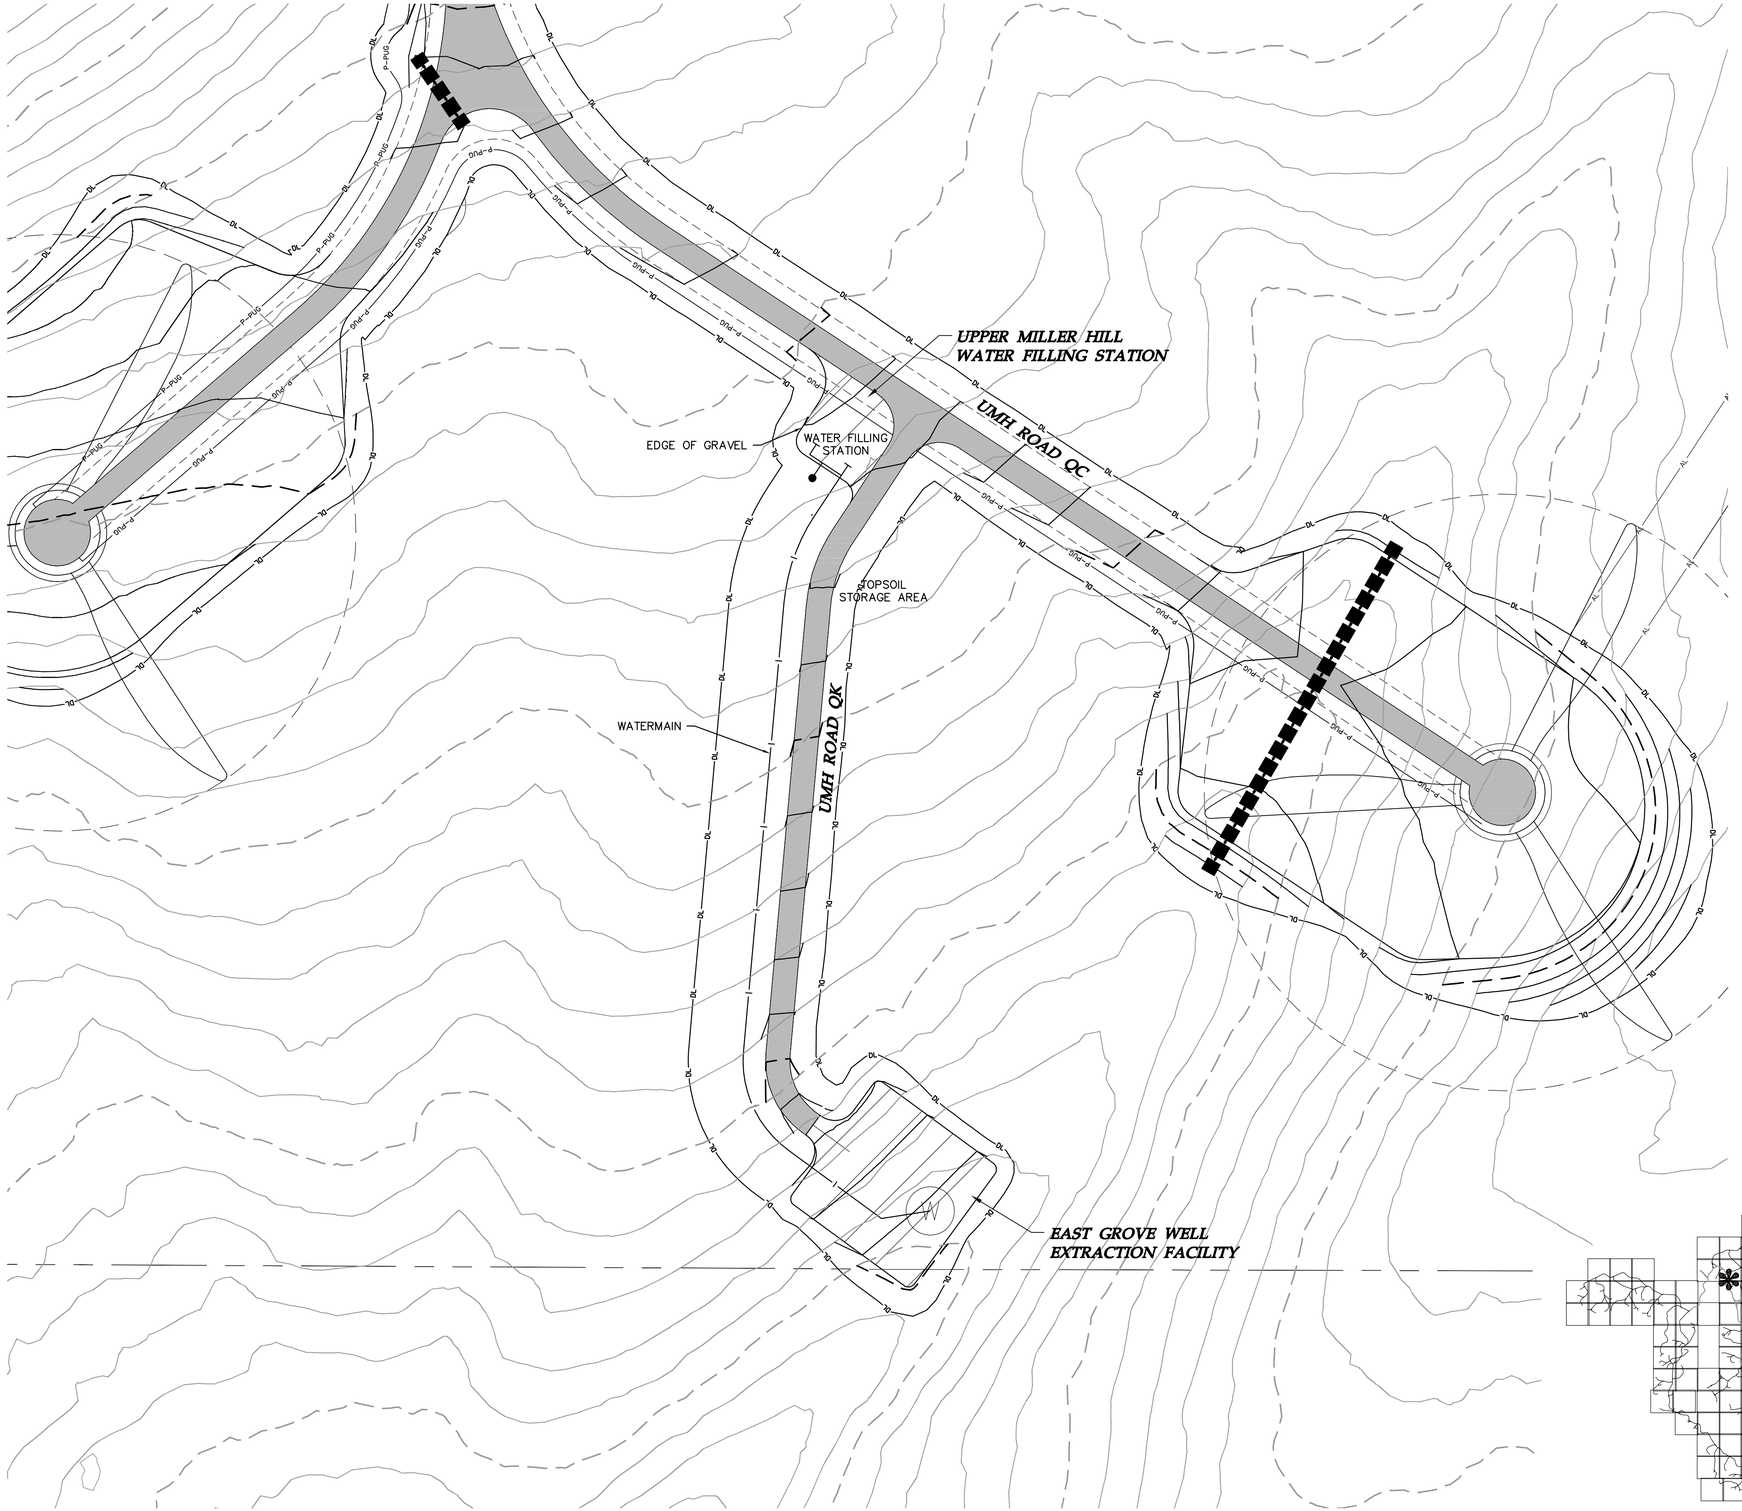

LEGEND:

- FACILITY AS PART OF PREVIOUS PLANS
- PROPOSED FACILITY
- PROPOSED ARTERIAL ROAD AND CRANE PATH
- PROPOSED ARTERIAL ROAD
- PROPOSED TURBINE ROAD AND CRANE PATH
- PROPOSED FACILITY ROAD
- PROPOSED CRANE PATH
- PROPOSED 6% OR GREATER ROAD GRADE
- DL — PROPOSED DISTURBANCE LIMITS
- AA — PROPOSED ACTIVITY AREA
- P-PUG — PROPOSED UNDERGROUND COLLECTION
- P-POH — PROPOSED OVERHEAD COLLECTION
- P-PGH — PROPOSED 230 kV TRANSMISSION
- PROPOSED POTABLE WATERMAIN
- PROPOSED NON-POTABLE WATERMAIN
- PROPOSED SANITARY SEWER/FORCEMAIN
- PGH — PROPOSED OVERHEAD POWER
- ROADWAY AS PART OF PREVIOUS PLANS ISSUED FOR PERMIT
- EX. DIRT ROAD/TRAIL
- X — X — EX. FENCE
- EX. CULVERT
- TUG — EX. TELEPHONE LINE
- POH — EX. OVERHEAD POWER
- FOP — EX. FIBER OPTIC LINE
- WAT — EX. WATER LINE
- GAS — EX. GAS PIPELINE
- 7480 — EX. 10' CONTOURS
- EX. 2' CONTOURS
- EX. TREE LINE
- EX. WATERWAY (GIS)

KEY MAP

Westwood Professional Services, Inc.
7699 Anagram Drive
Eden Prairie, MN 55344

PHONE 952-937-5150
FAX 952-937-5822
TOLL FREE 1-888-937-5150

www.westwoodps.com

Designed: DK/KM
Checked: RC/PC
Drawn: KM/TR
Record Drawing by/date:

Revisions:

#	DATE	DESCRIPTION

Prepared for:

Power Company of Wyoming LLC
555 Seventeenth Street, Suite 2400
Denver, CO 80202 USA

0' 50' 100' 150'

Chokecherry and Sierra Madre Wind Energy Project

Carbon County, Wyoming

Upper Miller Hill Water Filling Station

Phase I Wind Development Area Wind Turbine Sites & Related Infrastructure
NOT FOR CONSTRUCTION

Date: 01/05/15
Sheet: 230 OF 254

20111120-11FP-P02.dwg

© 2015 Westwood Professional Services, Inc.

LEGEND:

- FACILITY AS PART OF PREVIOUS PLANS
- PROPOSED FACILITY
- PROPOSED ARTERIAL ROAD AND CRANE PATH
- PROPOSED ARTERIAL ROAD
- PROPOSED TURBINE ROAD AND CRANE PATH
- PROPOSED FACILITY ROAD
- PROPOSED CRANE PATH
- PROPOSED 6% OR GREATER ROAD GRADE
- DL — PROPOSED DISTURBANCE LIMITS
- AA — PROPOSED ACTIVITY AREA
- P-PUG — PROPOSED UNDERGROUND COLLECTION
- P-POH — PROPOSED OVERHEAD COLLECTION
- P-POH — PROPOSED 230 kV TRANSMISSION
- PROPOSED POTABLE WATERMAIN
- PROPOSED NON-POTABLE WATERMAIN
- PROPOSED SANITARY SEWER/FORCEMAIN
- POH — PROPOSED OVERHEAD POWER
- ROADWAY AS PART OF PREVIOUS PLANS ISSUED FOR PERMIT
- EX. DIRT ROAD/TRAIL
- X — X — EX. FENCE
- EX. CULVERT
- TUG — EX. TELEPHONE LINE
- POH — EX. OVERHEAD POWER
- FOP — EX. FIBER OPTIC LINE
- WAT — EX. WATER LINE
- GAS — EX. GAS PIPELINE
- 7480 — EX. 10' CONTOURS
- EX. 2' CONTOURS
- EX. TREE LINE
- EX. WATERWAY (GIS)

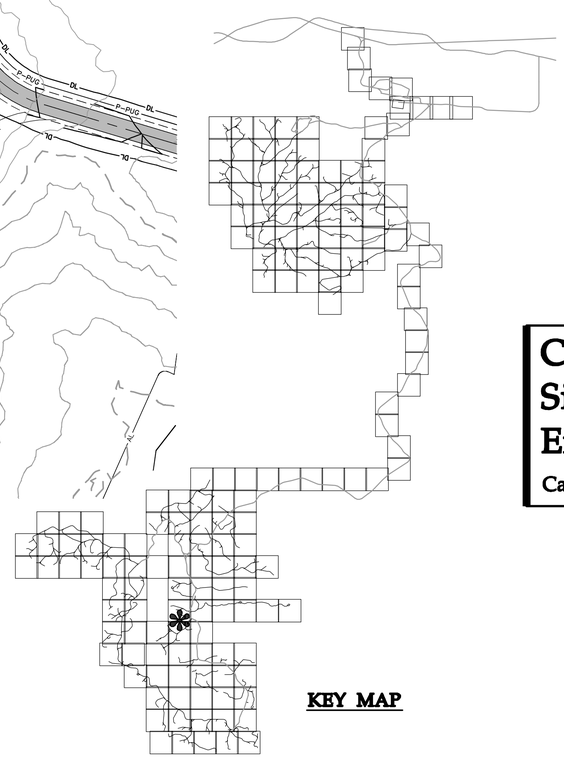

KEY MAP

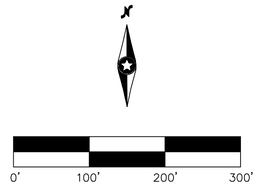

Westwood Professional Services, Inc.
7699 Anagram Drive
Eden Prairie, MN 55344

PHONE 952-937-5150
FAX 952-937-5822
TOLL FREE 1-888-937-5150

www.westwoodps.com

Designed:	DK/KM
Checked:	RC/PC
Drawn:	KM/TR
Record Drawing by/date:	

Revisions: #	DATE	DESCRIPTION

Prepared for:

Power Company of Wyoming LLC
555 Seventeenth Street, Suite 2400
Denver, CO 80202 USA

Chokecherry and Sierra Madre Wind Energy Project

Carbon County, Wyoming

Miller Hill Laydown Yard

Phase I Wind Development Area Wind Turbine Sites & Related Infrastructure
NOT FOR CONSTRUCTION

Date: 01/05/15

Sheet: 231 OF 254

20111120-11FP-P02.dwg

© 2015 Westwood Professional Services, Inc.

LEGEND:

- FACILITY AS PART OF PREVIOUS PLANS
- PROPOSED FACILITY
- PROPOSED ARTERIAL ROAD AND CRANE PATH
- PROPOSED ARTERIAL ROAD
- PROPOSED TURBINE ROAD AND CRANE PATH
- PROPOSED FACILITY ROAD
- PROPOSED CRANE PATH
- PROPOSED 6% OR GREATER ROAD GRADE
- DL — PROPOSED DISTURBANCE LIMITS
- AA — PROPOSED ACTIVITY AREA
- P-PUG — PROPOSED UNDERGROUND COLLECTION
- P-POH — PROPOSED OVERHEAD COLLECTION
- P-POH — PROPOSED 230 kV TRANSMISSION
- PROPOSED POTABLE WATERMAIN
- PROPOSED NON-POTABLE WATERMAIN
- PROPOSED SANITARY SEWER/FORCEMAIN
- POH — PROPOSED OVERHEAD POWER
- ROADWAY AS PART OF PREVIOUS PLANS ISSUED FOR PERMIT
- EX. DIR ROAD/TRAIL
- X — X — EX. FENCE
- EX. CULVERT
- TUG — EX. TELEPHONE LINE
- POH — EX. OVERHEAD POWER
- FOP — EX. FIBER OPTIC LINE
- WAT — EX. WATER LINE
- GAS — EX. GAS PIPELINE
- 7480 — EX. 10' CONTOURS
- EX. 2' CONTOURS
- EX. TREE LINE
- EX. WATERWAY (GIS)

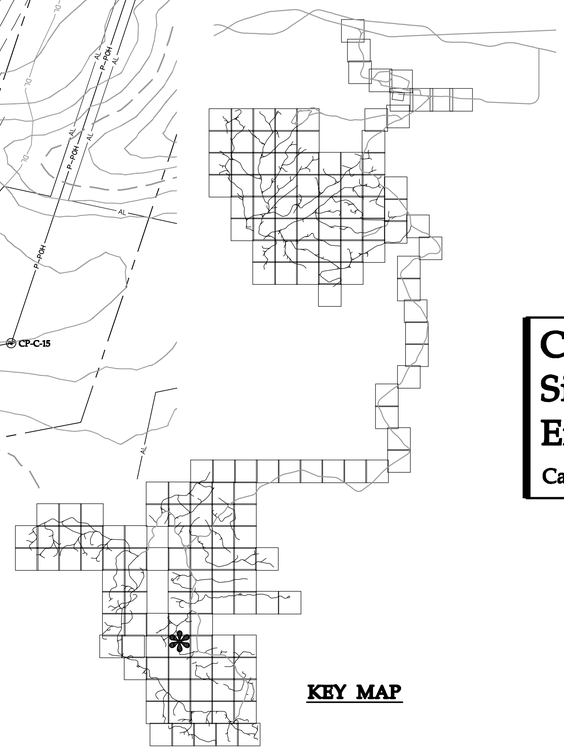

KEY MAP

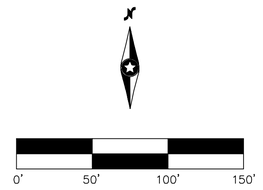

Westwood Professional Services, Inc.
7699 Anagram Drive
Eden Prairie, MN 55344

PHONE 952-937-5150
FAX 952-937-5822
TOLL FREE 1-888-937-5150

www.westwoodps.com

Designed: DK/KM
Checked: RC/PC
Drawn: KM/TR
Record Drawing by/date:

Revisions:

#	DATE	DESCRIPTION

Prepared for:

Power Company of Wyoming LLC
555 Seventeenth Street, Suite 2400
Denver, CO 80202 USA

Chokecherry and Sierra Madre Wind Energy Project

Carbon County, Wyoming

Pine Grove Substation

Phase I Wind Development Area Wind Turbine Sites & Related Infrastructure
NOT FOR CONSTRUCTION

Date: 01/05/15
Sheet: 232 OF 254

20111120-11FP-P02.dwg

© 2015 Westwood Professional Services, Inc.

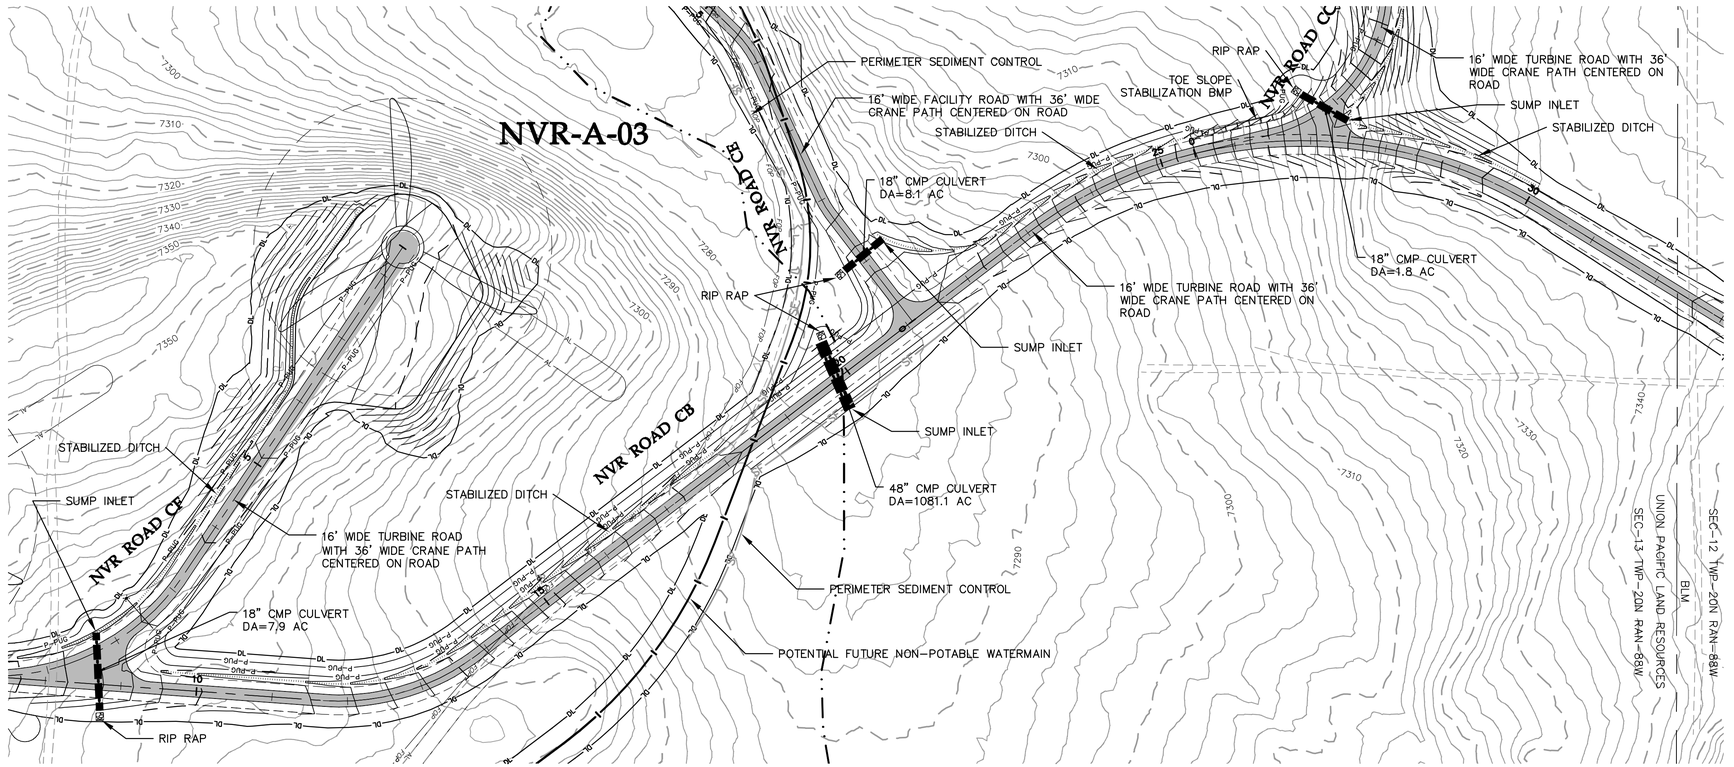

NVR Road CB 8+00 to 32+00

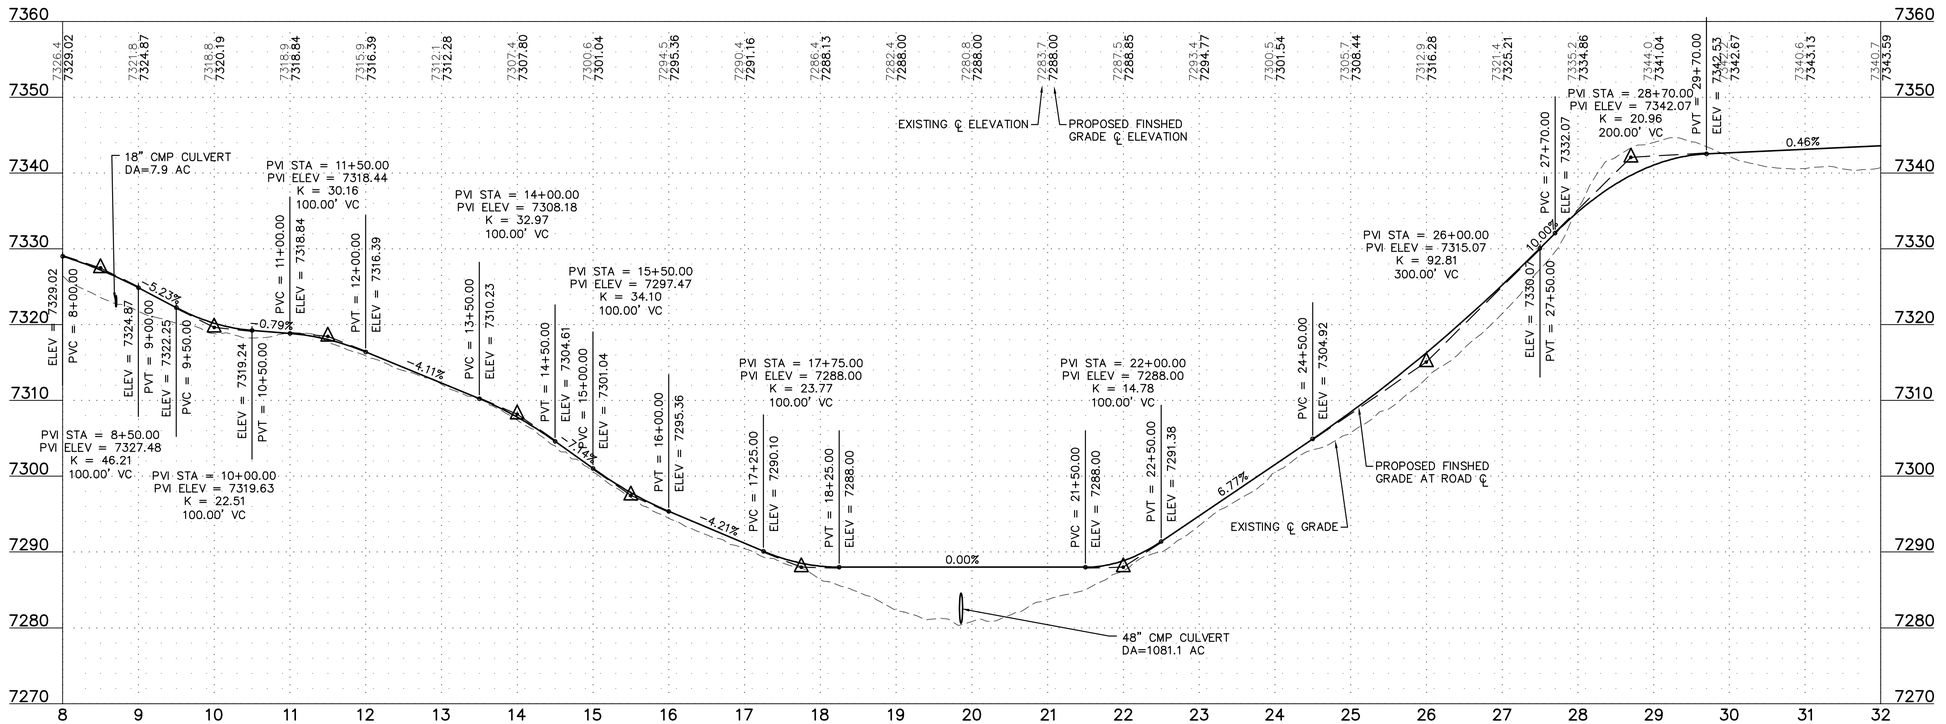

Westwood Professional Services, Inc.
7699 Anagram Drive
Eden Prairie, MN 55344

PHONE 952-937-5150
FAX 952-937-5822
TOLL FREE 1-888-937-5150

www.westwoodps.com

Designed:	DK/KM
Checked:	RC
Drawn:	ZW
Record Drawing by/date:	

Revisions:

#	DATE	DESCRIPTION

Prepared for:

Power Company of Wyoming LLC
555 Seventeenth Street, Suite 2400
Denver, CO 80202 USA

LEGEND:

- PROPOSED ROAD AND CRANE PATH
- PROPOSED CRANE PATH
- PROPOSED CULVERT
- PROPOSED 10' CONTOURS
- PROPOSED 2' CONTOURS
- DL — PROPOSED DISTURBANCE LIMITS
- AL — PROPOSED ACTIVITY AREA
- P-PUG — PROPOSED UNDERGROUND COLLECTION
- P-POH — PROPOSED OVERHEAD COLLECTION
- PROPOSED WATERMAIN
- POH — PROPOSED OVERHEAD POWER
- ROADWAY AS PART OF PREVIOUS PLANS ISSUED FOR PERMIT
- EXISTING DIRT ROAD/TRAIL
- EXISTING FENCE
- EXISTING CULVERT
- POH — EXISTING OVERHEAD POWER
- FOP — EXISTING FIBER OPTIC LINE
- 7480 — EXISTING 10' CONTOURS
- EXISTING 2' CONTOURS
- EXISTING TREE LINE
- EXISTING WATERWAY (GIS)
- TURBINE LOCATION
- XXX-X-XX — TURBINE NUMBER
- SF — PROPOSED PERIMETER SEDIMENT CONTROL
- PROPOSED DITCH

Chokecherry and Sierra Madre Wind Energy Project

Carbon County, Wyoming

NVR Road CB 8+00 to 32+00

Phase I Wind Development Area Wind Turbine Sites & Related Infrastructure
NOT FOR CONSTRUCTION

Date: 01/05/15

Sheet: 233 OF 254

20111120-12ST-P02.dwg

© 2015 Westwood Professional Services, Inc.

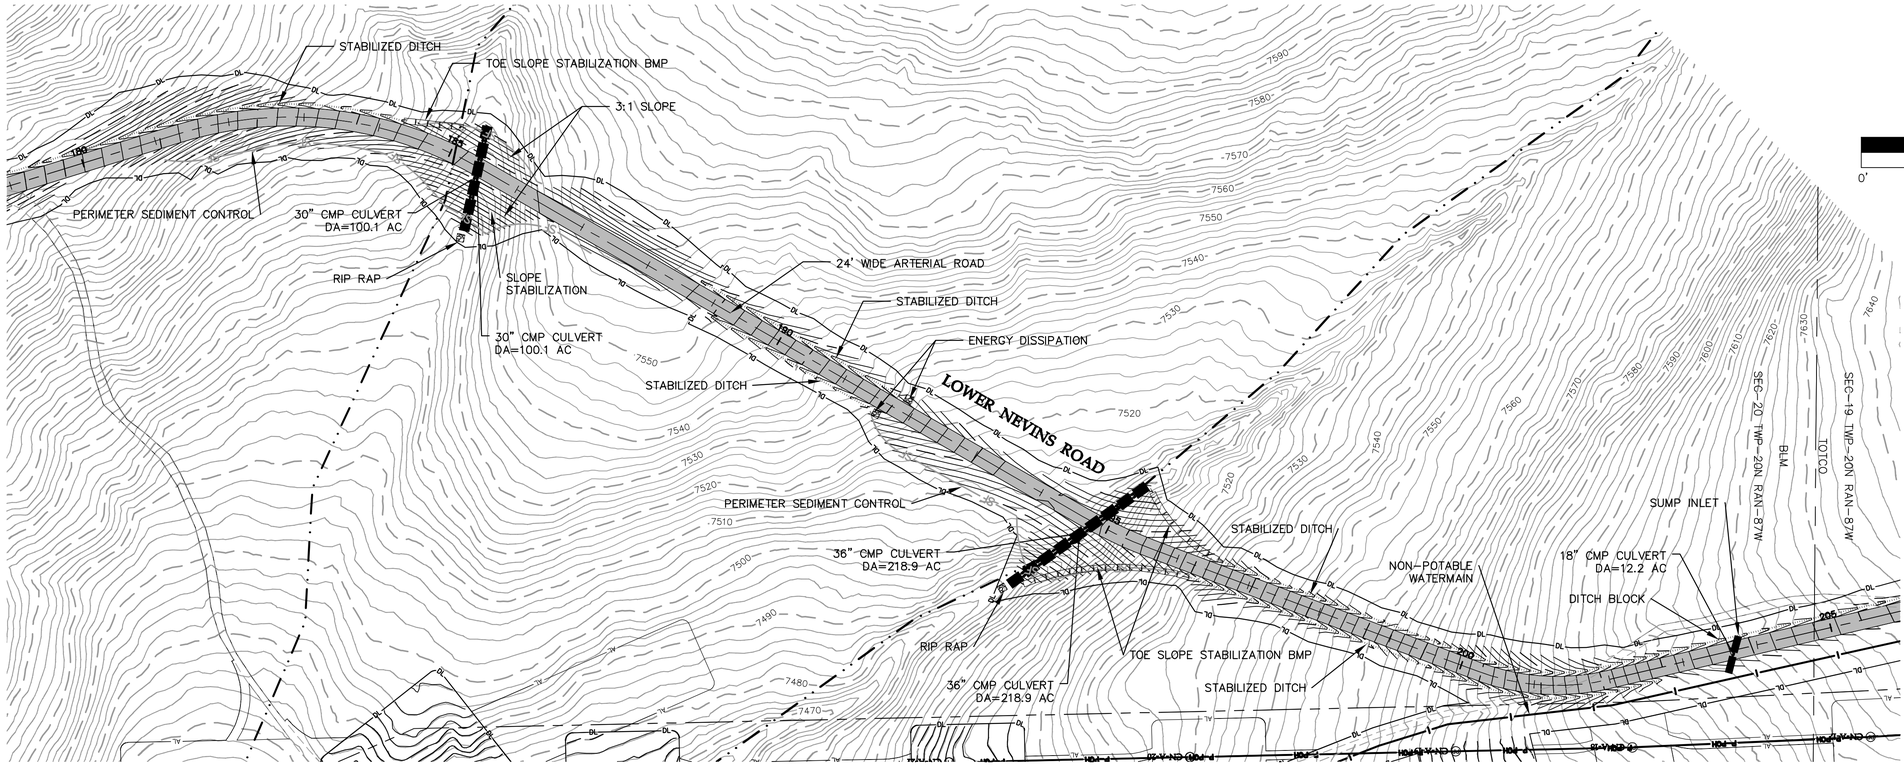

Lower Nevins Road 180+00 to 204+00

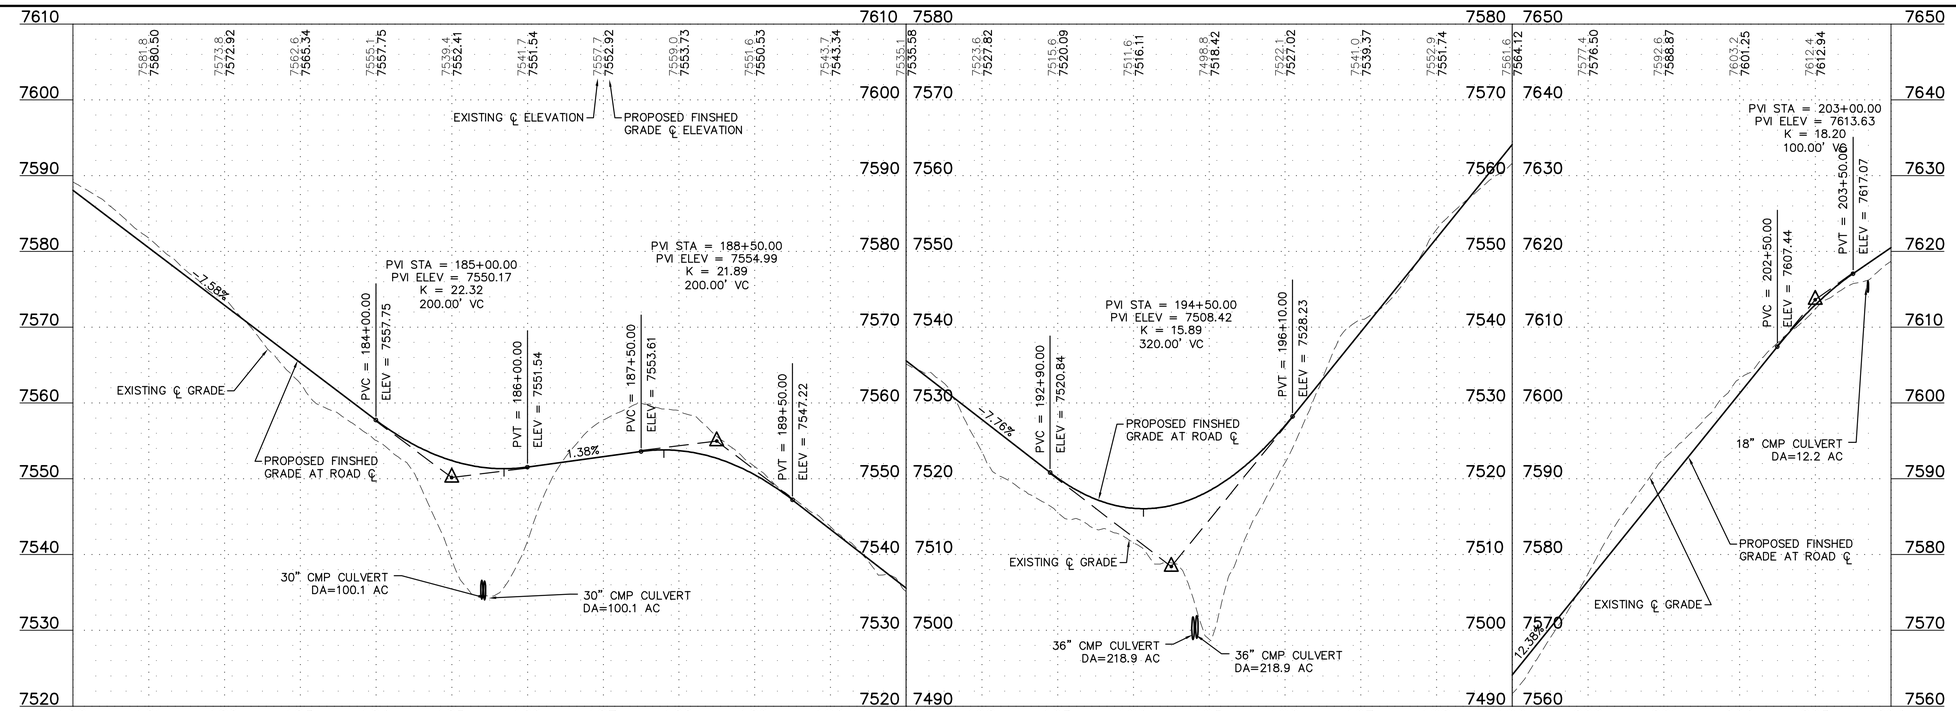

Westwood Professional Services, Inc.
7699 Anagram Drive
Eden Prairie, MN 55344

PHONE 952-937-5150
FAX 952-937-5822
TOLL FREE 1-888-937-5150

www.westwoodps.com

Designed:	DK/KM
Checked:	RC
Drawn:	ZW
Record Drawing by/date:	

Revisions:

#	DATE	DESCRIPTION

Prepared for:

Power Company of Wyoming LLC
555 Seventeenth Street, Suite 2400
Denver, CO 80202 USA

LEGEND:

- PROPOSED ROAD AND CRANE PATH
- PROPOSED CRANE PATH
- PROPOSED CULVERT
- PROPOSED 10' CONTOURS
- PROPOSED 2' CONTOURS
- DL — PROPOSED DISTURBANCE LIMITS
- AL — PROPOSED ACTIVITY AREA
- P-PUG — PROPOSED UNDERGROUND COLLECTION
- P-POH — PROPOSED OVERHEAD COLLECTION
- PROPOSED WATERMAIN
- POH — PROPOSED OVERHEAD POWER
- ROADWAY AS PART OF PREVIOUS PLANS ISSUED FOR PERMIT
- EXISTING DIRT ROAD/TRAIL
- EXISTING FENCE
- EXISTING CULVERT
- POH — EXISTING OVERHEAD POWER
- FOP — EXISTING FIBER OPTIC LINE
- 7480 — EXISTING 10' CONTOURS
- EXISTING 2' CONTOURS
- EXISTING TREE LINE
- EXISTING WATERWAY (GIS)
- TURBINE LOCATION
- XXX-X-XX — TURBINE NUMBER
- SF — PROPOSED PERIMETER SEDIMENT CONTROL
- PROPOSED DITCH

Chokecherry and Sierra Madre Wind Energy Project

Carbon County, Wyoming

Lower Nevins Road 180+00 to 204+00

Phase I Wind Development Area Wind Turbine Sites & Related Infrastructure
NOT FOR CONSTRUCTION

Date: 01/05/15

Sheet: 234 OF 254

20111120-12ST-P02.dwg

© 2015 Westwood Professional Services, Inc.

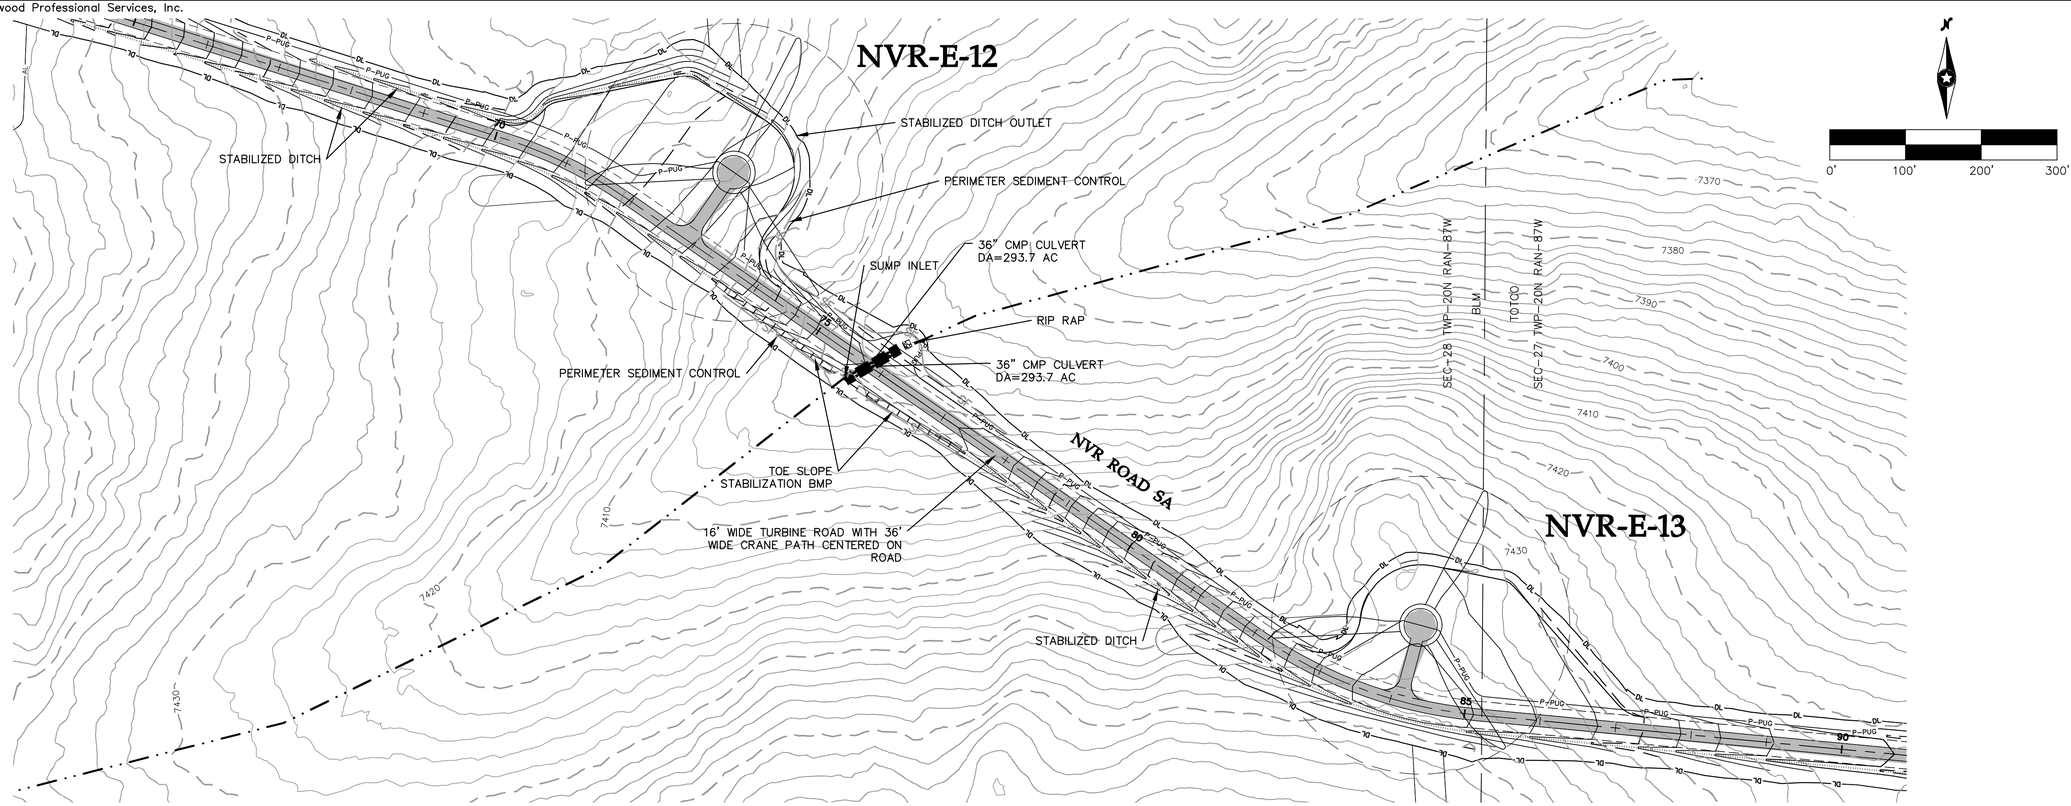

NVR Road SA 66+00 to 90+00

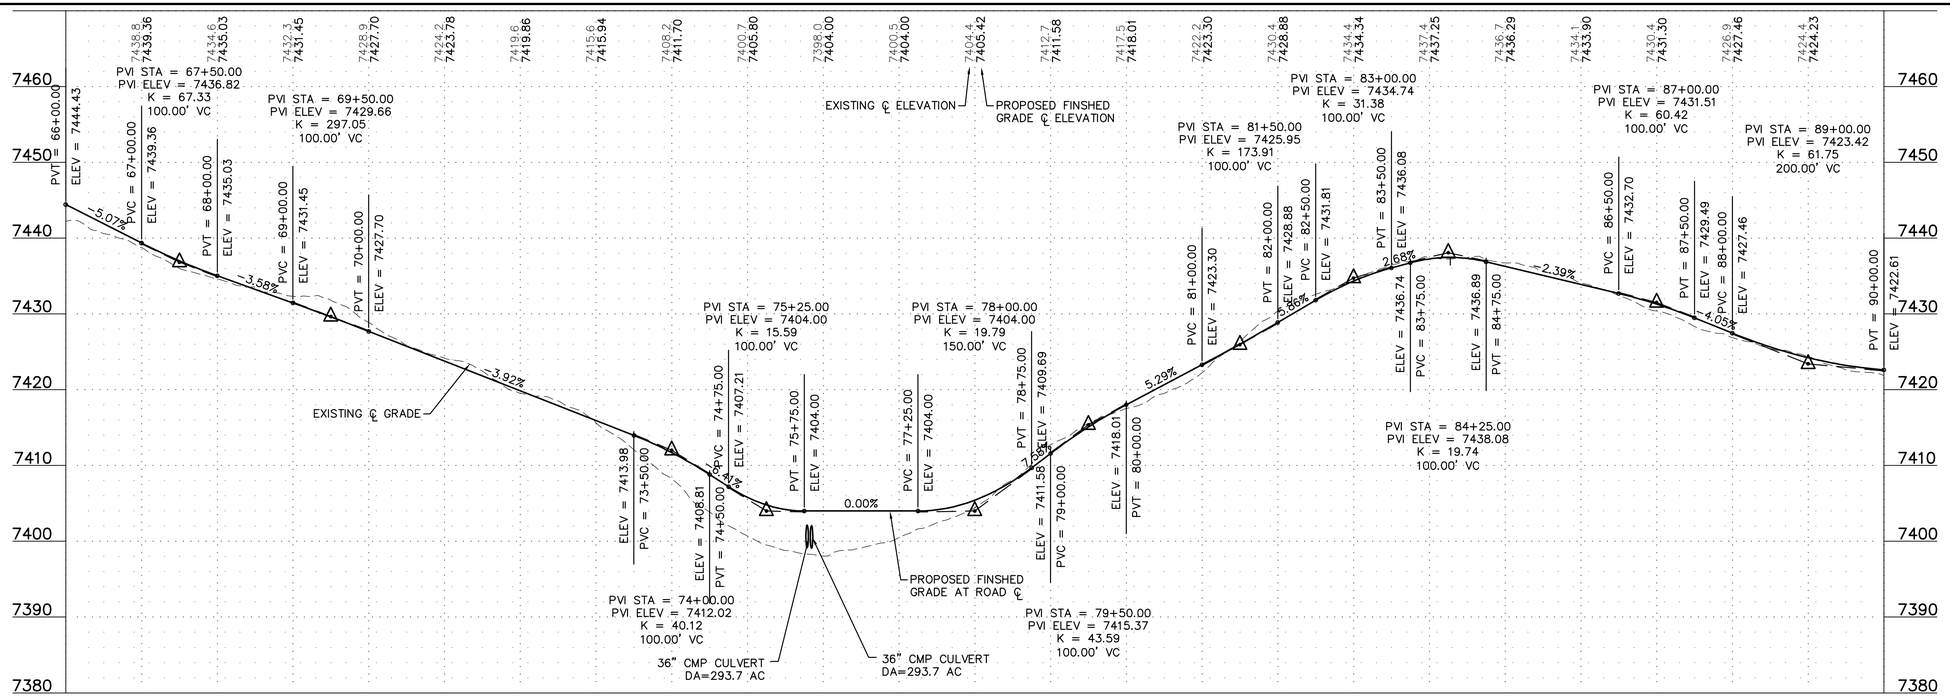

Westwood Professional Services, Inc.
7699 Anagram Drive
Eden Prairie, MN 55344

PHONE 952-937-5150
FAX 952-937-5822
TOLL FREE 1-888-937-5150

www.westwoodps.com

Designed:	DK/KM
Checked:	RC
Drawn:	ZW
Record Drawing by/date:	

Revisions:

#	DATE	DESCRIPTION

Prepared for:

Power Company of Wyoming LLC
555 Seventeenth Street, Suite 2400
Denver, CO 80202 USA

LEGEND:

- PROPOSED ROAD AND CRANE PATH
- PROPOSED CRANE PATH
- PROPOSED CULVERT
- PROPOSED 10' CONTOURS
- PROPOSED 2' CONTOURS
- DL — PROPOSED DISTURBANCE LIMITS
- AL — PROPOSED ACTIVITY AREA
- P-PUG — PROPOSED UNDERGROUND COLLECTION
- P-POH — PROPOSED OVERHEAD COLLECTION
- PROPOSED WATERMAIN
- POH — PROPOSED OVERHEAD POWER
- ROADWAY AS PART OF PREVIOUS PLANS ISSUED FOR PERMIT
- EXISTING DIRT ROAD/TRAIL
- EXISTING FENCE
- EXISTING CULVERT
- POH — EXISTING OVERHEAD POWER
- FOP — EXISTING FIBER OPTIC LINE
- 7480 — EXISTING 10' CONTOURS
- EXISTING 2' CONTOURS
- EXISTING TREE LINE
- EXISTING WATERWAY (GIS)
- TURBINE LOCATION
- XXX-X-XX — TURBINE NUMBER
- SF — PROPOSED PERIMETER SEDIMENT CONTROL
- PROPOSED DITCH

Chokecherry and Sierra Madre Wind Energy Project

Carbon County, Wyoming

NVR Road SA 66+00 to 90+00

Phase I Wind Development Area Wind Turbine Sites & Related Infrastructure
NOT FOR CONSTRUCTION

Date: 01/05/15

Sheet: 235 OF 254

20111120-12ST-P02.dwg

© 2015 Westwood Professional Services, Inc.

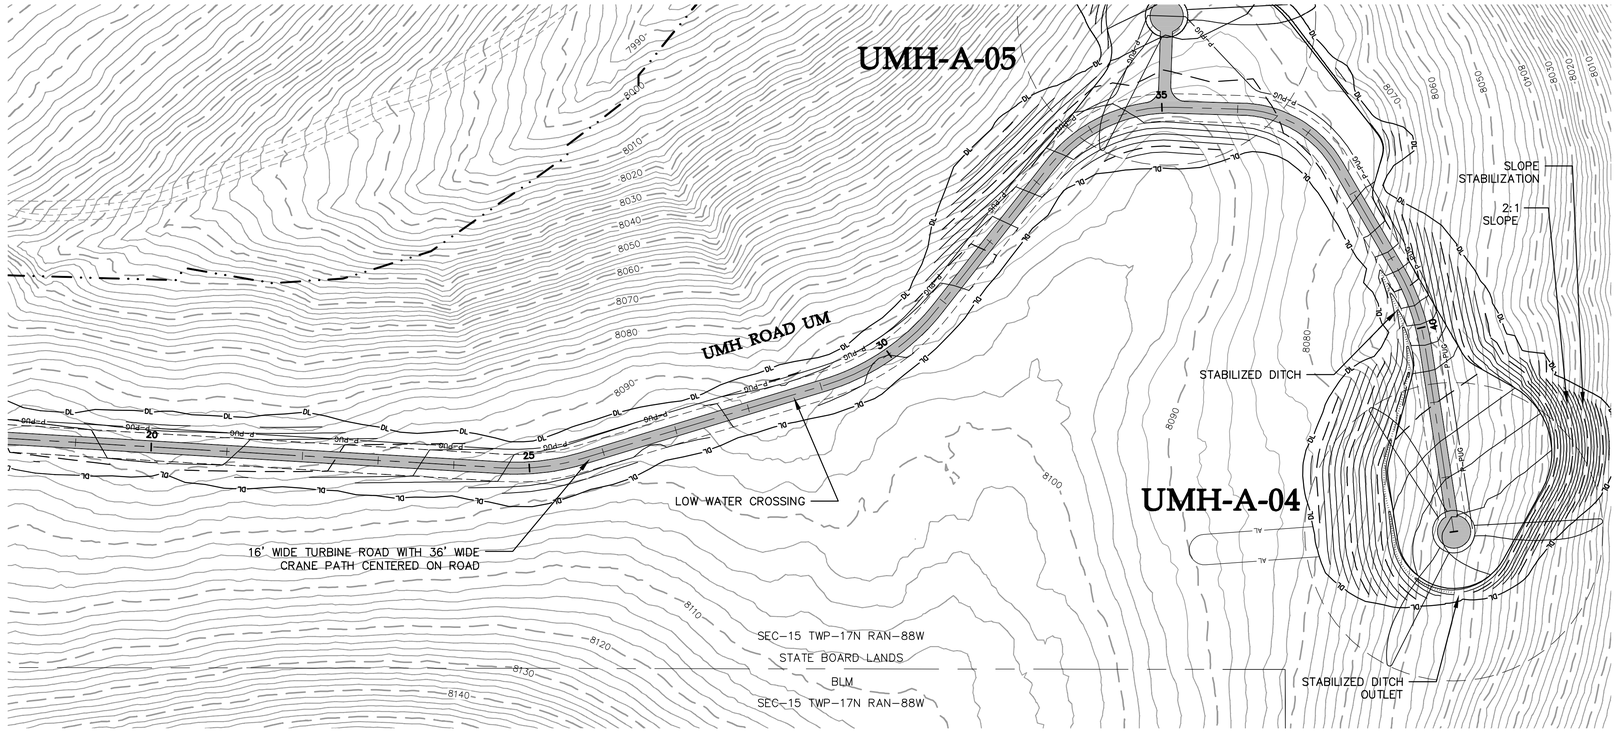

UMH Road UM 19+00 to End

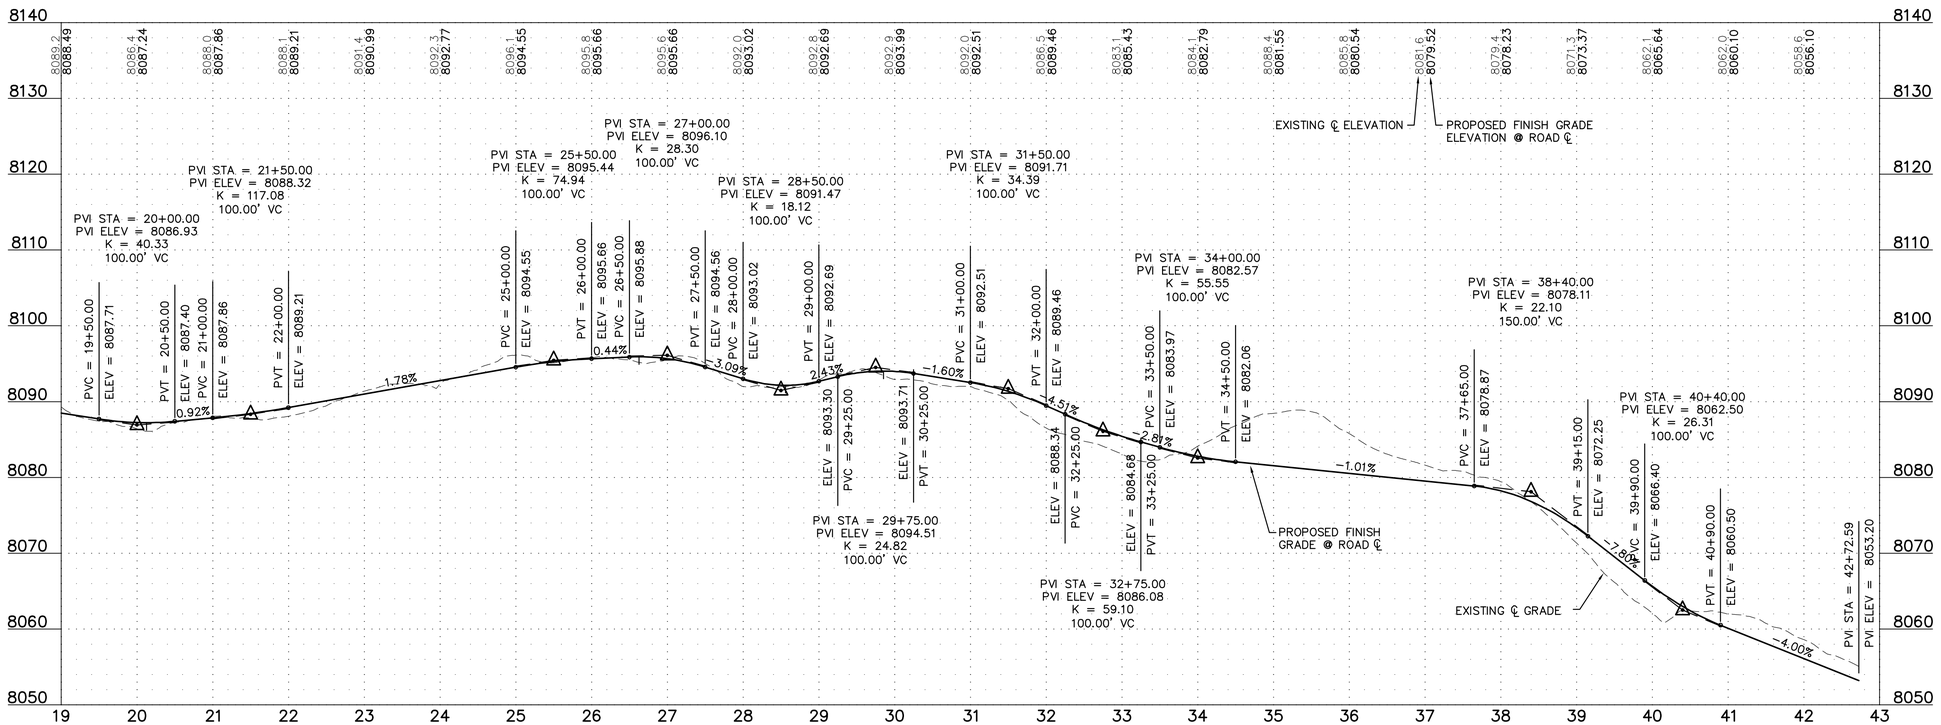

Westwood Professional Services, Inc.
7699 Anagram Drive
Eden Prairie, MN 55344

PHONE 952-937-5150
FAX 952-937-5822
TOLL FREE 1-888-937-5150

www.westwoodps.com

Designed: DK/KM
Checked: RC
Drawn: ZW
Record Drawing by/date:

Revisions:

#	DATE	DESCRIPTION

Prepared for:

Power Company of Wyoming LLC
555 Seventeenth Street, Suite 2400
Denver, CO 80202 USA

LEGEND:

- PROPOSED ROAD AND CRANE PATH
- PROPOSED CRANE PATH
- PROPOSED CULVERT
- PROPOSED 10' CONTOURS
- PROPOSED 2' CONTOURS
- DL — PROPOSED DISTURBANCE LIMITS
- AL — PROPOSED ACTIVITY AREA
- P-PUG — PROPOSED UNDERGROUND COLLECTION
- P-POH — PROPOSED OVERHEAD COLLECTION
- PROPOSED WATERMAIN
- POH — PROPOSED OVERHEAD POWER
- ROADWAY AS PART OF PREVIOUS PLANS ISSUED FOR PERMIT
- EXISTING DIRT ROAD/TRAIL
- X — X — EXISTING FENCE
- EXISTING CULVERT
- POH — EXISTING OVERHEAD POWER
- FOP — EXISTING FIBER OPTIC LINE
- 7480 — EXISTING 10' CONTOURS
- EXISTING 2' CONTOURS
- EXISTING TREE LINE
- EXISTING WATERWAY (GIS)
- TURBINE LOCATION
- XXX-X-XX — TURBINE NUMBER
- SF — PROPOSED PERIMETER SEDIMENT CONTROL
- PROPOSED DITCH

Chokecherry and Sierra Madre Wind Energy Project

Carbon County, Wyoming

UMH Road UM 19+00 to End

Phase I Wind Development Area Wind Turbine Sites & Related Infrastructure
NOT FOR CONSTRUCTION

Date: 01/05/15
Sheet: 236 OF 254

20111120-13ST-P02.dwg

© 2015 Westwood Professional Services, Inc.

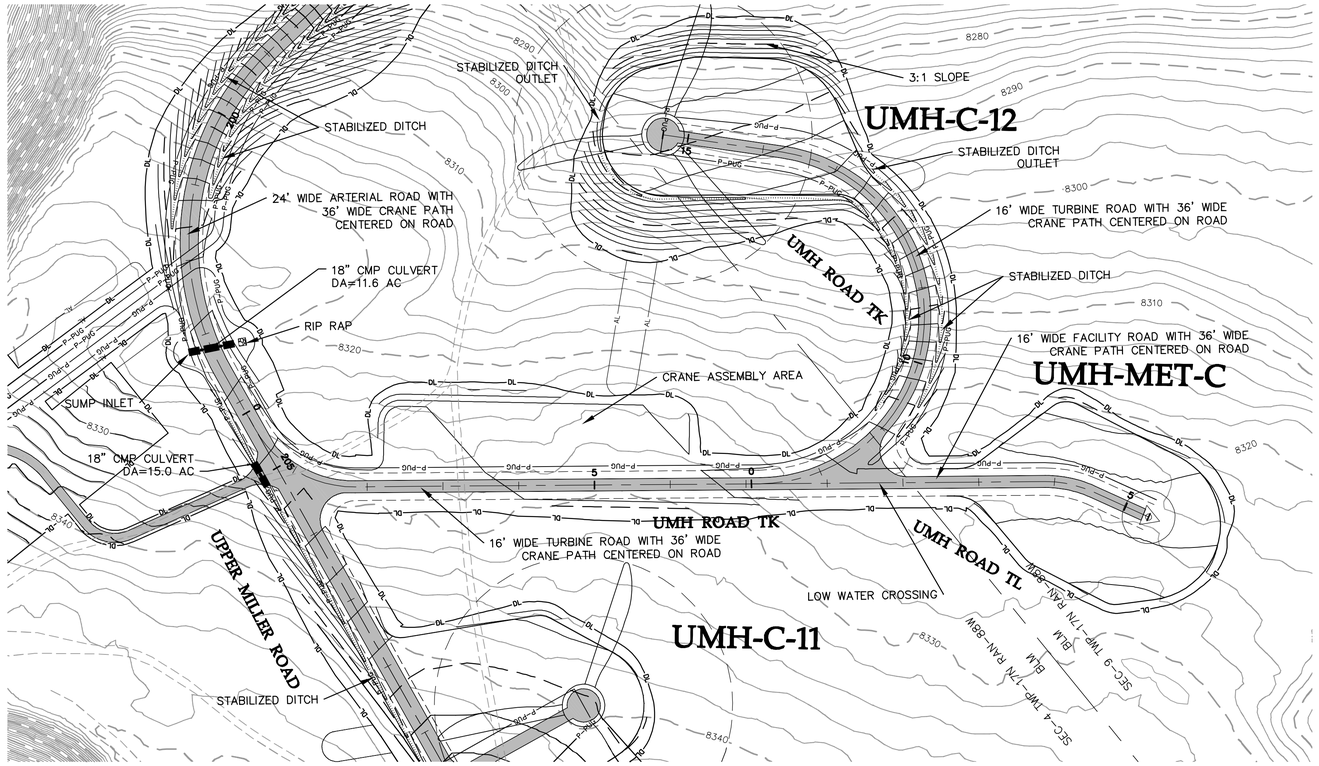

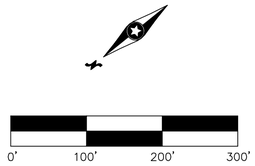

UMH Road TK 0+00 to End & TL 0+00 to End

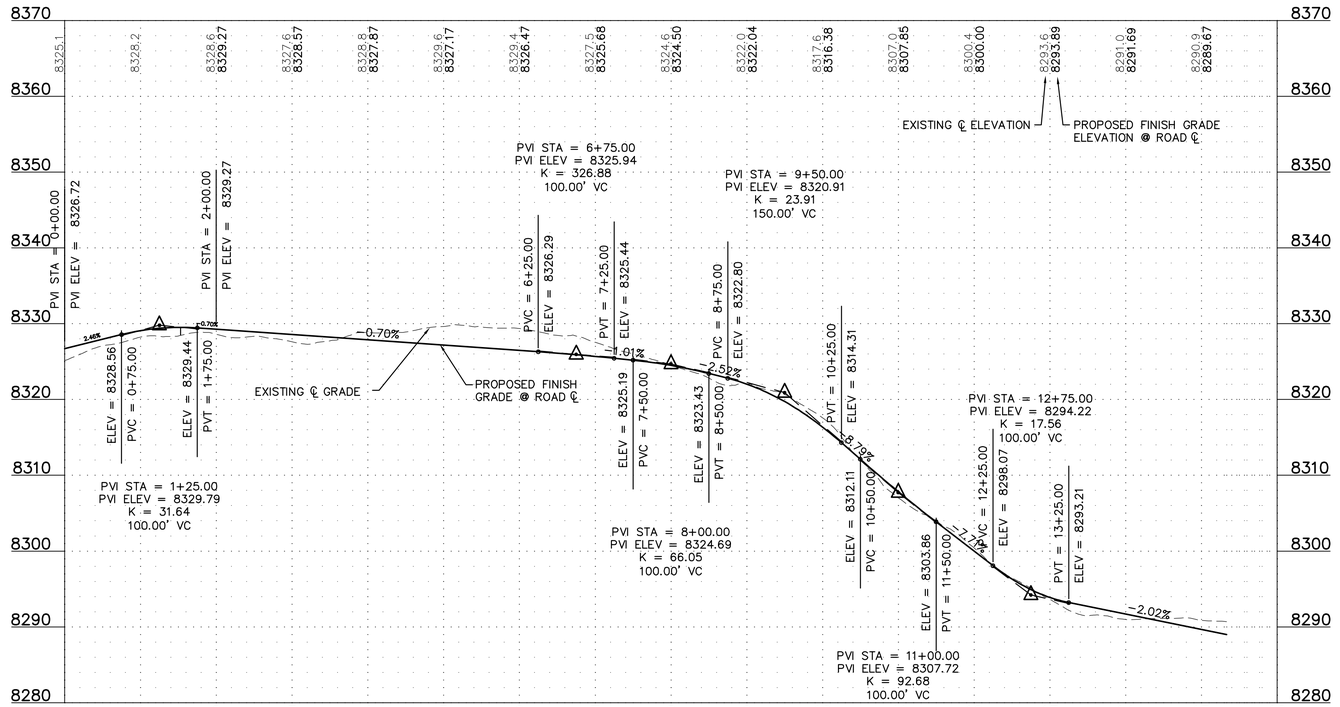

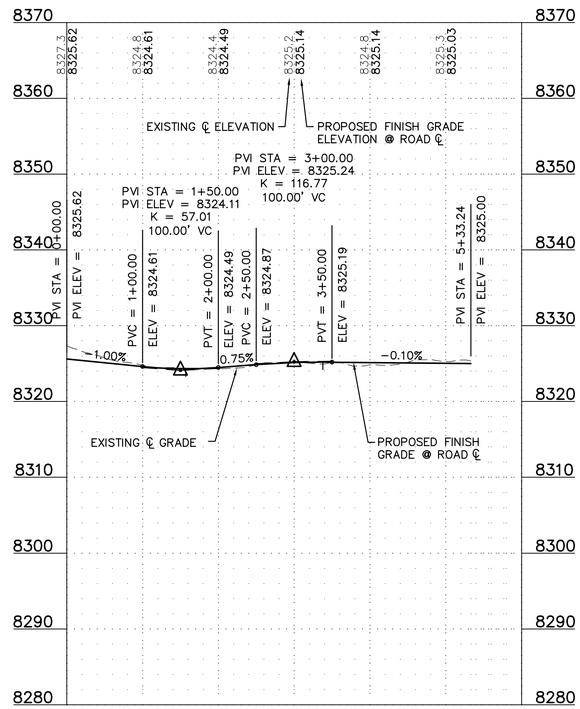

Westwood Professional Services, Inc.
7699 Anagram Drive
Eden Prairie, MN 55344

PHONE 952-937-5150
FAX 952-937-5822
TOLL FREE 1-888-937-5150

www.westwoodps.com

Designed:	DK/KM
Checked:	RC
Drawn:	ZW
Record Drawing by/date:	

Revisions:

#	DATE	DESCRIPTION

Prepared for:

Power Company of Wyoming LLC
555 Seventeenth Street, Suite 2400
Denver, CO 80202 USA

LEGEND:

- PROPOSED ROAD AND CRANE PATH
- PROPOSED CRANE PATH
- PROPOSED CULVERT
- PROPOSED 10' CONTOURS
- PROPOSED 2' CONTOURS
- DL — PROPOSED DISTURBANCE LIMITS
- AL — PROPOSED ACTIVITY AREA
- P-PUG — PROPOSED UNDERGROUND COLLECTION
- P-POH — PROPOSED OVERHEAD COLLECTION
- PROPOSED WATERMAIN
- POH — PROPOSED OVERHEAD POWER
- ROADWAY AS PART OF PREVIOUS PLANS ISSUED FOR PERMIT
- EXISTING DIRT ROAD/TRAIL
- X — X — EXISTING FENCE
- EXISTING CULVERT
- POH — EXISTING OVERHEAD POWER
- FOP — EXISTING FIBER OPTIC LINE
- 7480 — EXISTING 10' CONTOURS
- EXISTING 2' CONTOURS
- EXISTING TREE LINE
- EXISTING WATERWAY (GIS)
- TURBINE LOCATION
- XXX-X-XX — TURBINE NUMBER
- SF — PROPOSED PERIMETER SEDIMENT CONTROL
- PROPOSED DITCH

Chokecherry and Sierra Madre Wind Energy Project

Carbon County, Wyoming

UMH Road TK 0+00 to End & TL 0+00 to End

Phase I Wind Development Area Wind Turbine Sites & Related Infrastructure
NOT FOR CONSTRUCTION

Date: 01/05/15

Sheet: 237 OF 254

20111120-13ST-P02.dwg

© 2015 Westwood Professional Services, Inc.

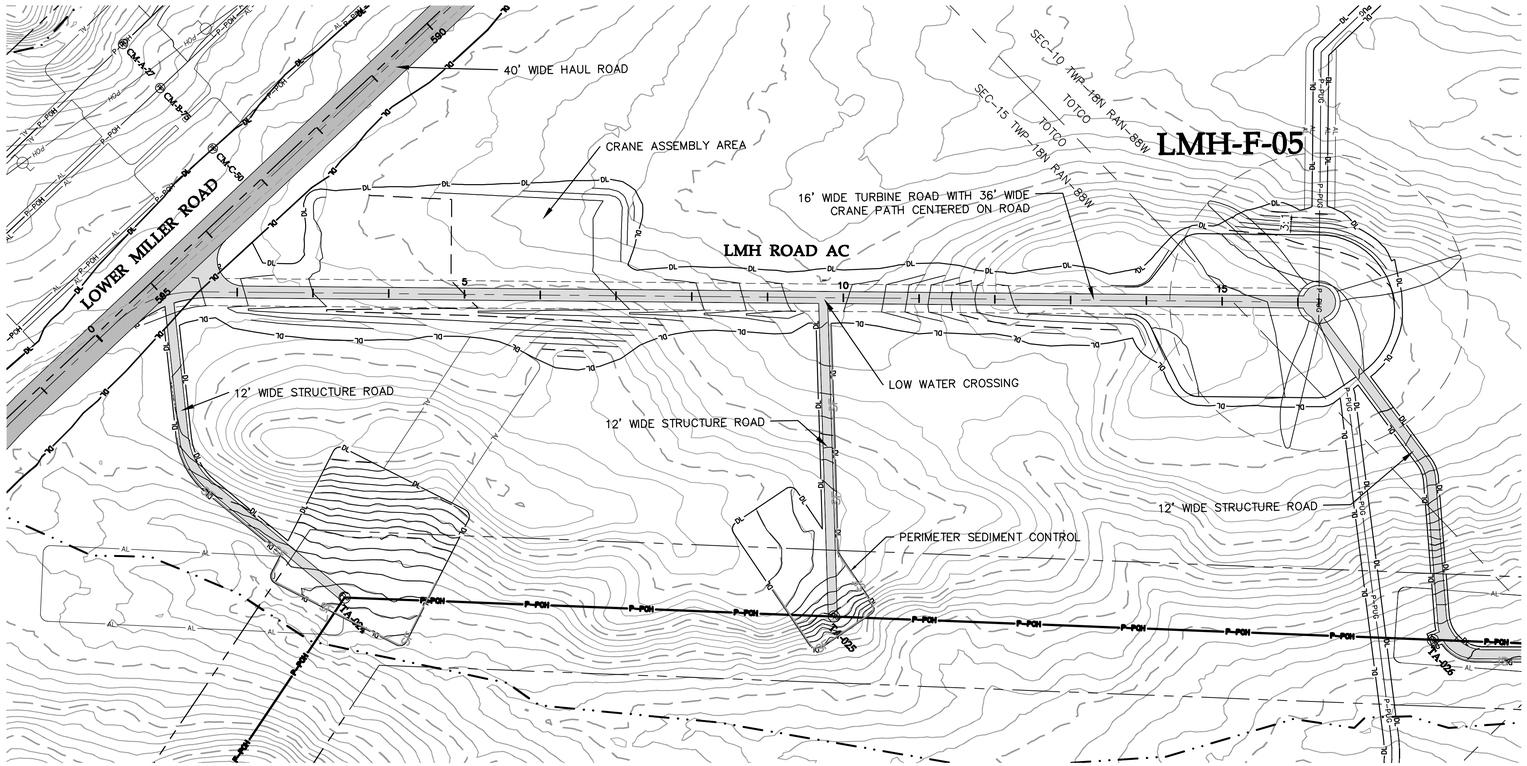

LMH Road AC 0+00 to End

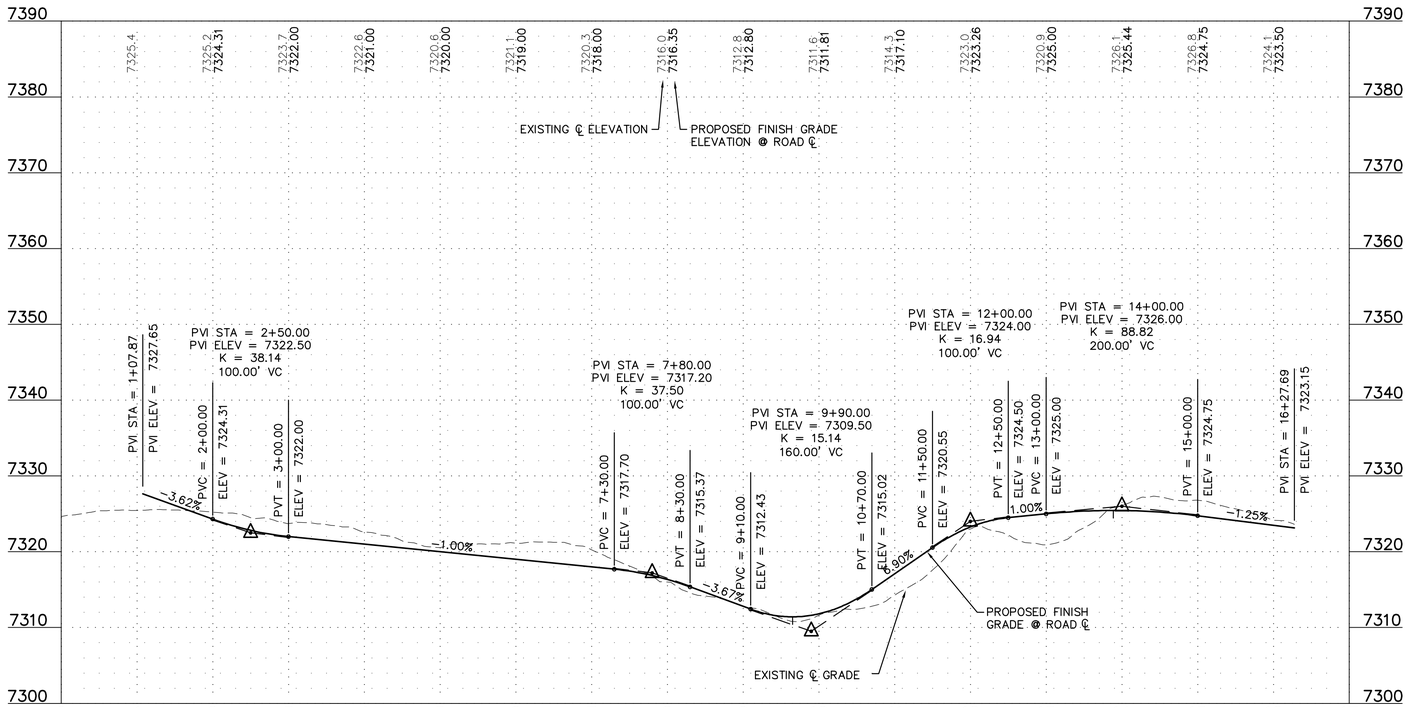

Westwood Professional Services, Inc.
7699 Anagram Drive
Eden Prairie, MN 55344

PHONE 952-937-5150
FAX 952-937-5822
TOLL FREE 1-888-937-5150

www.westwoodps.com

0' 100' 200' 300'

Designed:	DK/KM
Checked:	RC
Drawn:	ZW
Record Drawing by/date:	

Revisions:

#	DATE	DESCRIPTION

Prepared for:

Power Company of Wyoming LLC
555 Seventeenth Street, Suite 2400
Denver, CO 80202 USA

LEGEND:

- PROPOSED ROAD AND CRANE PATH
- PROPOSED CRANE PATH
- PROPOSED CULVERT
- PROPOSED 10' CONTOURS
- PROPOSED 2' CONTOURS
- DL — PROPOSED DISTURBANCE LIMITS
- AL — PROPOSED ACTIVITY AREA
- P-PUG — PROPOSED UNDERGROUND COLLECTION
- P-POH — PROPOSED OVERHEAD COLLECTION
- PROPOSED WATERMAIN
- POH — PROPOSED OVERHEAD POWER
- ROADWAY AS PART OF PREVIOUS PLANS ISSUED FOR PERMIT
- EXISTING DIRT ROAD/TRAIL
- X-X — EXISTING FENCE
- EXISTING CULVERT
- POH — EXISTING OVERHEAD POWER
- FOP — EXISTING FIBER OPTIC LINE
- 7480 — EXISTING 10' CONTOURS
- EXISTING 2' CONTOURS
- EXISTING TREE LINE
- EXISTING WATERWAY (GIS)
- TURBINE LOCATION
- XXX-X-XX — TURBINE NUMBER
- SF — PROPOSED PERIMETER SEDIMENT CONTROL
- PROPOSED DITCH

Chokecherry and Sierra Madre Wind Energy Project

Carbon County, Wyoming

LMH Road AC
0+00 to End

Phase I Wind Development Area Wind Turbine Sites & Related Infrastructure
NOT FOR CONSTRUCTION

Date: 01/05/15

Sheet: 238 OF 254

20111120-14ST-P02.dwg

© 2015 Westwood Professional Services, Inc.

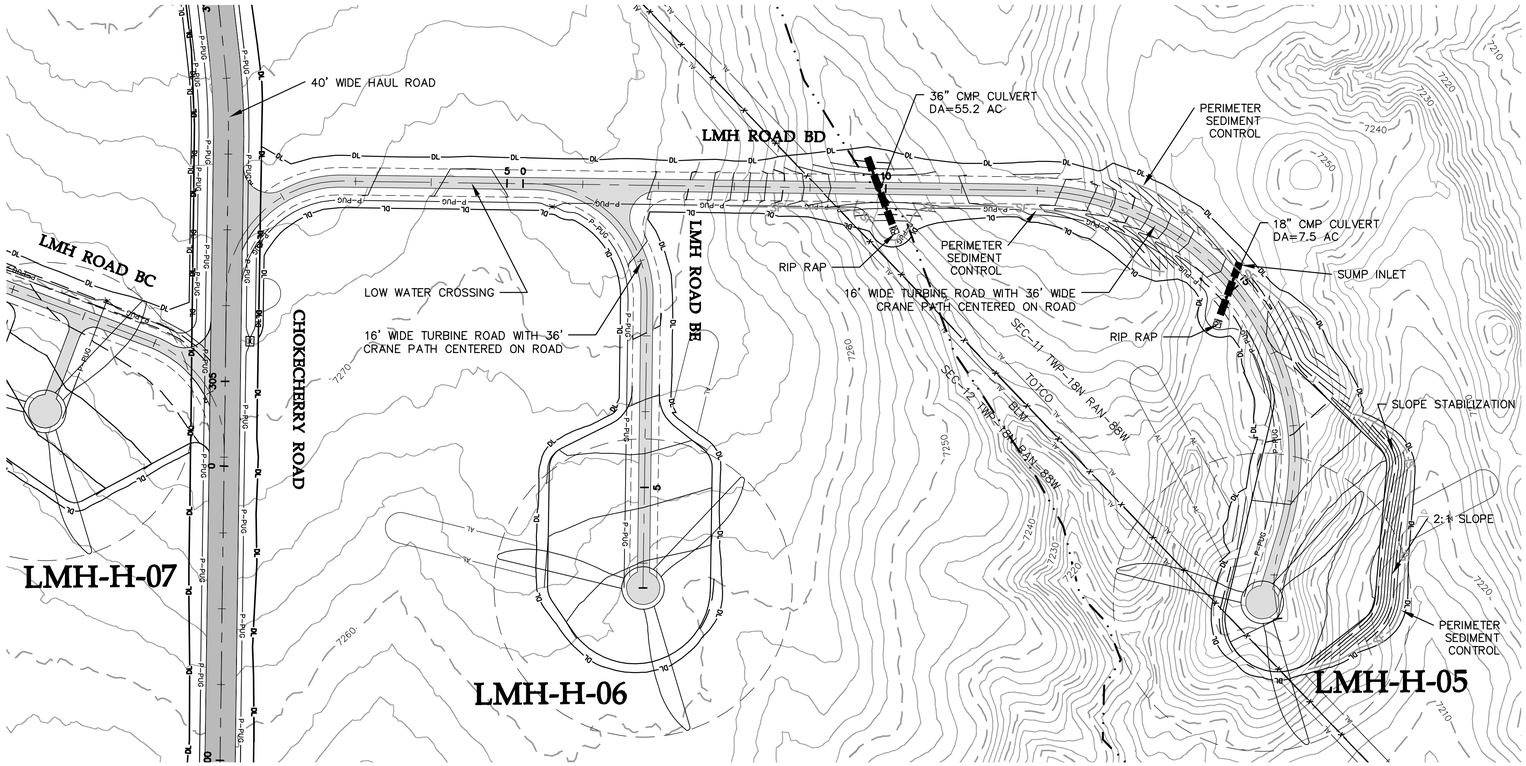

0' 100' 200' 300'

LMH Road BD 0+00 to End

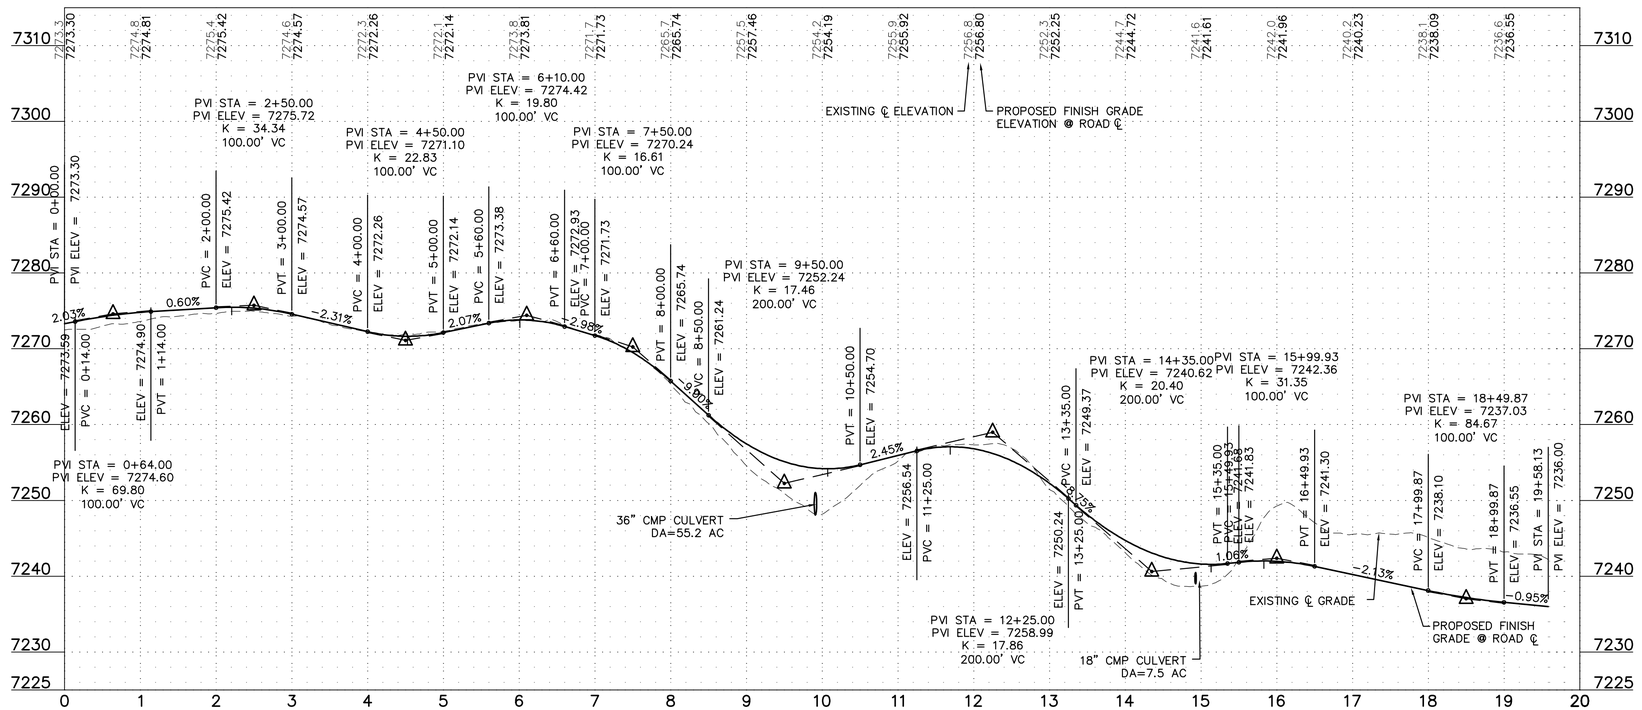

Westwood Professional Services, Inc.
7699 Anagram Drive
Eden Prairie, MN 55344

PHONE 952-937-5150
FAX 952-937-5822
TOLL FREE 1-888-937-5150

www.westwoodps.com

Designed:	DK/KM
Checked:	RC
Drawn:	ZW
Record Drawing by/date:	

Revisions:

#	DATE	DESCRIPTION

Prepared for:

Power Company of Wyoming LLC
555 Seventeenth Street, Suite 2400
Denver, CO 80202 USA

LEGEND:

- PROPOSED ROAD AND CRANE PATH
- PROPOSED CRANE PATH
- PROPOSED CULVERT
- PROPOSED 10' CONTOURS
- PROPOSED 2' CONTOURS
- DL — PROPOSED DISTURBANCE LIMITS
- AL — PROPOSED ACTIVITY AREA
- P-PUG — PROPOSED UNDERGROUND COLLECTION
- P-POH — PROPOSED OVERHEAD COLLECTION
- PROPOSED WATERMAIN
- POH — PROPOSED OVERHEAD POWER
- ROADWAY AS PART OF PREVIOUS PLANS ISSUED FOR PERMIT
- EXISTING DIRT ROAD/TRAIL
- X X — EXISTING FENCE
- EXISTING CULVERT
- POH — EXISTING OVERHEAD POWER
- FOP — EXISTING FIBER OPTIC LINE
- 7480 — EXISTING 10' CONTOURS
- EXISTING 2' CONTOURS
- EXISTING TREE LINE
- EXISTING WATERWAY (GIS)
- TURBINE LOCATION
- XXX-X-XX — TURBINE NUMBER
- SF — PROPOSED PERIMETER SEDIMENT CONTROL
- PROPOSED DITCH

Chokecherry and Sierra Madre Wind Energy Project

Carbon County, Wyoming

LMH Road BD
0+00 to End

Phase I Wind Development Area Wind Turbine Sites & Related Infrastructure
NOT FOR CONSTRUCTION

Date: 01/05/15

Sheet: 239 OF 254

20111120-14ST-P02.dwg

© 2015 Westwood Professional Services, Inc.

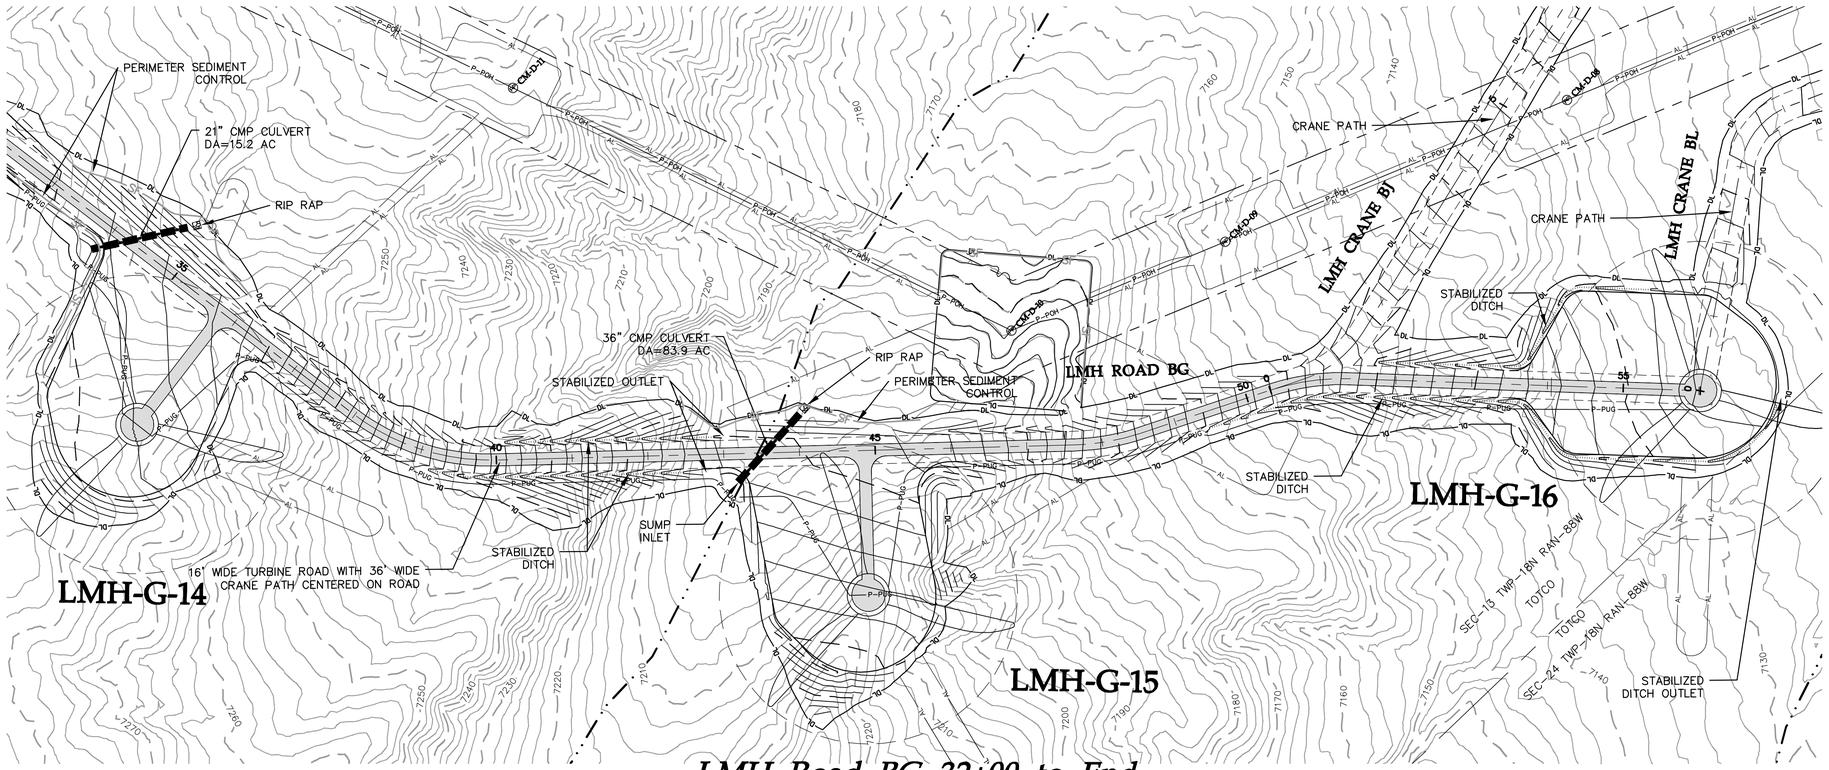

LMH Road BG 32+00 to End

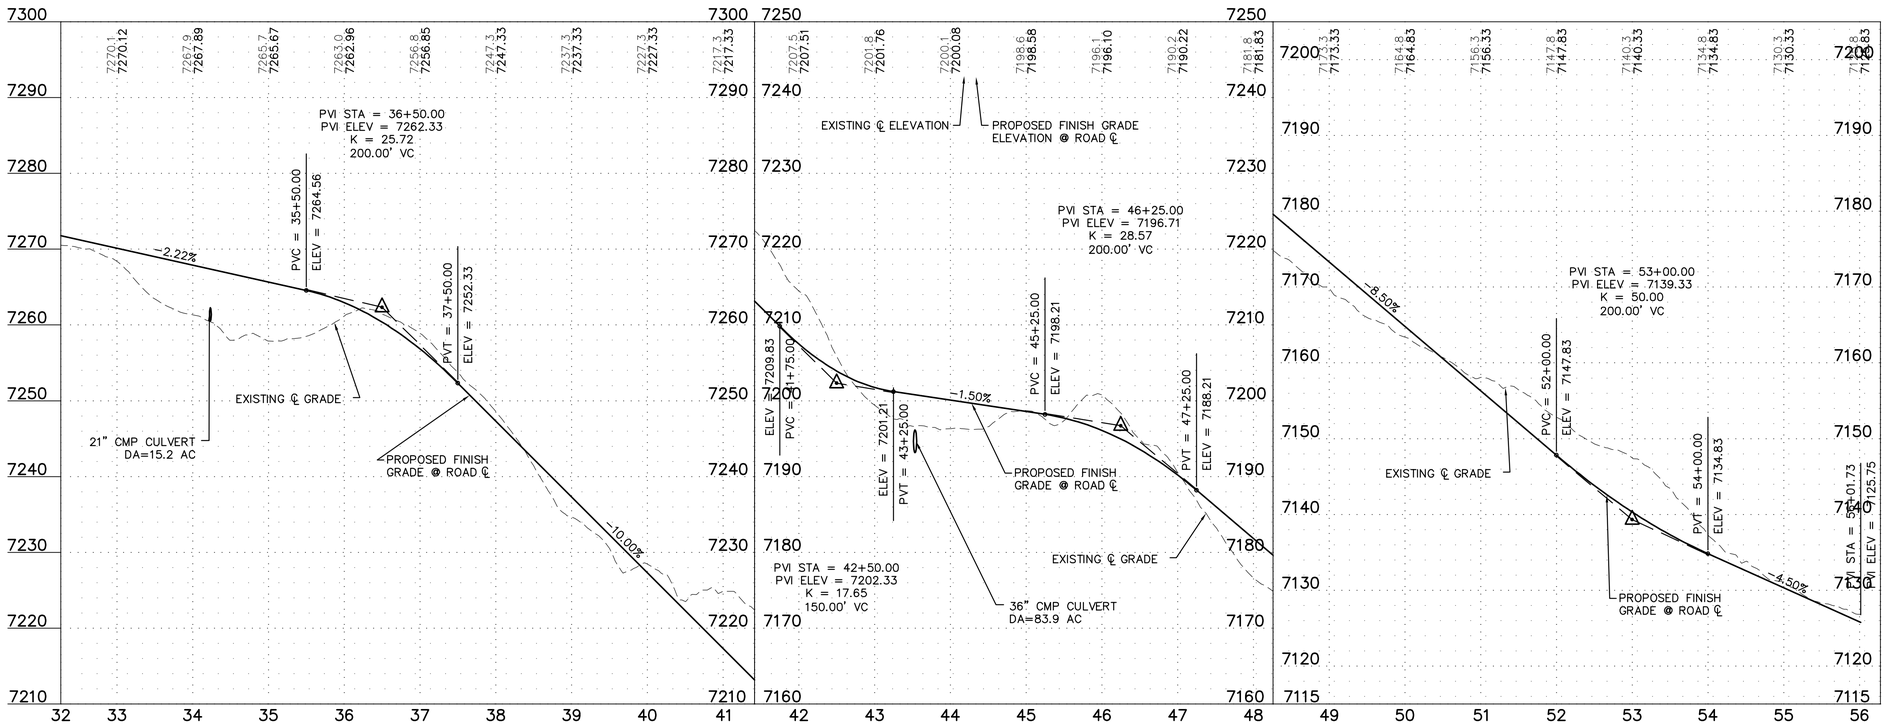

Westwood Professional Services, Inc.
7699 Anagram Drive
Eden Prairie, MN 55344

PHONE 952-937-5150
FAX 952-937-5822
TOLL FREE 1-888-937-5150

www.westwoodps.com

Designed:	DK/KM
Checked:	RC
Drawn:	ZW
Record Drawing by/date:	

Revisions:

#	DATE	DESCRIPTION

Prepared for:

Power Company of Wyoming LLC
555 Seventeenth Street, Suite 2400
Denver, CO 80202 USA

LEGEND:

- PROPOSED ROAD AND CRANE PATH
- PROPOSED CRANE PATH
- PROPOSED CULVERT
- PROPOSED 10' CONTOURS
- PROPOSED 2' CONTOURS
- DL — PROPOSED DISTURBANCE LIMITS
- AL — PROPOSED ACTIVITY AREA
- P-PUG — PROPOSED UNDERGROUND COLLECTION
- P-POH — PROPOSED OVERHEAD COLLECTION
- PROPOSED WATERMAIN
- POH — PROPOSED OVERHEAD POWER
- ROADWAY AS PART OF PREVIOUS PLANS ISSUED FOR PERMIT
- EXISTING DIRT ROAD/TRAIL
- EXISTING FENCE
- EXISTING CULVERT
- POH — EXISTING OVERHEAD POWER
- FOP — EXISTING FIBER OPTIC LINE
- 7480 — EXISTING 10' CONTOURS
- EXISTING 2' CONTOURS
- EXISTING TREE LINE
- EXISTING WATERWAY (GIS)
- TURBINE LOCATION
- XXX-X-XX — TURBINE NUMBER
- SF — PROPOSED PERIMETER SEDIMENT CONTROL
- PROPOSED DITCH

Chokecherry and Sierra Madre Wind Energy Project

Carbon County, Wyoming

LMH Road BG 32+00 to End

Phase I Wind Development Area Wind Turbine Sites & Related Infrastructure
NOT FOR CONSTRUCTION

Date: 01/05/15

Sheet: 240 OF 254

20111120-14ST-P02.dwg

© 2015 Westwood Professional Services, Inc.

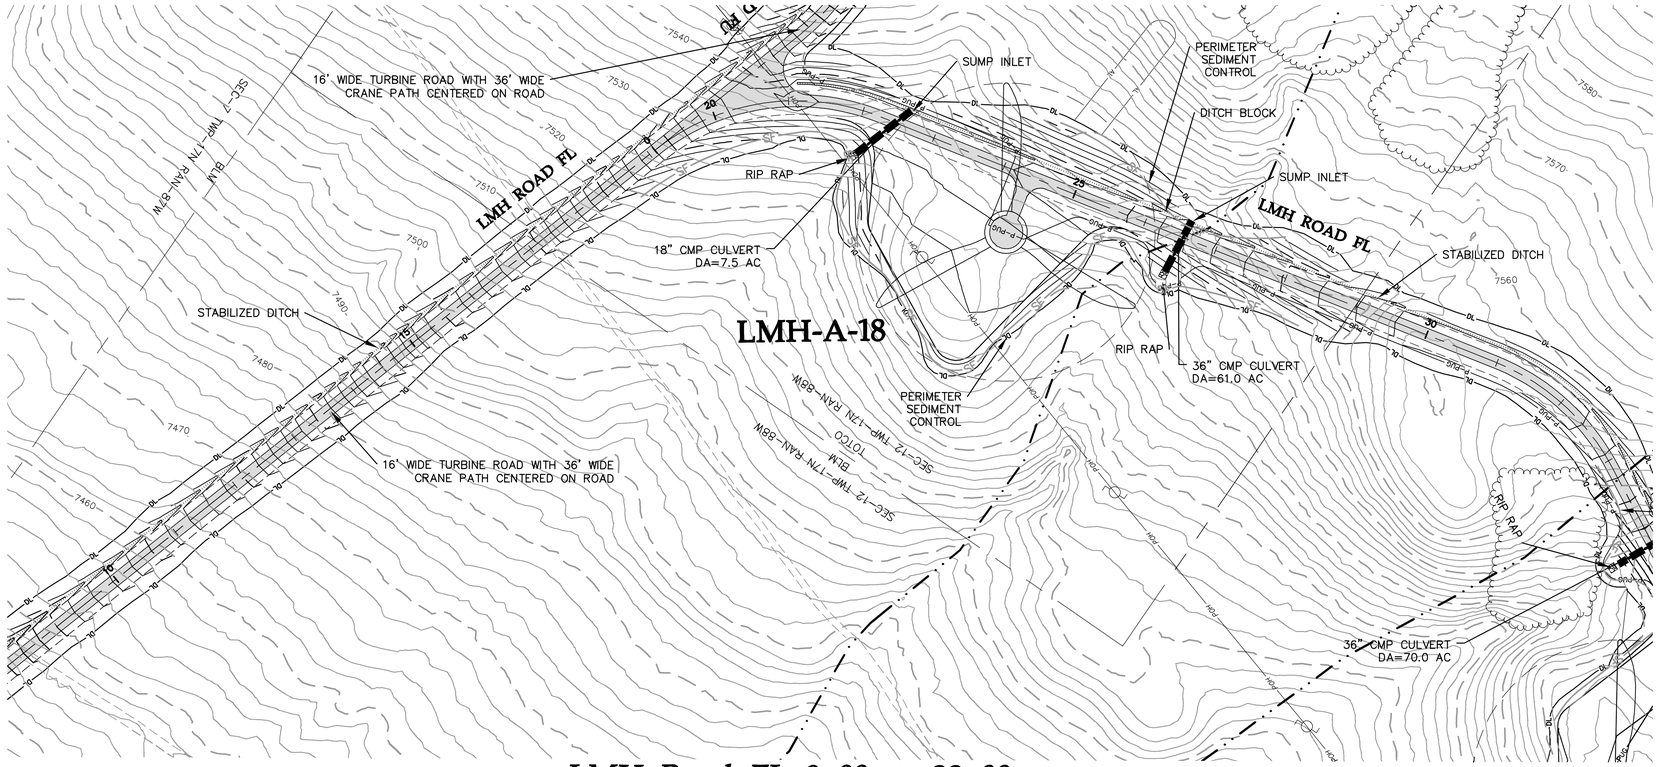

LMH Road FL 9+00 to 33+00

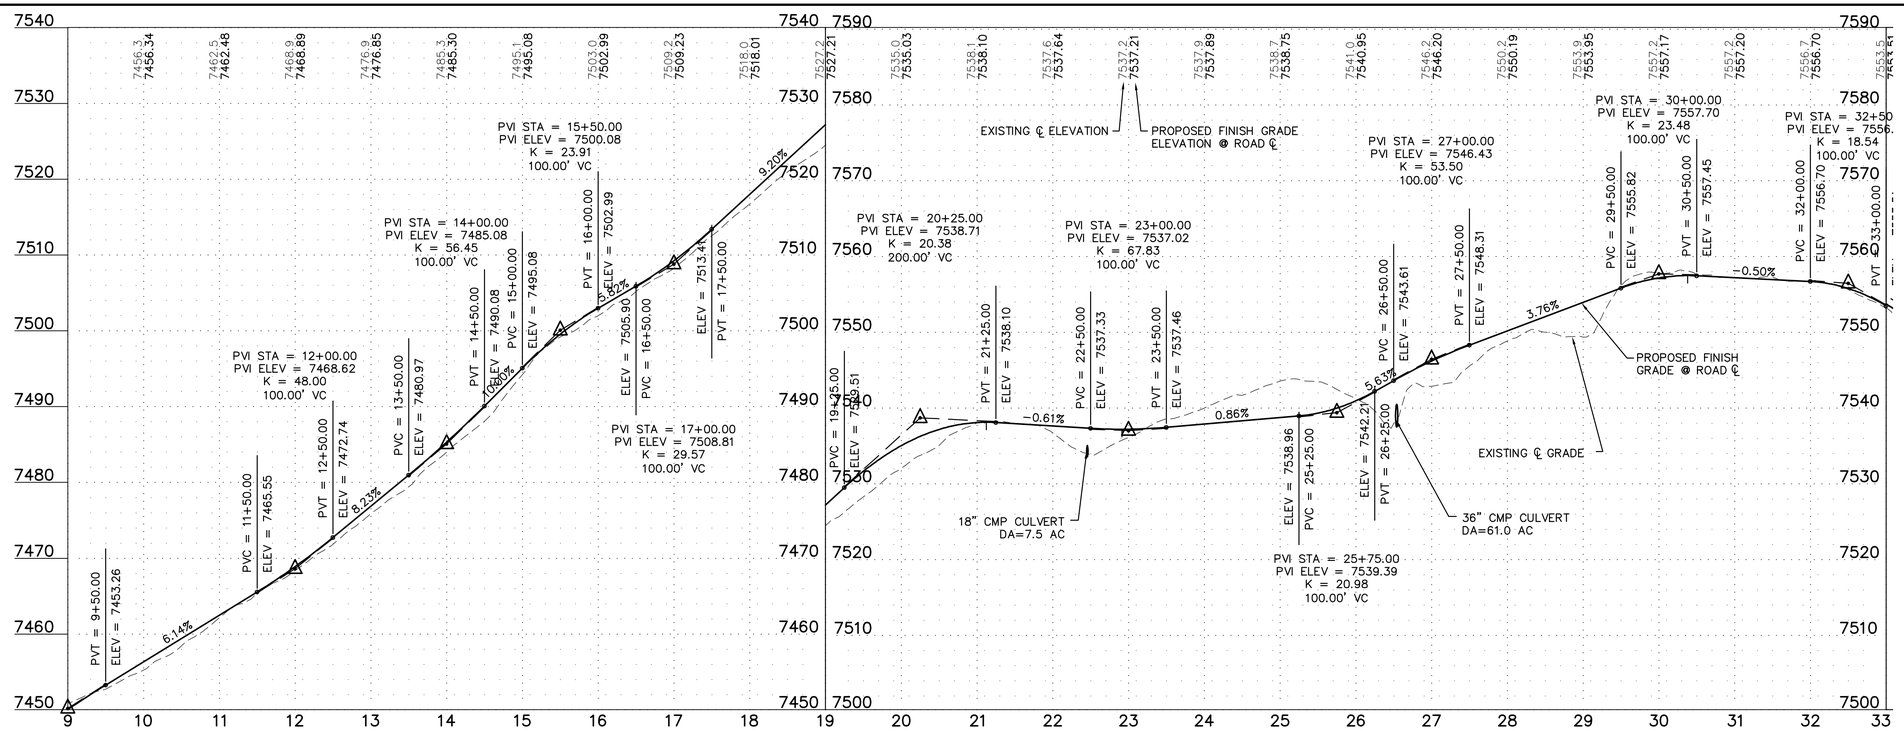

Westwood Professional Services, Inc.
7699 Anagram Drive
Eden Prairie, MN 55344

PHONE 952-937-5150
FAX 952-937-5822
TOLL FREE 1-888-937-5150

www.westwoodps.com

Designed:	DK/KM
Checked:	RC
Drawn:	ZW
Record Drawing by/date:	

Revisions:

#	DATE	DESCRIPTION

Prepared for:

Power Company of Wyoming LLC
555 Seventeenth Street, Suite 2400
Denver, CO 80202 USA

LEGEND:

- PROPOSED ROAD AND CRANE PATH
- PROPOSED CRANE PATH
- PROPOSED CULVERT
- PROPOSED 10' CONTOURS
- PROPOSED 2' CONTOURS
- DL — PROPOSED DISTURBANCE LIMITS
- AL — PROPOSED ACTIVITY AREA
- P-PUG — PROPOSED UNDERGROUND COLLECTION
- P-POH — PROPOSED OVERHEAD COLLECTION
- PROPOSED WATERMAIN
- POH — PROPOSED OVERHEAD POWER
- ROADWAY AS PART OF PREVIOUS PLANS ISSUED FOR PERMIT
- EXISTING DIRT ROAD/TRAIL
- EXISTING FENCE
- EXISTING CULVERT
- POH — EXISTING OVERHEAD POWER
- FOP — EXISTING FIBER OPTIC LINE
- 7480 — EXISTING 10' CONTOURS
- EXISTING 2' CONTOURS
- EXISTING TREE LINE
- EXISTING WATERWAY (GIS)
- TURBINE LOCATION
- XXX-X-XX — TURBINE NUMBER
- SF — PROPOSED PERIMETER SEDIMENT CONTROL
- PROPOSED DITCH

Chokecherry and Sierra Madre Wind Energy Project

Carbon County, Wyoming

LMH Road FL
9+00 to 33+00

Phase I Wind Development Area Wind Turbine Sites & Related Infrastructure
NOT FOR CONSTRUCTION

Date: 01/05/15

Sheet: 241 OF 254

20111120-14ST-P02.dwg

© 2015 Westwood Professional Services, Inc.

SEE SHEET 241

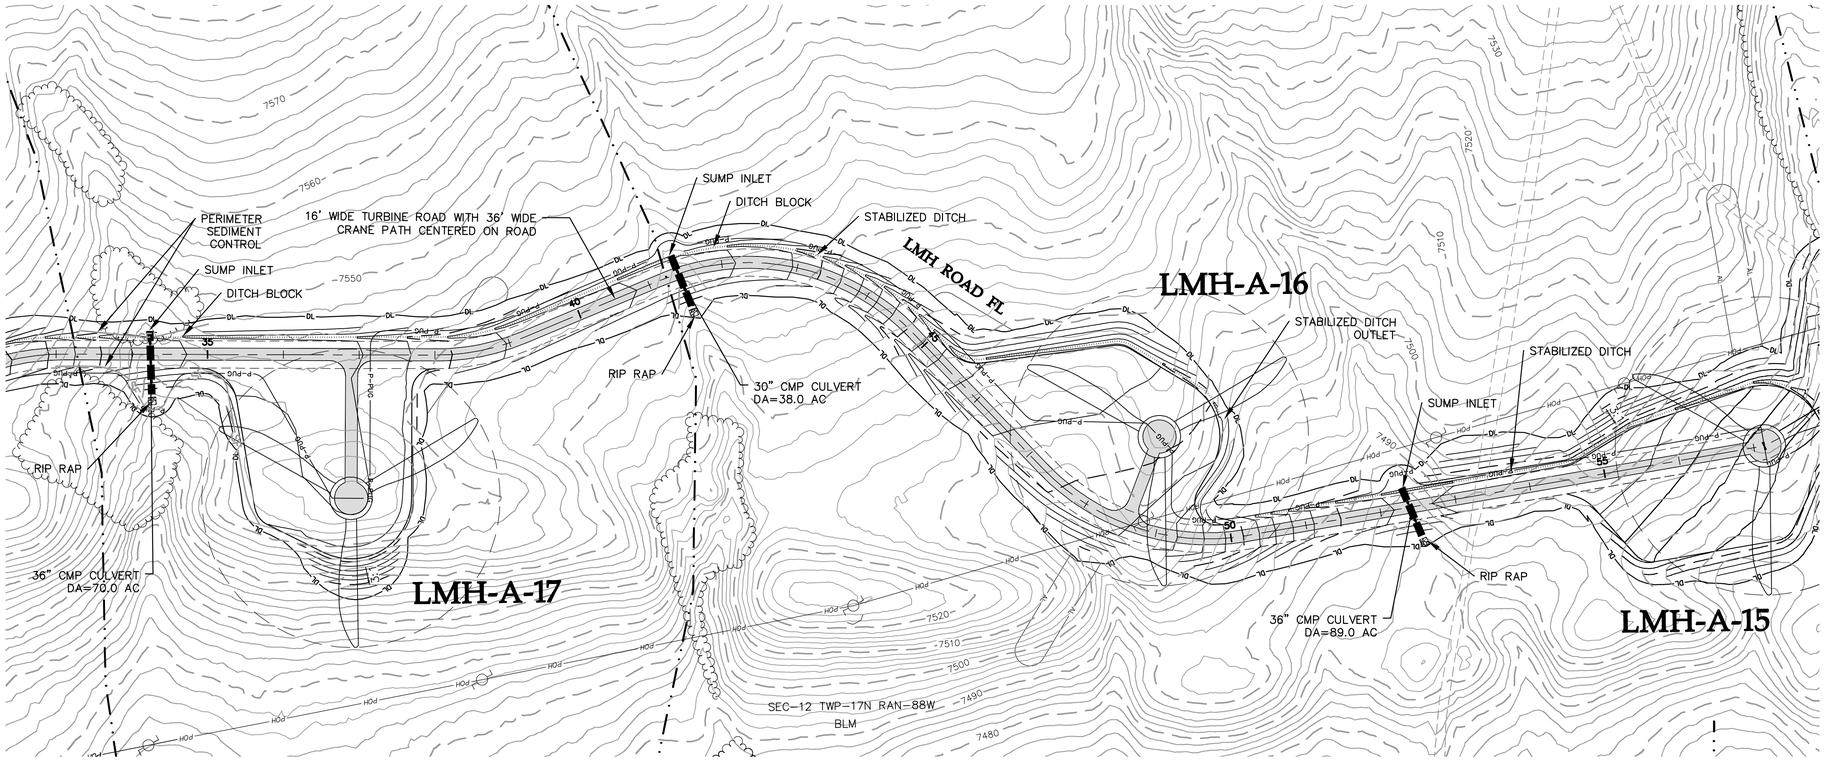

LMH Road FL 33+00 to End

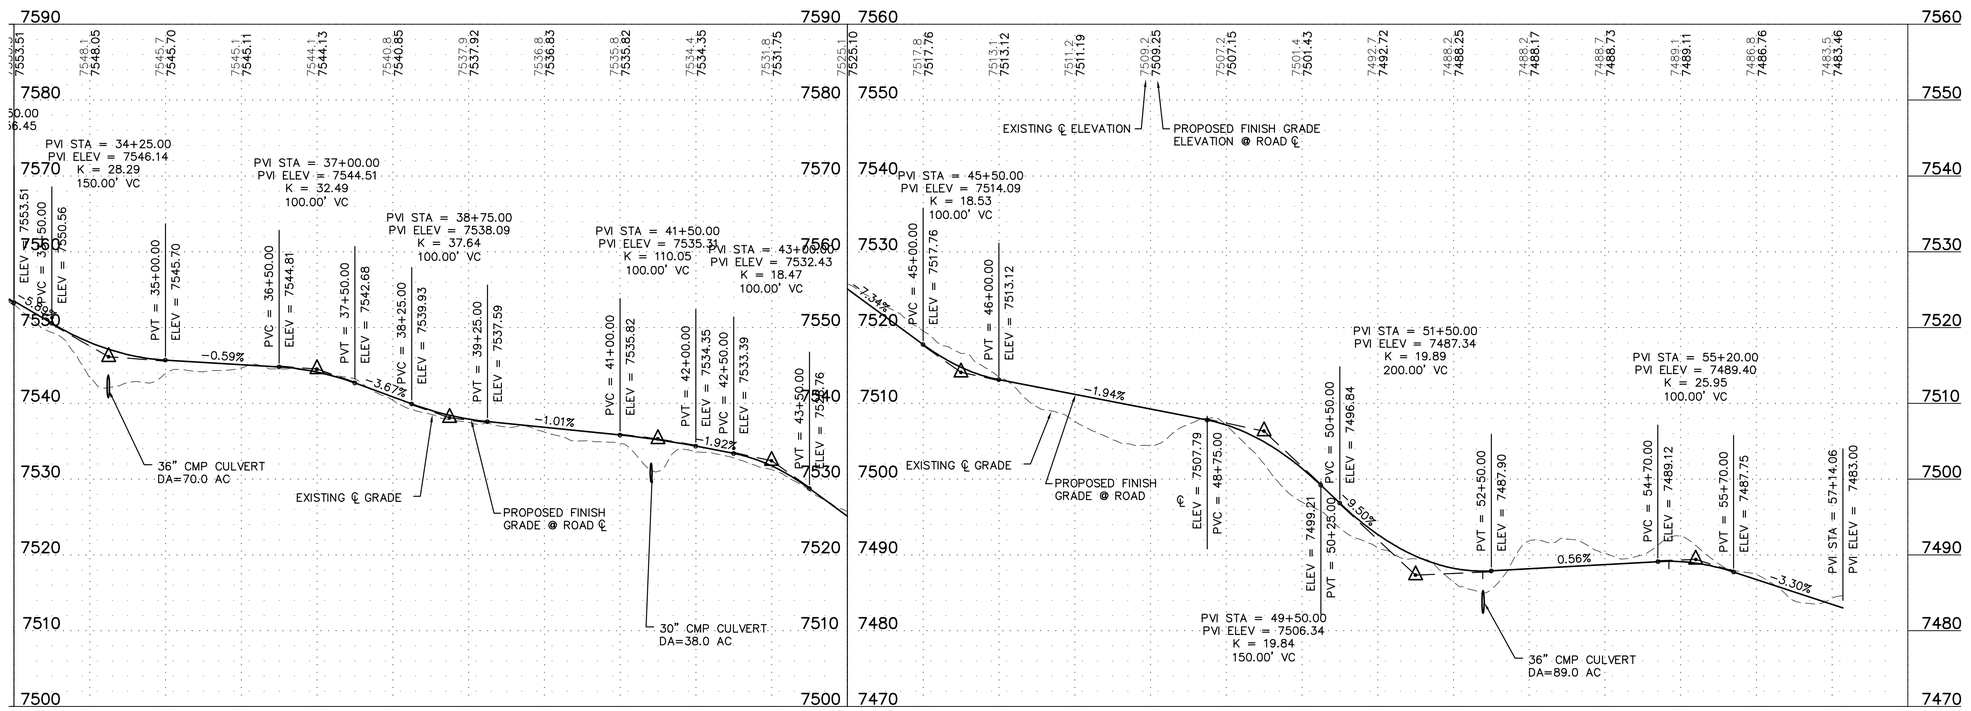

Westwood Professional Services, Inc.
7699 Anagram Drive
Eden Prairie, MN 55344

PHONE 952-937-5150
FAX 952-937-5822
TOLL FREE 1-888-937-5150

www.westwoodps.com

Designed:	DK/KM
Checked:	RC
Drawn:	ZW
Record Drawing by/date:	

Revisions:

#	DATE	DESCRIPTION

Prepared for:

Power Company of Wyoming LLC
555 Seventeenth Street, Suite 2400
Denver, CO 80202 USA

LEGEND:

- PROPOSED ROAD AND CRANE PATH
- PROPOSED CRANE PATH
- PROPOSED CULVERT
- PROPOSED 10' CONTOURS
- PROPOSED 2' CONTOURS
- DL — PROPOSED DISTURBANCE LIMITS
- AL — PROPOSED ACTIVITY AREA
- P-PUG — PROPOSED UNDERGROUND COLLECTION
- P-POH — PROPOSED OVERHEAD COLLECTION
- PROPOSED WATERMAIN
- POH — PROPOSED OVERHEAD POWER
- ROADWAY AS PART OF PREVIOUS PLANS ISSUED FOR PERMIT
- EXISTING DIRT ROAD/TRAIL
- EXISTING FENCE
- EXISTING CULVERT
- POH — EXISTING OVERHEAD POWER
- FOP — EXISTING FIBER OPTIC LINE
- 7480 — EXISTING 10' CONTOURS
- EXISTING 2' CONTOURS
- EXISTING TREE LINE
- EXISTING WATERWAY (GIS)
- TURBINE LOCATION
- XXX-X-XX — TURBINE NUMBER
- SF — PROPOSED PERIMETER SEDIMENT CONTROL
- PROPOSED DITCH

Chokecherry and Sierra Madre Wind Energy Project

Carbon County, Wyoming

LMH Road FL
33+00 to End

Phase I Wind Development Area Wind Turbine Sites & Related Infrastructure
NOT FOR CONSTRUCTION

Date: 01/05/15

Sheet: 242 OF 254

20111120-14ST-P02.dwg

© 2015 Westwood Professional Services, Inc.

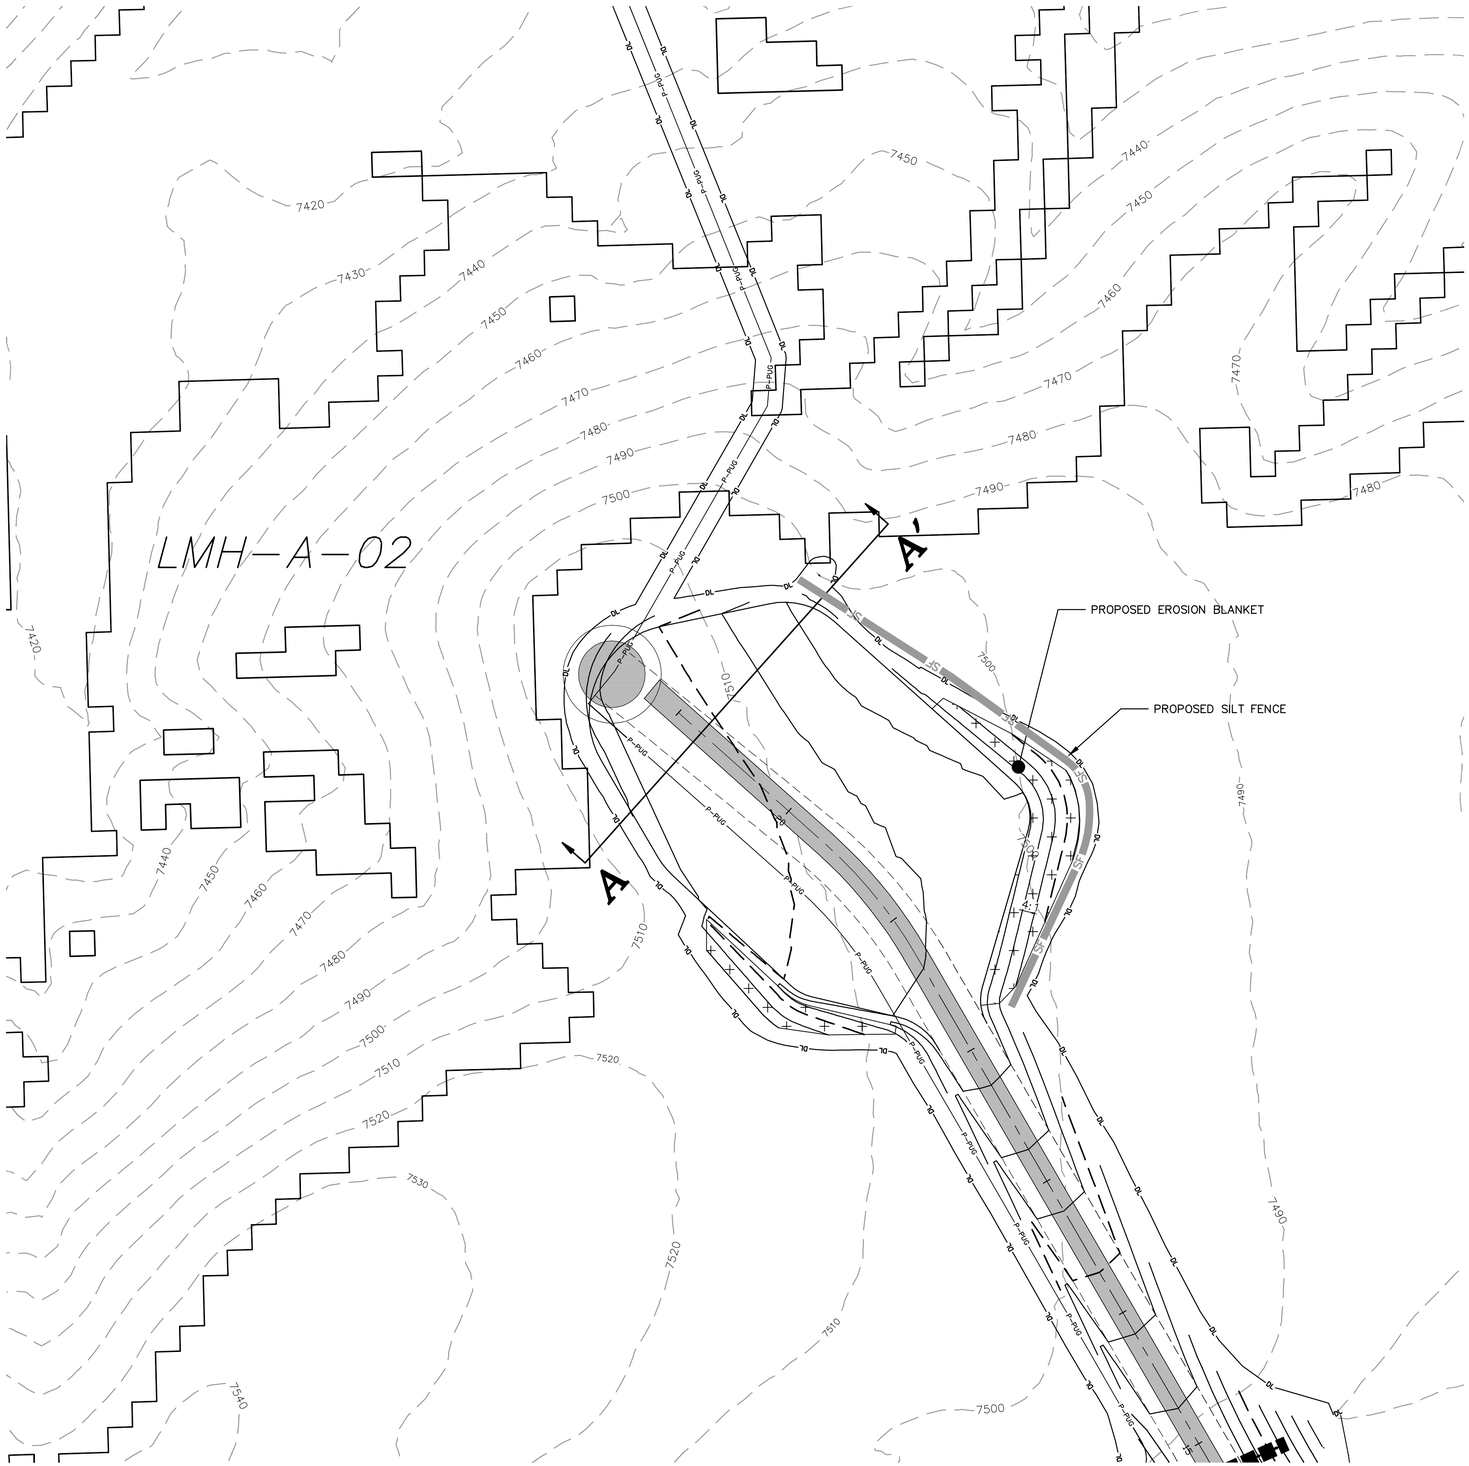

LEGEND:

- PROPOSED ARTERIAL ROAD AND CRANE PATH
- PROPOSED ARTERIAL ROAD
- PROPOSED TURBINE ROAD AND CRANE PATH
- PROPOSED FACILITY ROAD
- PROPOSED CRANE PATH
- PROPOSED 6% OR GREATER ROAD GRADE
- DL — PROPOSED DISTURBANCE LIMITS
- AL — PROPOSED ACTIVITY LIMITS
- P–PUG — PROPOSED UNDERGROUND COLLECTION
- P–POH — PROPOSED OVERHEAD COLLECTION
- P–POH — PROPOSED 230 kV TRANSMISSION
- PROPOSED POTABLE WATERMAIN
- PROPOSED NON–POTABLE WATERMAIN
- PROPOSED SANITARY SEWER/FORCEMAIN
- POH — PROPOSED OVERHEAD POWER
- ROADWAY AS PART OF PREVIOUS PLANS ISSUED FOR PERMIT
- PROPOSED 10' CONTOURS
- PROPOSED 2' CONTOURS
- PCW STEEP SLOPE AREA
- PROPOSED EROSION CONTROL BLANKET
- PROPOSED RIP RAP
- BIO ROLL
- SF — SILT FENCE
- XXX — UTILITY CROSSING (SEE TABLE)
- XXX — FENCE CROSSING (SEE TABLE)
- FACILITY AS PART OF PREVIOUS PLANS
- PROPOSED FACILITY
- TURBINE LOCATION
- XXX–X–XX — TURBINE NUMBER
- EX. DIRT ROAD/TRAIL
- X — EX. FENCE
- EX. CULVERT
- TUG — EX. TELEPHONE LINE
- POH — EX. OVERHEAD POWER
- FOP — EX. FIBER OPTIC LINE
- WAT — EX. WATER LINE
- GAS — EX. GAS PIPELINE
- 7480 — EX. 10' CONTOURS
- EX. 2' CONTOURS
- EX. TREE LINE
- EX. WATERWAY (GIS)

Notes

1. Pad area cannot be reduced. Turbine site is at end of road. Storage on pad needed to construct turbine.
2. Slope area cannot be changed to reduce disturbance. 3:1 slope is used to reduce the amount of disturbance. 2:1 slope was considered for fill area leading to steep slopes, however, 2:1 would not avoid the steep slopes entirely, would still require erosion blanket and fiber/mulch logs, and would result in much higher runoff flow velocities entering the steep slope area.
3. Lowering the elevation of the pad would not reduce the disturbance.

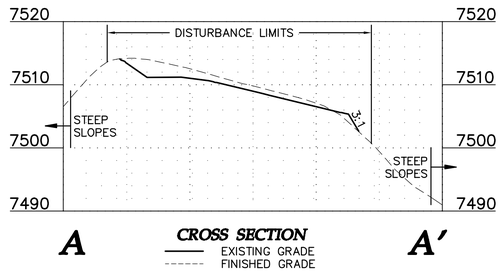

Westwood Professional Services, Inc.
7699 Anagram Drive
Eden Prairie, MN 55344

PHONE 952-937-5150
FAX 952-937-5822
TOLL FREE 1-888-937-5150

www.westwoodps.com

Designed: DK/KM
Checked: RC/PC
Drawn: KM/TR
Record Drawing by/date:

Revisions:

#	DATE	DESCRIPTION

Prepared for:

Power Company of Wyoming LLC
555 Seventeenth Street, Suite 2400
Denver, CO 80202 USA

0' 50' 100' 150'

Chokecherry and Sierra Madre Wind Energy Project

Carbon County, Wyoming

LMH-A-02 Steep Slope

Phase I Wind Development Area Wind Turbine Sites & Related Infrastructure
NOT FOR CONSTRUCTION

Date: 01/05/15
Sheet: 243 OF 254

20111120–15SL–P02.dwg

© 2015 Westwood Professional Services, Inc.

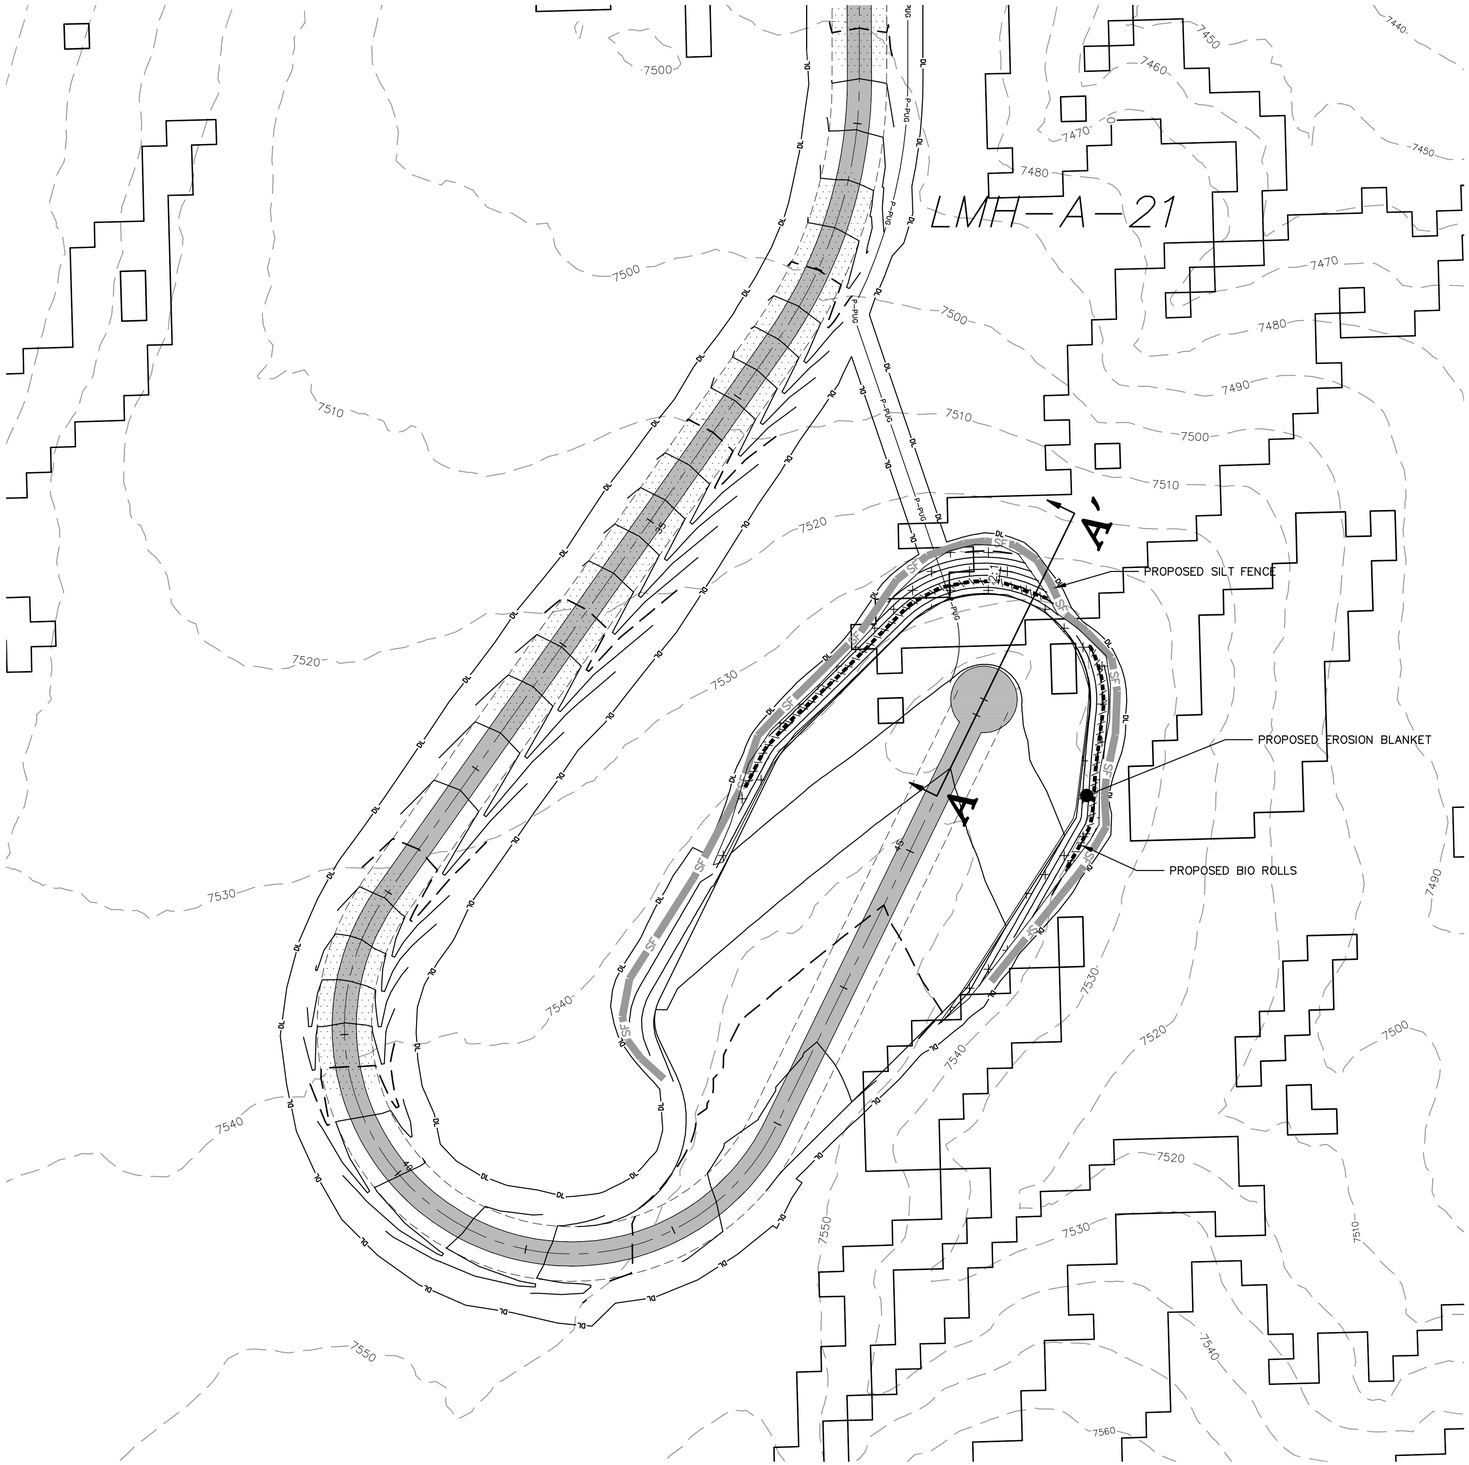

LEGEND:

- PROPOSED ARTERIAL ROAD AND CRANE PATH
- PROPOSED ARTERIAL ROAD
- PROPOSED TURBINE ROAD AND CRANE PATH
- PROPOSED FACILITY ROAD
- PROPOSED CRANE PATH
- PROPOSED 6% OR GREATER ROAD GRADE
- DL — PROPOSED DISTURBANCE LIMITS
- AL — PROPOSED ACTIVITY LIMITS
- P-PUG — PROPOSED UNDERGROUND COLLECTION
- P-POH — PROPOSED OVERHEAD COLLECTION
- P-POH — PROPOSED 230 kV TRANSMISSION
- PROPOSED POTABLE WATERMAIN
- PROPOSED NON-POTABLE WATERMAIN
- PROPOSED SANITARY SEWER/FORCEMAIN
- POH — PROPOSED OVERHEAD POWER
- ROADWAY AS PART OF PREVIOUS PLANS ISSUED FOR PERMIT
- PROPOSED 10' CONTOURS
- PROPOSED 2' CONTOURS
- PCW STEEP SLOPE AREA
- PROPOSED EROSION CONTROL BLANKET
- PROPOSED RIP RAP
- BIO ROLL
- SF — SILT FENCE

- XXX / XXX — UTILITY CROSSING (SEE TABLE) / FENCE CROSSING (SEE TABLE)
- FACILITY AS PART OF PREVIOUS PLANS
- PROPOSED FACILITY
- TURBINE LOCATION
- XXX-X-XX — TURBINE NUMBER
- EX. DIRT ROAD/TRAIL
- X — X — EX. FENCE
- EX. CULVERT
- TUG — EX. TELEPHONE LINE
- POH — EX. OVERHEAD POWER
- FOP — EX. FIBER OPTIC LINE
- WAT — EX. WATER LINE
- GAS — EX. GAS PIPELINE
- 7480 — EX. 10' CONTOURS
- EX. 2' CONTOURS
- EX. TREE LINE
- EX. WATERWAY (GIS)

Notes
1. Pad area cannot be reduced. Turbine site is at end of road. Storage on pad needed to construct turbine.
2. Slope area cannot be changed to reduce disturbance. 2:1 slope is used to reduce the amount of disturbance.
3. Lowering the elevation of the pad would not reduce the disturbance.

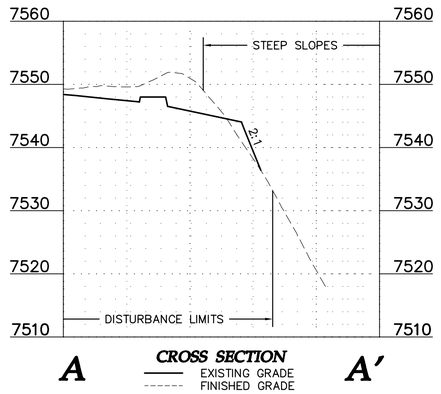

Westwood Professional Services, Inc.
7699 Anagram Drive
Eden Prairie, MN 55344

PHONE 952-937-5150
FAX 952-937-5822
TOLL FREE 1-888-937-5150

www.westwoodps.com

Designed:	DK/KM
Checked:	RC/PC
Drawn:	KM/TR
Record Drawing by/date:	

Revisions:

#	DATE	DESCRIPTION

Prepared for:

Power Company of Wyoming LLC
555 Seventeenth Street, Suite 2400
Denver, CO 80202 USA

0' 50' 100' 150'

Chokecherry and Sierra Madre Wind Energy Project

Carbon County, Wyoming

LMH-A-21 Steep Slope

Phase I Wind Development Area Wind Turbine Sites & Related Infrastructure
NOT FOR CONSTRUCTION

Date: 01/05/15

Sheet: 244 OF 254

20111120-15SL-P02.dwg

© 2015 Westwood Professional Services, Inc.

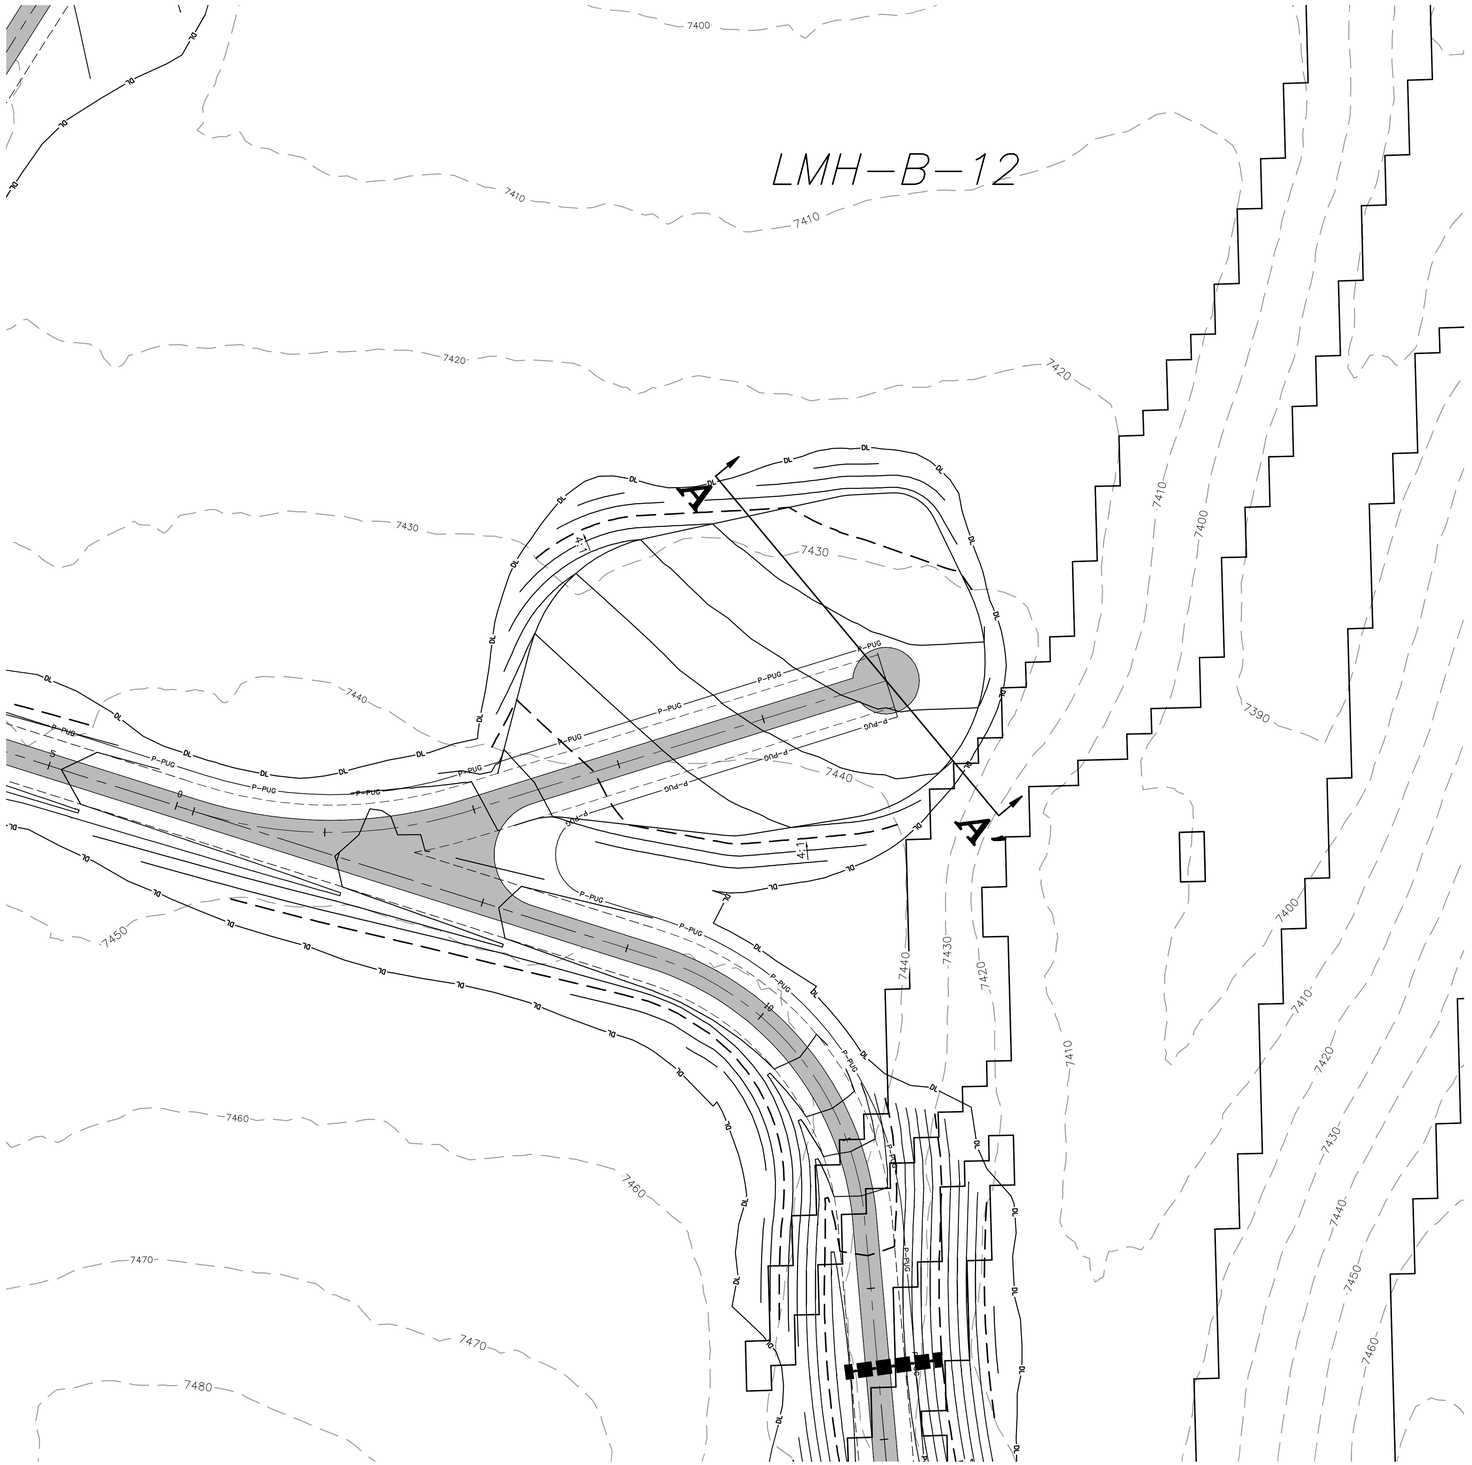

LEGEND:

- PROPOSED ARTERIAL ROAD AND CRANE PATH
- PROPOSED ARTERIAL ROAD
- PROPOSED TURBINE ROAD AND CRANE PATH
- PROPOSED FACILITY ROAD
- PROPOSED CRANE PATH
- PROPOSED 6% OR GREATER ROAD GRADE
- PROPOSED DISTURBANCE LIMITS
- PROPOSED ACTIVITY LIMITS
- PROPOSED UNDERGROUND COLLECTION
- PROPOSED OVERHEAD COLLECTION
- PROPOSED 230 kV TRANSMISSION
- PROPOSED POTABLE WATERMAIN
- PROPOSED NON–POTABLE WATERMAIN
- PROPOSED SANITARY SEWER/FORCEMAIN
- PROPOSED OVERHEAD POWER
- ROADWAY AS PART OF PREVIOUS PLANS ISSUED FOR PERMIT
- PROPOSED 10' CONTOURS
- PROPOSED 2' CONTOURS
- PCW STEEP SLOPE AREA
- PROPOSED EROSION CONTROL BLANKET
- PROPOSED RIP RAP
- BIO ROLL
- SF SILT FENCE
- UTILITY CROSSING (SEE TABLE)
- FENCE CROSSING (SEE TABLE)
- FACILITY AS PART OF PREVIOUS PLANS
- PROPOSED FACILITY
- TURBINE LOCATION
- XXX–X–XX TURBINE NUMBER
- EX. DIRT ROAD/TRAIL
- EX. FENCE
- EX. CULVERT
- EX. TELEPHONE LINE
- EX. OVERHEAD POWER
- EX. FIBER OPTIC LINE
- EX. WATER LINE
- EX. GAS PIPELINE
- EX. 10' CONTOURS
- EX. 2' CONTOURS
- EX. TREE LINE
- EX. WATERWAY (GIS)

Notes
1. Pad area cannot be reduced. Turbine site is at dead end; single turbine site on road storage pad and crane assembly area need to construct turbine.
2. Lowering the elevation of the pad would not reduce the disturbance.

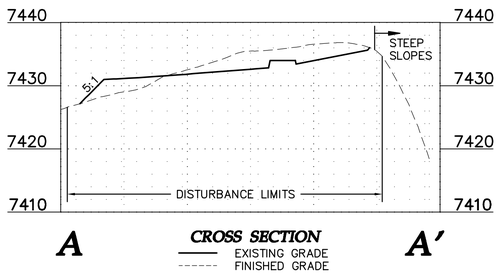

Westwood Professional Services, Inc.
7699 Anagram Drive
Eden Prairie, MN 55344

PHONE 952-937-5150
FAX 952-937-5822
TOLL FREE 1-888-937-5150

www.westwoodps.com

Designed: DK/KM
Checked: RC/PC
Drawn: KM/TR
Record Drawing by/date:

Revisions:

#	DATE	DESCRIPTION

Prepared for:

Power Company of Wyoming LLC
555 Seventeenth Street, Suite 2400
Denver, CO 80202 USA

N

0' 50' 100' 150'

Chokecherry and Sierra Madre Wind Energy Project

Carbon County, Wyoming

LMH-B-12 Steep Slope

Phase I Wind Development Area Wind Turbine Sites & Related Infrastructure
NOT FOR CONSTRUCTION

Date: 01/05/15
Sheet: 245 OF 254

20111120–15SL–P02.dwg

© 2015 Westwood Professional Services, Inc.

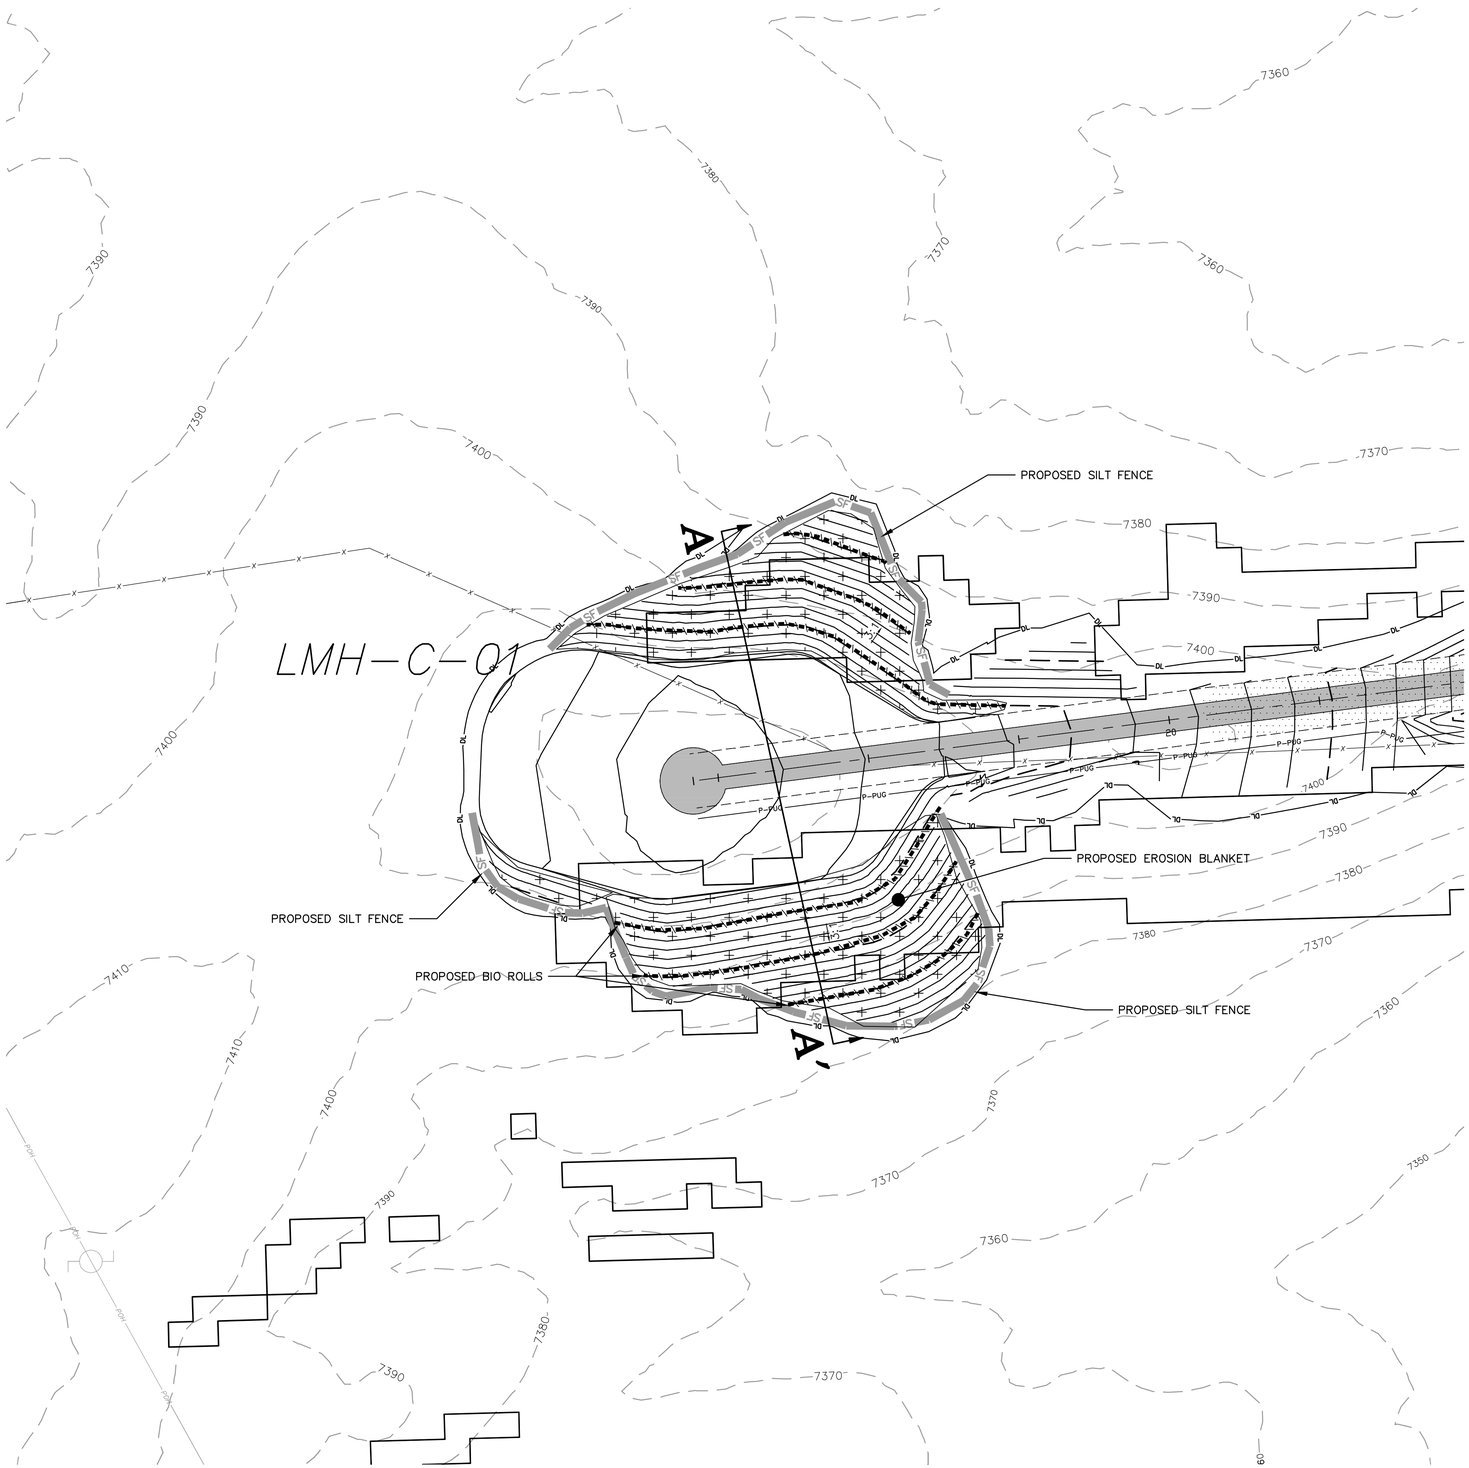

LEGEND:

- PROPOSED ARTERIAL ROAD AND CRANE PATH
- PROPOSED ARTERIAL ROAD
- PROPOSED TURBINE ROAD AND CRANE PATH
- PROPOSED FACILITY ROAD
- PROPOSED CRANE PATH
- PROPOSED 6% OR GREATER ROAD GRADE
- DL — PROPOSED DISTURBANCE LIMITS
- AL — PROPOSED ACTIVITY LIMITS
- P-PUG — PROPOSED UNDERGROUND COLLECTION
- P-POH — PROPOSED OVERHEAD COLLECTION
- P-POH — PROPOSED 230 kV TRANSMISSION
- PROPOSED POTABLE WATERMAIN
- PROPOSED NON-POTABLE WATERMAIN
- PROPOSED SANITARY SEWER/FORCEMAIN
- POH — PROPOSED OVERHEAD POWER
- ROADWAY AS PART OF PREVIOUS PLANS ISSUED FOR PERMIT
- PROPOSED 10' CONTOURS
- PROPOSED 2' CONTOURS
- PCW STEEP SLOPE AREA
- PROPOSED EROSION CONTROL BLANKET
- PROPOSED RIP RAP
- BIO ROLL
- SF — SILT FENCE
- XXX / XXX — UTILITY CROSSING (SEE TABLE) / FENCE CROSSING (SEE TABLE)
- FACILITY AS PART OF PREVIOUS PLANS
- PROPOSED FACILITY
- TURBINE LOCATION
- XXX-X-XX — TURBINE NUMBER
- EX. DIRT ROAD/TRAIL
- EX. FENCE
- EX. CULVERT
- TUG — EX. TELEPHONE LINE
- POH — EX. OVERHEAD POWER
- FOP — EX. FIBER OPTIC LINE
- WAT — EX. WATER LINE
- GAS — EX. GAS PIPELINE
- 7480 — EX. 10' CONTOURS
- EX. 2' CONTOURS
- EX. TREE LINE
- EX. WATERWAY (GIS)

Notes

1. Pad area cannot be reduced. Just In Time pad is utilized for this turbine to minimize ground disturbance and surface area of pad draining to steep slopes.
2. Slope area cannot be changed to reduce disturbance, 3:1 slope is used to reduce the amount of disturbance. 2:1 slope was considered for fill area leading to steep slopes, however, 2:1 would not avoid the steep slopes entirely, would still require erosion blanket and fiber/mulch logs, and would result in much higher runoff flow velocities entering the steep slope area.
3. Lowering the elevation of the pad would not reduce the amount of disturbance

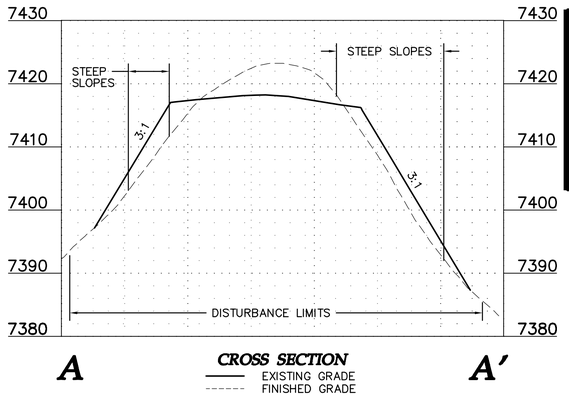

Westwood Professional Services, Inc.
7699 Anagram Drive
Eden Prairie, MN 55344

PHONE 952-937-5150
FAX 952-937-5822
TOLL FREE 1-888-937-5150

www.westwoodps.com

Designed:	DK/KM
Checked:	RC/PC
Drawn:	KM/TR
Record Drawing by/date:	

Revisions:

#	DATE	DESCRIPTION

Prepared for:

Power Company of Wyoming LLC
555 Seventeenth Street, Suite 2400
Denver, CO 80202 USA

0' 50' 100' 150'

Chokecherry and Sierra Madre Wind Energy Project

Carbon County, Wyoming

LMH-C-01 Steep Slope

Phase I Wind Development Area Wind Turbine Sites & Related Infrastructure
NOT FOR CONSTRUCTION

Date: 01/05/15

Sheet: 246 OF 254

20111120-15SL-P02.dwg

© 2015 Westwood Professional Services, Inc.

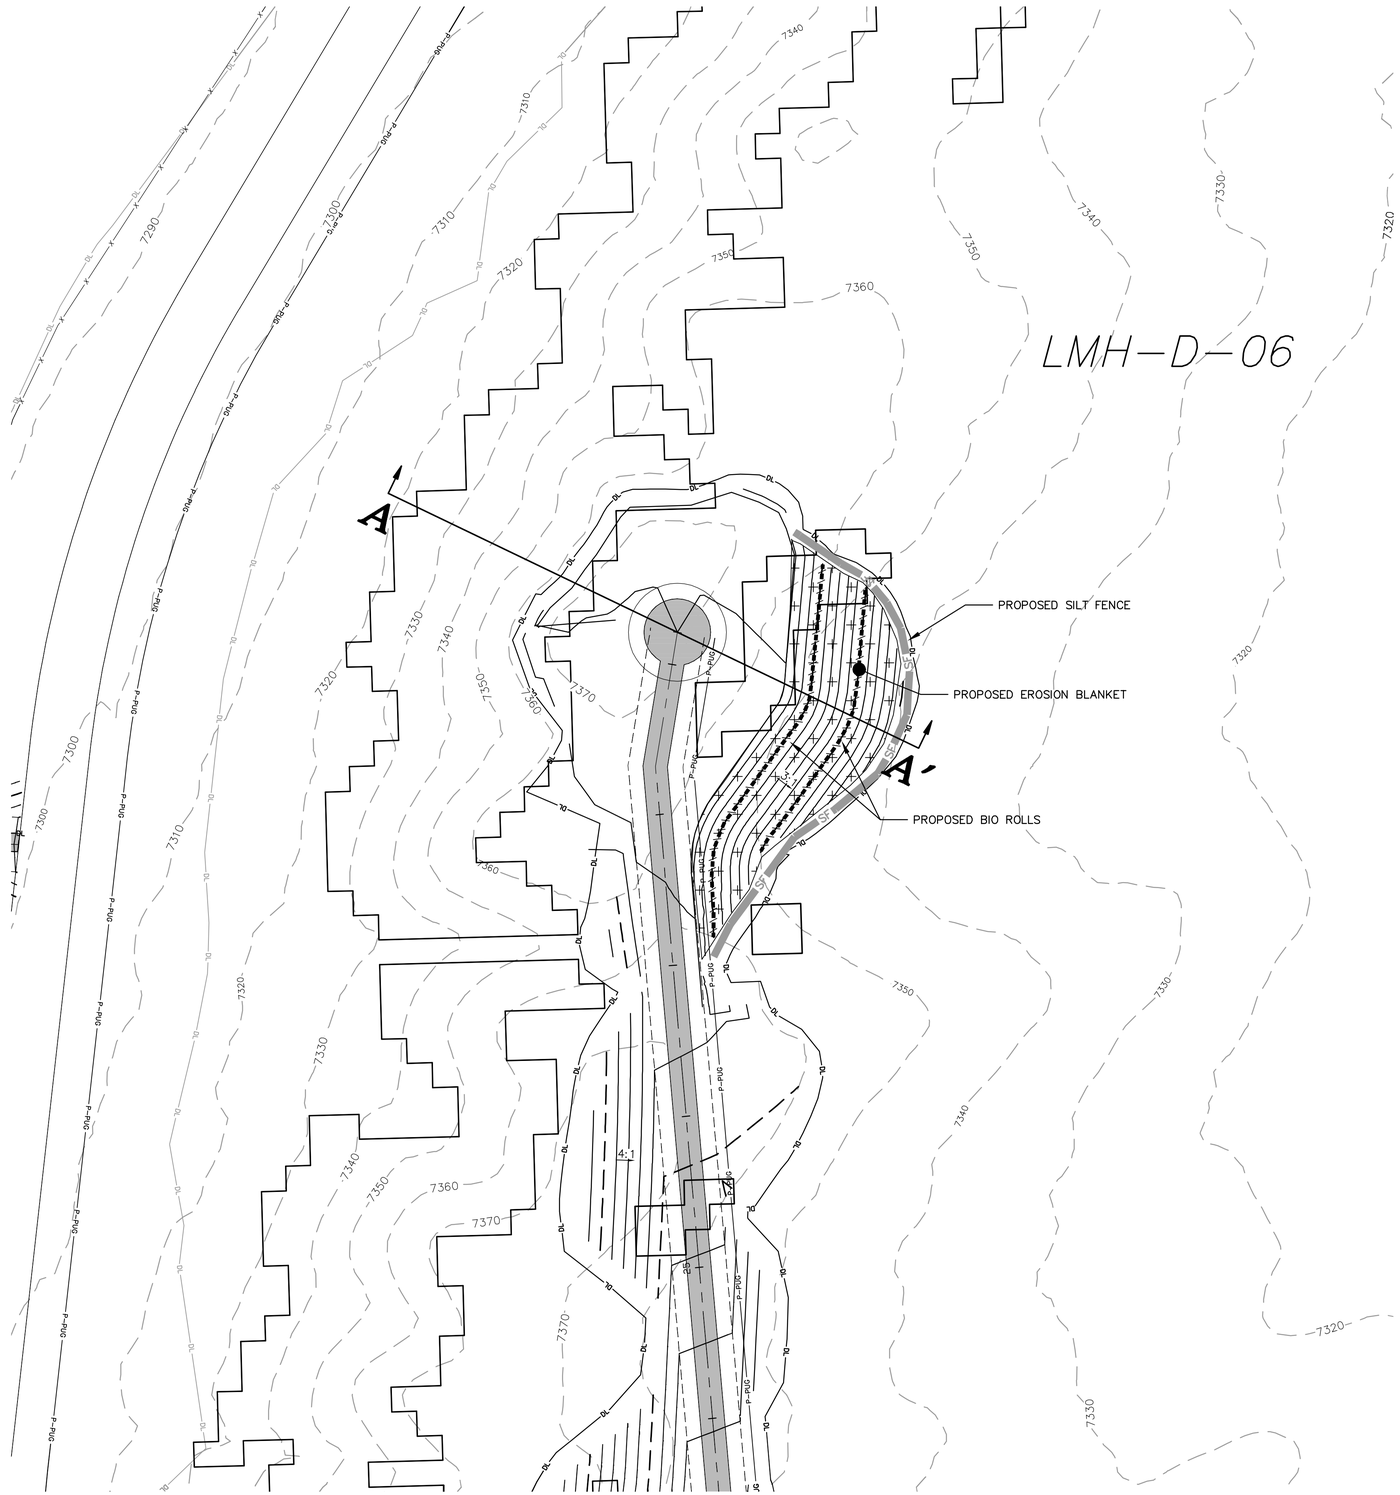

LEGEND:

- PROPOSED ARTERIAL ROAD AND CRANE PATH
- PROPOSED ARTERIAL ROAD
- PROPOSED TURBINE ROAD AND CRANE PATH
- PROPOSED FACILITY ROAD
- PROPOSED CRANE PATH
- PROPOSED 6% OR GREATER ROAD GRADE
- DL — PROPOSED DISTURBANCE LIMITS
- AL — PROPOSED ACTIVITY LIMITS
- P–PUG — PROPOSED UNDERGROUND COLLECTION
- P–POH — PROPOSED OVERHEAD COLLECTION
- P–POH — PROPOSED 230 kV TRANSMISSION
- PROPOSED POTABLE WATERMAIN
- PROPOSED NON–POTABLE WATERMAIN
- PROPOSED SANITARY SEWER/FORCEMAIN
- POH — PROPOSED OVERHEAD POWER
- ROADWAY AS PART OF PREVIOUS PLANS ISSUED FOR PERMIT
- PROPOSED 10' CONTOURS
- PROPOSED 2' CONTOURS
- PCW STEEP SLOPE AREA
- PROPOSED EROSION CONTROL BLANKET
- PROPOSED RIP RAP
- BIO ROLL
- SF — SILT FENCE
- XXX — UTILITY CROSSING (SEE TABLE)
- XXX — FENCE CROSSING (SEE TABLE)
- FACILITY AS PART OF PREVIOUS PLANS
- PROPOSED FACILITY
- TURBINE LOCATION
- XXX–X–XX — TURBINE NUMBER
- EX. DIRT ROAD/TRAIL
- X — X — EX. FENCE
- EX. CULVERT
- TUG — EX. TELEPHONE LINE
- POH — EX. OVERHEAD POWER
- FOP — EX. FIBER OPTIC LINE
- WAT — EX. WATER LINE
- GAS — EX. GAS PIPELINE
- 7480 — EX. 10' CONTOURS
- EX. 2' CONTOURS
- EX. TREE LINE
- EX. WATERWAY (GIS)

Notes

1. Pad area cannot be reduced. Turbine site is at end of road. Storage on pad needed to construct turbine.
2. Slope area cannot be changed to reduce disturbance. 3:1 slope is used to reduce the amount of disturbance. 2:1 slope was considered for fill area leading to steep slopes, however, 2:1 would not avoid the steep slopes entirely, would still require erosion blanket.
3. Lowering the elevation of the pad would not reduce the disturbance.

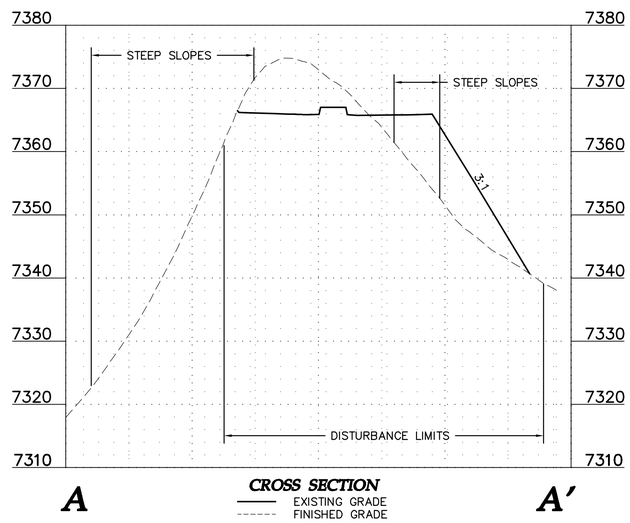

CROSS SECTION
EXISTING GRADE
FINISHED GRADE

Westwood Professional Services, Inc.
7699 Anagram Drive
Eden Prairie, MN 55344

PHONE 952-937-5150
FAX 952-937-5822
TOLL FREE 1-888-937-5150

www.westwoodps.com

Designed: DK/KM
Checked: RC/PC
Drawn: KM/TR
Record Drawing by/date:

Revisions:

#	DATE	DESCRIPTION

Prepared for:

Power Company of Wyoming LLC
555 Seventeenth Street, Suite 2400
Denver, CO 80202 USA

N

0' 50' 100' 150'

Chokecherry and Sierra Madre Wind Energy Project

Carbon County, Wyoming

LMH-D-06 Steep Slope

Phase I Wind Development Area Wind Turbine Sites & Related Infrastructure
NOT FOR CONSTRUCTION

Date: 01/05/15
Sheet: 247 OF 254

20111120–15SL–P02.dwg

© 2015 Westwood Professional Services, Inc.

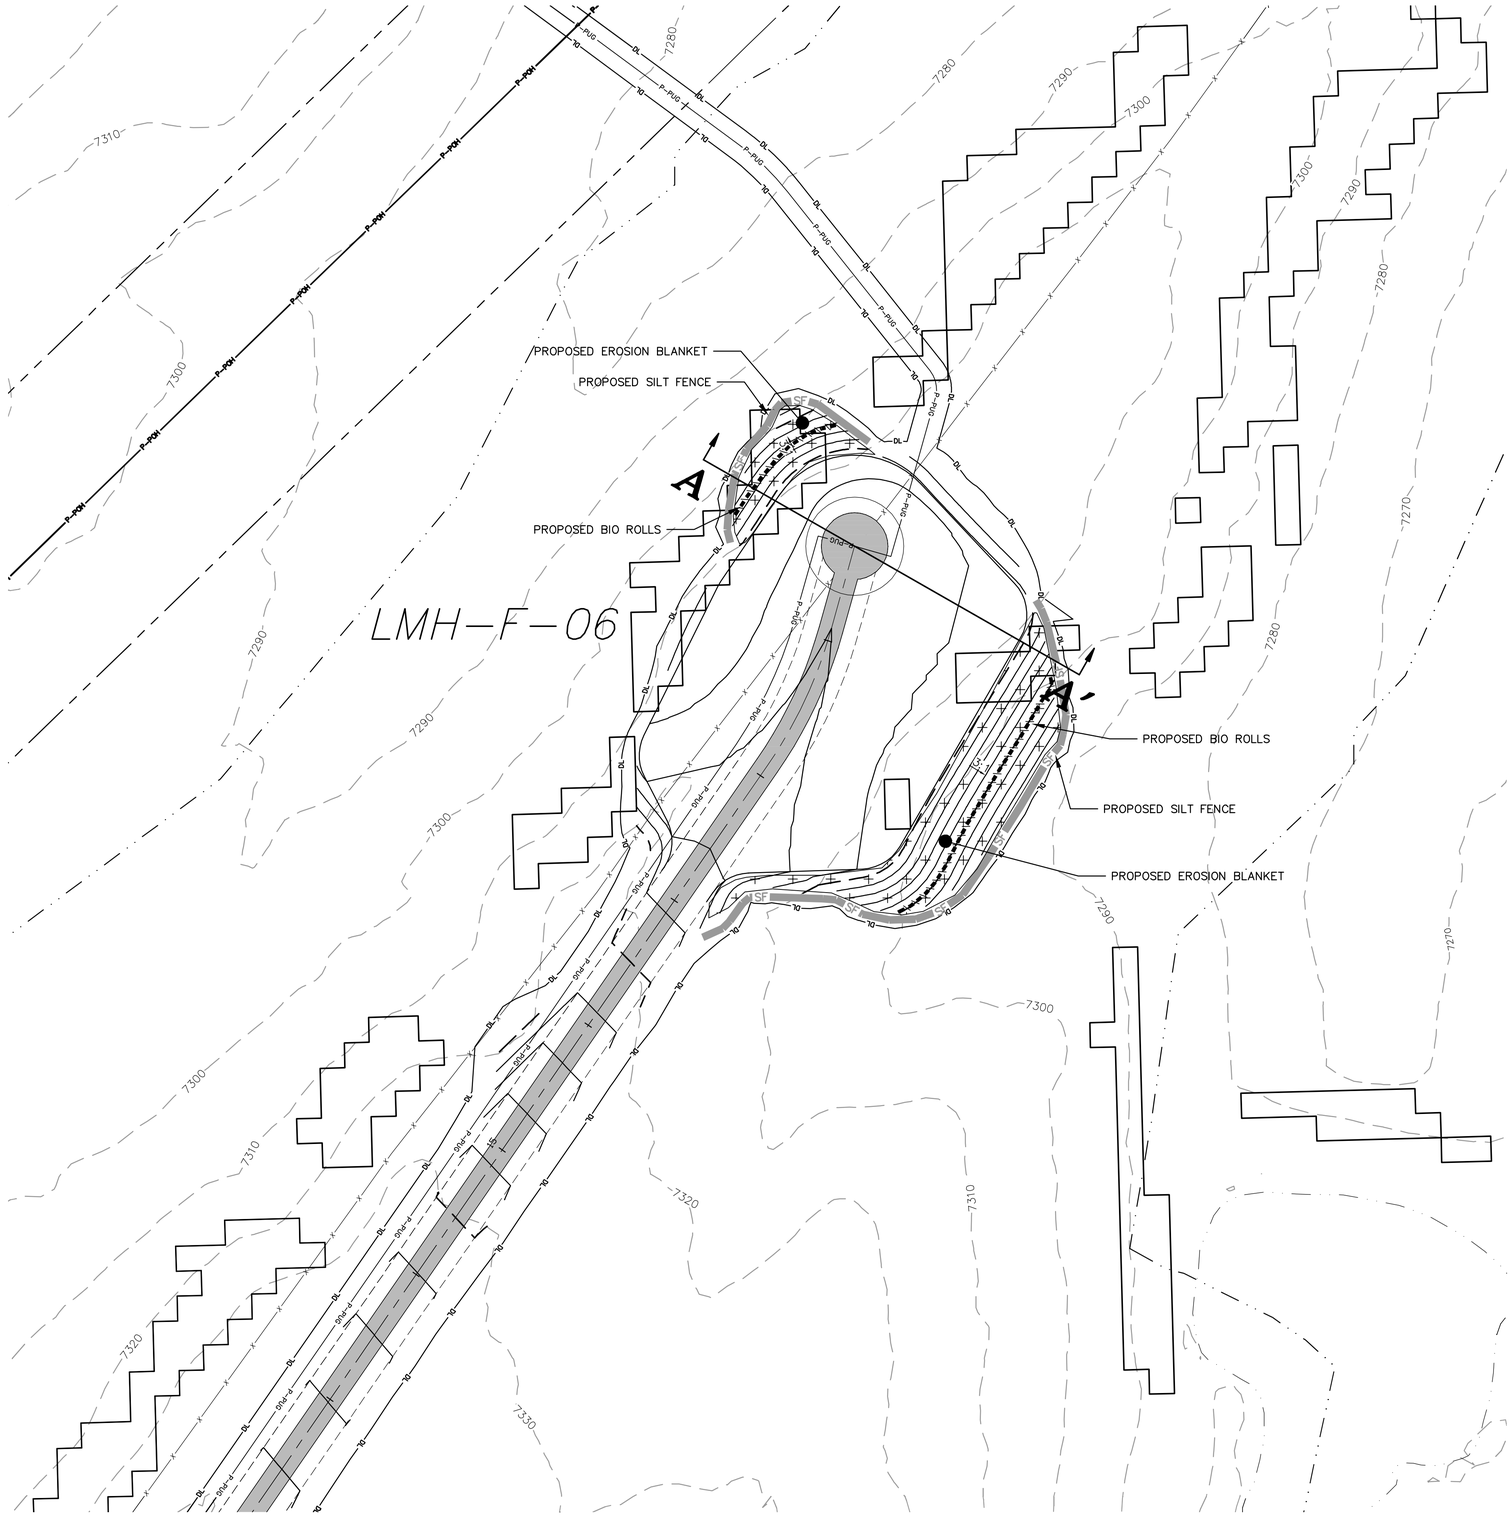

LEGEND:

- PROPOSED ARTERIAL ROAD AND CRANE PATH
- PROPOSED ARTERIAL ROAD
- PROPOSED TURBINE ROAD AND CRANE PATH
- PROPOSED FACILITY ROAD
- PROPOSED CRANE PATH
- PROPOSED 6% OR GREATER ROAD GRADE
- DL — PROPOSED DISTURBANCE LIMITS
- AL — PROPOSED ACTIVITY LIMITS
- P–PUG — PROPOSED UNDERGROUND COLLECTION
- P–POH — PROPOSED OVERHEAD COLLECTION
- P–POH — PROPOSED 230 kV TRANSMISSION
- PROPOSED POTABLE WATERMAIN
- PROPOSED NON–POTABLE WATERMAIN
- PROPOSED SANITARY SEWER/FORCEMAIN
- POH — PROPOSED OVERHEAD POWER
- ROADWAY AS PART OF PREVIOUS PLANS ISSUED FOR PERMIT
- PROPOSED 10' CONTOURS
- PROPOSED 2' CONTOURS
- PCW STEEP SLOPE AREA
- PROPOSED EROSION CONTROL BLANKET
- PROPOSED RIP RAP
- BIO ROLL
- SF — SILT FENCE
- XXX — UTILITY CROSSING (SEE TABLE)
- XXX — FENCE CROSSING (SEE TABLE)
- FACILITY AS PART OF PREVIOUS PLANS
- PROPOSED FACILITY
- TURBINE LOCATION
- XXX–X–XX TURBINE NUMBER
- EX. DIRT ROAD/TRAIL
- X — X — EX. FENCE
- EX. CULVERT
- TUG — EX. TELEPHONE LINE
- POH — EX. OVERHEAD POWER
- FOP — EX. FIBER OPTIC LINE
- WAT — EX. WATER LINE
- GAS — EX. GAS PIPELINE
- 7480 — EX. 10' CONTOURS
- EX. 2' CONTOURS
- EX. TREE LINE
- EX. WATERWAY (GIS)

Notes

1. Pad area cannot be reduced. Turbine site is at end of road. Storage on pad needed to construct turbine.
2. Slope area cannot be changed to reduce disturbance. 3:1 slope is used to reduce the amount of disturbance. 2:1 slope was considered for fill area leading to steep slopes, however, 2:1 would not avoid the steep slopes entirely, would still require erosion blanket and fiber/mulch logs, and would result in much higher runoff flow velocities entering the steep slope area.
3. Lowering the elevation of the pad would not reduce the disturbance.

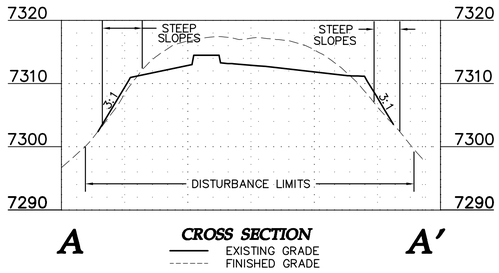

Westwood Professional Services, Inc.
7699 Anagram Drive
Eden Prairie, MN 55344

PHONE 952-937-5150
FAX 952-937-5822
TOLL FREE 1-888-937-5150

www.westwoodps.com

Designed: DK/KM
Checked: RC/PC
Drawn: KM/TR
Record Drawing by/date:

Revisions:

#	DATE	DESCRIPTION

Prepared for:

Power Company of Wyoming LLC
555 Seventeenth Street, Suite 2400
Denver, CO 80202 USA

0' 50' 100' 150'

Chokecherry and Sierra Madre Wind Energy Project

Carbon County, Wyoming

LMH-F-06 Steep Slope

Phase I Wind Development Area Wind Turbine Sites & Related Infrastructure
NOT FOR CONSTRUCTION

Date: 01/05/15
Sheet: 248 OF 254

20111120–15SL–P02.dwg

© 2015 Westwood Professional Services, Inc.

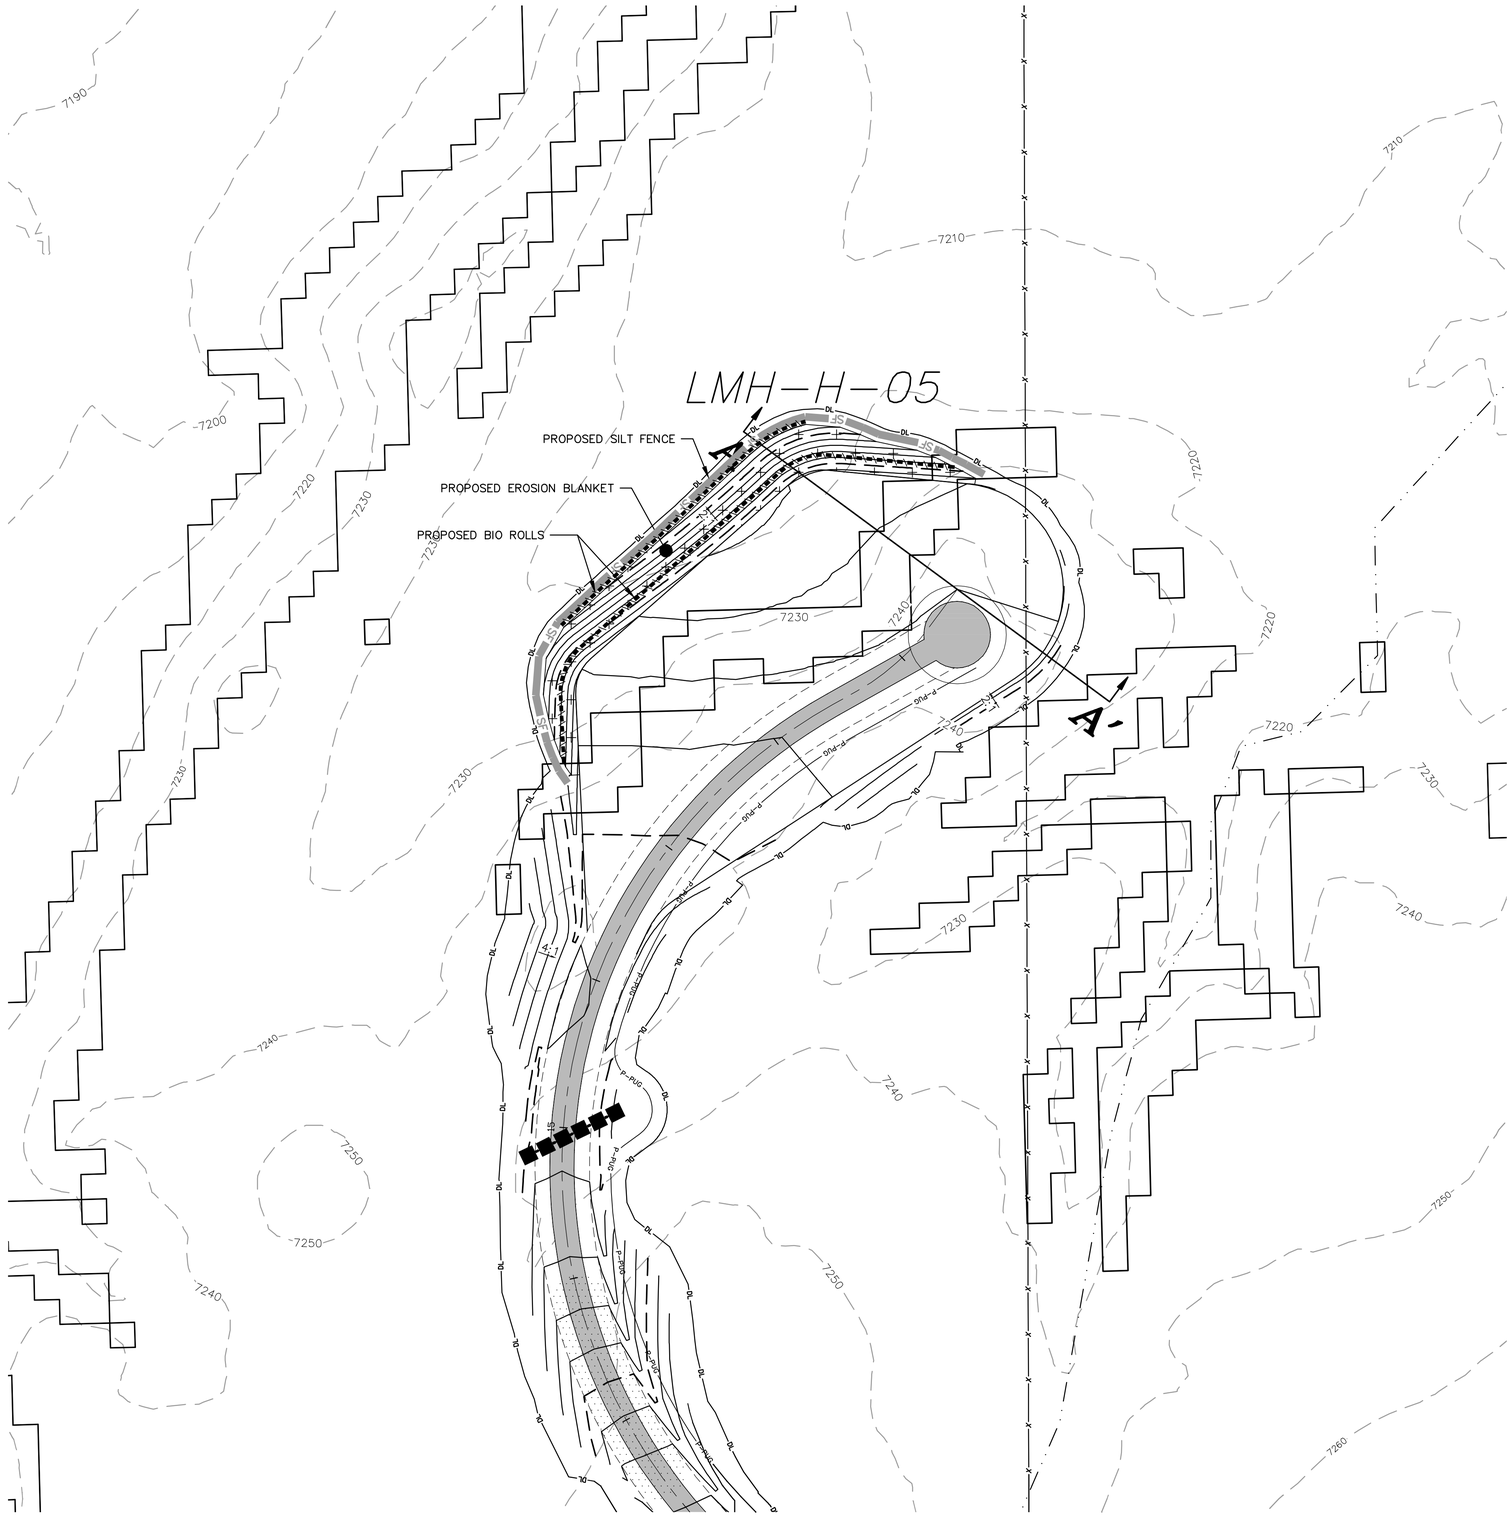

LEGEND:

- PROPOSED ARTERIAL ROAD AND CRANE PATH
- PROPOSED ARTERIAL ROAD
- PROPOSED TURBINE ROAD AND CRANE PATH
- PROPOSED FACILITY ROAD
- PROPOSED CRANE PATH
- PROPOSED 6% OR GREATER ROAD GRADE
- DL — PROPOSED DISTURBANCE LIMITS
- AL — PROPOSED ACTIVITY LIMITS
- P-PUG — PROPOSED UNDERGROUND COLLECTION
- P-POH — PROPOSED OVERHEAD COLLECTION
- P-POH — PROPOSED 230 kV TRANSMISSION
- PROPOSED POTABLE WATERMAIN
- PROPOSED NON-POTABLE WATERMAIN
- PROPOSED SANITARY SEWER/FORCEMAIN
- POH — PROPOSED OVERHEAD POWER
- ROADWAY AS PART OF PREVIOUS PLANS ISSUED FOR PERMIT
- PROPOSED 10' CONTOURS
- PROPOSED 2' CONTOURS
- PCW STEEP SLOPE AREA
- PROPOSED EROSION CONTROL BLANKET
- PROPOSED RIP RAP
- BIO ROLL
- SF — SILT FENCE
- XXX — UTILITY CROSSING (SEE TABLE)
- XXX — FENCE CROSSING (SEE TABLE)
- FACILITY AS PART OF PREVIOUS PLANS
- PROPOSED FACILITY
- TURBINE LOCATION
- XXX-X-XX — TURBINE NUMBER
- EX. DIRT ROAD/TRAIL
- X — X — EX. FENCE
- EX. CULVERT
- TUG — EX. TELEPHONE LINE
- POH — EX. OVERHEAD POWER
- FOP — EX. FIBER OPTIC LINE
- WAT — EX. WATER LINE
- GAS — EX. GAS PIPELINE
- 7480 — EX. 10' CONTOURS
- EX. 2' CONTOURS
- EX. TREE LINE
- EX. WATERWAY (GIS)

Notes
1. Pad area cannot be reduced. Just In Time pad is utilized for this turbine to minimize ground disturbance and surface area of pad draining to steep slopes. Pad area cannot be reduced. Turbine site is at end of road. Storage on pad needed to construct turbine.
2. Slope area cannot be changed to reduce disturbance. 2:1 slope is used to reduce the amount of disturbance.
3. Lowering the elevation of the pad would not reduce the disturbance.

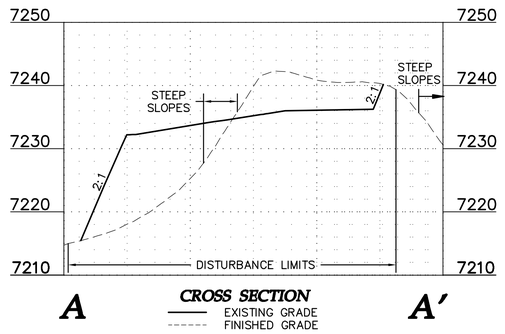

Westwood Professional Services, Inc.
7699 Anagram Drive
Eden Prairie, MN 55344

PHONE 952-937-5150
FAX 952-937-5822
TOLL FREE 1-888-937-5150

www.westwoodps.com

Designed: DK/KM
Checked: RC/PC
Drawn: KM/TR
Record Drawing by/date:

Revisions:

#	DATE	DESCRIPTION

Prepared for:

Power Company of Wyoming LLC
555 Seventeenth Street, Suite 2400
Denver, CO 80202 USA

0' 50' 100' 150'

Chokecherry and Sierra Madre Wind Energy Project

Carbon County, Wyoming

LMH-H-05 Steep Slope

Phase I Wind Development Area Wind Turbine Sites & Related Infrastructure
NOT FOR CONSTRUCTION

Date: 01/05/15
Sheet: 249 OF 254

20111120-15SL-P02.dwg

© 2015 Westwood Professional Services, Inc.

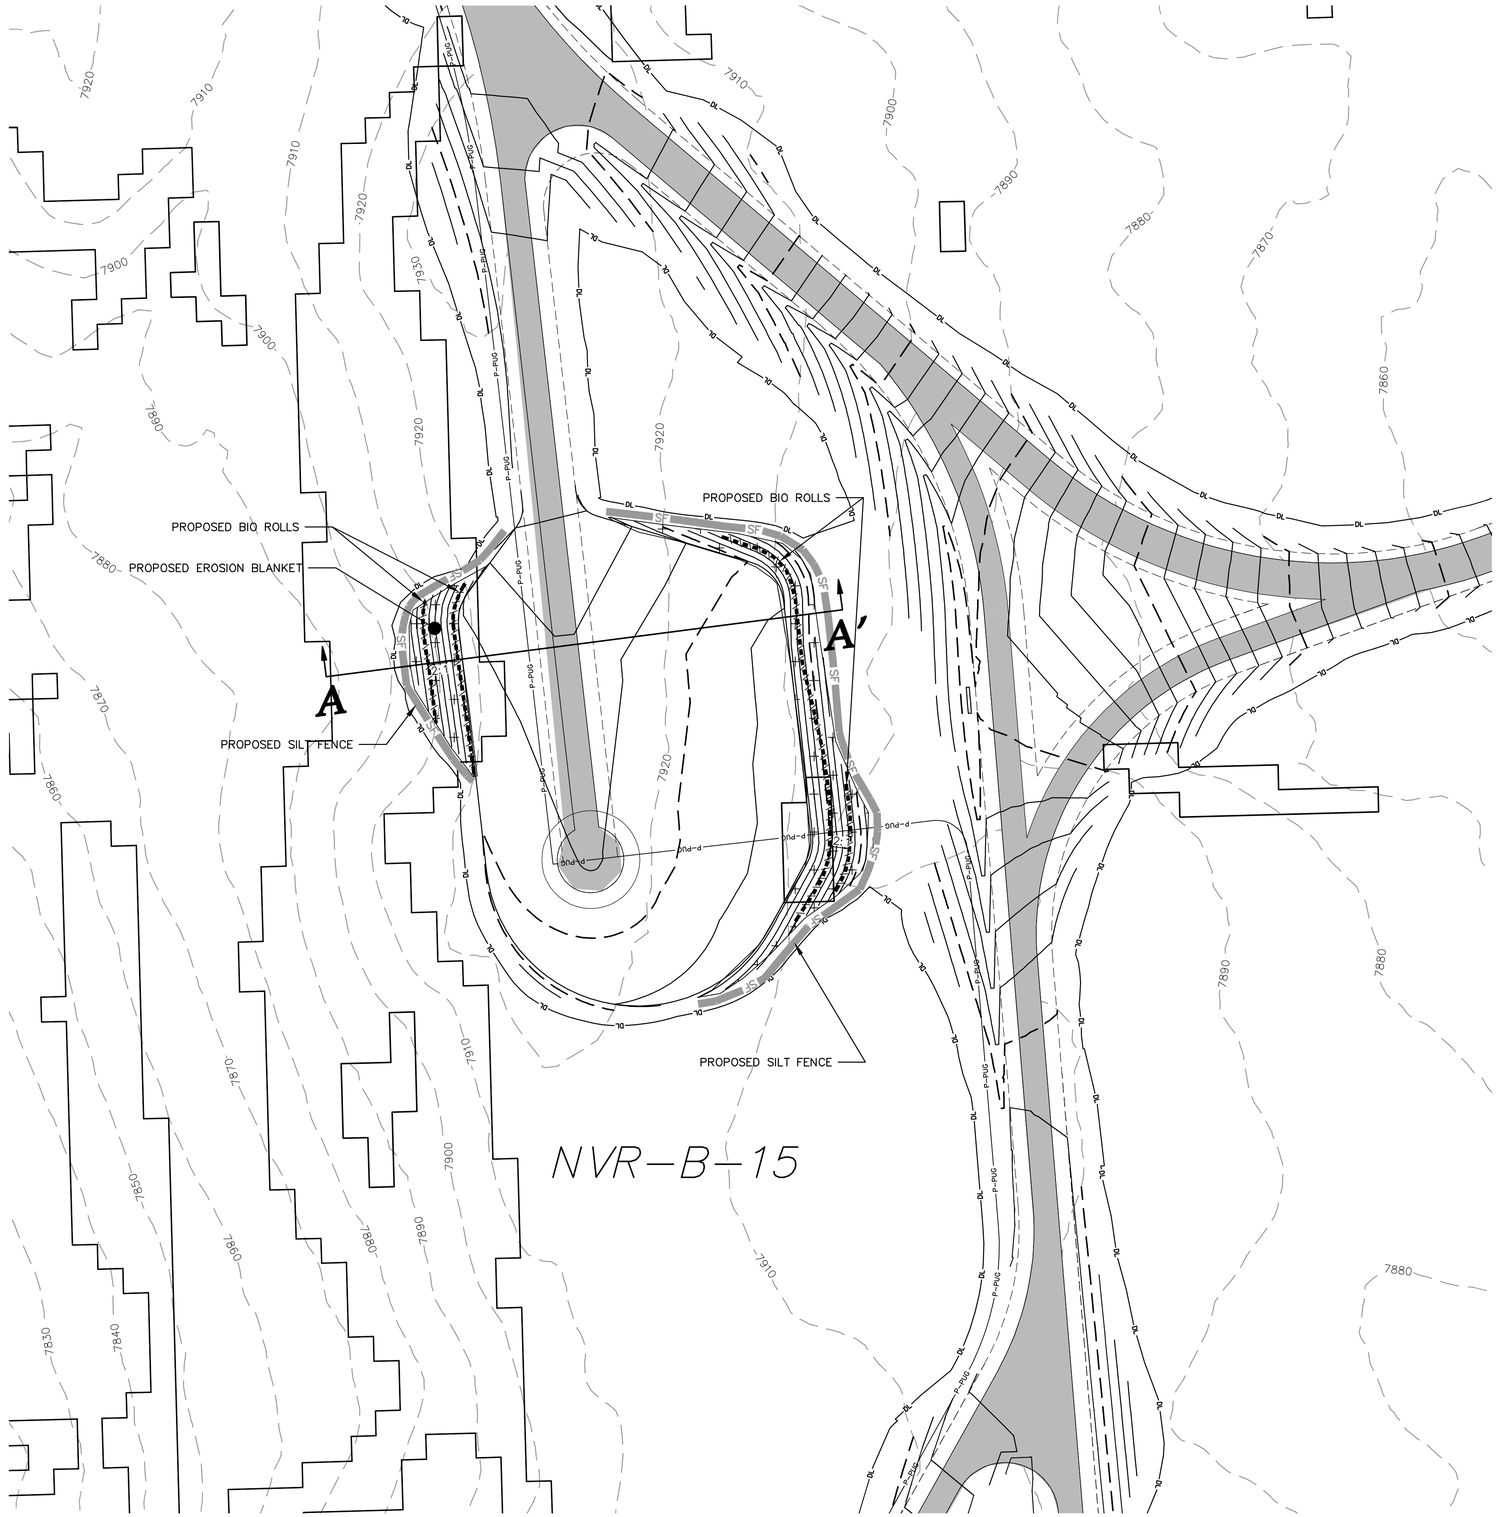

LEGEND:

- PROPOSED ARTERIAL ROAD AND CRANE PATH
- PROPOSED ARTERIAL ROAD
- PROPOSED TURBINE ROAD AND CRANE PATH
- PROPOSED FACILITY ROAD
- PROPOSED CRANE PATH
- PROPOSED 6% OR GREATER ROAD GRADE
- PROPOSED DISTURBANCE LIMITS
- PROPOSED ACTIVITY LIMITS
- PROPOSED UNDERGROUND COLLECTION
- PROPOSED OVERHEAD COLLECTION
- PROPOSED 230 kV TRANSMISSION
- PROPOSED POTABLE WATERMAIN
- PROPOSED NON–POTABLE WATERMAIN
- PROPOSED SANITARY SEWER/FORCEMAIN
- PROPOSED OVERHEAD POWER
- ROADWAY AS PART OF PREVIOUS PLANS ISSUED FOR PERMIT
- PROPOSED 10' CONTOURS
- PROPOSED 2' CONTOURS
- PCW STEEP SLOPE AREA
- PROPOSED EROSION CONTROL BLANKET
- PROPOSED RIP RAP
- BIO ROLL
- SILT FENCE
- UTILITY CROSSING (SEE TABLE)
- FENCE CROSSING (SEE TABLE)
- FACILITY AS PART OF PREVIOUS PLANS
- PROPOSED FACILITY
- TURBINE LOCATION
- XXX–X–XX TURBINE NUMBER
- EX. DIRT ROAD/TRAIL
- EX. FENCE
- EX. CULVERT
- EX. TELEPHONE LINE
- EX. OVERHEAD POWER
- EX. FIBER OPTIC LINE
- EX. WATER LINE
- EX. GAS PIPELINE
- EX. 10' CONTOURS
- EX. 2' CONTOURS
- EX. TREE LINE
- EX. WATERWAY (GIS)

Notes
1. Pad area cannot be reduced. Turbine site is at end of road. Storage on pad needed to construct turbine.
2. Slope area cannot be changed to reduce disturbance. 2:1 slope is used to reduce the amount of disturbance.
3. Lowering the elevation of the pad would not reduce the disturbance.

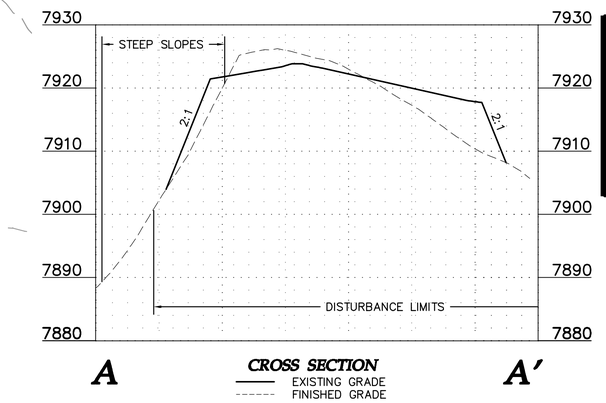

Westwood Professional Services, Inc.
7699 Anagram Drive
Eden Prairie, MN 55344

PHONE 952-937-5150
FAX 952-937-5822
TOLL FREE 1-888-937-5150

www.westwoodps.com

Designed:	DK/KM
Checked:	RC/PC
Drawn:	KM/TR
Record Drawing by/date:	

Revisions:

#	DATE	DESCRIPTION

Prepared for:

Power Company of Wyoming LLC
555 Seventeenth Street, Suite 2400
Denver, CO 80202 USA

0' 50' 100' 150'

Chokecherry and Sierra Madre Wind Energy Project

Carbon County, Wyoming

NVR-B-15 Steep Slope

Phase I Wind Development Area Wind Turbine Sites & Related Infrastructure
NOT FOR CONSTRUCTION

Date: 01/05/15

Sheet: 250 OF 254

20111120–15SL–P02.dwg

© 2015 Westwood Professional Services, Inc.

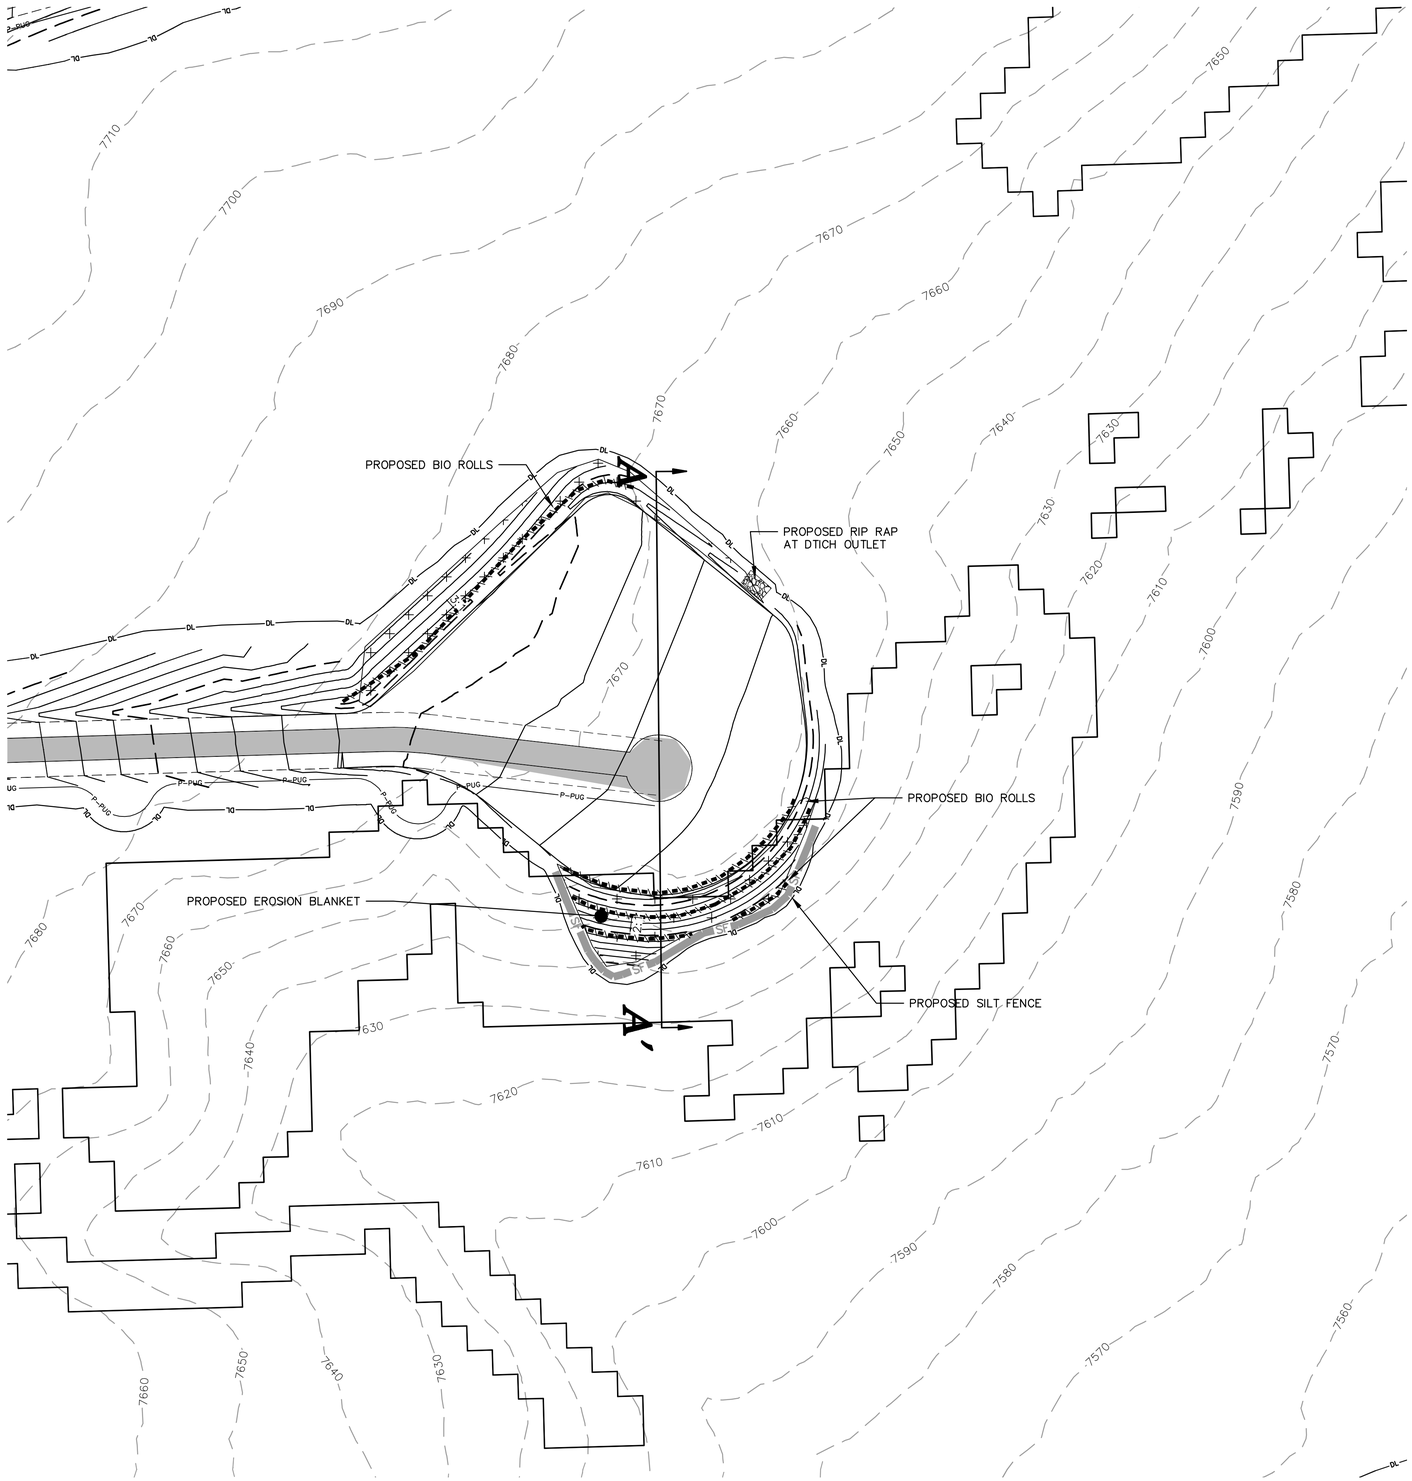

LEGEND:

- PROPOSED ARTERIAL ROAD AND CRANE PATH
- PROPOSED ARTERIAL ROAD
- PROPOSED TURBINE ROAD AND CRANE PATH
- PROPOSED FACILITY ROAD
- PROPOSED CRANE PATH
- PROPOSED 6% OR GREATER ROAD GRADE
- DL — PROPOSED DISTURBANCE LIMITS
- AL — PROPOSED ACTIVITY LIMITS
- P-PUG — PROPOSED UNDERGROUND COLLECTION
- P-POH — PROPOSED OVERHEAD COLLECTION
- P-POH — PROPOSED 230 kV TRANSMISSION
- PROPOSED POTABLE WATERMAIN
- PROPOSED NON-POTABLE WATERMAIN
- PROPOSED SANITARY SEWER/FORCEMAIN
- POH — PROPOSED OVERHEAD POWER
- ROADWAY AS PART OF PREVIOUS PLANS ISSUED FOR PERMIT
- PROPOSED 10' CONTOURS
- PROPOSED 2' CONTOURS
- PCW STEEP SLOPE AREA
- PROPOSED EROSION CONTROL BLANKET
- PROPOSED RIP RAP
- BIO ROLL
- SF — SILT FENCE
- XXX — UTILITY CROSSING (SEE TABLE)
- XXX — FENCE CROSSING (SEE TABLE)
- FACILITY AS PART OF PREVIOUS PLANS
- PROPOSED FACILITY
- TURBINE LOCATION
- XXX-X-XX — TURBINE NUMBER
- EX. DIRT ROAD/TRAIL
- X — EX. FENCE
- EX. CULVERT
- TUG — EX. TELEPHONE LINE
- POH — EX. OVERHEAD POWER
- FOP — EX. FIBER OPTIC LINE
- WAT — EX. WATER LINE
- GAS — EX. GAS PIPELINE
- 7480 — EX. 10' CONTOURS
- EX. 2' CONTOURS
- EX. TREE LINE
- EX. WATERWAY (GIS)

Notes
1. Pad area cannot be reduced. Turbine site is at end of road. Storage on pad needed to construct turbine.
2. Slope area cannot be changed to reduce disturbance. 2:1 slope is used to reduce the amount of disturbance.
3. Lowering the elevation of the pad would not reduce the disturbance.

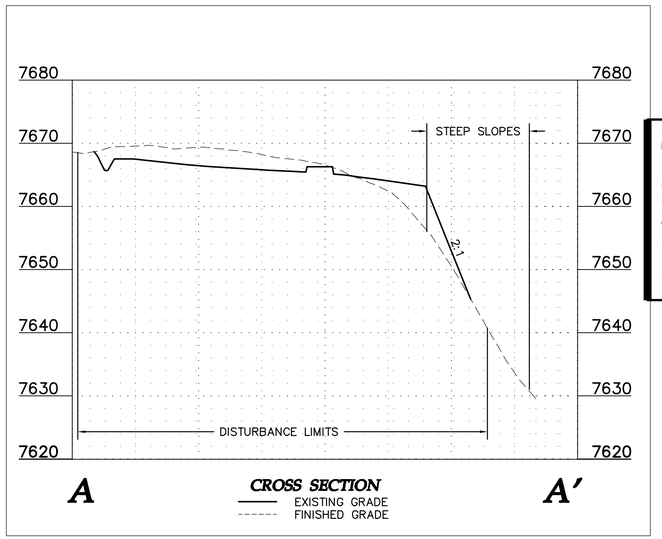

Westwood Professional Services, Inc.
7699 Anagram Drive
Eden Prairie, MN 55344

PHONE 952-937-5150
FAX 952-937-5822
TOLL FREE 1-888-937-5150

www.westwoodps.com

Designed: DK/KM
Checked: RC/PC
Drawn: KM/TR
Record Drawing by/date:

Revisions:

#	DATE	DESCRIPTION

Prepared for:

Power Company of Wyoming LLC
555 Seventeenth Street, Suite 2400
Denver, CO 80202 USA

0' 50' 100' 150'

Chokecherry and Sierra Madre Wind Energy Project

Carbon County, Wyoming

NVR-H-02 Steep Slope

Phase I Wind Development Area Wind Turbine Sites & Related Infrastructure
NOT FOR CONSTRUCTION

Date: 10/03/2014
Sheet: 251 OF 254

20111120-15SL-P02.dwg

© 2015 Westwood Professional Services, Inc.

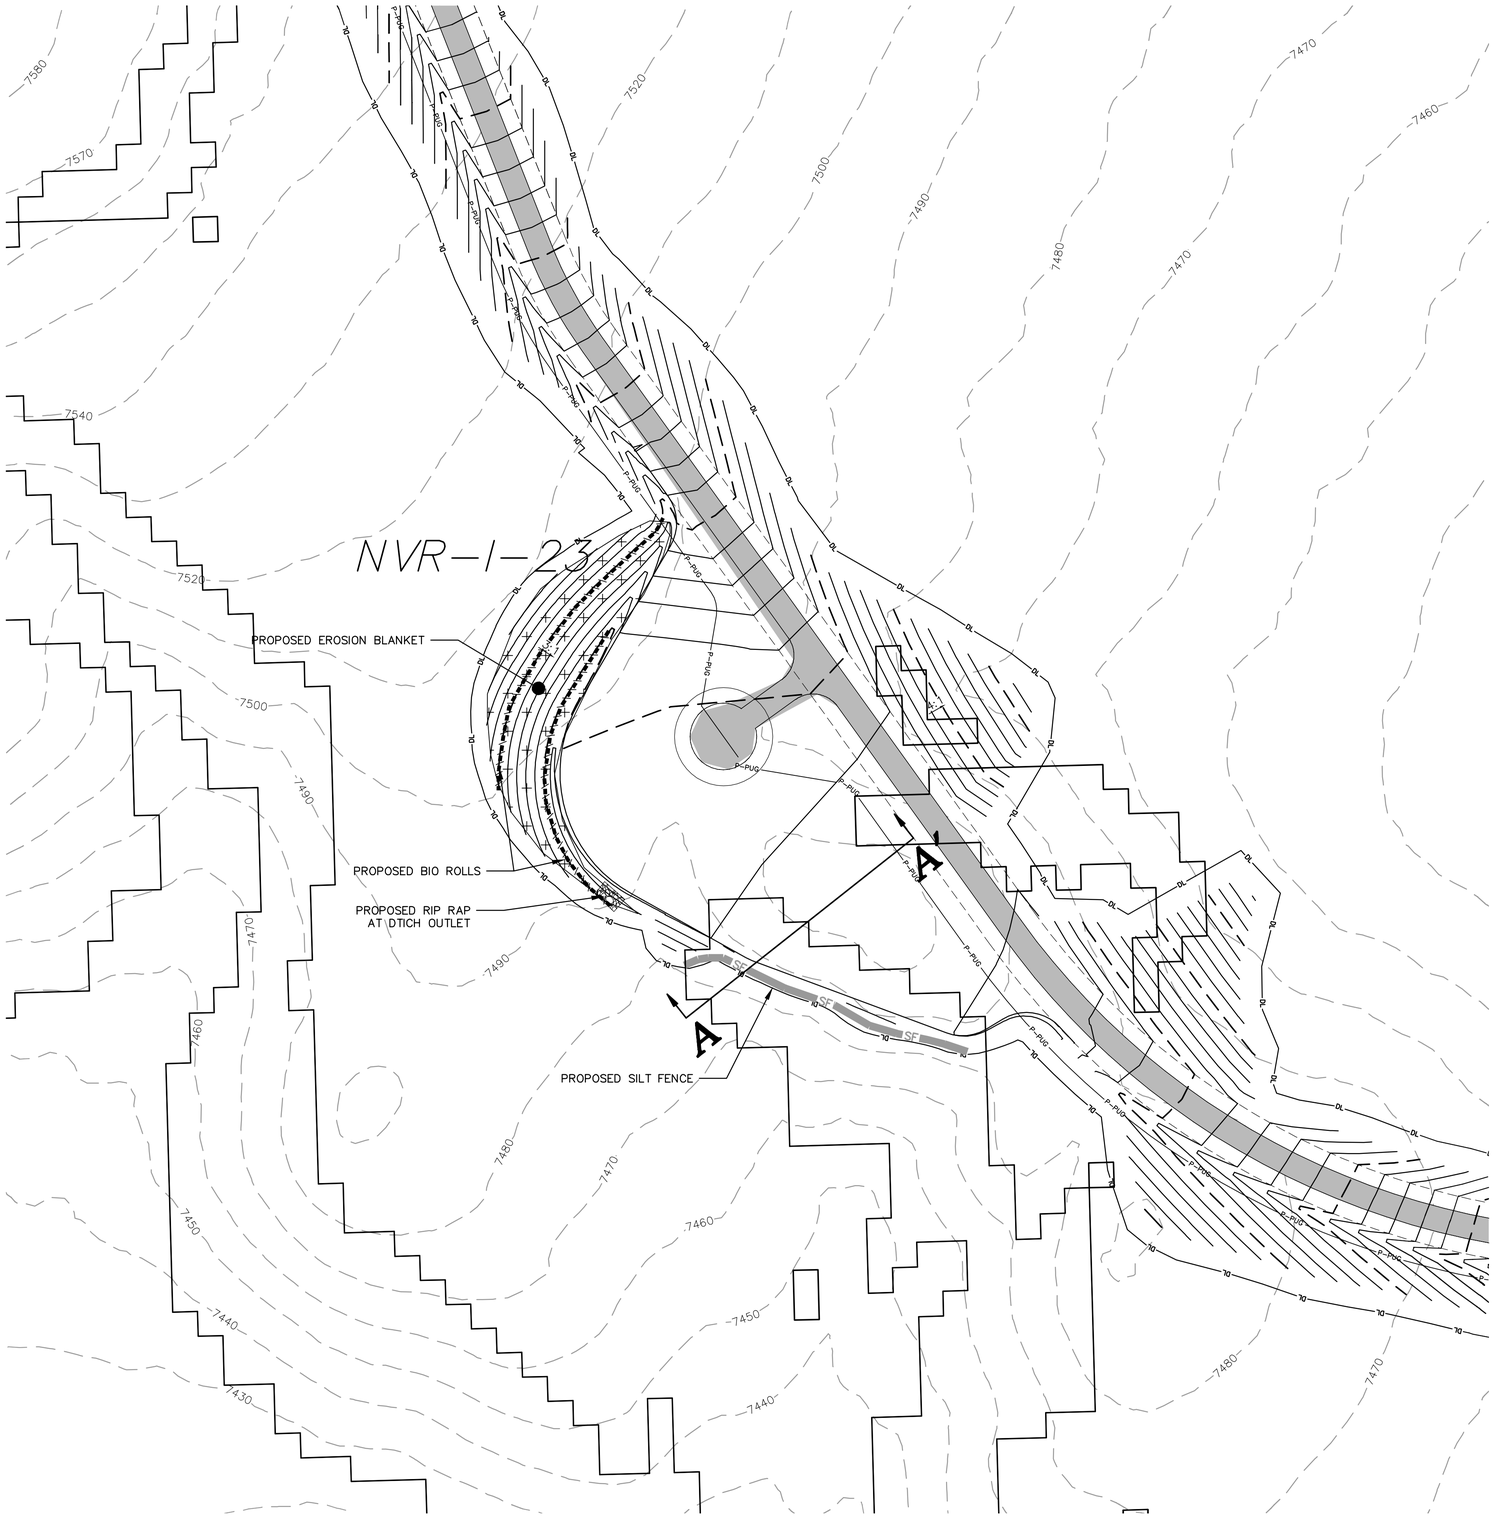

LEGEND:

- PROPOSED ARTERIAL ROAD AND CRANE PATH
- PROPOSED ARTERIAL ROAD
- PROPOSED TURBINE ROAD AND CRANE PATH
- PROPOSED FACILITY ROAD
- PROPOSED CRANE PATH
- PROPOSED 6% OR GREATER ROAD GRADE
- PROPOSED DISTURBANCE LIMITS
- PROPOSED ACTIVITY LIMITS
- PROPOSED UNDERGROUND COLLECTION
- PROPOSED OVERHEAD COLLECTION
- PROPOSED 230 kV TRANSMISSION
- PROPOSED POTABLE WATERMAIN
- PROPOSED NON-POTABLE WATERMAIN
- PROPOSED SANITARY SEWER/FORCEMAIN
- PROPOSED OVERHEAD POWER
- ROADWAY AS PART OF PREVIOUS PLANS ISSUED FOR PERMIT
- PROPOSED 10' CONTOURS
- PROPOSED 2' CONTOURS
- PCW STEEP SLOPE AREA
- PROPOSED EROSION CONTROL BLANKET
- PROPOSED RIP RAP
- BIO ROLL
- SILT FENCE
- UTILITY CROSSING (SEE TABLE)
- FENCE CROSSING (SEE TABLE)
- FACILITY AS PART OF PREVIOUS PLANS
- PROPOSED FACILITY
- TURBINE LOCATION
- XXX-X-XX TURBINE NUMBER
- EX. DIRT ROAD/TRAIL
- EX. FENCE
- EX. CULVERT
- EX. TELEPHONE LINE
- EX. OVERHEAD POWER
- EX. FIBER OPTIC LINE
- EX. WATER LINE
- EX. GAS PIPELINE
- EX. 10' CONTOURS
- EX. 2' CONTOURS
- EX. TREE LINE
- EX. WATERWAY (GIS)

Notes
1. Pad area cannot be reduced. Just In Time pad is utilized for this turbine to minimize ground disturbance and surface area of pad draining to steep slopes.
2. Lowering the elevation of the pad would not reduce the disturbance.

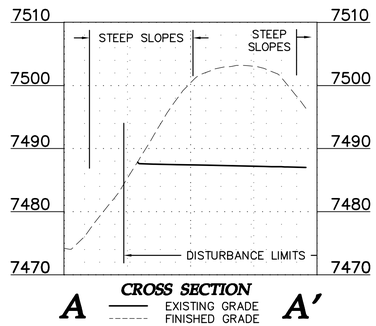

Westwood Professional Services, Inc.
7699 Anagram Drive
Eden Prairie, MN 55344

PHONE 952-937-5150
FAX 952-937-5822
TOLL FREE 1-888-937-5150

www.westwoodps.com

Designed:	DK/KM
Checked:	RC/PC
Drawn:	KM/TR
Record Drawing by/date:	

Revisions:

#	DATE	DESCRIPTION

Prepared for:

Power Company of Wyoming LLC
555 Seventeenth Street, Suite 2400
Denver, CO 80202 USA

0' 50' 100' 150'

Chokecherry and Sierra Madre Wind Energy Project

Carbon County, Wyoming

NVR-I-23 Steep Slope

Phase I Wind Development Area Wind Turbine Sites & Related Infrastructure
NOT FOR CONSTRUCTION

Date: 01/05/15

Sheet: 252 OF 254

20111120-15SL-P02.dwg

© 2015 Westwood Professional Services, Inc.

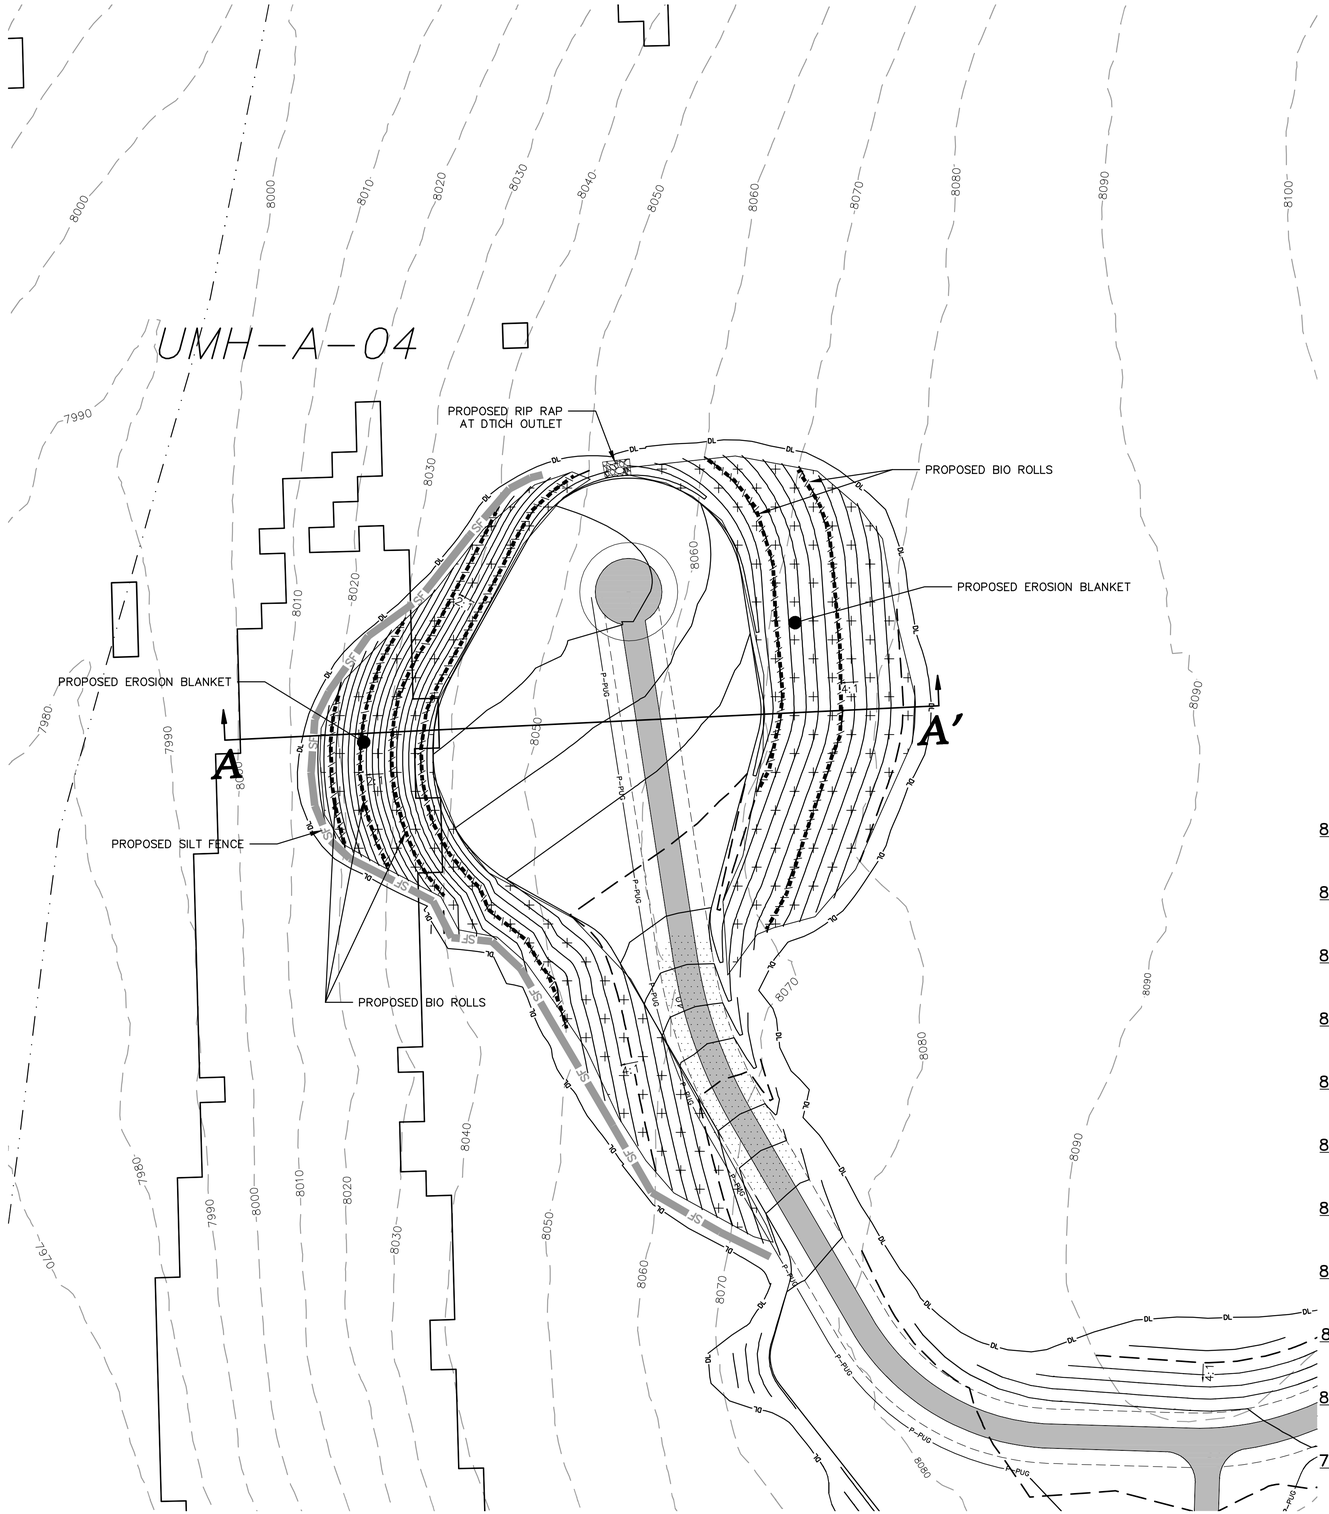

LEGEND:

- PROPOSED ARTERIAL ROAD AND CRANE PATH
- PROPOSED ARTERIAL ROAD
- PROPOSED TURBINE ROAD AND CRANE PATH
- PROPOSED FACILITY ROAD
- PROPOSED CRANE PATH
- PROPOSED 6% OR GREATER ROAD GRADE
- DL — PROPOSED DISTURBANCE LIMITS
- AL — PROPOSED ACTIVITY LIMITS
- P-PUG — PROPOSED UNDERGROUND COLLECTION
- P-POH — PROPOSED OVERHEAD COLLECTION
- P-POH — PROPOSED 230 kV TRANSMISSION
- PROPOSED POTABLE WATERMAIN
- PROPOSED NON-POTABLE WATERMAIN
- PROPOSED SANITARY SEWER/FORCEMAIN
- POH — PROPOSED OVERHEAD POWER
- ROADWAY AS PART OF PREVIOUS PLANS ISSUED FOR PERMIT
- PROPOSED 10' CONTOURS
- PROPOSED 2' CONTOURS
- PCW STEEP SLOPE AREA
- PROPOSED EROSION CONTROL BLANKET
- PROPOSED RIP RAP
- BIO ROLL
- SF — SILT FENCE
- XXX — UTILITY CROSSING (SEE TABLE)
- XXX — FENCE CROSSING (SEE TABLE)
- FACILITY AS PART OF PREVIOUS PLANS
- PROPOSED FACILITY
- TURBINE LOCATION
- XXX-X-XX — TURBINE NUMBER
- EX. DIRT ROAD/TRAIL
- X — X — EX. FENCE
- EX. CULVERT
- TUG — EX. TELEPHONE LINE
- POH — EX. OVERHEAD POWER
- FOP — EX. FIBER OPTIC LINE
- WAT — EX. WATER LINE
- GAS — EX. GAS PIPELINE
- 7480 — EX. 10' CONTOURS
- EX. 2' CONTOURS
- EX. TREE LINE
- EX. WATERWAY (GIS)

Notes

1. Pad area cannot be reduced. Turbine site is at end of road. Storage on pad needed to construct turbine.
2. Slope area cannot be changed to reduce disturbance. 2:1 slope is used to reduce the amount of disturbance.
3. Lowering the elevation of the pad to reduce the fill slope leading to the steep slope area was considered but this would result in increased amount of cut slope and increased amount of flow from east of the pad.

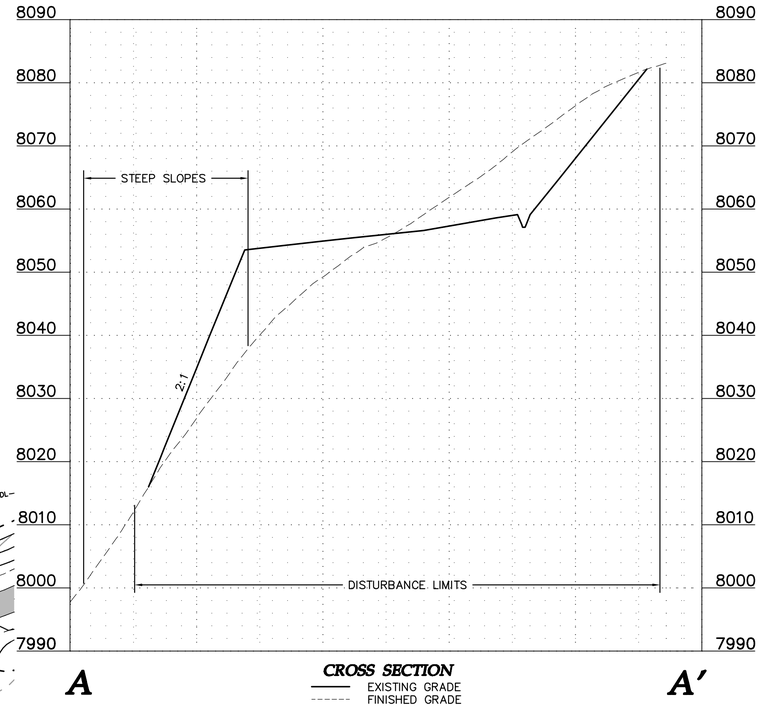

CROSS SECTION
EXISTING GRADE
FINISHED GRADE

Westwood Professional Services, Inc.
7699 Anagram Drive
Eden Prairie, MN 55344

PHONE 952-937-5150
FAX 952-937-5822
TOLL FREE 1-888-937-5150

www.westwoodps.com

Designed: DK/KM
Checked: RC/PC
Drawn: KM/TR
Record Drawing by/date:

Revisions:

#	DATE	DESCRIPTION

Prepared for:

Power Company of Wyoming LLC
555 Seventeenth Street, Suite 2400
Denver, CO 80202 USA

0' 50' 100' 150'

Chokecherry and Sierra Madre Wind Energy Project

Carbon County, Wyoming

UMH-A-04 Steep Slope

Phase I Wind Development Area Wind Turbine Sites & Related Infrastructure
NOT FOR CONSTRUCTION

Date: 01/05/15
Sheet: 253 OF 254

20111120-15SL-P02.dwg

© 2015 Westwood Professional Services, Inc.

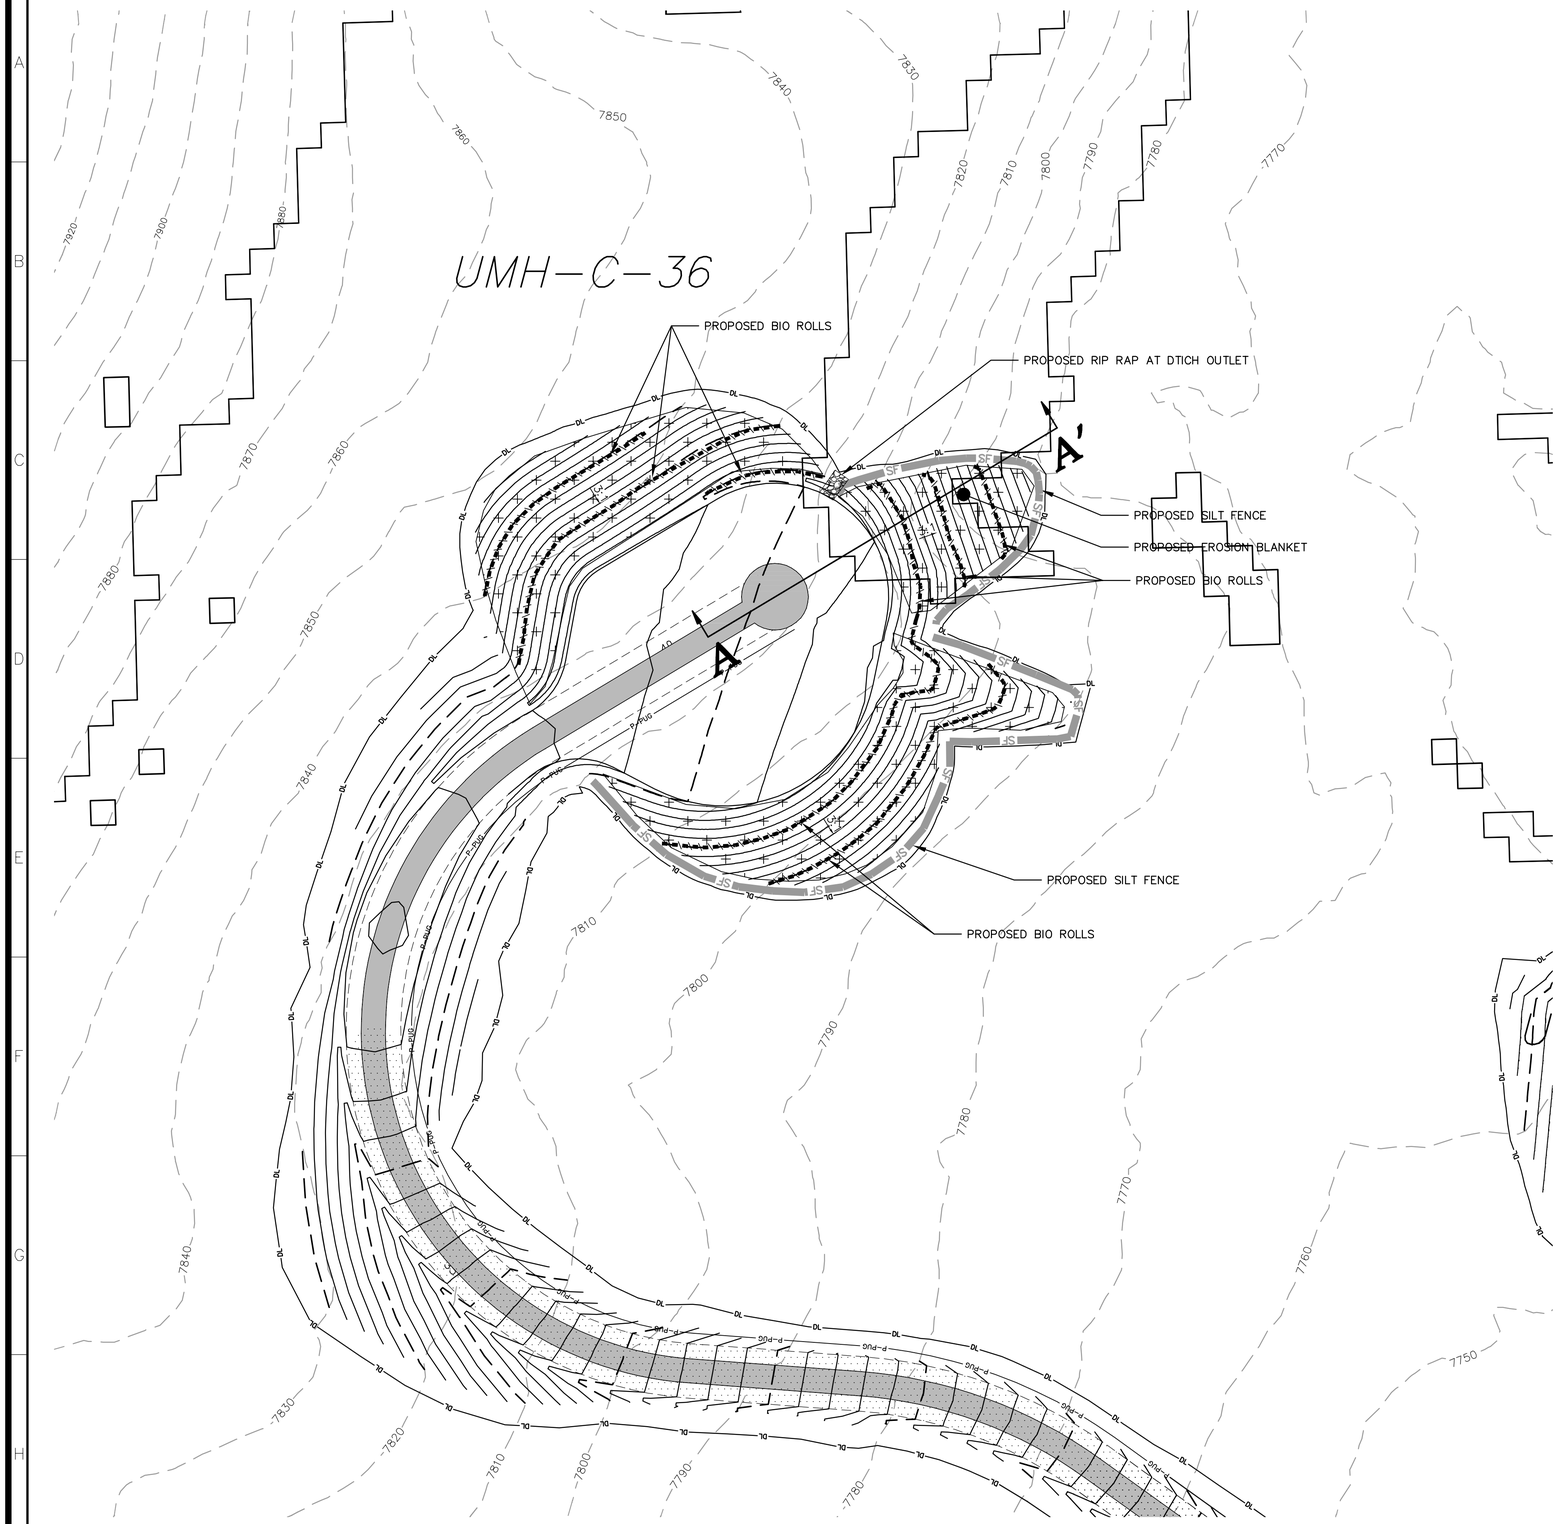

LEGEND:

- PROPOSED ARTERIAL ROAD AND CRANE PATH
- PROPOSED ARTERIAL ROAD
- PROPOSED TURBINE ROAD AND CRANE PATH
- PROPOSED FACILITY ROAD
- PROPOSED CRANE PATH
- PROPOSED 6% OR GREATER ROAD GRADE
- DL — PROPOSED DISTURBANCE LIMITS
- AL — PROPOSED ACTIVITY LIMITS
- P-PUG — PROPOSED UNDERGROUND COLLECTION
- P-POH — PROPOSED OVERHEAD COLLECTION
- P-POH — PROPOSED 230 kV TRANSMISSION
- PROPOSED POTABLE WATERMAIN
- PROPOSED NON-POTABLE WATERMAIN
- PROPOSED SANITARY SEWER/FORCEMAIN
- POH — PROPOSED OVERHEAD POWER
- ROADWAY AS PART OF PREVIOUS PLANS ISSUED FOR PERMIT
- PROPOSED 10' CONTOURS
- PROPOSED 2' CONTOURS
- PCW STEEP SLOPE AREA
- PROPOSED EROSION CONTROL BLANKET
- PROPOSED RIP RAP
- BIO ROLL
- SF — SILT FENCE
- XXX — UTILITY CROSSING (SEE TABLE)
- XXX — FENCE CROSSING (SEE TABLE)
- FACILITY AS PART OF PREVIOUS PLANS
- PROPOSED FACILITY
- TURBINE LOCATION
- XXX-X-XX — TURBINE NUMBER
- EX. DIRT ROAD/TRAIL
- X — X — EX. FENCE
- EX. CULVERT
- TUG — EX. TELEPHONE LINE
- POH — EX. OVERHEAD POWER
- FOP — EX. FIBER OPTIC LINE
- WAT — EX. WATER LINE
- GAS — EX. GAS PIPELINE
- 7480 — EX. 10' CONTOURS
- EX. 2' CONTOURS
- EX. TREE LINE
- EX. WATERWAY (GIS)

Notes

1. Pad area cannot be reduced. Just In Time pad is utilized for this turbine to minimize ground disturbance and surface area of pad draining to steep slopes.
2. Slope area cannot be changed to reduce disturbance. 3:1 slope is used to reduce the amount of disturbance. 2:1 slope was considered for fill area leading to steep slopes, however, 2:1 would not avoid the steep slopes entirely, would still require erosion blanket and fiber/mulch logs, and would result in much higher runoff flow velocities entering the steep slope area.
3. Lowering the elevation of the pad to reduce the fill slope leading to the steep slope area was considered but this would result in increased amount of cut slope and increased amount of flow from north of the pad draining to the ditch north of the pad and ultimately onto the fill slope and steep slope area.

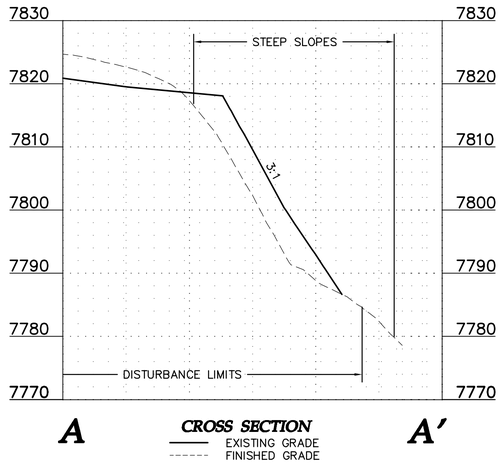

Westwood Professional Services, Inc.
7699 Anagram Drive
Eden Prairie, MN 55344

PHONE 952-937-5150
FAX 952-937-5822
TOLL FREE 1-888-937-5150

www.westwoodps.com

Designed: DK/KM
Checked: RC/PC
Drawn: KM/TR
Record Drawing by/date:

Revisions:

#	DATE	DESCRIPTION

Prepared for:

Power Company of Wyoming LLC
555 Seventeenth Street, Suite 2400
Denver, CO 80202 USA

0' 50' 100' 150'

Chokecherry and Sierra Madre Wind Energy Project

Carbon County, Wyoming

UMH-C-36 Steep Slope

Phase I Wind Development Area Wind Turbine Sites & Related Infrastructure
NOT FOR CONSTRUCTION

Date: 01/05/15
Sheet: 254 OF 12

20111120-15SL-P02.dwg