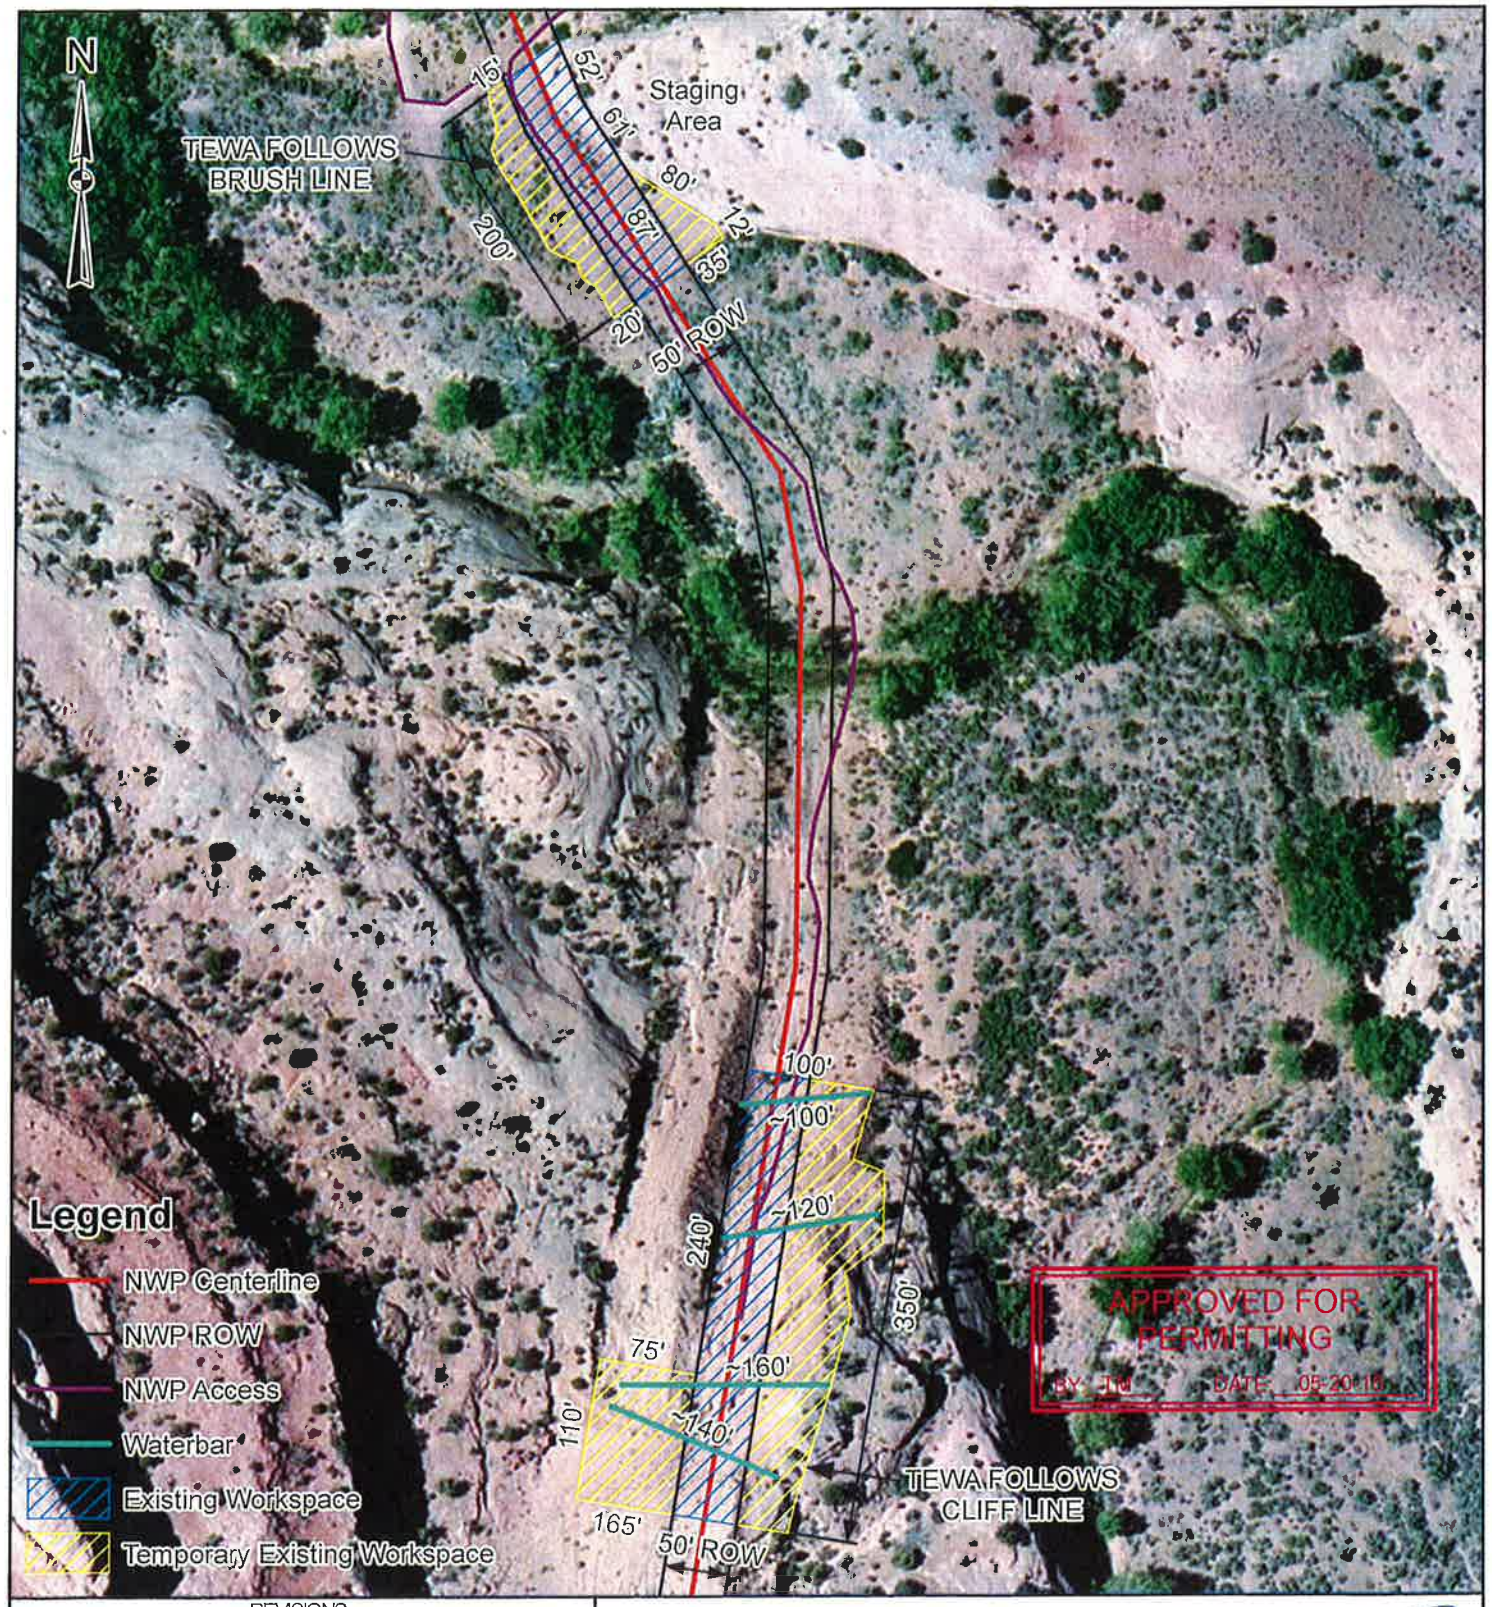

REVISIONS

#	DATE	BY	DESCRIPTION	W.O.	CHK	APP
1	11-11-2015	KES	CREATED DRAWING		KES	
2	2-16-2016	KES	UPDATED DRAWING		KES	
3	3-28-2016	KES	UPDATED DRAWING		KES	
4	5-20-2016	KES	UPDATED DRAWING		KES	

REFERENCE DRAWINGS

DRAWING NUMBER	DESCRIPTION

NORTHWEST PIPELINE, LLC

SLOPE EROSION MULESHOE CANYON (1400)

SITE MAP

M.P. 131.19

S-12, T-28-S, R-22-E

SAN JUAN COUNTY, UTAH

0 75 150 225 300

SCALE IN FEET

Williams GAS PIPELINE

DRAWN: KES	DATE: 5-20-2016	ISSUED FOR BID:	SCALE: 1" = 150'
CHECK: KES	DATE: 5-20-2016	ISSUED FOR CONST:	
APPRV:	DATE:	DRAWING NUMBER: SlopeErosion_MuleshoeCanyon_MP131_Workspace	SHEET: 2 OF 2