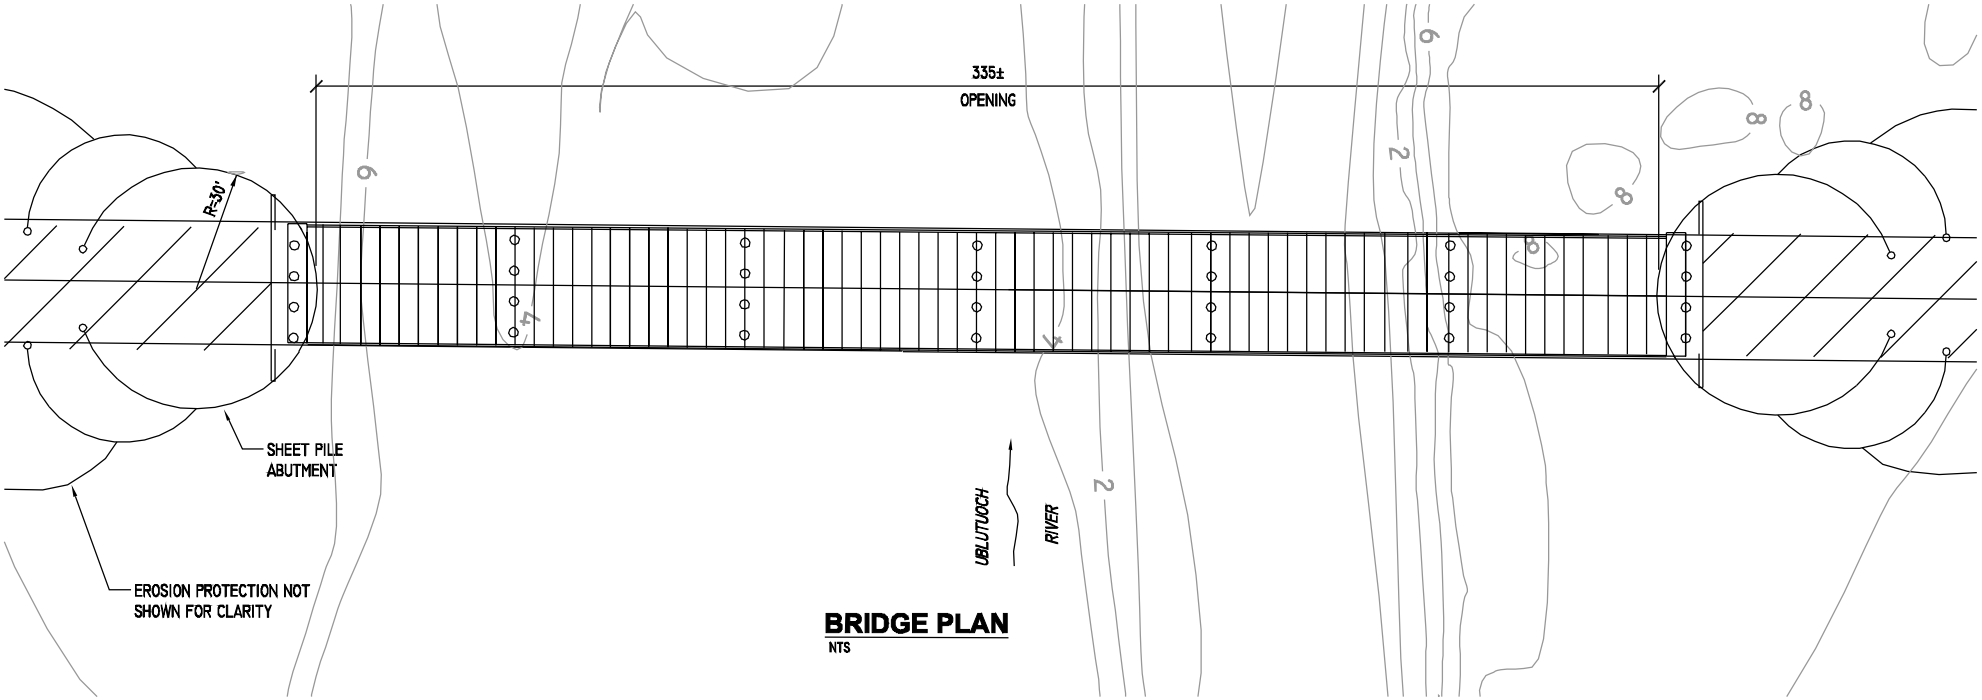

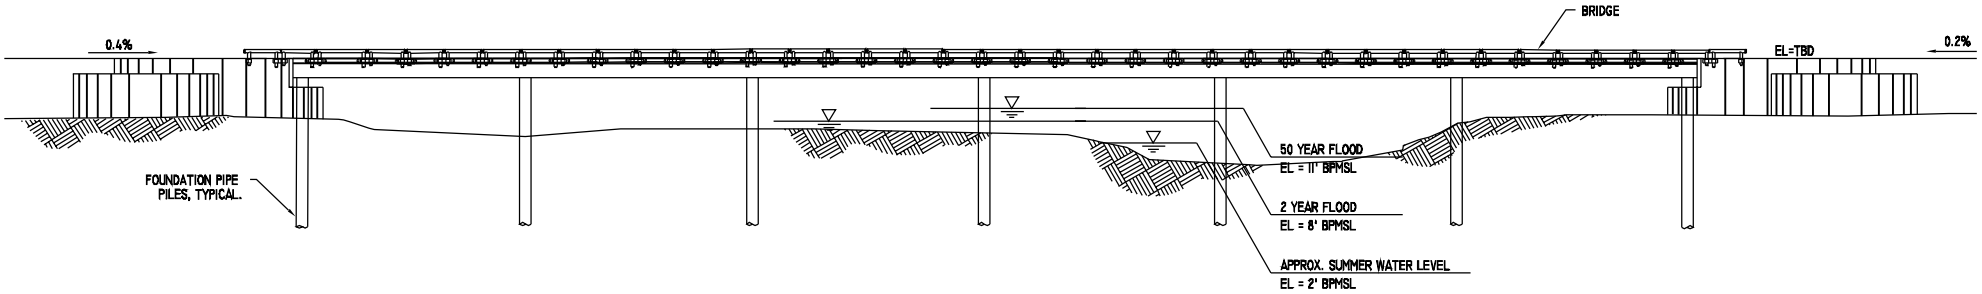

BRIDGE ELEVATION AT CENTERLINE
NTS

Prepared by:
PND Incorporated, January 2004
Modified by:
MACTEC E&C, May 2004

Figure 2.4.6-2
Alternative F (Preferred Alternative):
Ublutuoch River Crossing Bridge Plan