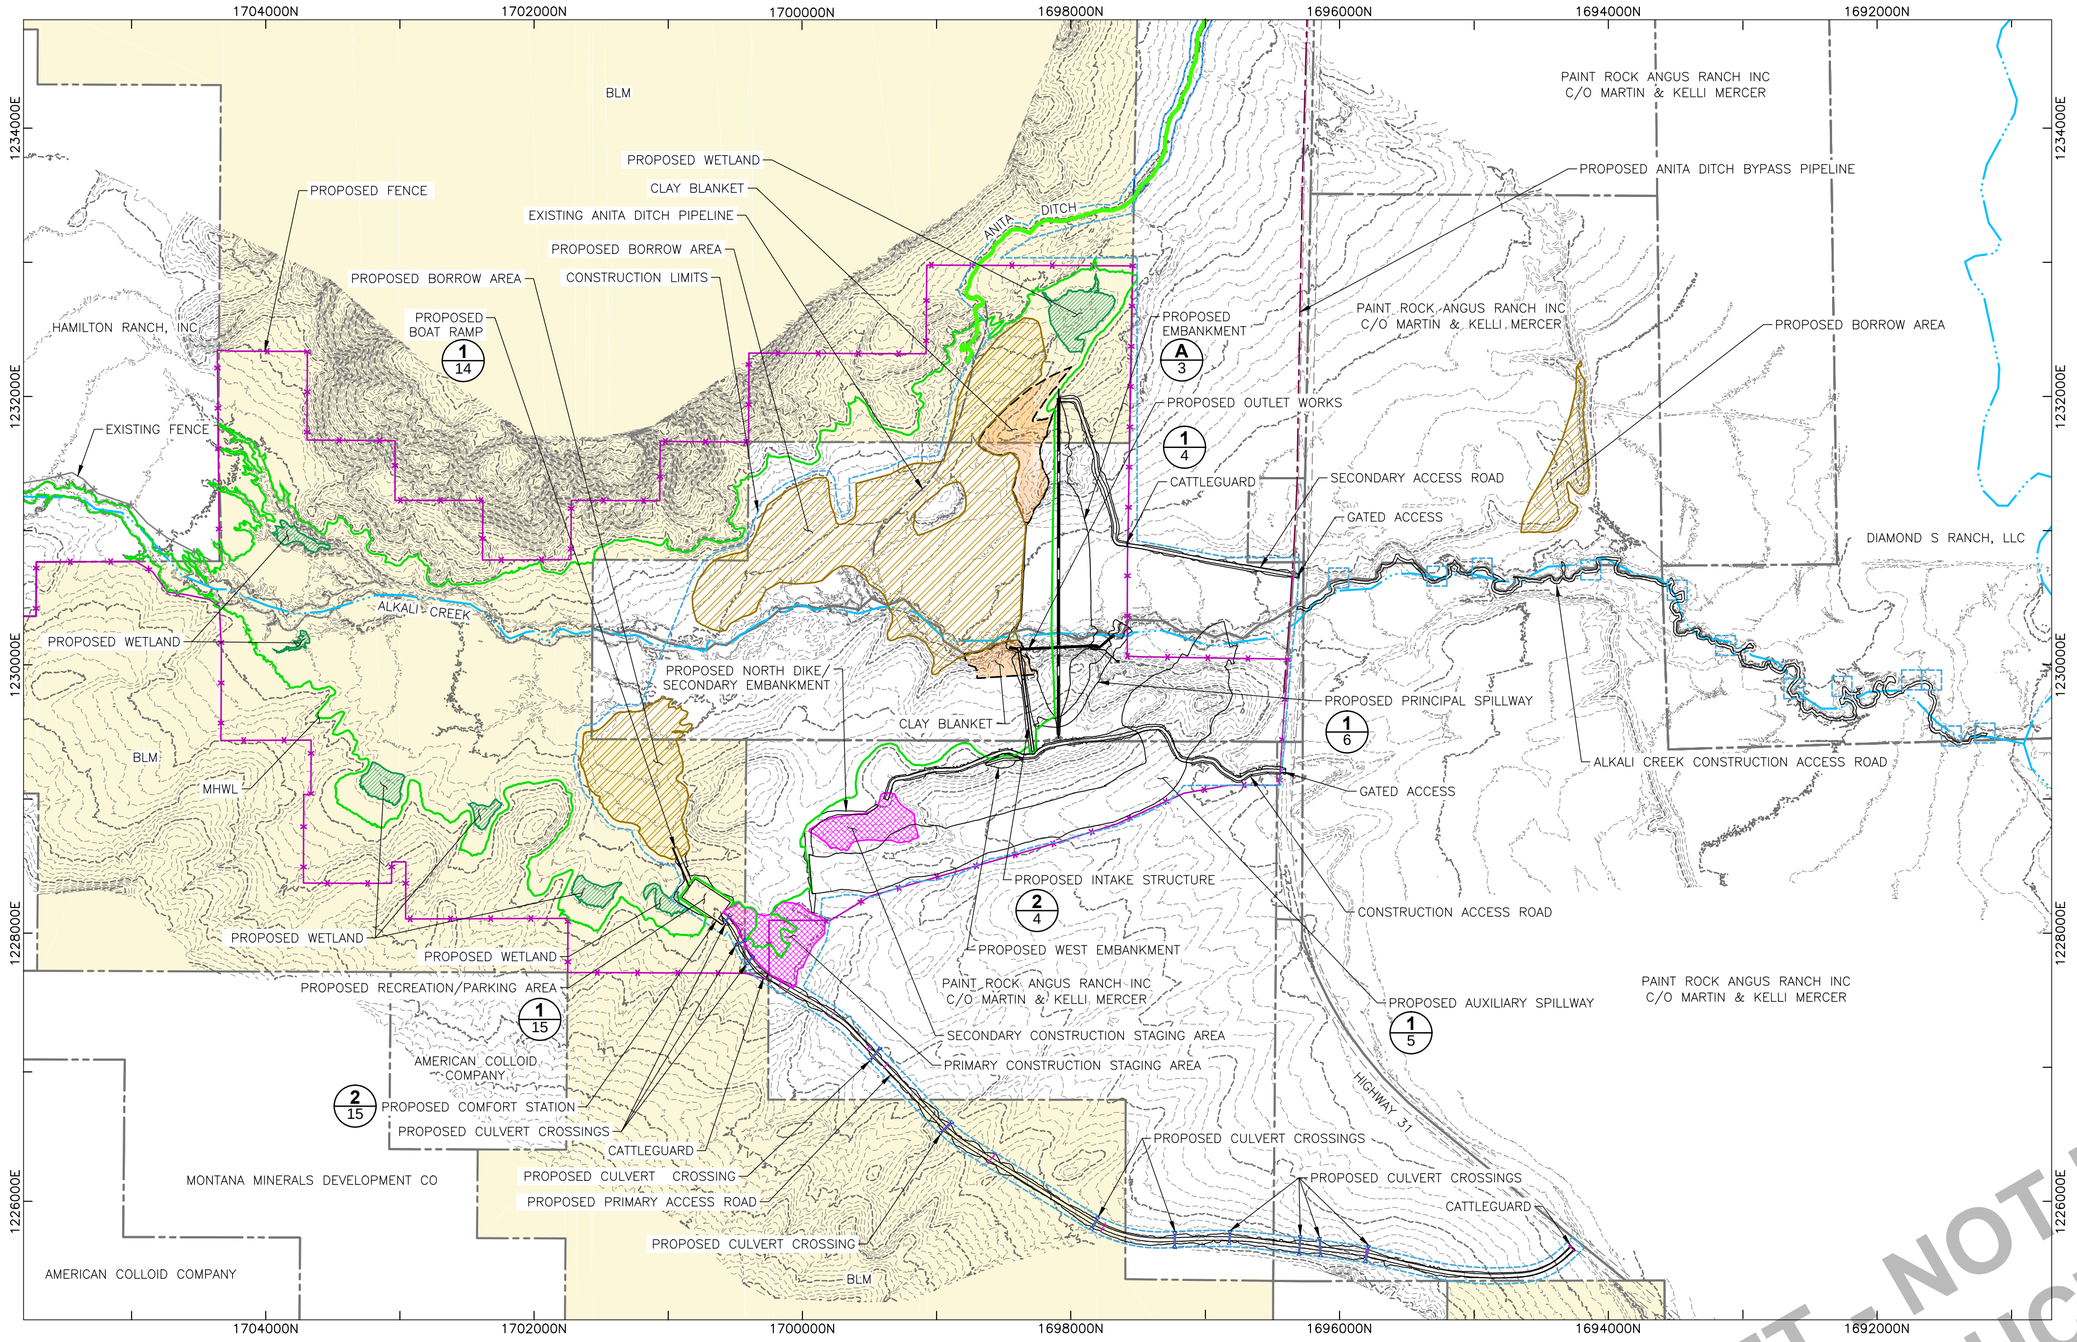

DRAFT - NOT FOR CONSTRUCTION

REV.	DATE	DESCRIPTION	BY	CHK'D
A	2/2/17	BLM POD SUBMITTAL	PC	DRT

REVISIONS

WARNING
IF THIS BAR DOES NOT MEASURE 1" IN LENGTH THEN DRAWING IS NOT AT INTENDED SCALE

DRAWN BY: PC
CHECKED BY: DRT
DATE: 2/2/2017
SCALE: AS SHOWN
FILE: 06N-AC-EXISTINGCONDITIONS201701

Trihydro CORPORATION
1252 Commerce Drive
Laramie, Wyoming 82070
www.trihydro.com
(P) 307/745.7474 (F) 307/745.7729

PROPOSED SITE FEATURES
ALKALI CREEK RESERVOIR

NOWOOD RIVER STORAGE LEVEL II, PHASE II STUDY
WYOMING WATER DEVELOPMENT COMMISSION
BIG HORN COUNTY, WYOMING

SHEET 2
2 OF 21

REV: A

M:\LOA\STATE\WYOMINGTRIBU\POWR\CADD\ALKALI_CREEK\PLANSET\AC-OPTIONS\06N-AC-EXISTINGCONDITIONS201701