


Source Note: Existing Surface Topography provided by Fugro EarthData, Inc., 2013

## 1 PRIMARY ACCESS ROAD, PARKING AREA, AND BOAT RAMP - STA. 72+00 TO STA. 88+01.43

SCALE 1" = 100'

0 100' 200'

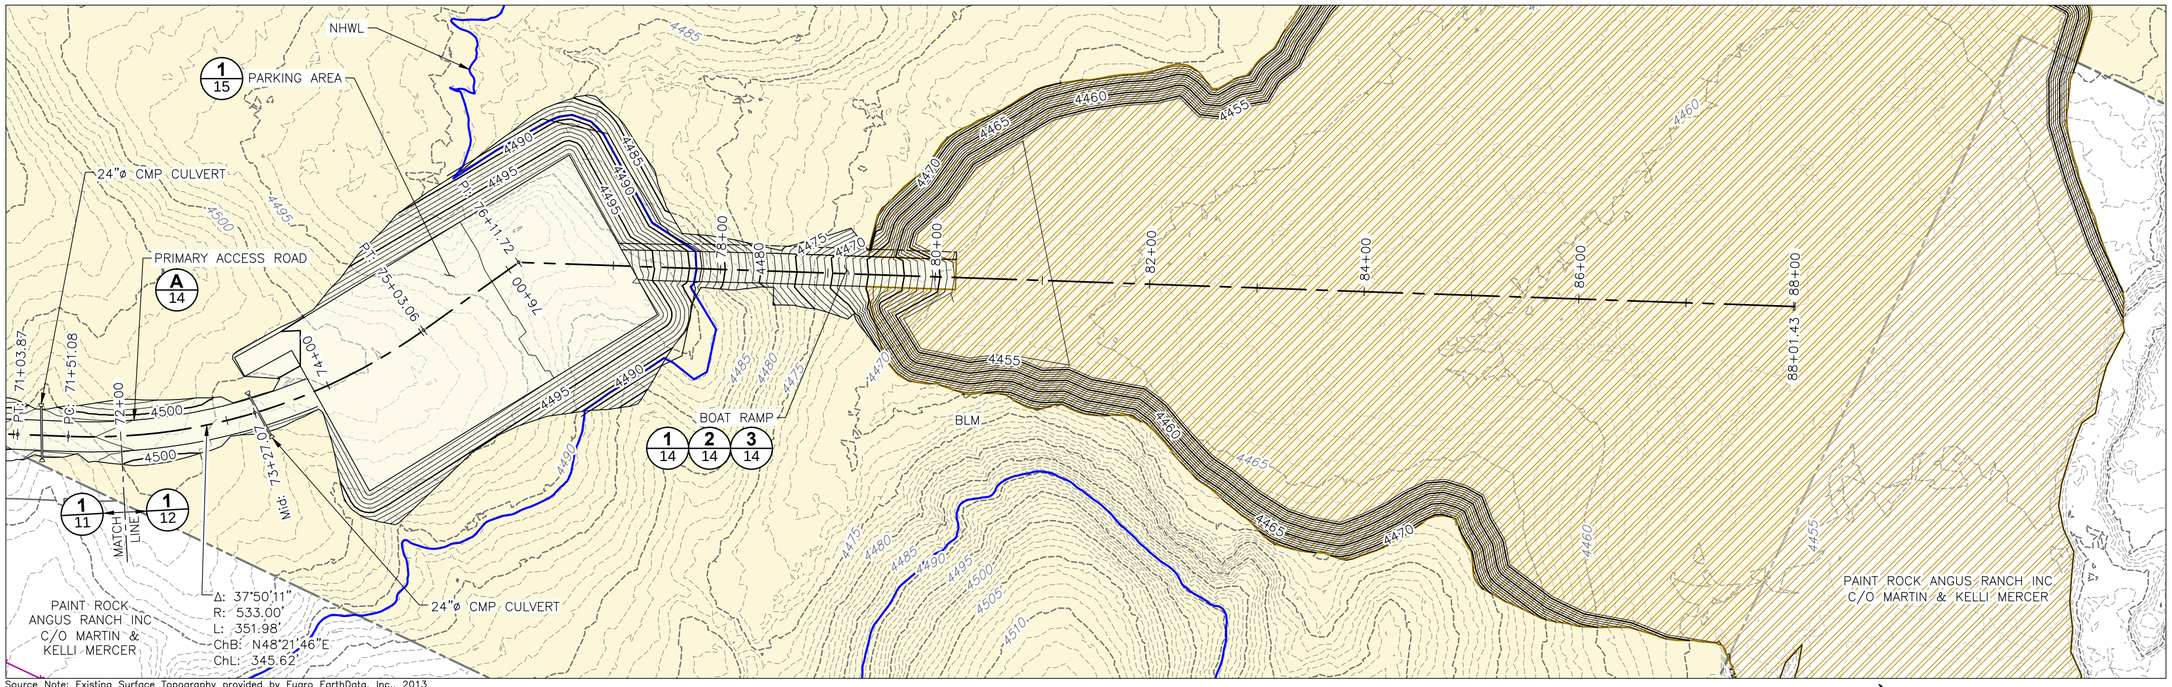


## A PRIMARY ACCESS ROAD, PARKING AREA, AND BOAT RAMP PROFILE - STA. 72+00 TO STA. 88+01.43

SCALE H: 1" = 100' V: 1" = 10'

0 100' 200' HORIZONTAL

0 10' 20' VERTICAL

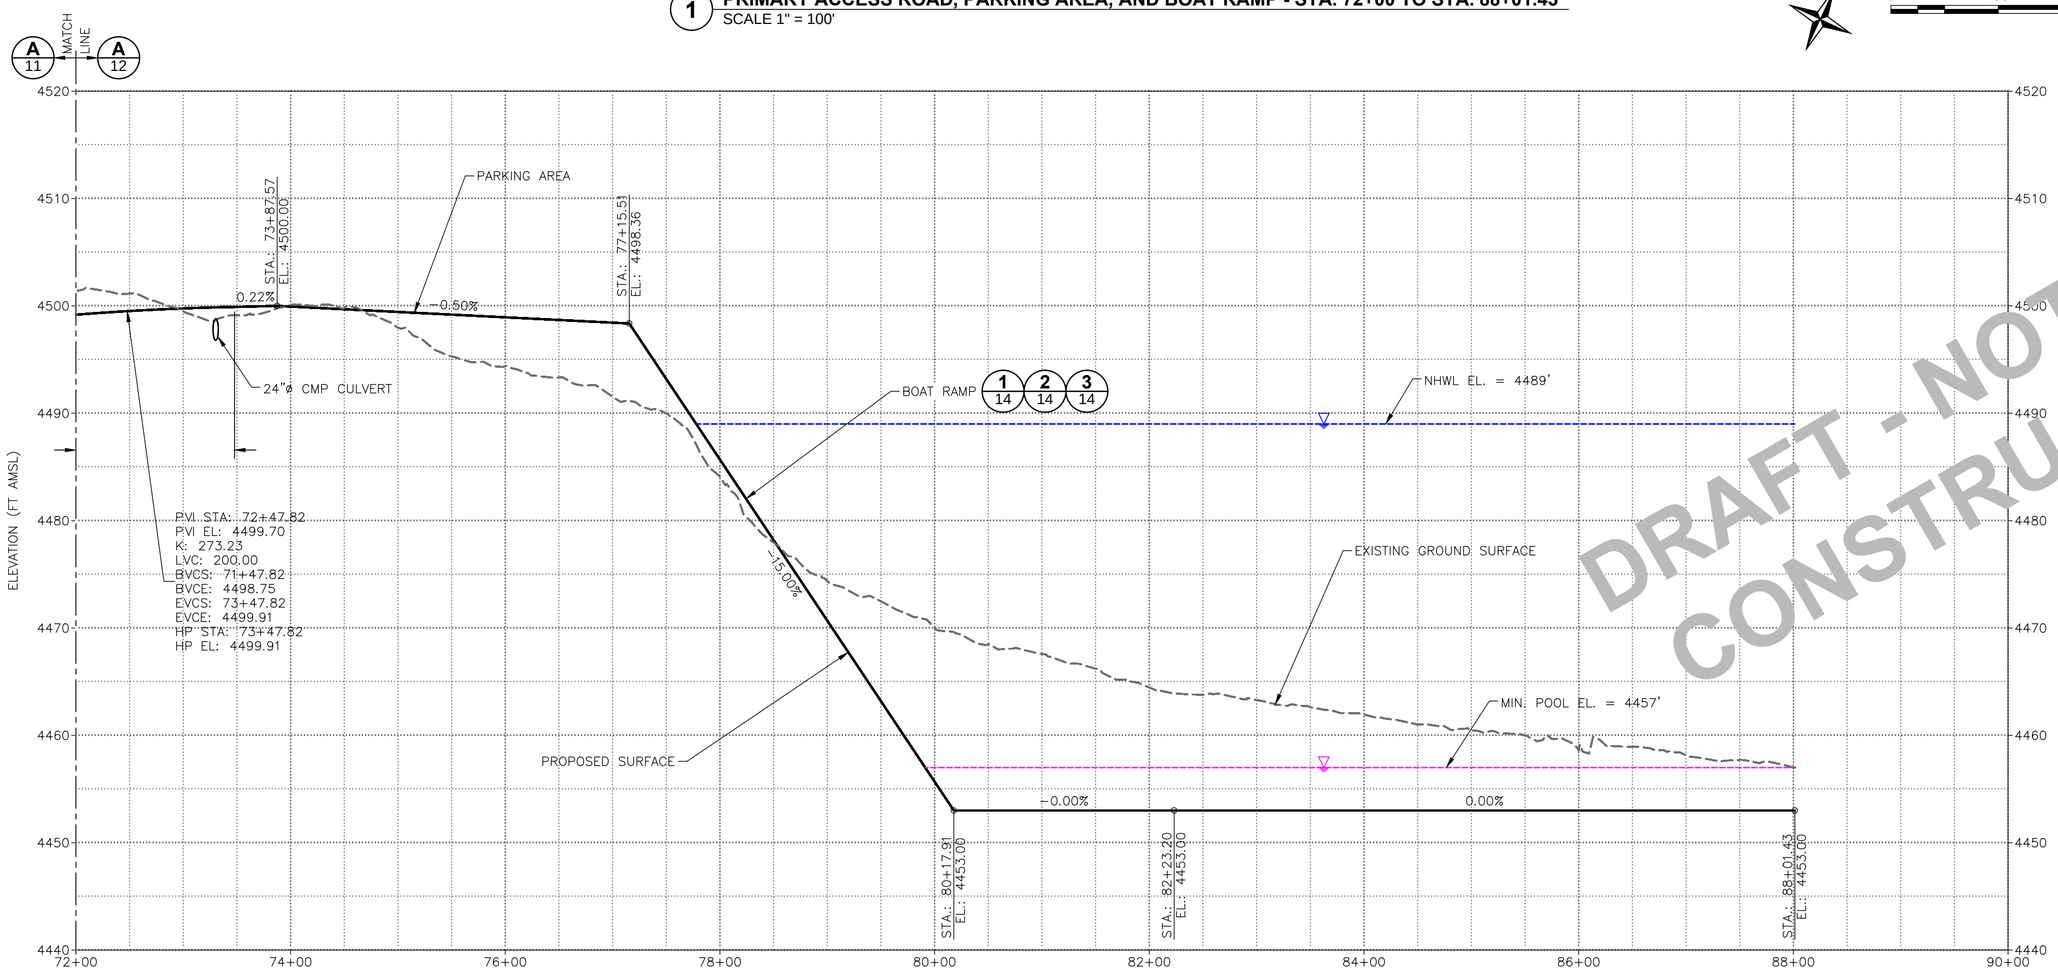DRAFT - NOT FOR CONSTRUCTION

| REV. | DATE | DESCRIPTION | BY | CHK'D |
|---|---|---|---|---|
| C | 2/2/17 | BLM POD SUBMITTAL | PC | DRT |
| B | 12/31/15 | FINAL LEVEL II PHASE II REPORT | PC | DRT |
| A | 7/14/15 | DRAFT LEVEL II PHASE II REPORT | PC | DRT |

REVISIONS

WARNING: IF THIS BAR DOES NOT MEASURE 1" IN LENGTH THEN DRAWING IS NOT AT INTENDED SCALE

DRAWN BY: PC
CHECKED BY: DRT
DATE: 2/2/2017
SCALE: AS SHOWN
FILE: 06N-AC-ROAD-PG201505

Trihydro CORPORATION
1252 Commerce Drive
Laramie, Wyoming 82070
www.trihydro.com
(P) 307/745.7474 (F) 307/745.7729

**PRIMARY ACCESS ROAD AND PARKING AREA PLAN AND PROFILE 5 OF 5**
**ALKALI CREEK RESERVOIR**

**NOWOOD RIVER STORAGE LEVEL II, PHASE II STUDY**
**WYOMING WATER DEVELOPMENT COMMISSION**
**BIG HORN COUNTY, WYOMING**

SHEET 12
12 OF 21

REV: C