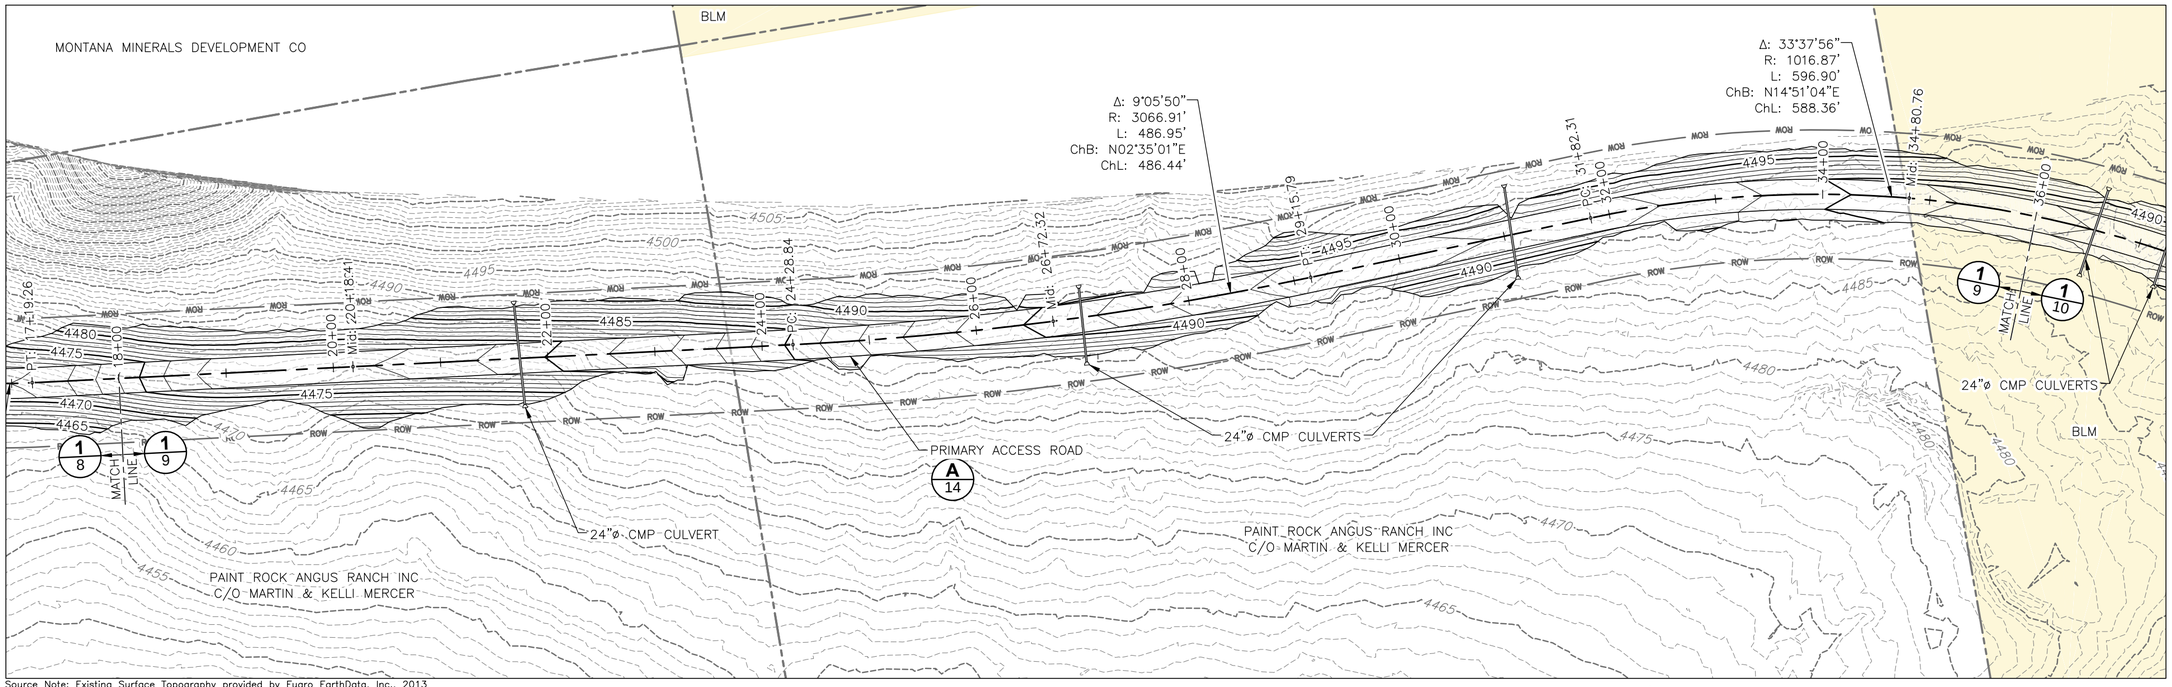

Source Note: Existing Surface Topography provided by Fugro EarthData, Inc., 2013

1 PRIMARY ACCESS ROAD AND PARKING AREA - STA. 18+00 TO STA. 36+00

SCALE: 1" = 100'

0 100' 200'

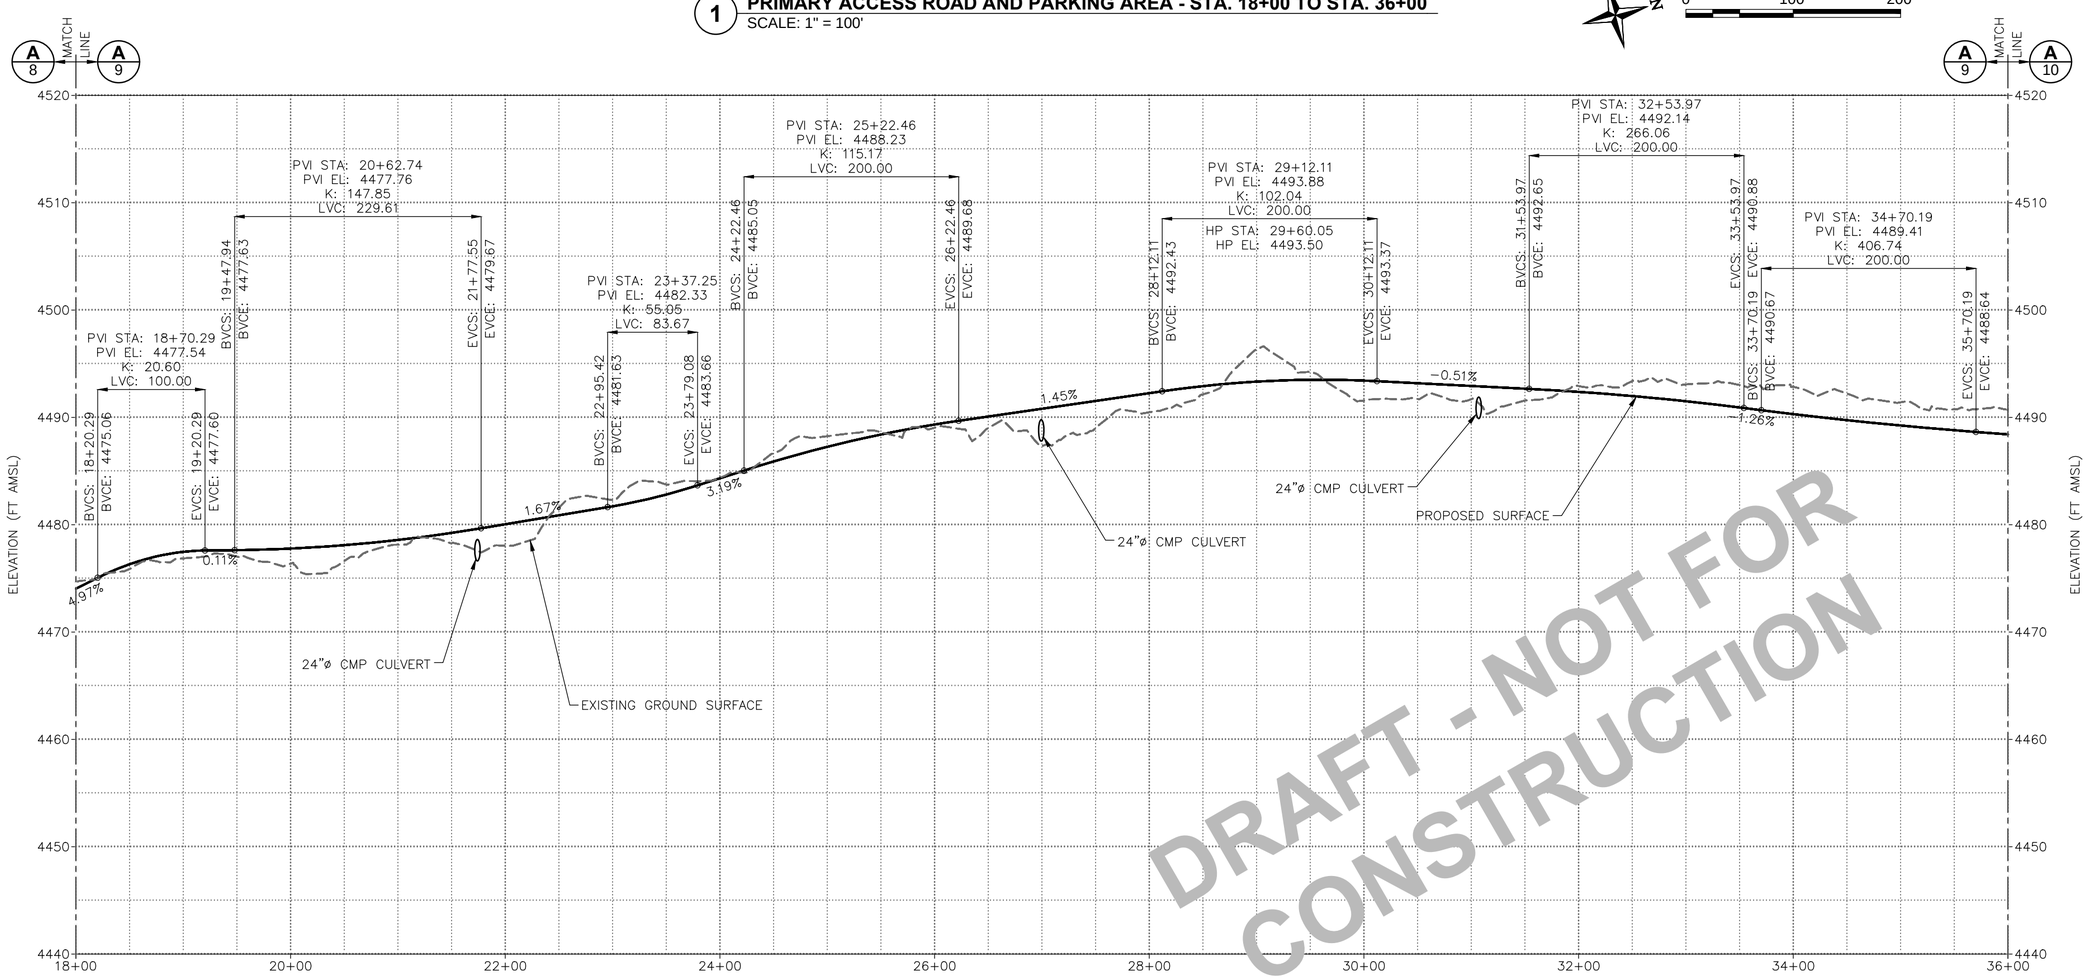

A PRIMARY ACCESS ROAD AND PARKING AREA PROFILE - STA. 18+00 TO STA. 36+00

SCALE H: 1" = 100' V: 1" = 10'

0 100' 200' HORIZONTAL

0 10' 20' VERTICAL

REV.	DATE	DESCRIPTION	BY	CHK'D
A	2/2/17	BLM POD SUBMITTAL	PC	DRT

REVISIONS

WARNING
IF THIS BAR DOES NOT MEASURE 1" IN LENGTH THEN DRAWING IS NOT AT INTENDED SCALE

DRAWN BY: PC
CHECKED BY: DRT
DATE: 2/2/2017
SCALE: AS SHOWN
FILE: 06N-AC-ROAD-PARK-PG201505

Trihydro CORPORATION
1252 Commerce Drive
Laramie, Wyoming 82070
www.trihydro.com
(P) 307/745.7474 (F) 307/745.7729

PRIMARY ACCESS ROAD AND PARKING AREA PLAN AND PROFILE 2 OF 5
ALKALI CREEK RESERVOIR

NOWOOD RIVER STORAGE LEVEL II, PHASE II STUDY
WYOMING WATER DEVELOPMENT COMMISSION
BIG HORN COUNTY, WYOMING

SHEET 9 OF 21

REV: A