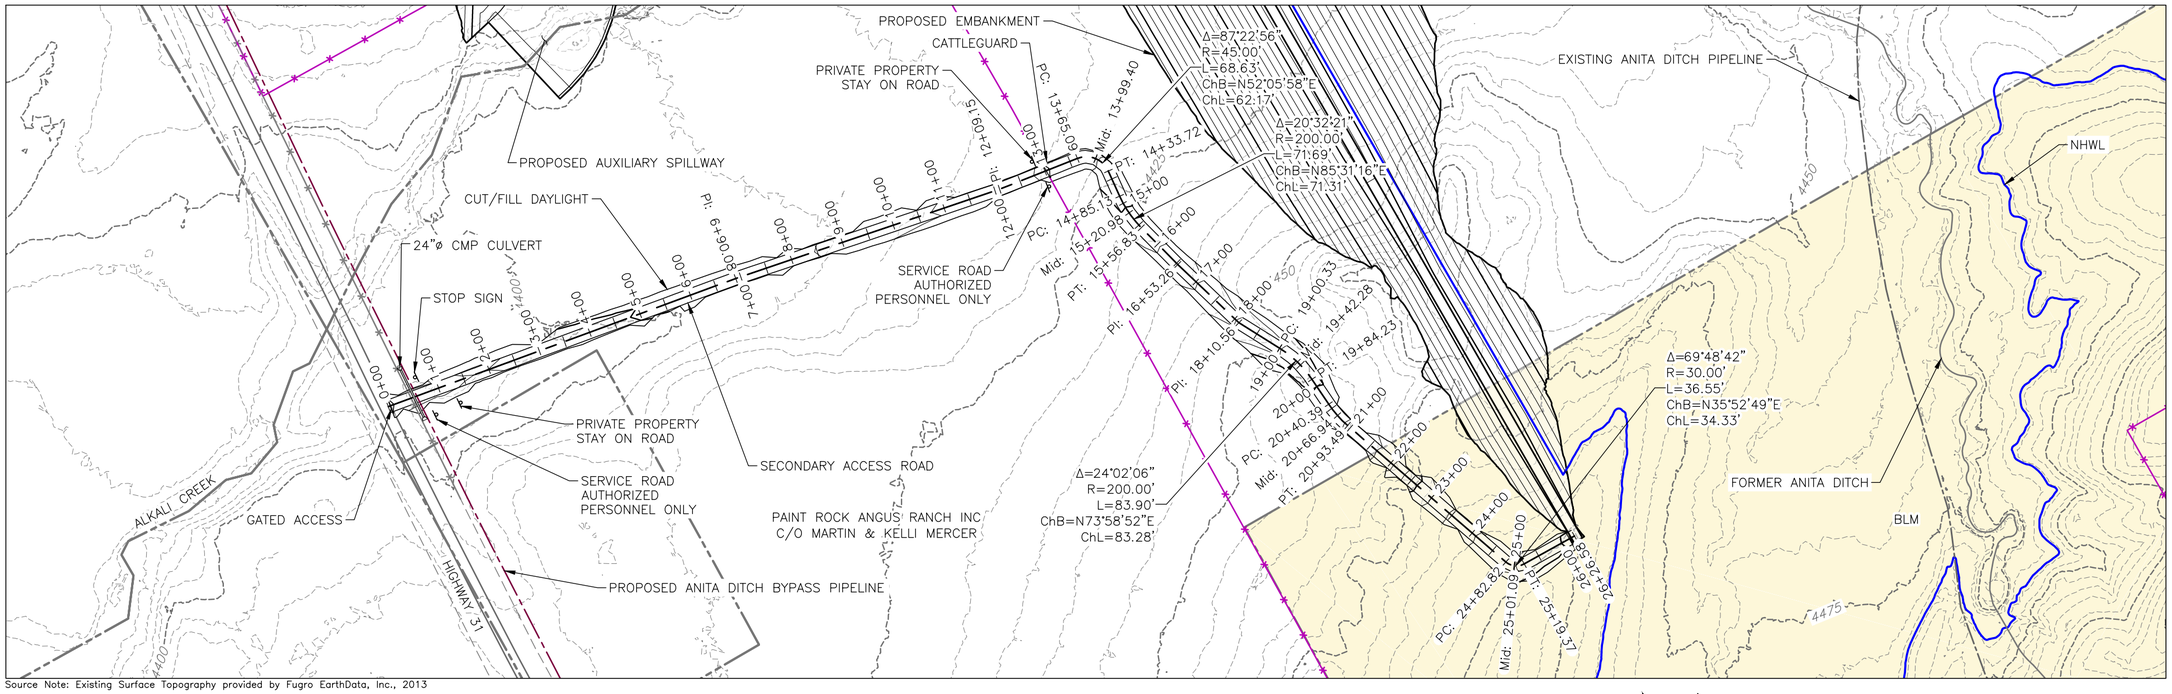

Source Note: Existing Surface Topography provided by Fugro EarthData, Inc., 2013

1 SECONDARY ACCESS ROAD
SCALE: 1" = 200'

0 200' 400'

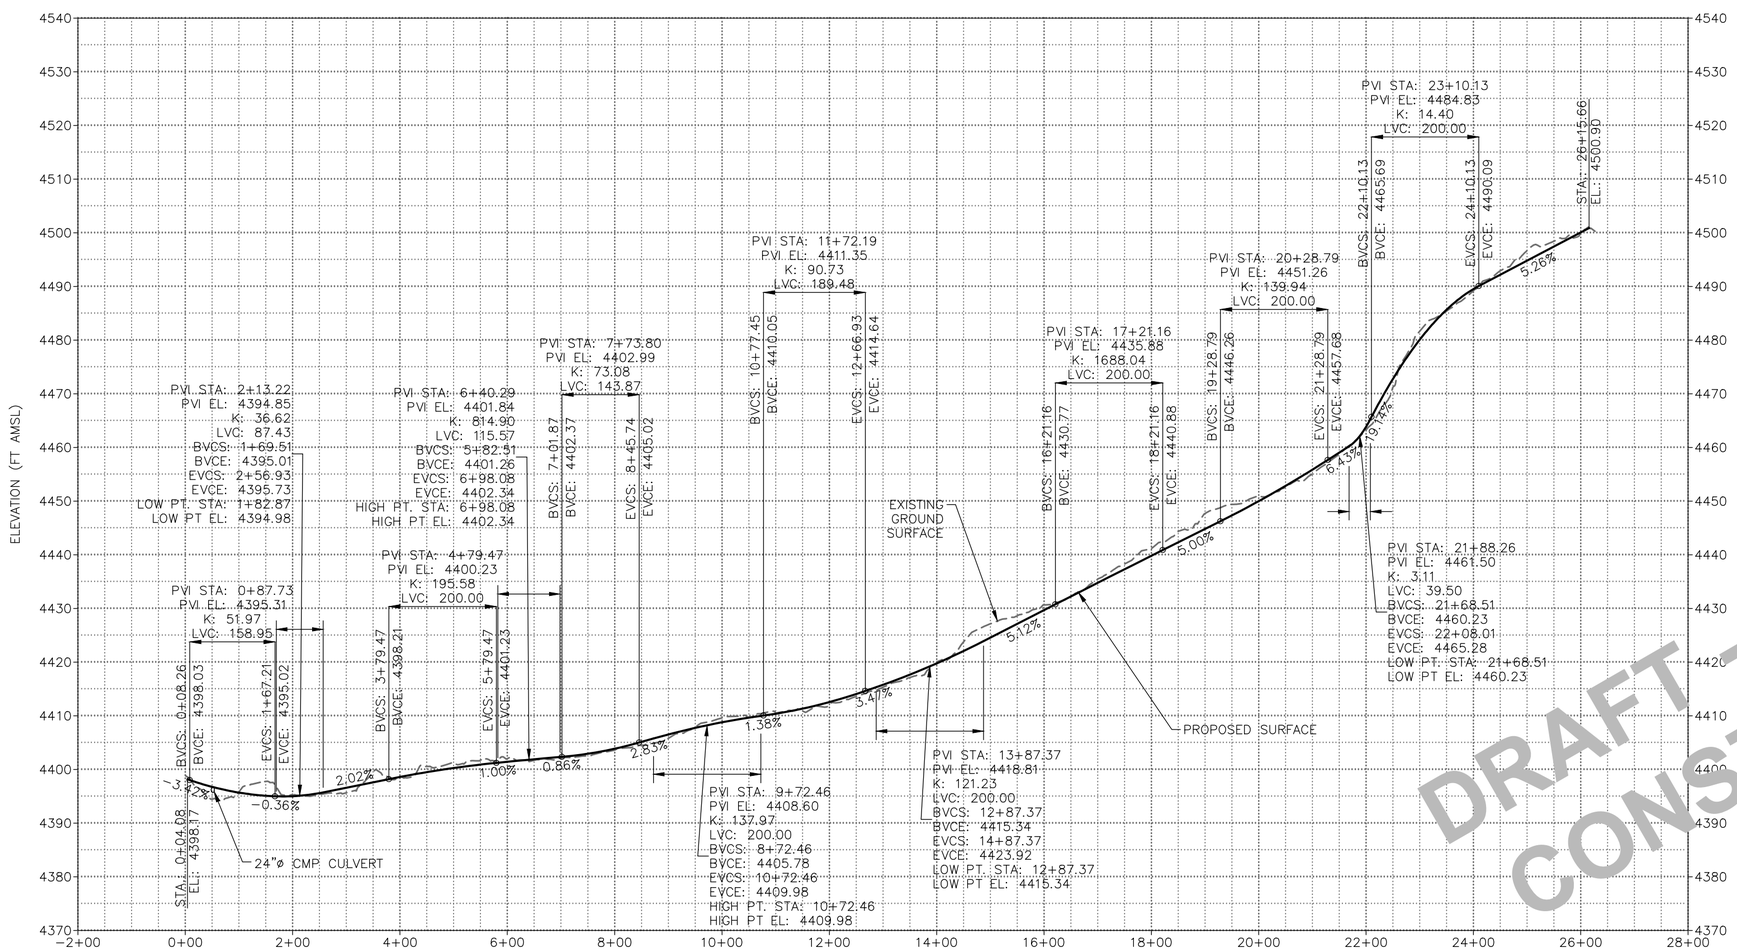

A SECONDARY ACCESS ROAD PROFILE
SCALE H: 1" = 200' V: 1" = 20'

0 200' 400' HORIZONTAL

0 20' 40' VERTICAL

DRAFT - NOT FOR CONSTRUCTION

REV.	DATE	DESCRIPTION	BY	CHK'D
A	2/2/17	BLM POD SUBMITTAL	PC	DRT

REVISIONS

WARNING
IF THIS BAR DOES NOT MEASURE 1" IN LENGTH THEN DRAWING IS NOT AT INTENDED SCALE

DRAWN BY: PC
CHECKED BY: DRT
DATE: 2/2/2017
SCALE: AS SHOWN
FILE: 06N-AC-SPWAY-PG201505

Trihydro CORPORATION
1252 Commerce Drive
Laramie, Wyoming 82070
www.trihydro.com
(P) 307.745.7474 (F) 307.745.7729

SECONDARY ACCESS ROAD PLAN AND PROFILE
ALKALI CREEK RESERVOIR

NOWOOD RIVER STORAGE LEVEL II, PHASE II STUDY
WYOMING WATER DEVELOPMENT COMMISSION
BIG HORN COUNTY, WYOMING

SHEET 7
7 OF 21

REV: A