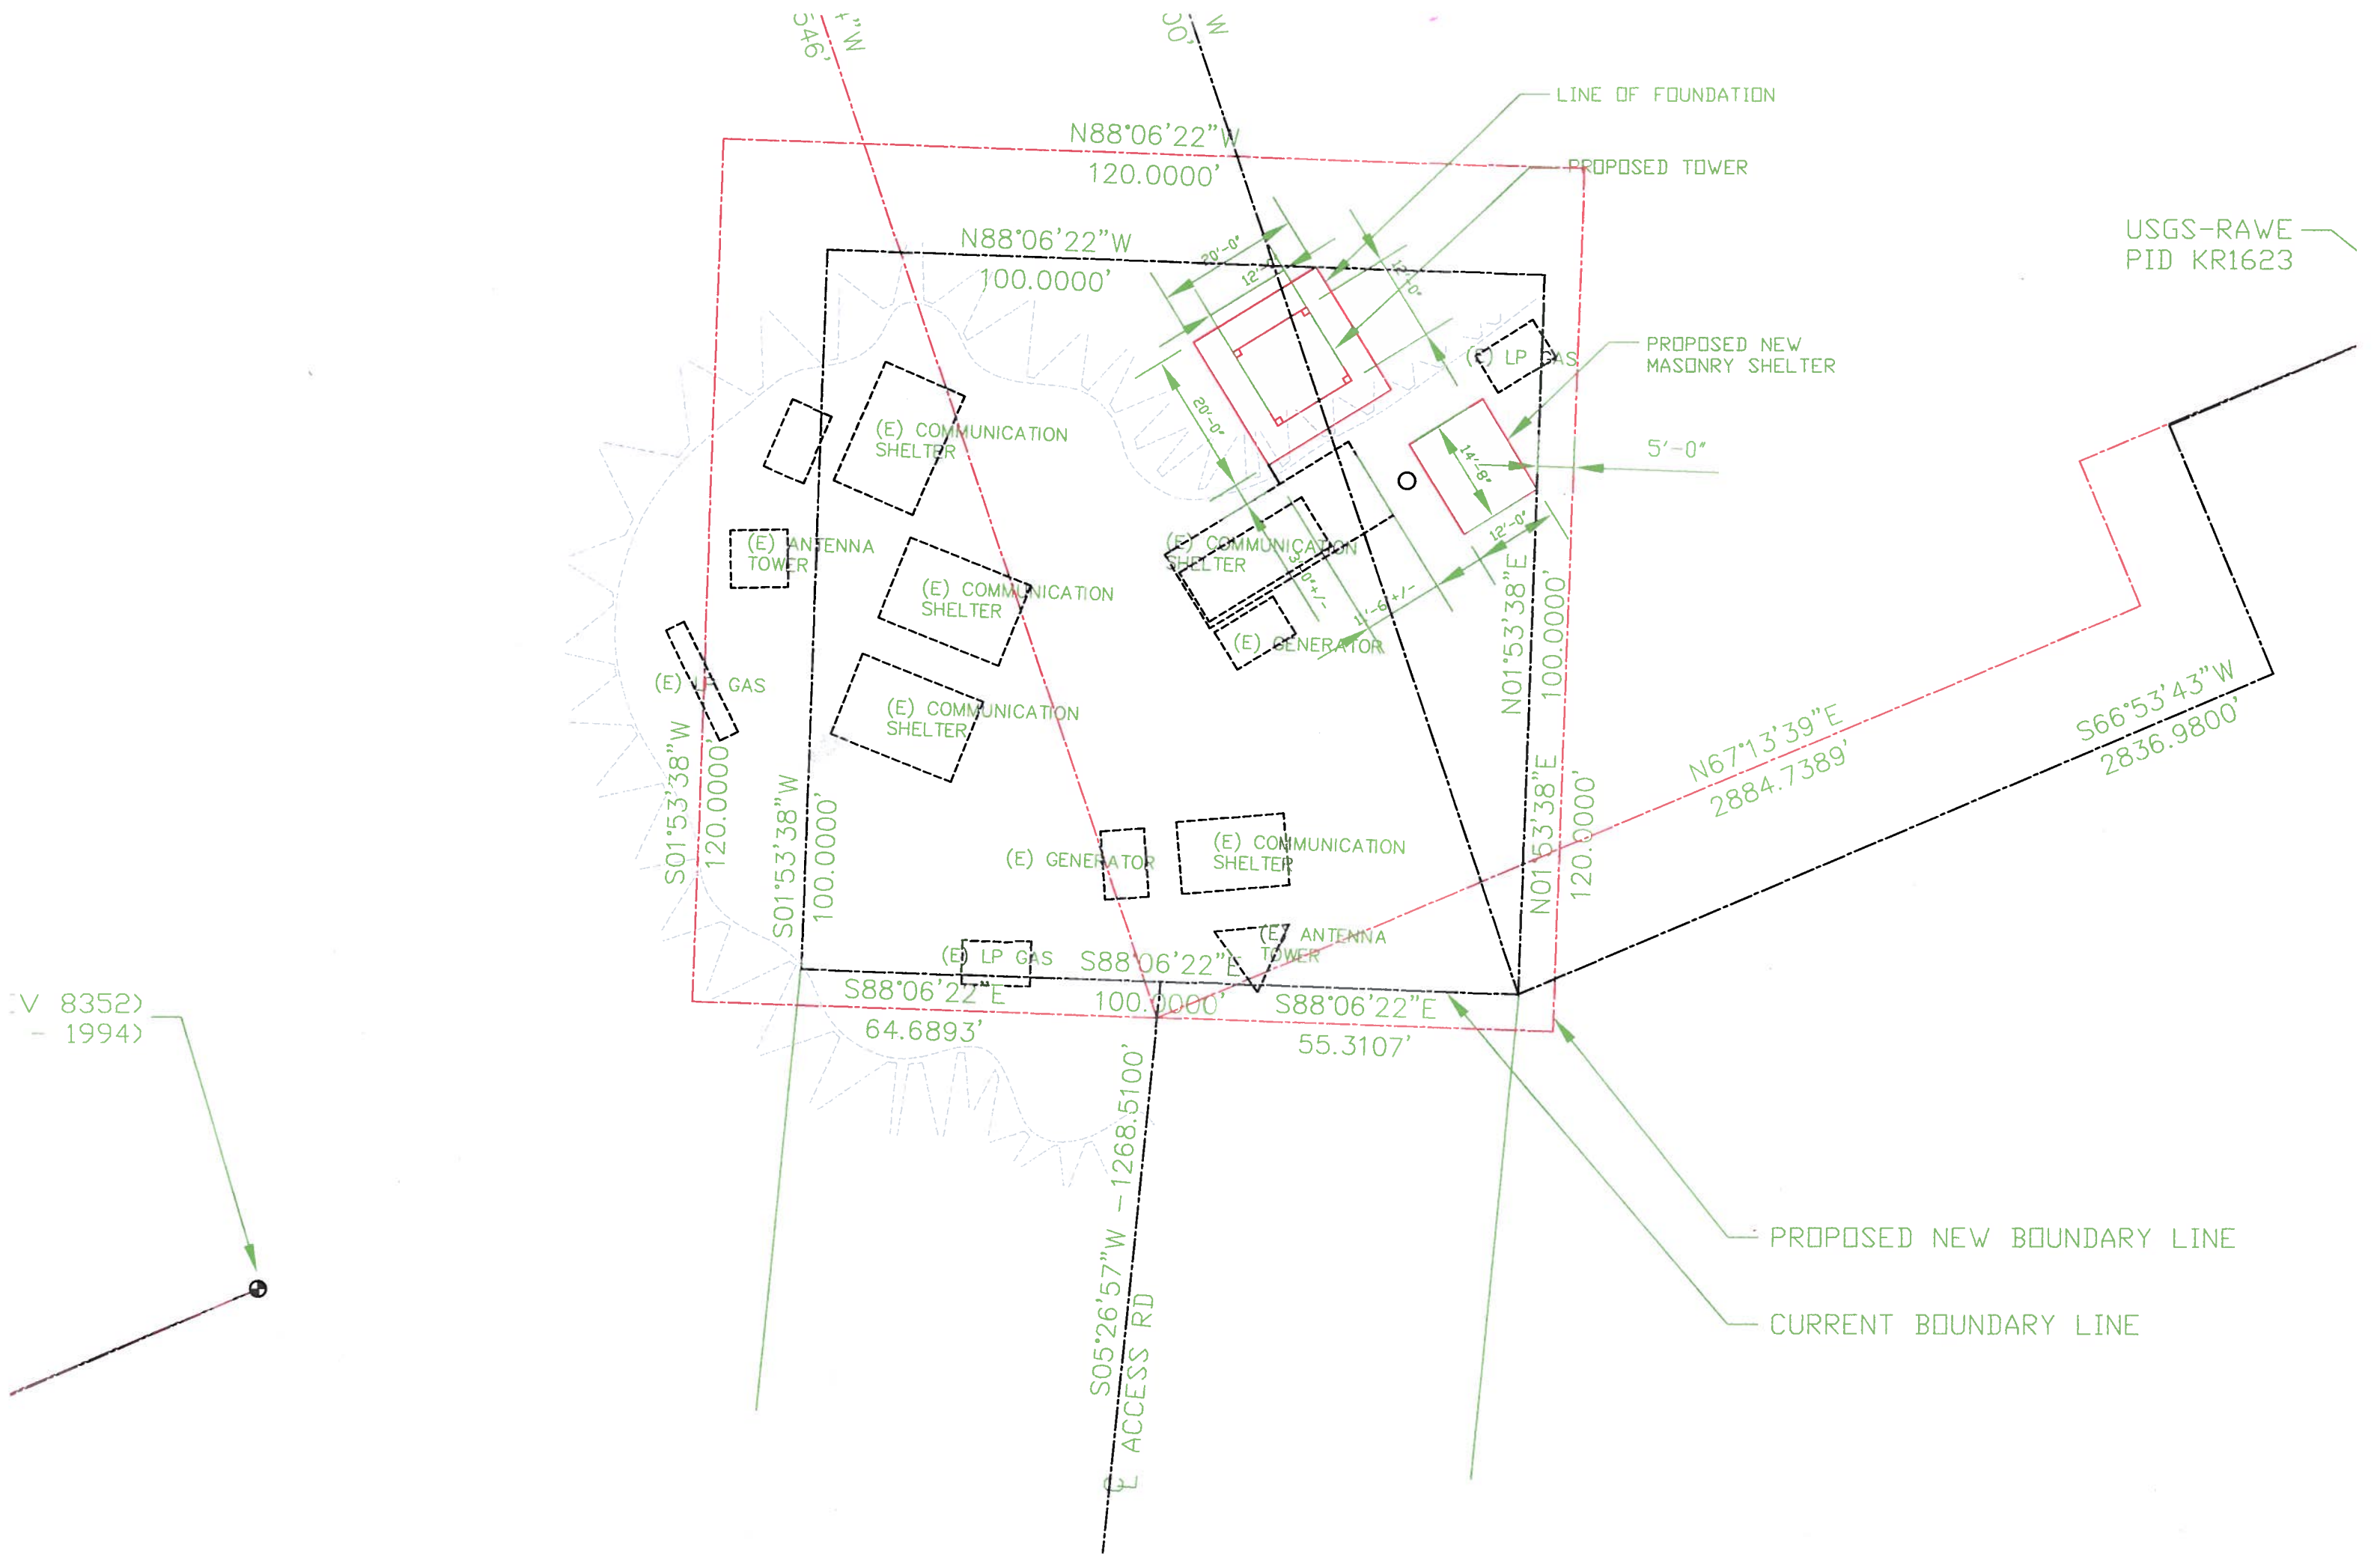

ENLARGED SITE PLAN