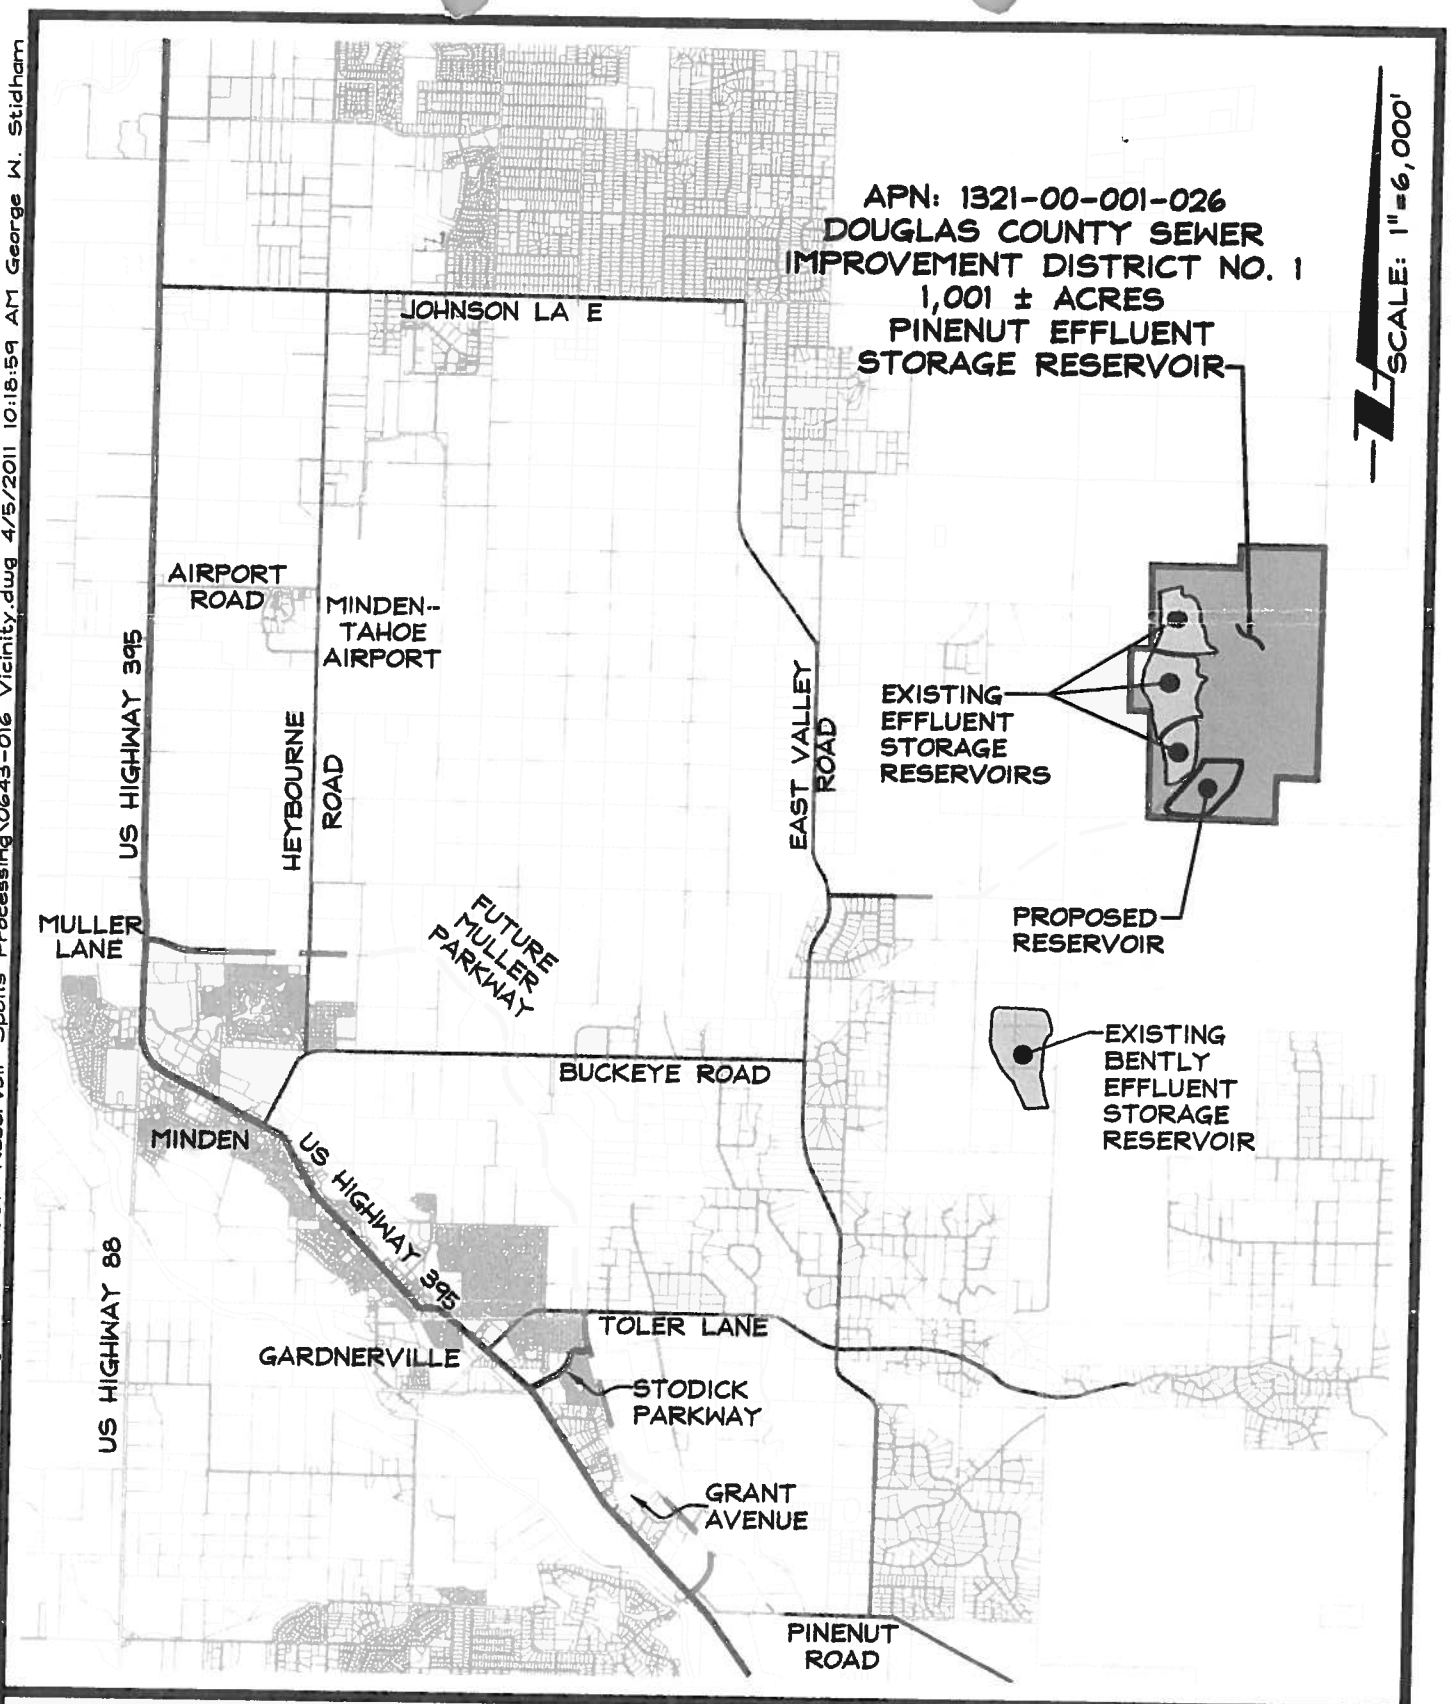

R|O|Anderson

1603 ESMERALDA AVENUE / POST OFFICE BOX 2229
MINDEN, NEVADA 89423
PHONE: (775) 782-2322 / FAX: (775) 782-7084
WEB SITE: WWW.ROANDERSON.COM

VICINITY MAP

D.C.S.I.D. #1 - PINENUT EFFLUENT STORAGE RESERVOIR

0643-016

04/04/2011

Y:\Client Files\0643\0643-016\CAD\Engineering\Exhibits\SUP Reservoir Spoils Processing\0643-016 Vicinity.dwg 4/5/2011 10:18:59 AM George W. Stidham

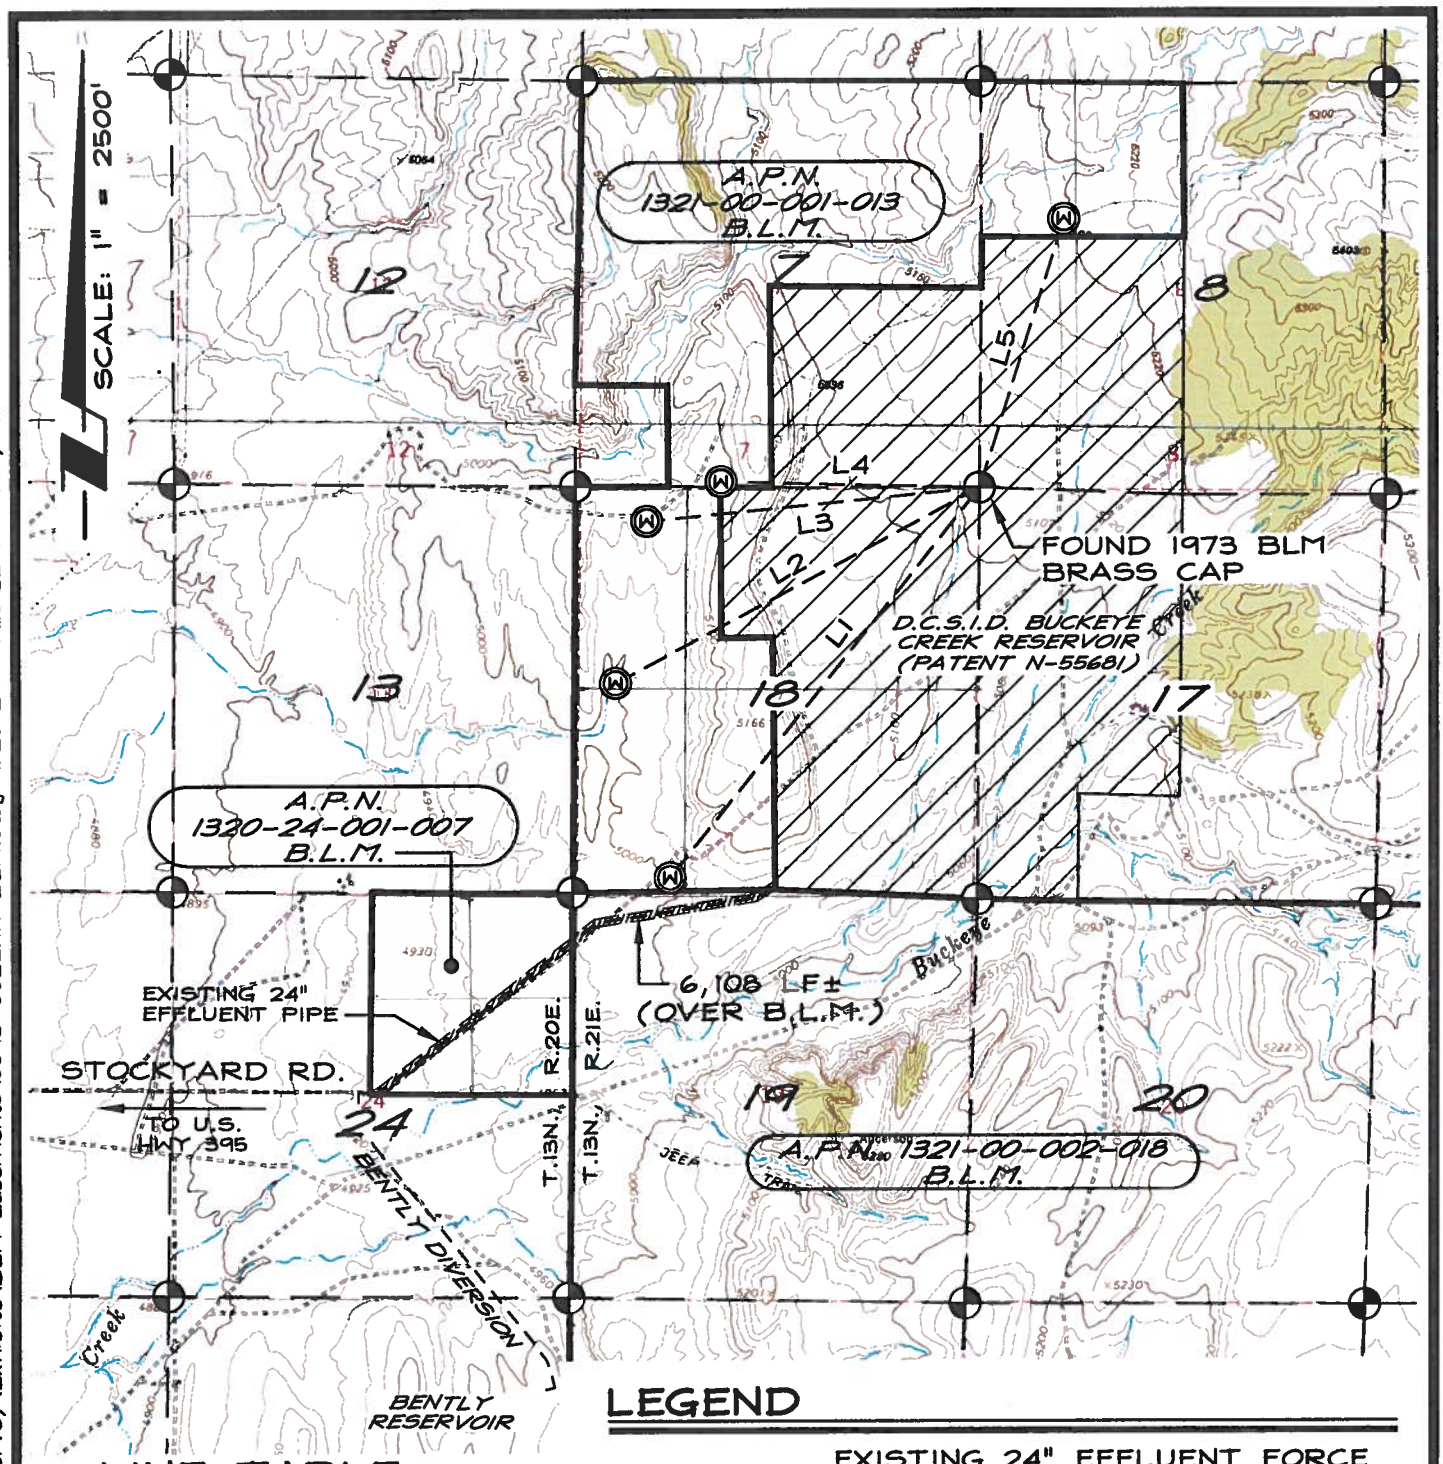

LINE TABLE

LINE	BEARING	LENGTH
L1	S38°38'41"W	6493'
L2	S61°57'18"W	5392'
L3	S84°23'20"W	4369'
L4	N88°33'25"W	3377'
L5	N17°42'39"E	3661'

LEGEND

EXISTING 24" EFFLUENT FORCE MAIN AND ACCESS ROAD (6,108 LF±)

EXISTING MONITORING WELL (QTY: 5)

D.C.S.I.D. ACQUIRED OWNERSHIP (PATENT N-55681)

R|O|Anderson

1603 ESMERALDA AVENUE / POST OFFICE BOX 2229
MINDEN, NEVADA 89423
PHONE: (775) 782-2322 / FAX: (775) 782-7084
WEB SITE: WWW.ROANDERSON.COM

B.L.M. R/W N-46964
RENEWAL REQUEST

D.C.S.I.D. BUCKEYE CREEK RESERVOIR
DOUGLAS COUNTY, NEVADA

0643-002 04/07/11

Y:\Client Files\0643\0643-002\CAD\Survey\Exhibits\BLM Easements\0643-002EXH-BLM.dwg 4/20/2011 4:20:22 PM Cory J. Kleine