N:\PROJECTS\Agrium\114-710314A.221 Husky 1 - North Dry Ridge\GIS\ArcMap\Public_Involvement\Figure11B_NDR_Reclamation_Data.mxd

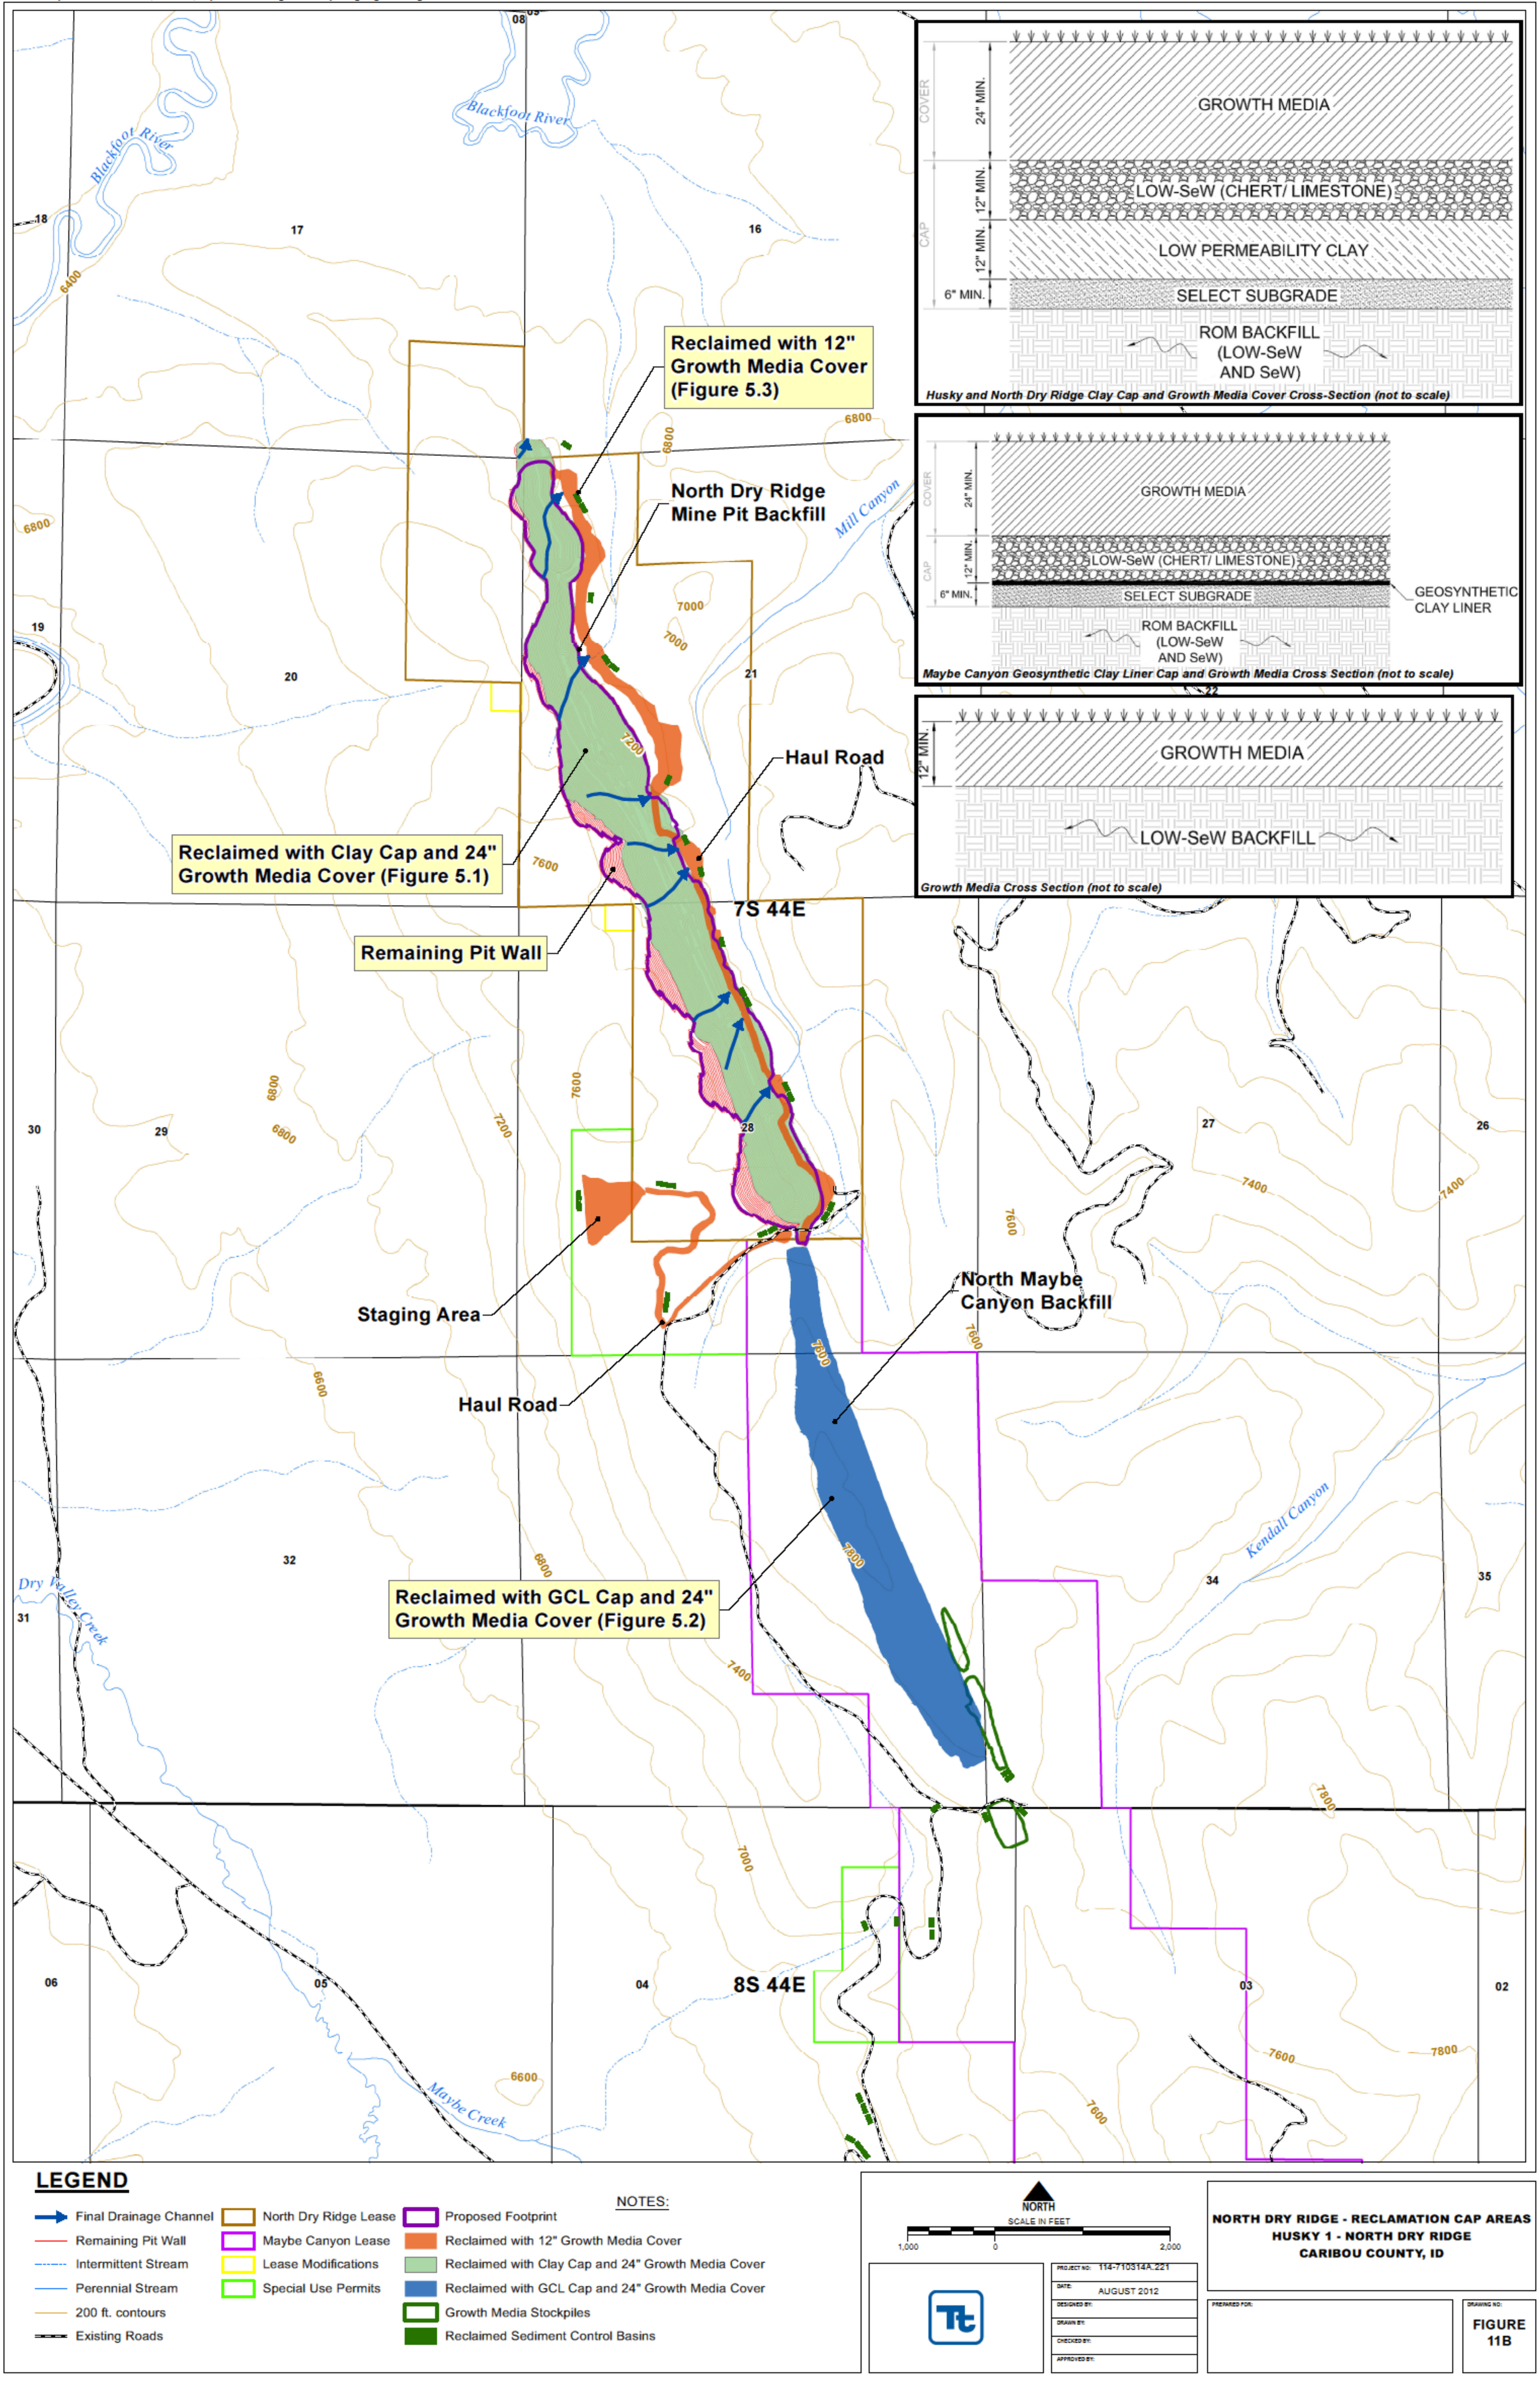

LEGEND

- Final Drainage Channel
- Remaining Pit Wall
- Intermittent Stream
- Perennial Stream
- 200 ft. contours
- Existing Roads
- North Dry Ridge Lease
- Maybe Canyon Lease
- Lease Modifications
- Special Use Permits
- Proposed Footprint
- Reclaimed with 12" Growth Media Cover
- Reclaimed with Clay Cap and 24" Growth Media Cover
- Reclaimed with GCL Cap and 24" Growth Media Cover
- Growth Media Stockpiles
- Reclaimed Sediment Control Basins

NOTES:

NORTH
SCALE IN FEET
1,000 0 2,000

NORTH DRY RIDGE - RECLAMATION CAP AREAS
HUSKY 1 - NORTH DRY RIDGE
CARIBOU COUNTY, ID

PROJECT NO: 114-710314A.221
DATE: AUGUST 2012
DESIGNED BY:
DRAWN BY:
CHECKED BY:
APPROVED BY:

PREPARED FOR:

DRAWING NO:
FIGURE 11B