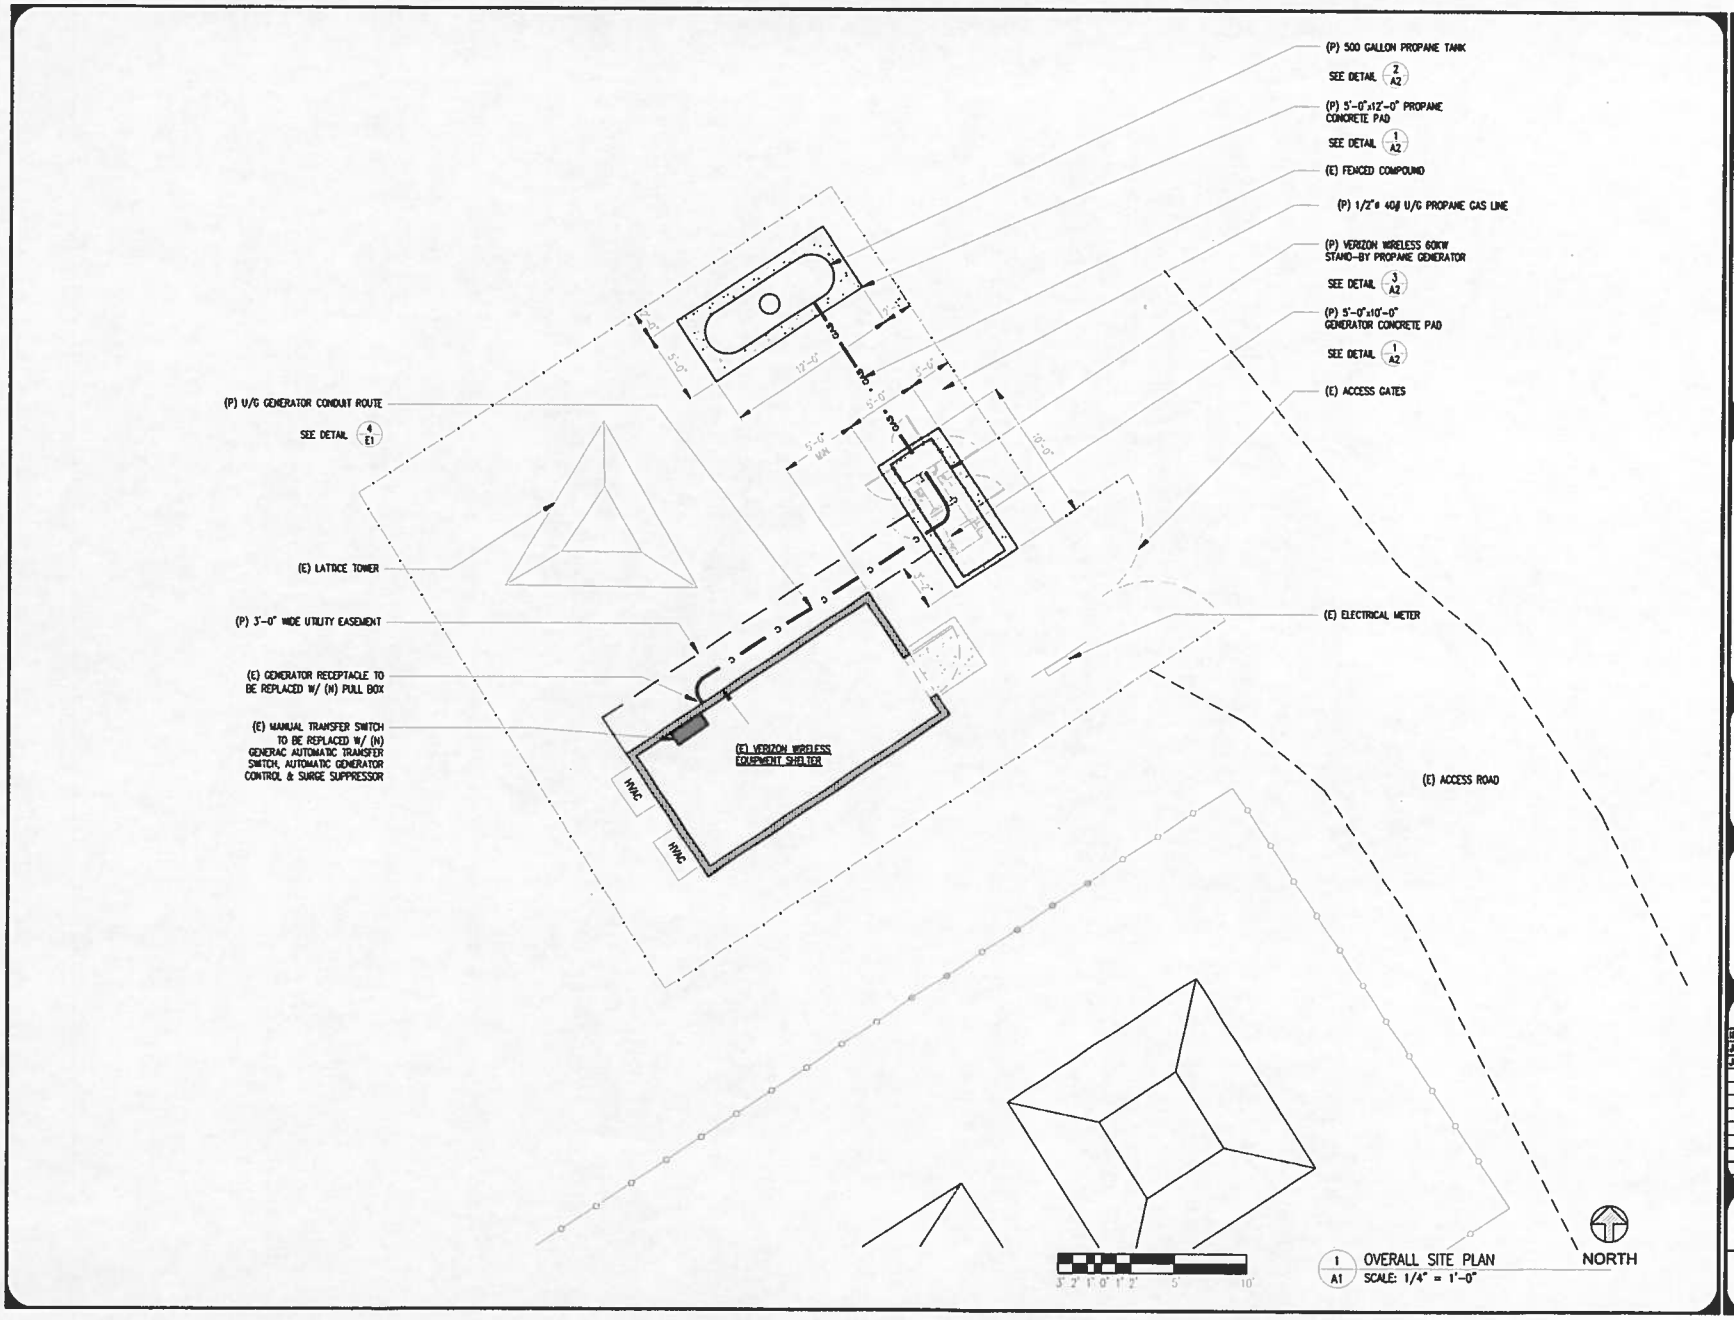

1 / A1 OVERALL SITE PLAN
SCALE: 1/4" = 1'-0"

verizonwireless
VERIZON WIRELESS, 255 PARKSHORE DRIVE FOLSOM, CA 95630

GOLCONDA
GOLCONDA SUMMIT
GOLCONDA, NV 89414

EPIC WIRELESS GROUP INC.

STAMP

ISSUE STATUS

INIT	DATE	DESCRIPTION	REV
JCB	08/26/11	90% CD	0
JCB	09/21/11	100% CD	0

SHEET TITLE:
SITE LAYOUT PLANS & DETAILS

A-1