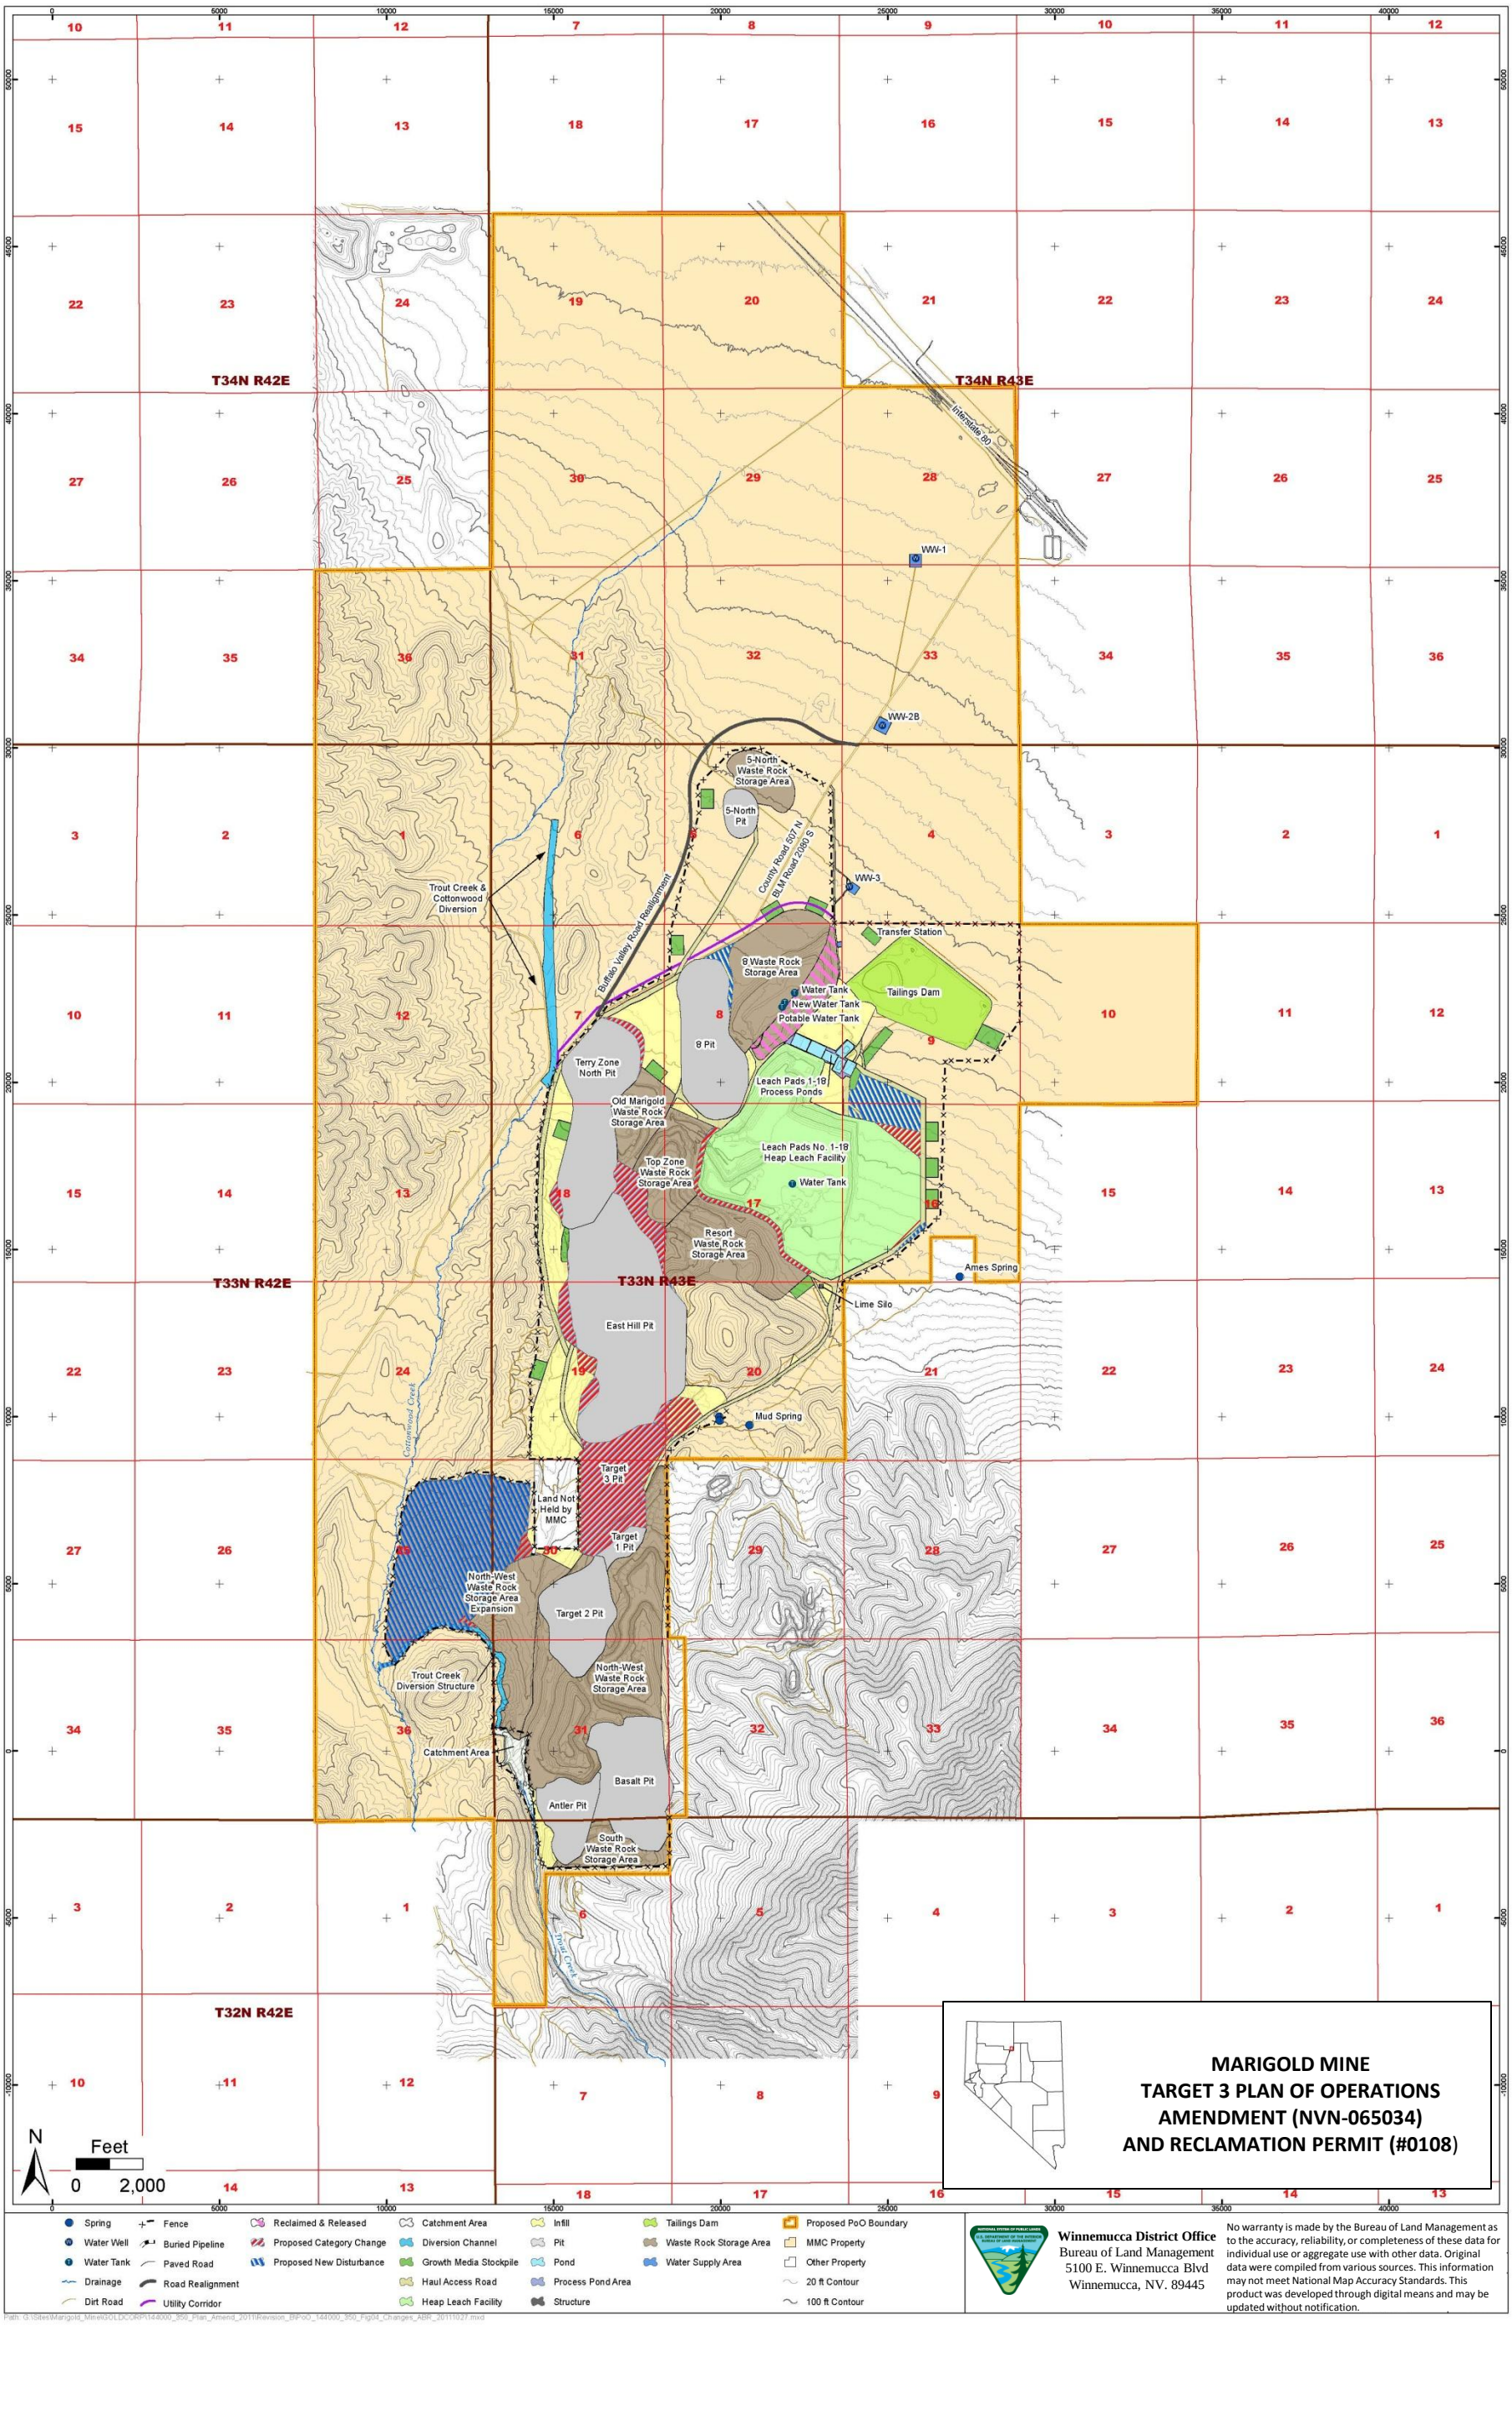

MARIGOLD MINE
TARGET 3 PLAN OF OPERATIONS AMENDMENT (NVN-065034) AND RECLAMATION PERMIT (#0108)

- Spring
- Water Well
- Water Tank
- Drainage
- Dirt Road
- Fence
- Buried Pipeline
- Paved Road
- Road Realignment
- Utility Corridor
- Reclaimed & Released
- Proposed Category Change
- Proposed New Disturbance
- Catchment Area
- Diversion Channel
- Growth Media Stockpile
- Haul Access Road
- Heap Leach Facility
- Infill
- Pit
- Pond
- Process Pond Area
- Structure
- Tailings Dam
- Waste Rock Storage Area
- Water Supply Area
- Proposed PoO Boundary
- MMC Property
- Other Property
- 20 ft Contour
- 100 ft Contour

Winnemucca District Office
Bureau of Land Management
5100 E. Winnemucca Blvd
Winnemucca, NV. 89445

No warranty is made by the Bureau of Land Management as to the accuracy, reliability, or completeness of these data for individual use or aggregate use with other data. Original data were compiled from various sources. This information may not meet National Map Accuracy Standards. This product was developed through digital means and may be updated without notification.

Path: G:\Sites\Marigold_Mine\GOLDCORP\144000_350_Plan_Amend_2011\Revision_BlPoO_144000_350_Fig04_Changes_ABR_20111027.mxd